


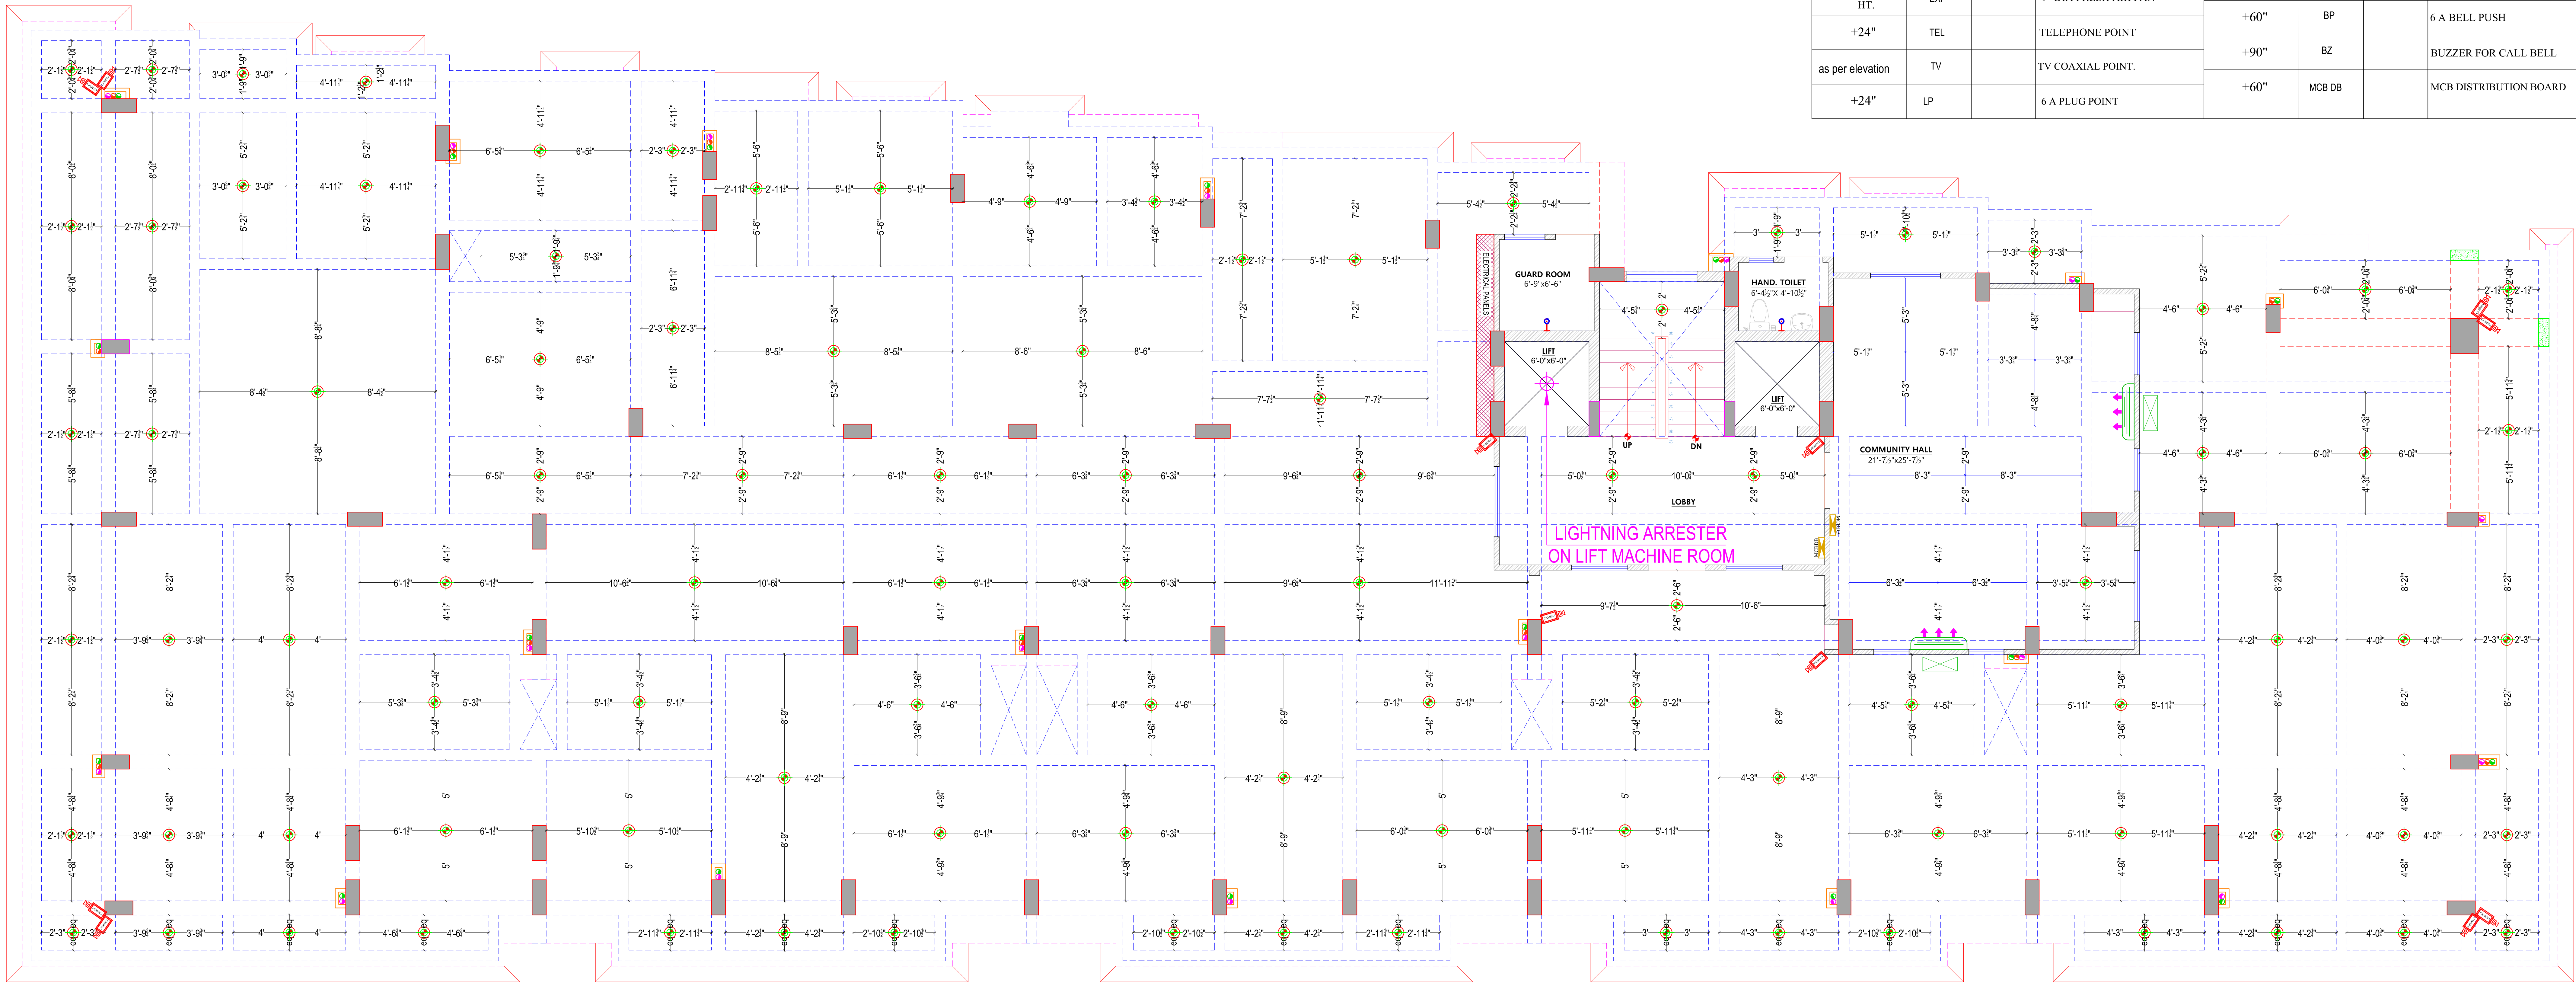

LEGENDS:				LEGENDS:			
Mounting Height	ID	Symbol	Description	Mounting Height	ID	Symbol	Description
CEILING	FAN48"		CEILING FAN 48"	as per elevation	LP TV		6 A PLUG POINT FOR TV
CEILING	FAN30"		CEILING FAN 30"	+24"	LP		6 A PLUG POINT
CEILING	FAN/BOX		CEILING FAN BOX	+72"	LP-CH		6 A PLUG POINT FOR CHIMNEY
+90"	TLW		1X40W WALL TUBELIGHT	+90"	SAC		SPLIT AC INDOOR UNIT
+90"	BULB		WALL BRACKETS AS DESIGN LIGHT	+42"	PP-MIX		15 A POWER POINT FOR MIXER
+90"	GL		WALL BRACKETS AS DESIGN FOR GANESH LIGHT	+78"	PP-G		15 A POWER POINT FOR GEYSER
CEILING	CFL		CEILING LIGHT CFL	+54"	PP-F		15 A POWER POINT FOR FRIDGE
+42"	SB		SWITCH BOARD	+78"	PP-WP		15 A POWER POINT FOR WATER PURIFIER
+78"	ML		1 X 11 W CFL MIRROR LIGHT	+48"	PP-WM		15 A POWER POINT FOR WASHING MACHINE
VENTILATOR HT.	CR		CEILING ROSE	+12"	PP-INV.		15 A POWER POINT FOR INVERTER
VENTILATOR HT.	EXF		9" DIA FRESH AIR FAN	+60"	BP		6 A BELL PUSH
+24"	TEL		TELEPHONE POINT	+90"	BZ		BUZZER FOR CALL BELL
as per elevation	TV		TV COAXIAL POINT.	+60"	MCB DB		MCB DISTRIBUTION BOARD
+24"	LP		6 A PLUG POINT				

STILT FLOOR ELECTRICAL PLAN

NAMAN YADAV
Naman Yadav
B.Tech (Service Consultant)

MR. AARADHYA GOVIND BUILDERS
Mukesh
PARTNER

04.					
03.					
02.					
01.					
S.No.	DATE	REVISION DESCRIPTION			
GENERAL NOTES					
1. ALL DIMENSIONS ARE IN FEET & INCHES,UNLESS SPECIFIED OTHERWISE.					
2. THE DIMENSIONS ARE TO BE READ ONLY AND NOT TO BE MEASURED.					
3. ANY DISCREPANCY IN THE DRAWING SHOULD BE BROUGHT IN THE NOTICE OF THE ARCHITECT.					
4. ALL MEASUREMENTS MUST BE CHECKED & VERIFIED BY THE CONTRACTORS PRIOR TO EXECUTION OF WORK AT THE SITE.					
5. ANY DISCREPANCIES BETWEEN ARCHITECTURAL,STRUCTURAL & SERVICES DRAWINGS MUST BE BROUGHT TO THE NOTICE OF THE ARCHITECTS IMMEDIATELY & PRIOR TO EXECUTION AT SITE.					

NOTE	ARCHITECT
THIS DRAWING IS THE SOLE PROPERTY OF SURYA PRAKASH DESIGN STUDIO AND IS NOT TO BE COPIED,USED OR REPRODUCED FOR ANY PURPOSE OTHER THAN FOR WHICH IT HAS BEEN LOANED.A LEGAL ACTION AS PER LAW MAYBE INITIATED AGAINST THE OFFENDER.	SURYA PRAKASH DESIGN STUDIO ARCHITECTS. INTERIOR DESIGNERS. LANDSCAPES B-22, Ground Floor, Ganesh Marg, Bapu Nagar, Near Jain Temple, Jaipur-302015 Mob.: +91-9783600926 E-Mail: spdsjaipur@gmail.com

STRUCTURAL CONSULTANT	NORTH	PROJECT
		PROPOSED RESIDENTIAL BUILDING AT PLOT NO. A-3, A-4, A-5, A-6 NARAYANPURI-A, JAIPUR, RAJ.
SERVICE CONSULTANT	DEALT:- AR. HARSHITA CHECKED BY:- AR. HARISH APPROVED BY:- AR. SURYA	DRAWING TITLE STILT FLOOR ELECTRICAL PLAN R-0 [00-00-0000] DATE : 14-08-2023

Lightning
Arrester



Model: Stormaster –
ESE - 30 (Level 2/Medium
Protection)
(Protection radius - 25M,
Mast Height -2 Mtr)

EARTHING DETAILS

01	E	50MM PIPE(2METER)	3WAY HT RMU BODY EARTH
01	E	50MM PIPE(2METER)	CT CHECK METER BOX BODY EARTH
02	E	50MM PIPE(2METER)	TRANSFORMER BODY EARTH
02	E	80MM PIPE(3METER)	TRANSFORMER NEUTRAL EARTH
02	E	50MM PIPE(2METER)	DG SET BODY EARTH
02	E	80MM PIPE(3METER)	DG SET NEUTRAL EARTH
02	E	50MM PIPE(2METER)	LIGHTNING ARRESTER BODY EARTH
04	E	50MM PIPE(2METER)	ELECTRIC PANEL BODY EARTH
01	E	50MM PIPE(2METER)	TELEPHONE EXCH. BODY EARTH
04	E	50MM PIPE(2METER)	LIFT PANEL BODY EARTH

NOTES:

1. ALL NEUTRAL EARTHS TO BE CONNECTED 50 X 3 GI EARTH STRIP FROM EARTH PIT TO EQUIPMENT.
2. ALL BODY EARTHS TO BE CONNECTED 25 X 3 GI EARTH STRIP FROM EARTH PIT TO EQUIPMENT.

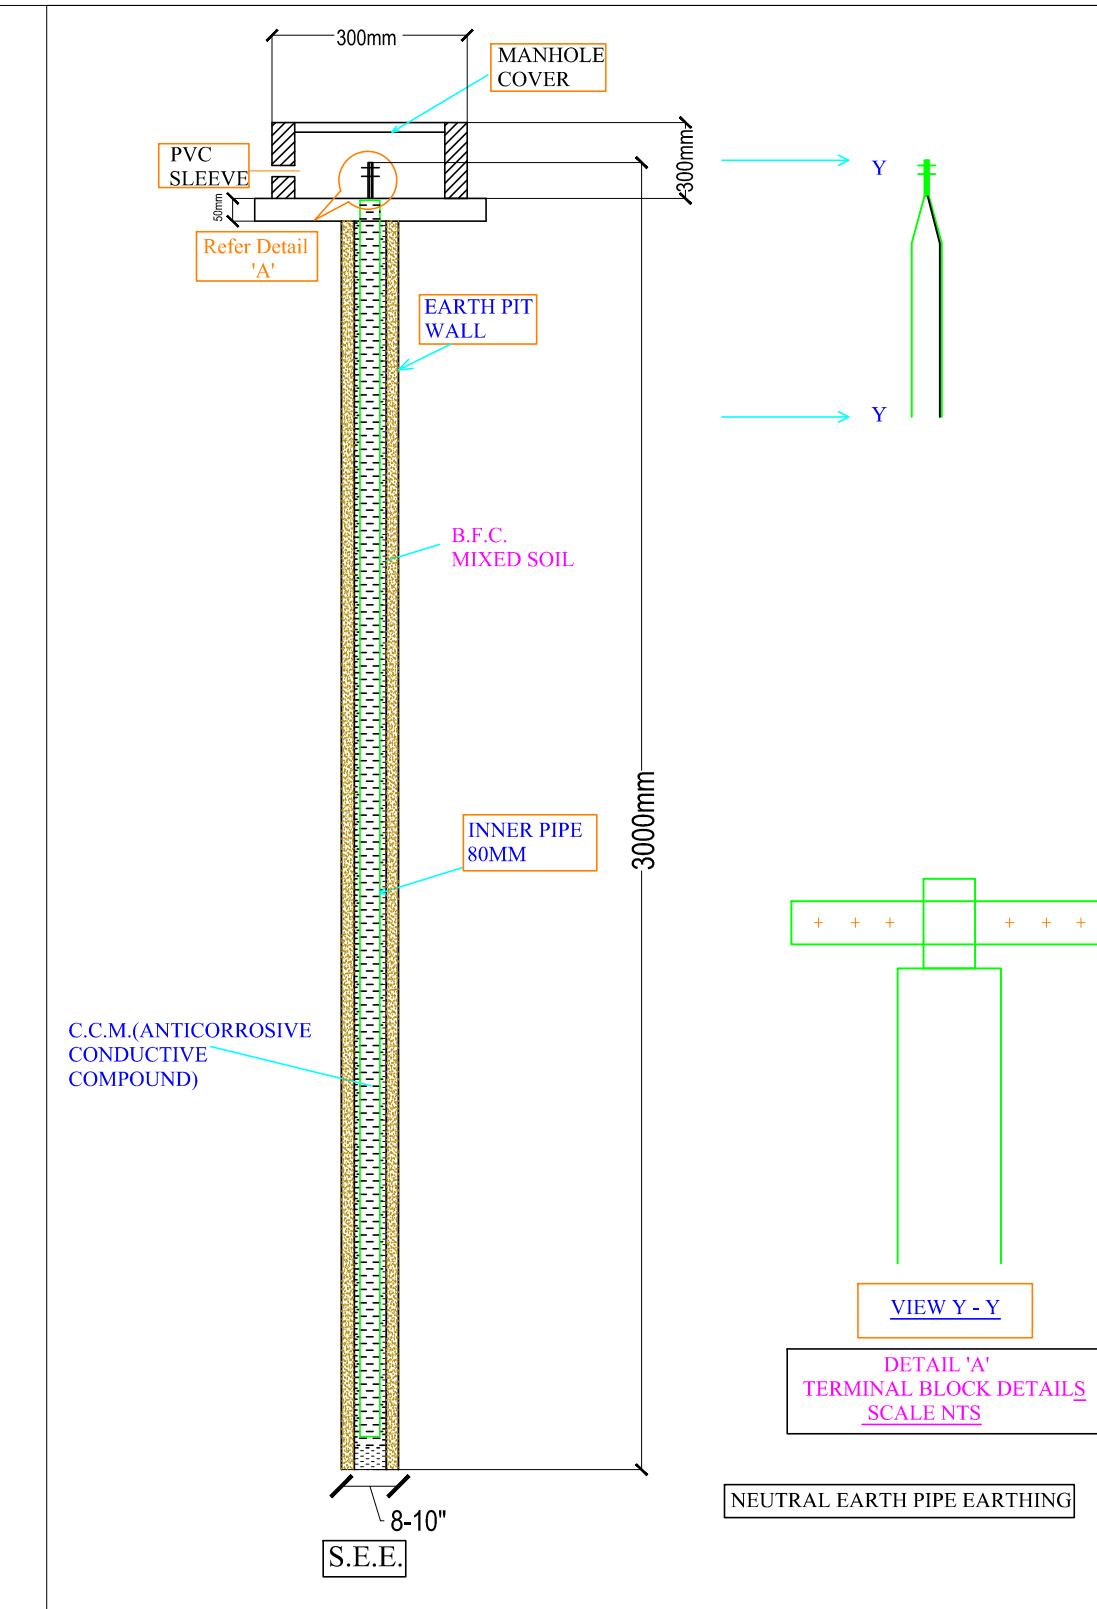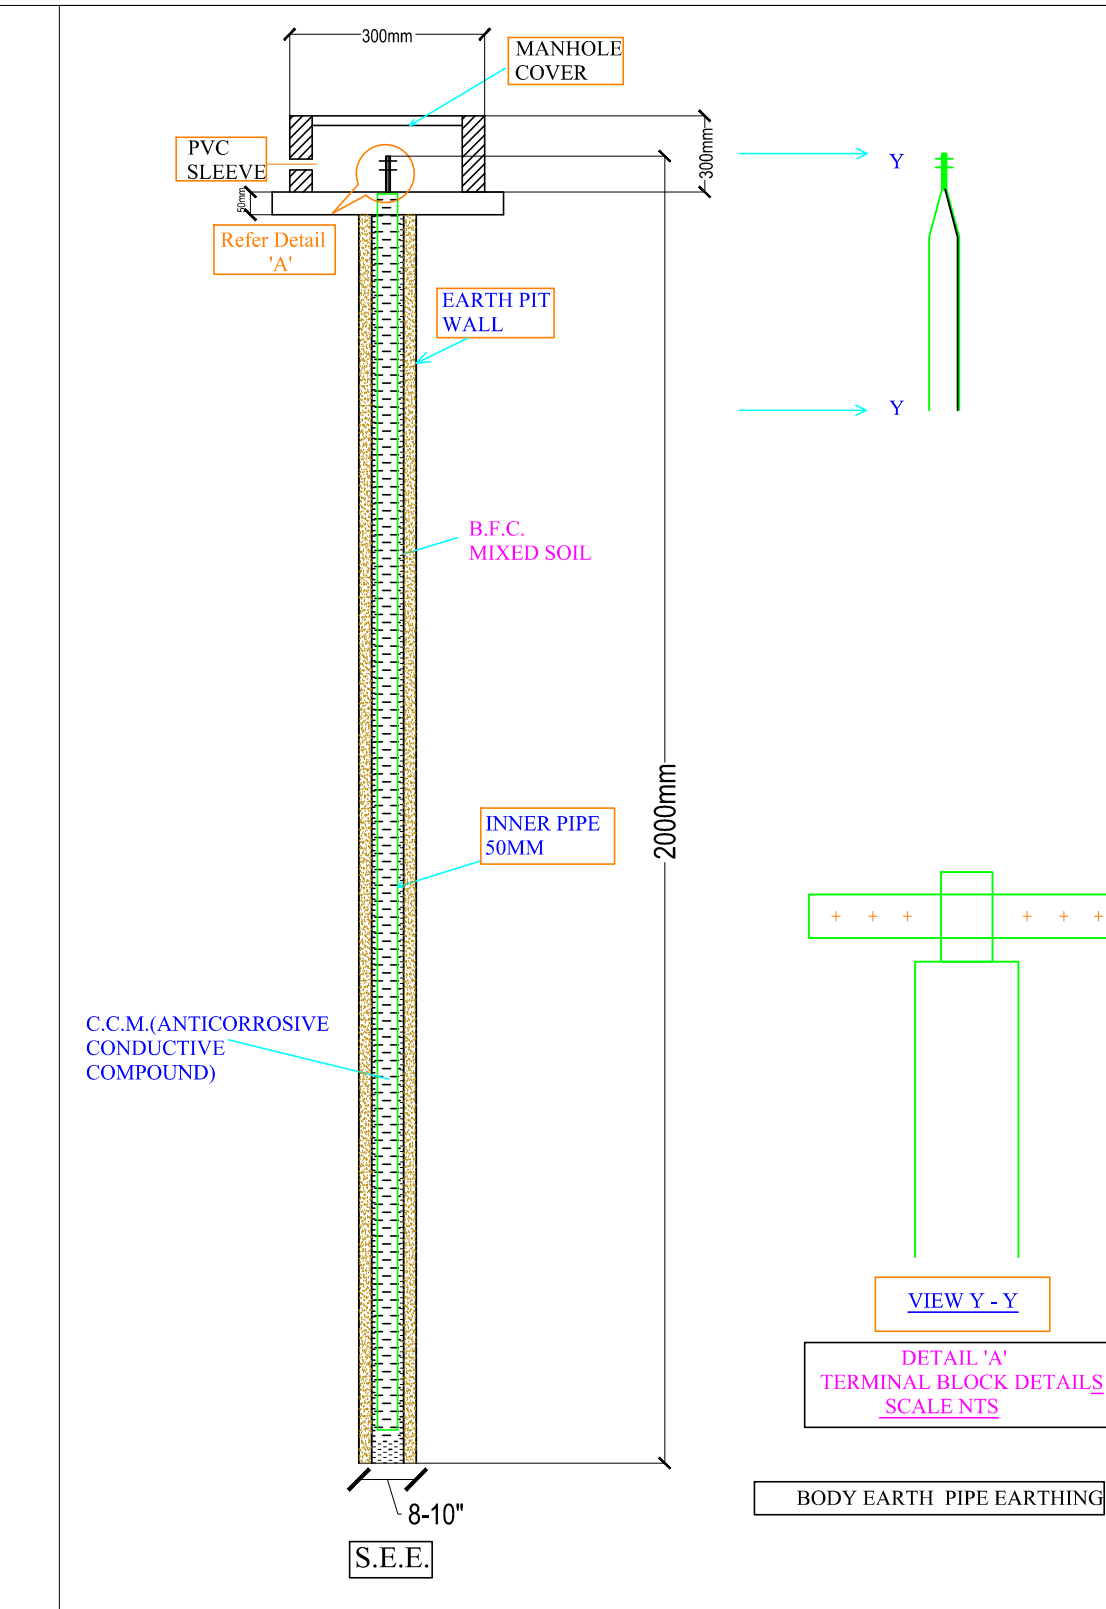

STILT FLOOR ELECTRIC SUB- STATION, HT PANEL, EARTHING LAYOUT, LIGHTING ARRESTER LOCATION & PIT LOCATION DETAILS

ROAD 40'-0" WIDE

04.					
03.					
02.					
01.					
S.No.	DATE	REVISION DESCRIPTION			
GENERAL NOTES					
1. ALL DIMENSIONS ARE IN FEET & INCHES,UNLESS SPECIFIED OTHERWISE.					
2. THE DIMENSIONS ARE TO BE READ ONLY AND NOT TO BE MEASURED.					
3. ANY DISCRIPANCY IN THE DRAWING SHOULD BE BROUGHT IN THE NOTICE OF THE ARCHITECT.					
4. ALL MEASUREMENTS MUST BE CHECKED & VERIFIED BY THE CONTRACTORS PRIOR TO EXECUTION OF WORK AT THE SITE.					
5. ANY DISCREPANCIES BETWEEN ARCHITECTURAL,STRUCTURAL & SERVICES DRAWINGS MUST BE BROUGHT TO THE NOTICE OF THE ARCHITECTS IMMEDIATELY & PRIOR TO EXECUTION AT SITE.					

NOTE

THIS DRAWING IS THE SOLE PROPERTY OF **SURYA PRAKASH DESIGN STUDIO** AND IS NOT TO BE COPIED,USED OR REPRODUCED FOR ANY PURPOSE OTHER THAN FOR WHICH IT HAS BEEN LOANED.A LEGAL ACTION AS PER LAW MAYBE INITIATED AGAINST THE OFFENDER.

ARCHITECT


SURYA PRAKASH DESIGN STUDIO
ARCHITECTS. INTERIOR DESIGNERS. LANDSCAPES

B-22, Ground Floor, Ganesh Marg, Bapu Nagar, Near Jain Temple, Jaipur-302015
Mob.: +91-9783600926
E-Mail: spdsjaipur@gmail.com

STRUCTURAL CONSULTANT


SERVICE CONSULTANT

NORTH

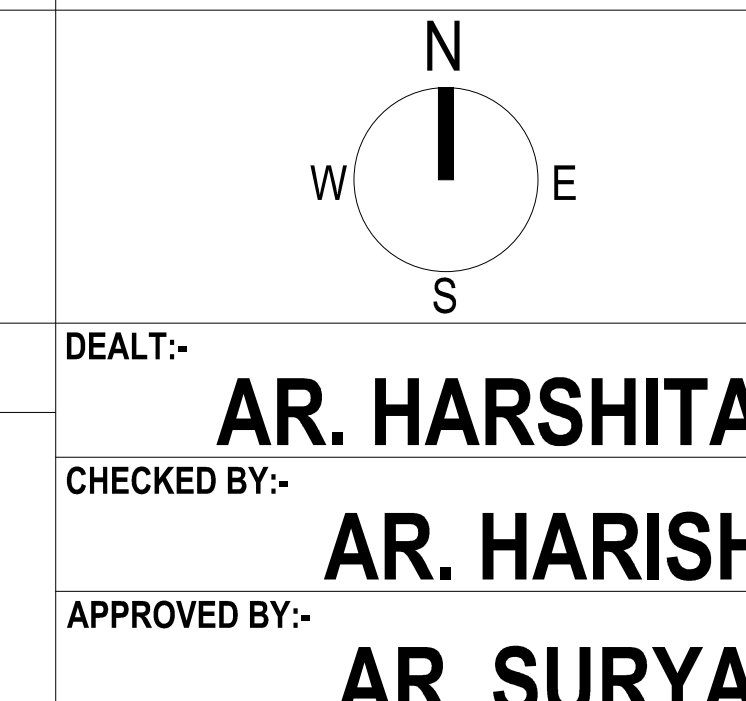

PROJECT

PROPOSED RESIDENTIAL BUILDING AT PLOT NO. A-3, A-4, A-5, A-6 NARAYANPURI-A, JAIPUR, RAJ.
DRAWING TITLE
STILT FLOOR ELECTRIC SUB- STATION, HT PANEL, EARTHING LAYOUT, LIGHTING ARRESTER LOCATION & PIT LOCATION DETAILS
R-0 [00-00-0000] **DATE : 04-08-2023**

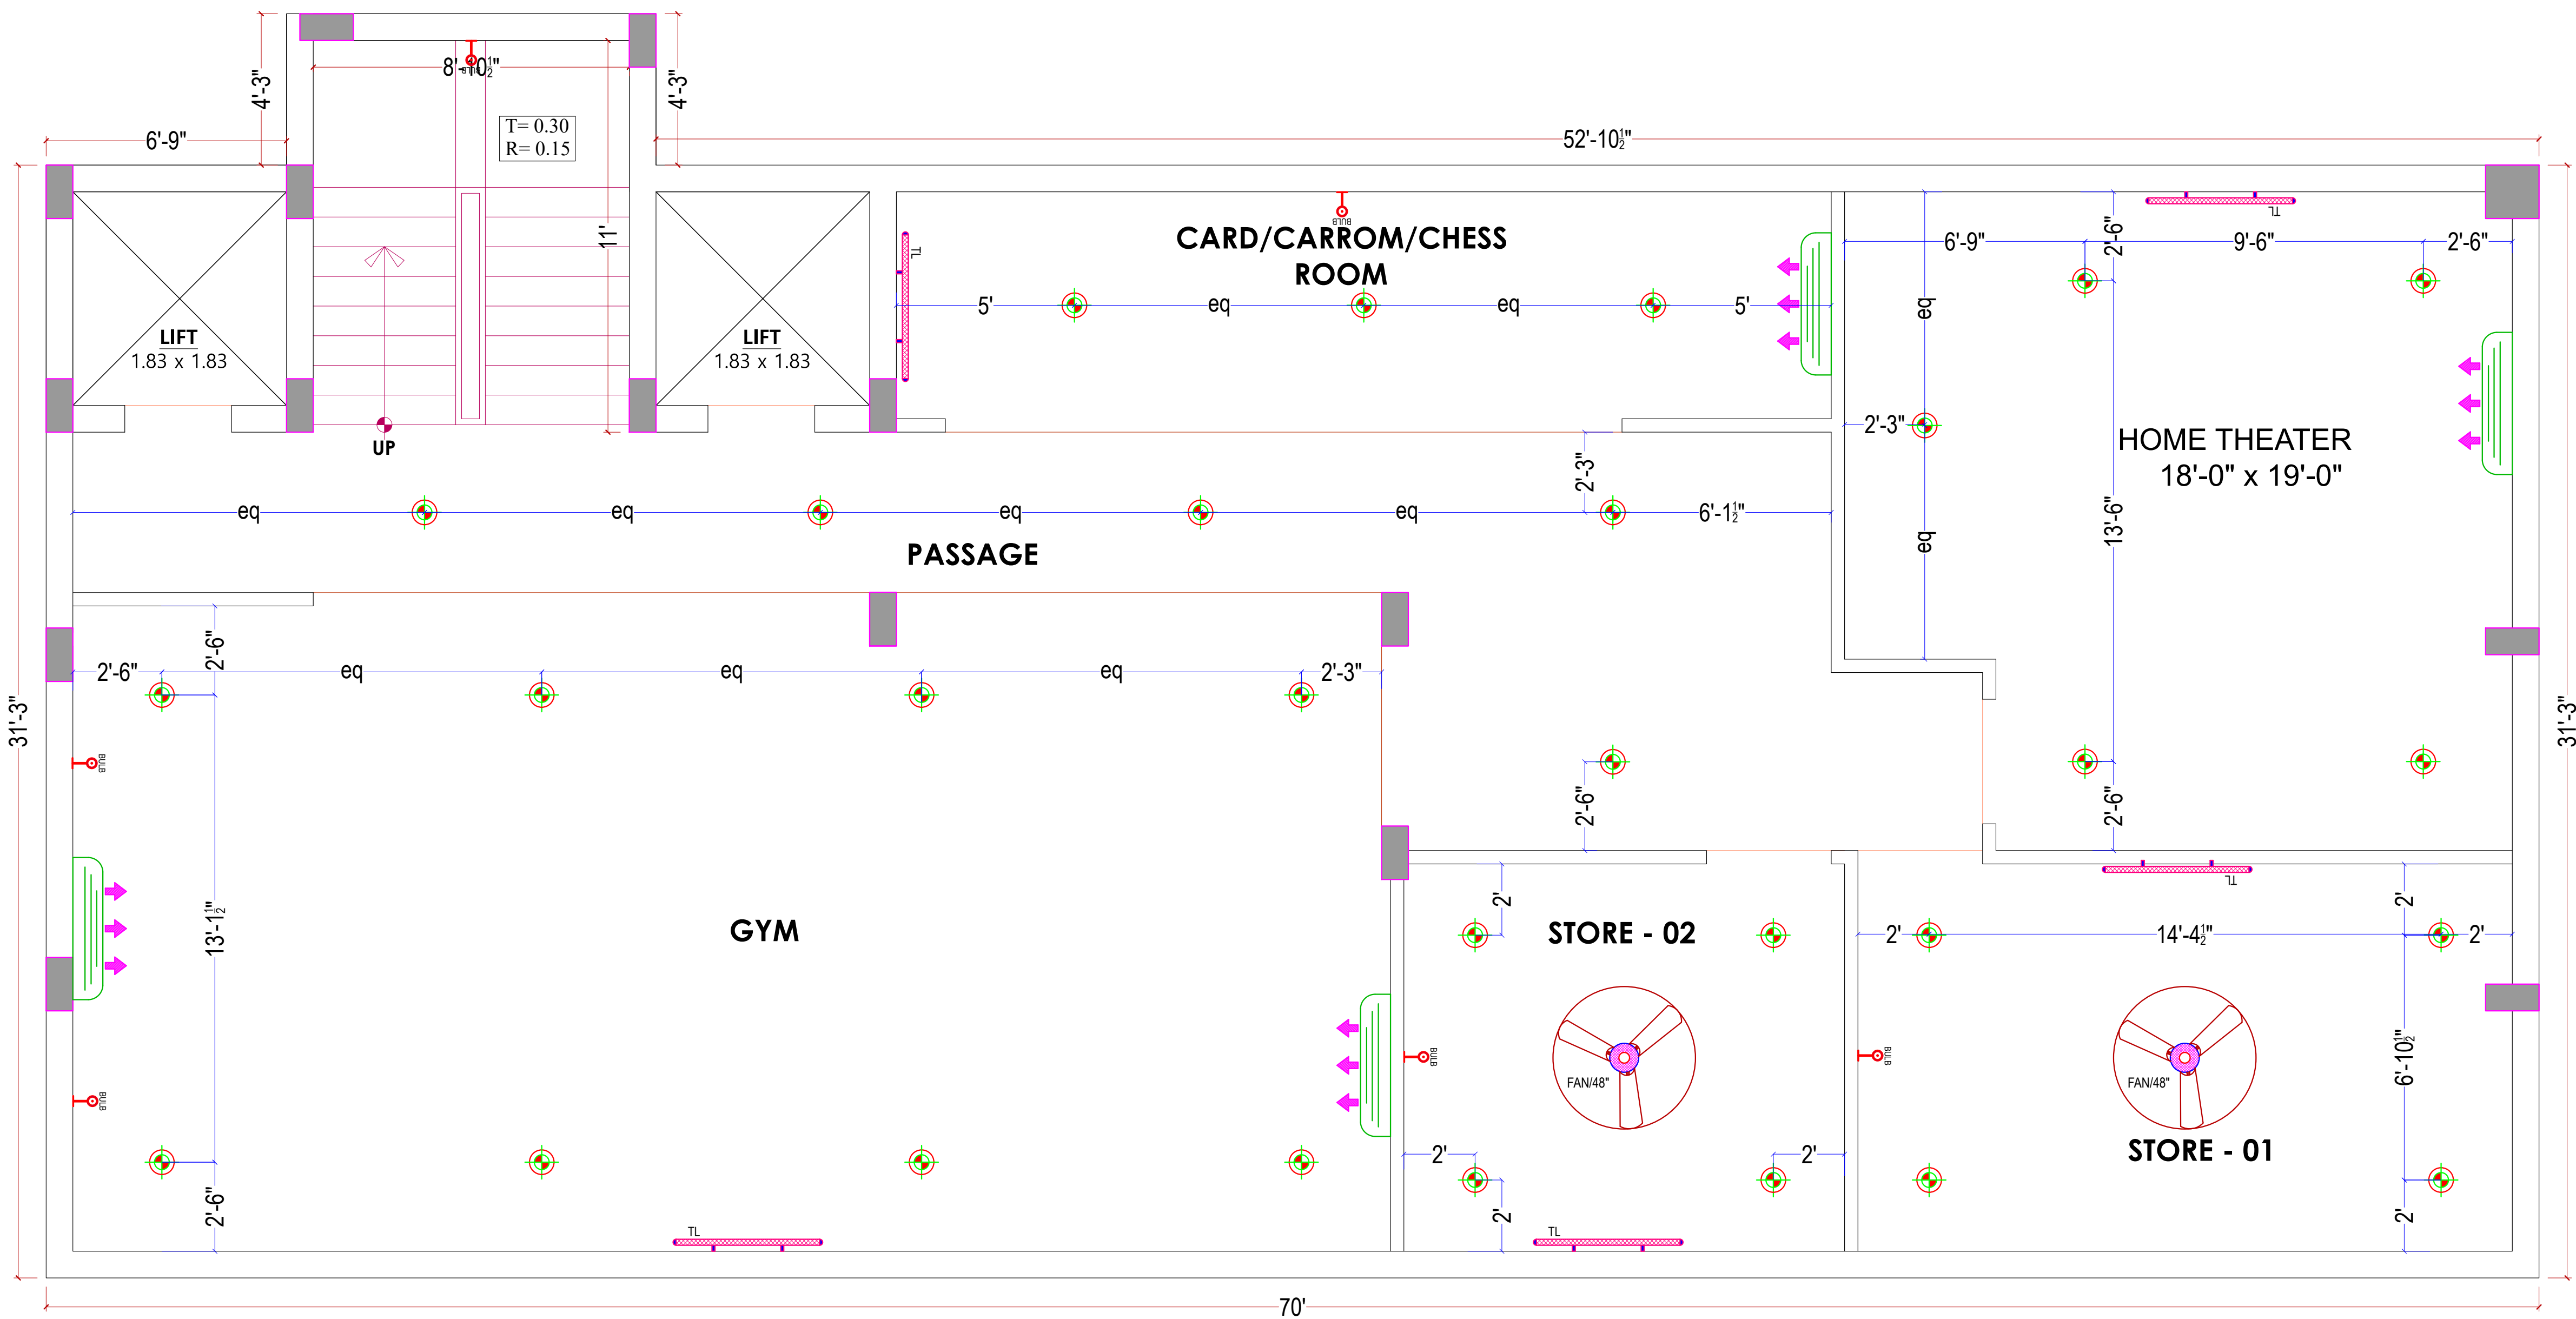

BASEMENT FLOOR ELECTRICAL PLAN

LEGENDS:			
Mounting Height	I D	Symbol	Description
as per elevation	LP TV		6 A PLUG POINT FOR TV
+24"	LP		6 A PLUG POINT
+72"	LP-CH		6 A PLUG POINT FOR CHIMNEY
+90"	SAC		SPLIT AC INDOOR UNIT
+42"	PP-MIX		15 A POWER POINT FOR MIXER
+78"	PP-G		15 A POWER POINT FOR GEYSER
+54"	PP-F		15 A POWER POINT FOR FRIDGE
+78"	PP-WP		15 A POWER POINT FOR WATER PURIFIER
+48"	PP-WM		15 A POWER POINT FOR WASHING MACHINE
+12"	PP-INV.		15 A POWER POINT FOR INVERTER
+60"	BP		6 A BELL PUSH
+90"	BZ		BUZZER FOR CALL BELL
+60"	MCB DB		MCB DISTRIBUTION BOARD

LEGENDS:			
Mounting Height	I D	Symbol	Description
CEILING	FAN48"		CEILING FAN 48"
CEILING	FAN30"		CEILING FAN 30"
CEILING	FANBOX		CEILING FAN BOX
+90"	TL/W		1X40W WALL TUBELIGHT
+90"	BULB		WALL BRACKETS AS DESIGN LIGHT
+90"	GL		WALL BRACKETS AS DESIGN FOR GANESH LIGHT
CEILING	CFL		CEILING LIGHT CFL
+42"	SB		SWITCH BOARD
+78"	ML		1 X 11 W CFL MIRROR LIGHT
VENTILATOR HT.	CR		CEILING ROSE
VENTILATOR HT.	EXF		9" DIA FRESH AIR FAN
+24"	TEL		TELEPHONE POINT
as per elevation	TV		TV COAXIAL POINT.
+24"	LP		6 A PLUG POINT

M/s AARADHYA GOVIND BUILDERS
Mukesh
PARTNER

NAMAN YADAV
Naman Yadav
B.Tech (Service Consultant)

04.					
03.					
02.					
01.					
S.No.	DATE	REVISION DESCRIPTION			
GENERAL NOTES					
1. ALL DIMENSIONS ARE IN FEET & INCHES,UNLESS SPECIFIED OTHERWISE.					
2. THE DIMENSIONS ARE TO BE READ ONLY AND NOT TO BE MEASURED.					
3. ANY DISCREPANCY IN THE DRAWING SHOULD BE BROUGHT IN THE NOTICE OF THE ARCHITECT.					
4. ALL MEASURMENTS MUST BE CHECKED & VERIFIED BY THE CONTRACTORS PRIOR TO EXECUTION OF WORK AT THE SITE.					
5. ANY DISCREPANCIES BETWEEN ARCHITECTURAL,STRUCTURAL & SERVICES DRAWINGS MUST BE BROUGHT TO THE NOTICE OF THE ARCHITECTS IMMEDIATELY & PRIOR TO EXECUTION AT SITE.					

NOTE
THIS DRAWING IS THE SOLE PROPERTY OF SURYA PRAKASH DESIGN STUDIO AND IS NOT TO BE COPIED, USED OR REPRODUCED FOR ANY PURPOSE OTHER THAN FOR WHICH IT HAS BEEN LOANED. A LEGAL ACTION AS PER LAW MAY BE INITIATED AGAINST THE OFFENDER.

ARCHITECT
SURYA PRAKASH DESIGN STUDIO ARCHITECTS. INTERIOR DESIGNERS. LANDSCAPES
B-22, Ground Floor, Ganesh Marg, Bapu Nagar, Near Jain Temple, Jaipur-302015 Mob.: +91-9783600926 E-Mail: spdsjaipur@gmail.com

STRUCTURAL CONSULTANT
SERVICE CONSULTANT

NORTH
DEALT:- AR. HARSHITA
CHECKED BY:- AR. HARISH
APPROVED BY:- AR. SURYA

PROJECT	
PROPOSED RESIDENTIAL BUILDING AT PLOT NO. A-3, A-4, A-5, A-6 NARAYANPURI-A, JAIPUR, RAJ.	
DRAWING TITLE	
BASEMENT FLOOR ELECTRICAL PLAN	
R-0 [00-00-0000]	DATE : 31-05-2025