
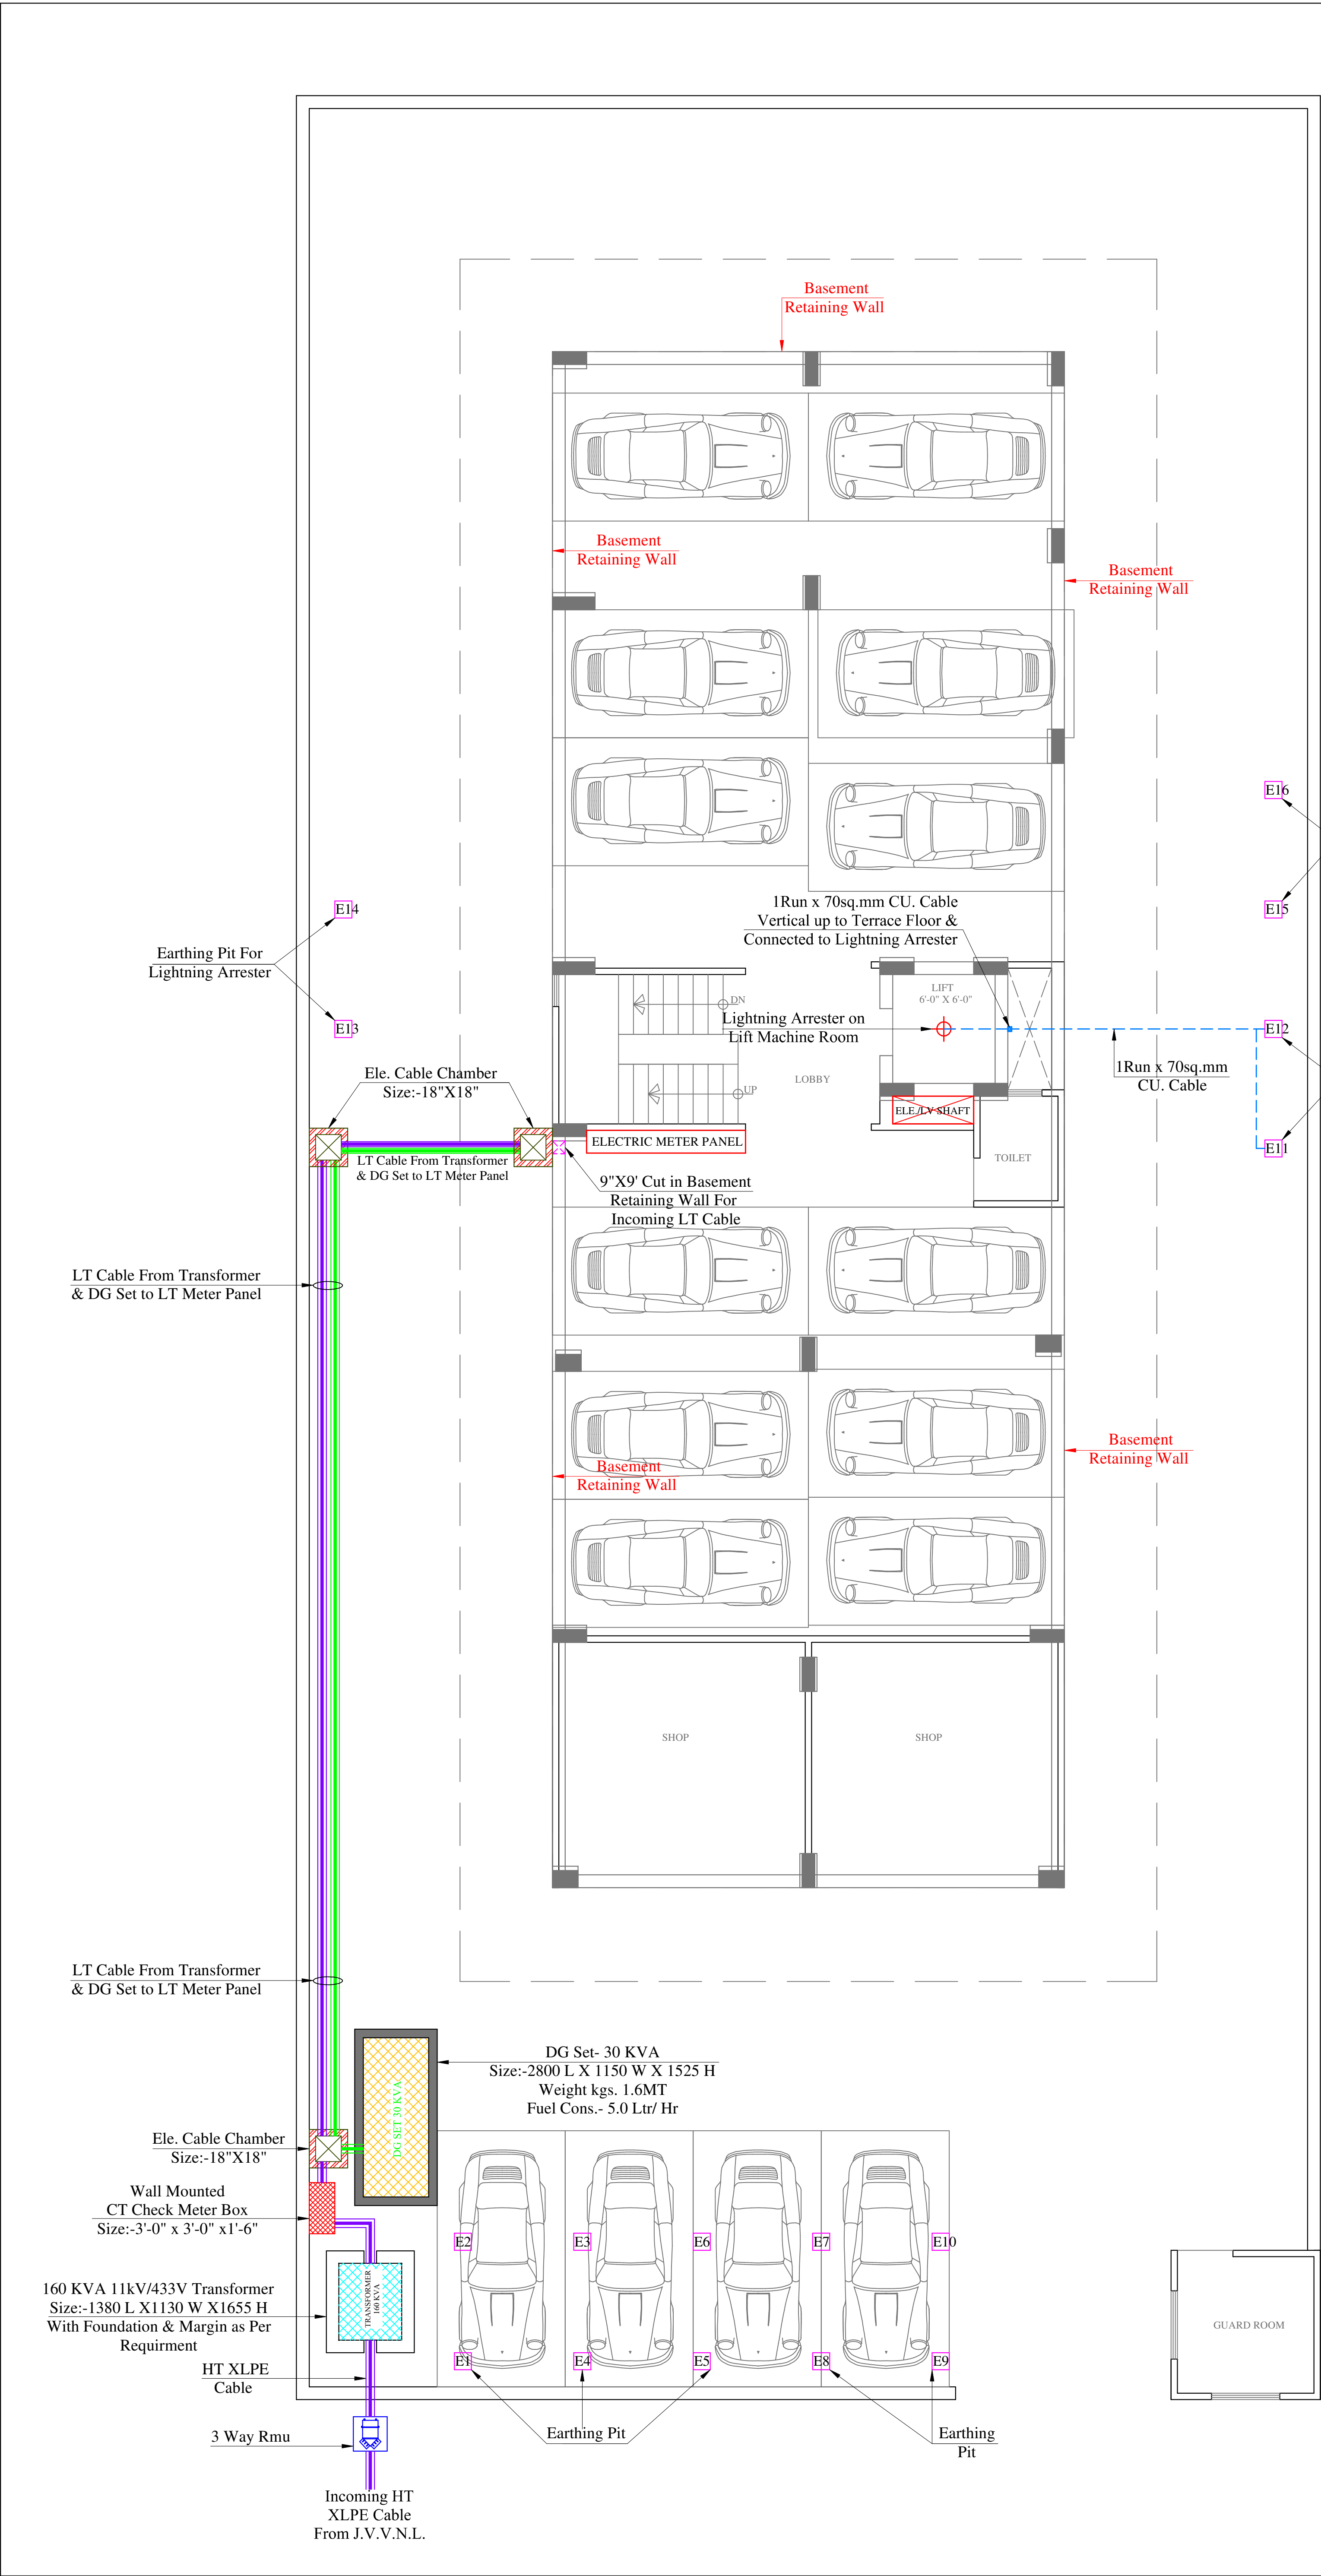
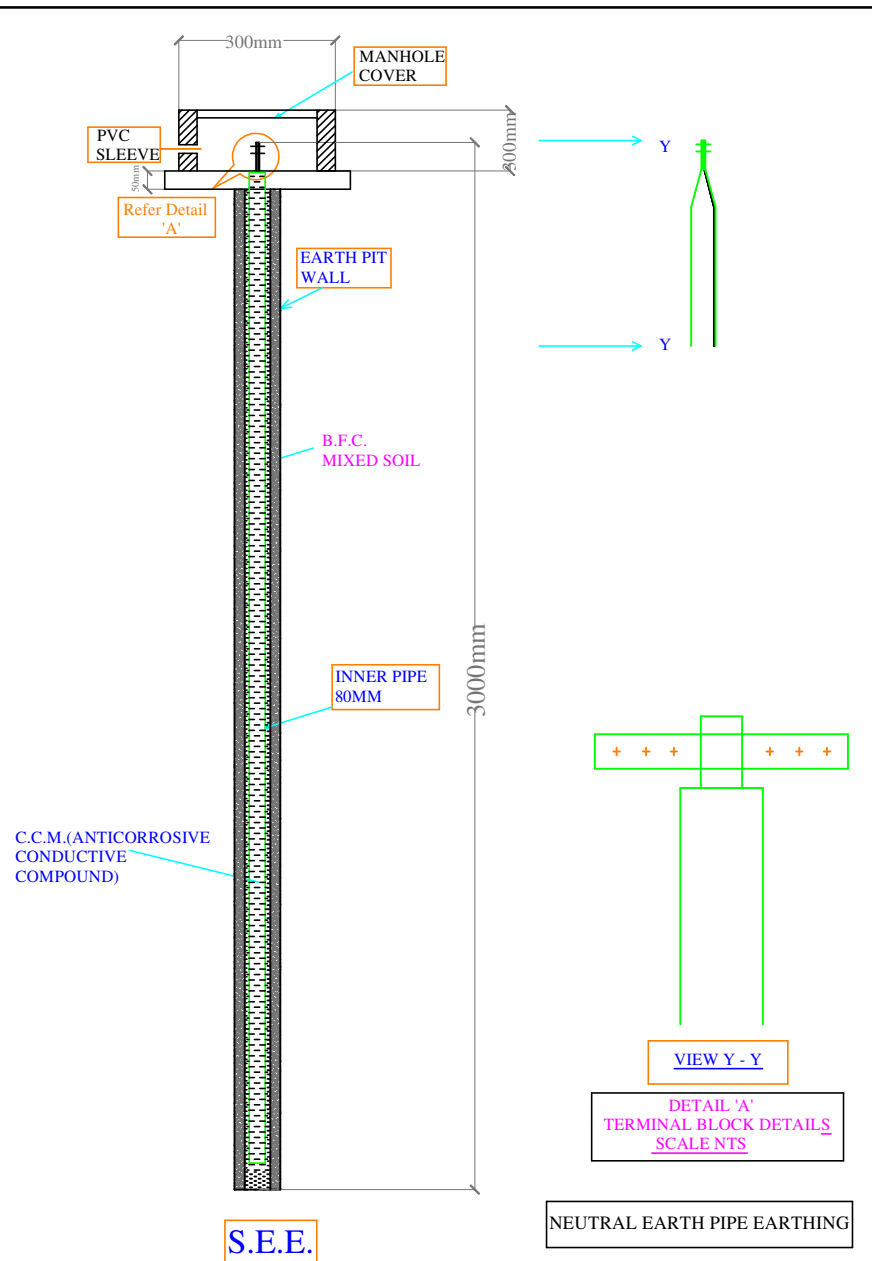


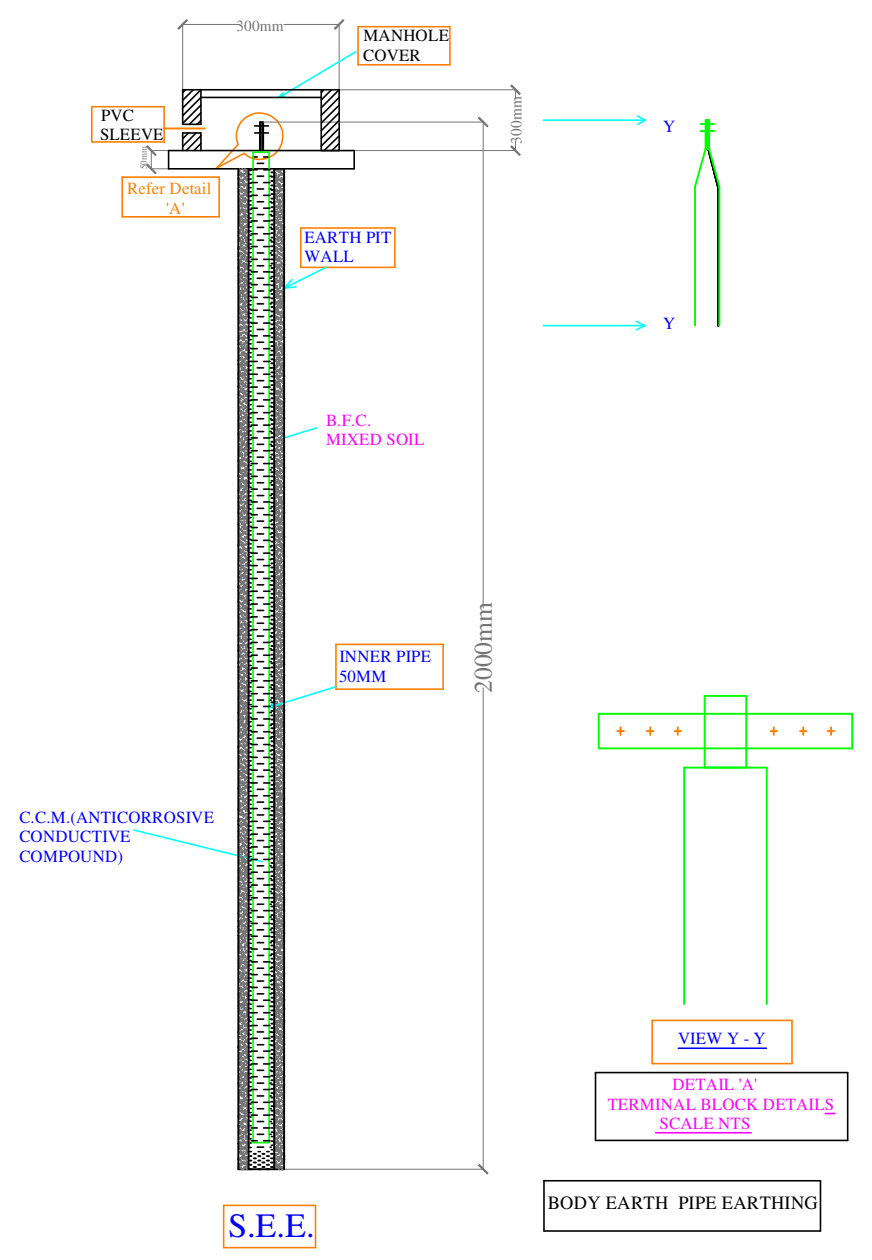

EARTHING DETAILS			
1	E1	50MM PIPE(2METER)	HT SWITCH BODY EARTH
2	E2	50MM PIPE(2METER)	TRANSFORMER BODY EARTH
3	E3	50MM PIPE(2METER)	TRANSFORMER BODY EARTH
4	E4	80MM PIPE(3METER)	TRANSFORMER NEUTRAL EARTH
5	E5	80MM PIPE(3METER)	TRANSFORMER NEUTRAL EARTH
6	E6	50MM PIPE(2METER)	CT CHECK METER BODY EARTH
7	E7	50MM PIPE(2METER)	DG SET BODY EARTH
8	E8	50MM PIPE(2METER)	DG SET BODY EARTH
9	E9	80MM PIPE(3METER)	DG SET NEUTRAL EARTH
10	E10	80MM PIPE(3METER)	DG SET NEUTRAL EARTH
11	E11	50MM PIPE(2METER)	LIGHTNING ARRESTOR EARTH
12	E12	50MM PIPE(2METER)	LIGHTNING ARRESTOR EARTH
13	E13	50MM PIPE(2METER)	Main Sub Distribution Panal Body Earth
14	E14	50MM PIPE(2METER)	TEL. EXCH. BODY EARTH
15	E15	50MM PIPE(2METER)	LIFT PANEL-1 BODY EARTH
16	E16	50MM PIPE(2METER)	LIFT PANEL-1 BODY EARTH

NOTES:
1. ALL NEUTRAL EARTHS TO BE CONNECTED 50 X 3 GI EARTH STRIP FROM EARTH PIT TO EQUIPMENT.
2. ALL BODY EARTHS TO BE CONNECTED 25 X 3 GI EARTH STRIP FROM EARTH PIT TO EQUIPMENT.

SERVICES CONSULTANT:
VIPUL CONSULTING,
F 9 / 440 , Keshav Marg Chitrakut Scheme,Jaipur
PH:91-0-93146-10438 ,0141-2440946 Mail:vipul8599@yahoo.com

ARCHITECTS:-
SPACE GRID
C-49,VIDYA APARTMENT,PARAS MARG,
BAPU NAGAR,NEAR JANTA STORE CIRCLE, JAIPUR-302015
PH-09314918766,0141-4005506 (O)
Email:-info.spacegrid@gmail.com

PROJECT NAME:

MY MOON RESIDENCY

PROMOTER:

MY MOON BUILDCON

PROJECT ADDRESS:

PLOT NO. 144,VILLAGE-SALYAWAS, JHOTWARA, JAIPUR, JAIPUR-302012 (RAJASTHAN)

DRAWING:-

GROUND FLOOR
ELE. SUB- STATION, CABLE ROUTE
& LIGHTNING ARRESTER PLAN

DRN BY:-	CKD BY:-	APPD:-
PAWAN	SANJAY	VIPUL AGARWAL
DATE:-	REV:-	SCALE : -
05-11-18	00	N.T.S.

Vipul
VIPUL AGARWAL
M.E.P. CONSULTANT
B.E. ELECTRICAL

