


KEDIA'S PRAKASH AVENUES BLOCK-A

SEWERAGE DRAWING

Khasra No. 921, 922, 924, 2323/2301 (OLD Khasra 923), 2325/2303(OLD Khasra 925) , Village- SIRSI , , Jaipur - 302012 (Rajasthan)

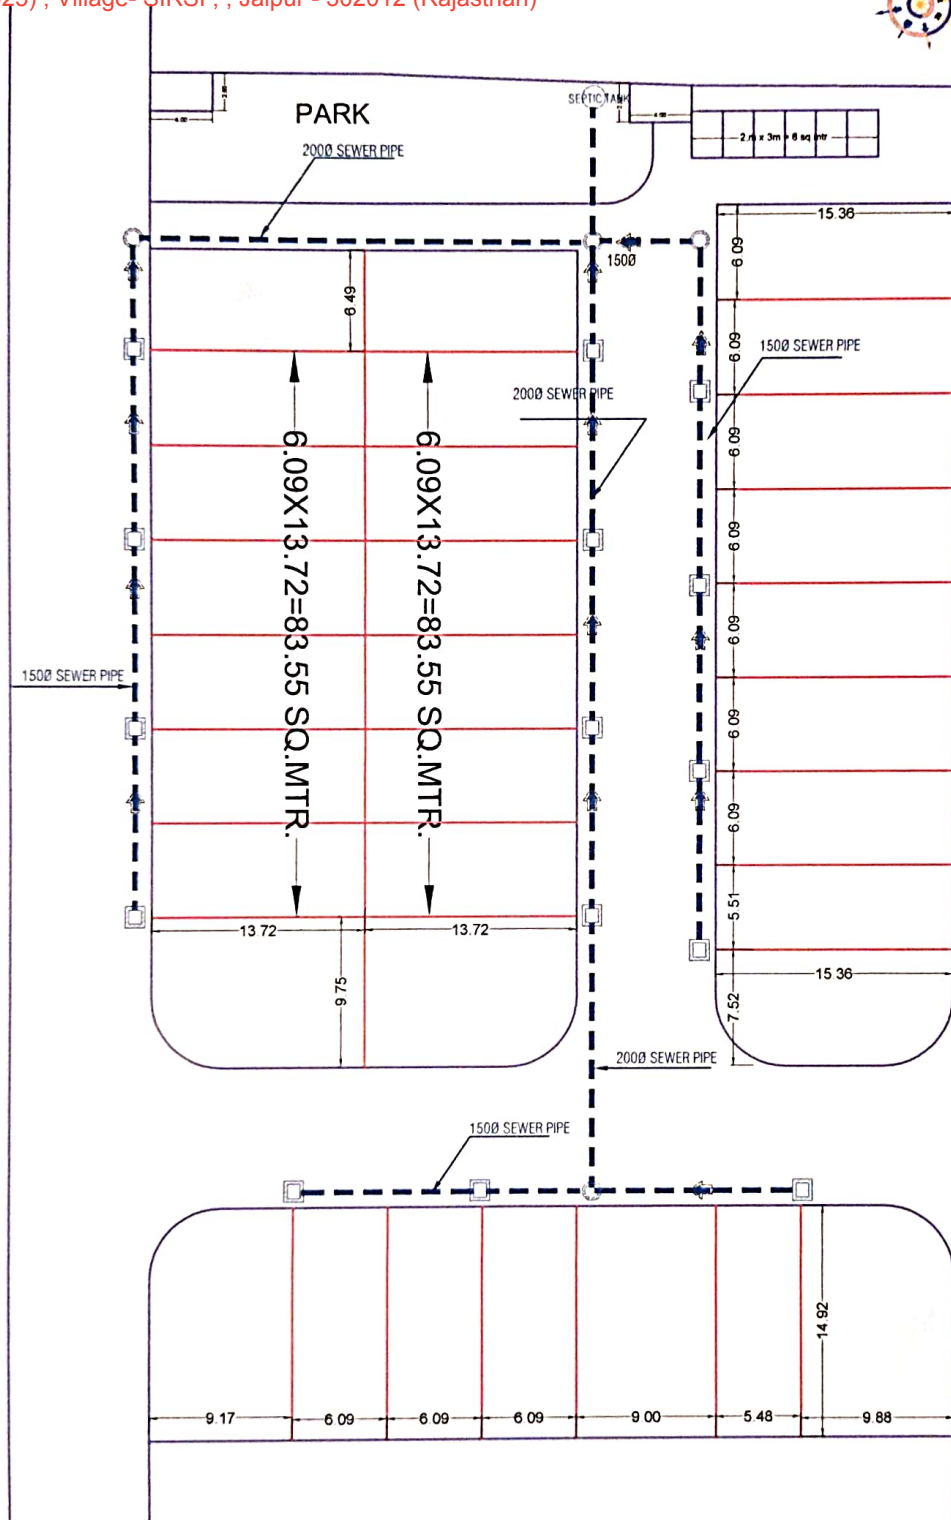

LEGEND:—

	SEWER CHAMBER (800X900)
	EXTERNAL SEWER MANHOLE
	EXTERNAL SEWER PIPE

