


[illegible]

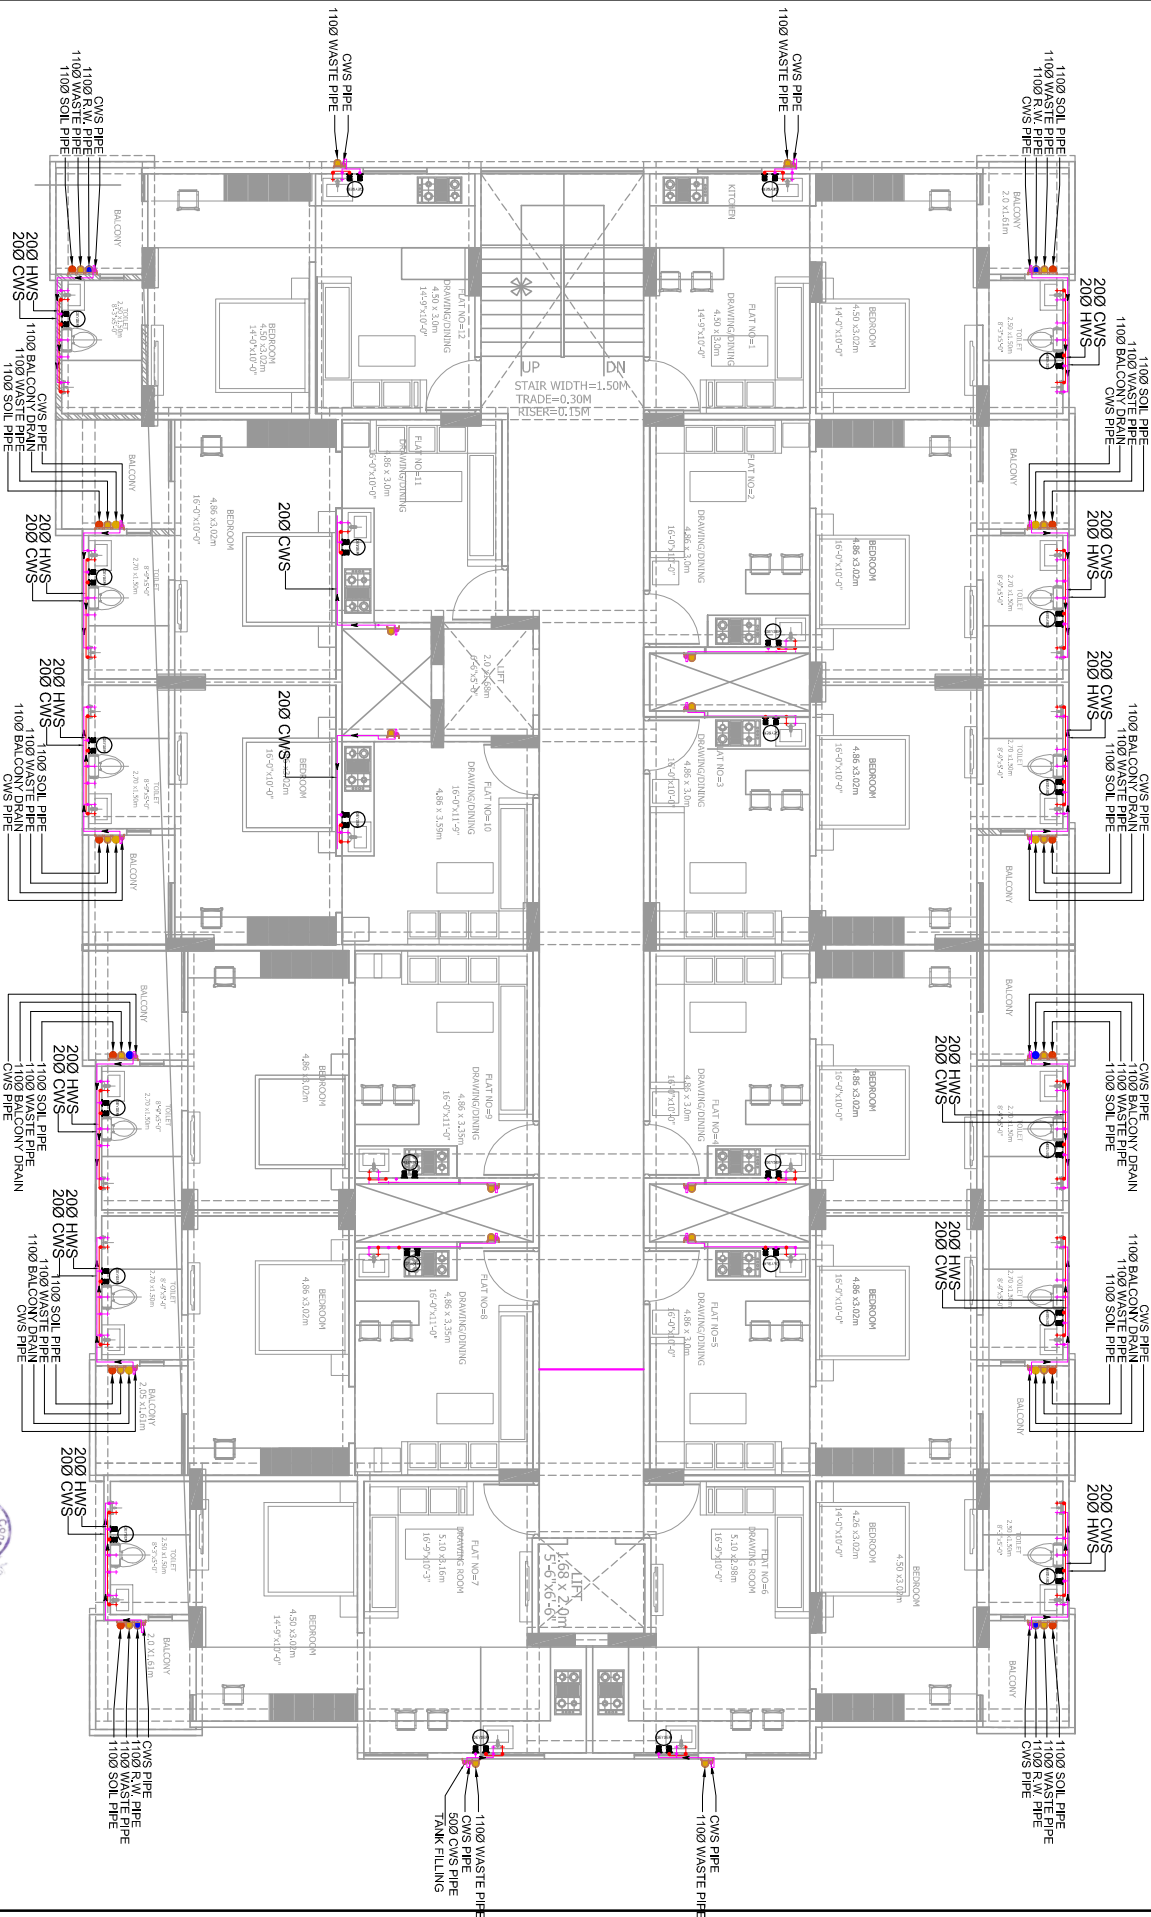


TYPICAL FLOOR WATER SUPPLY LAYOUT





~~M.E.P. Consultant~~
~~D.E. Electrical~~


[illegible]

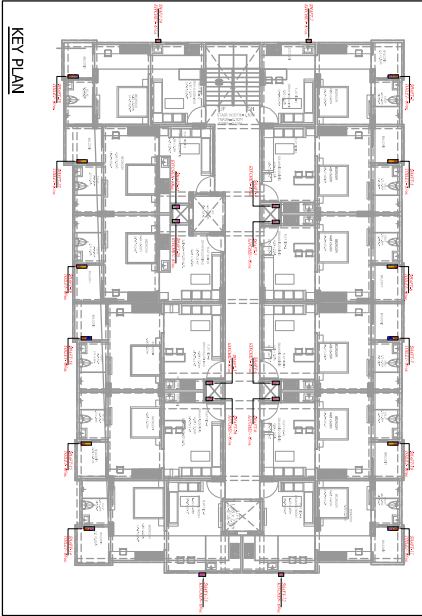

KEY PLAN

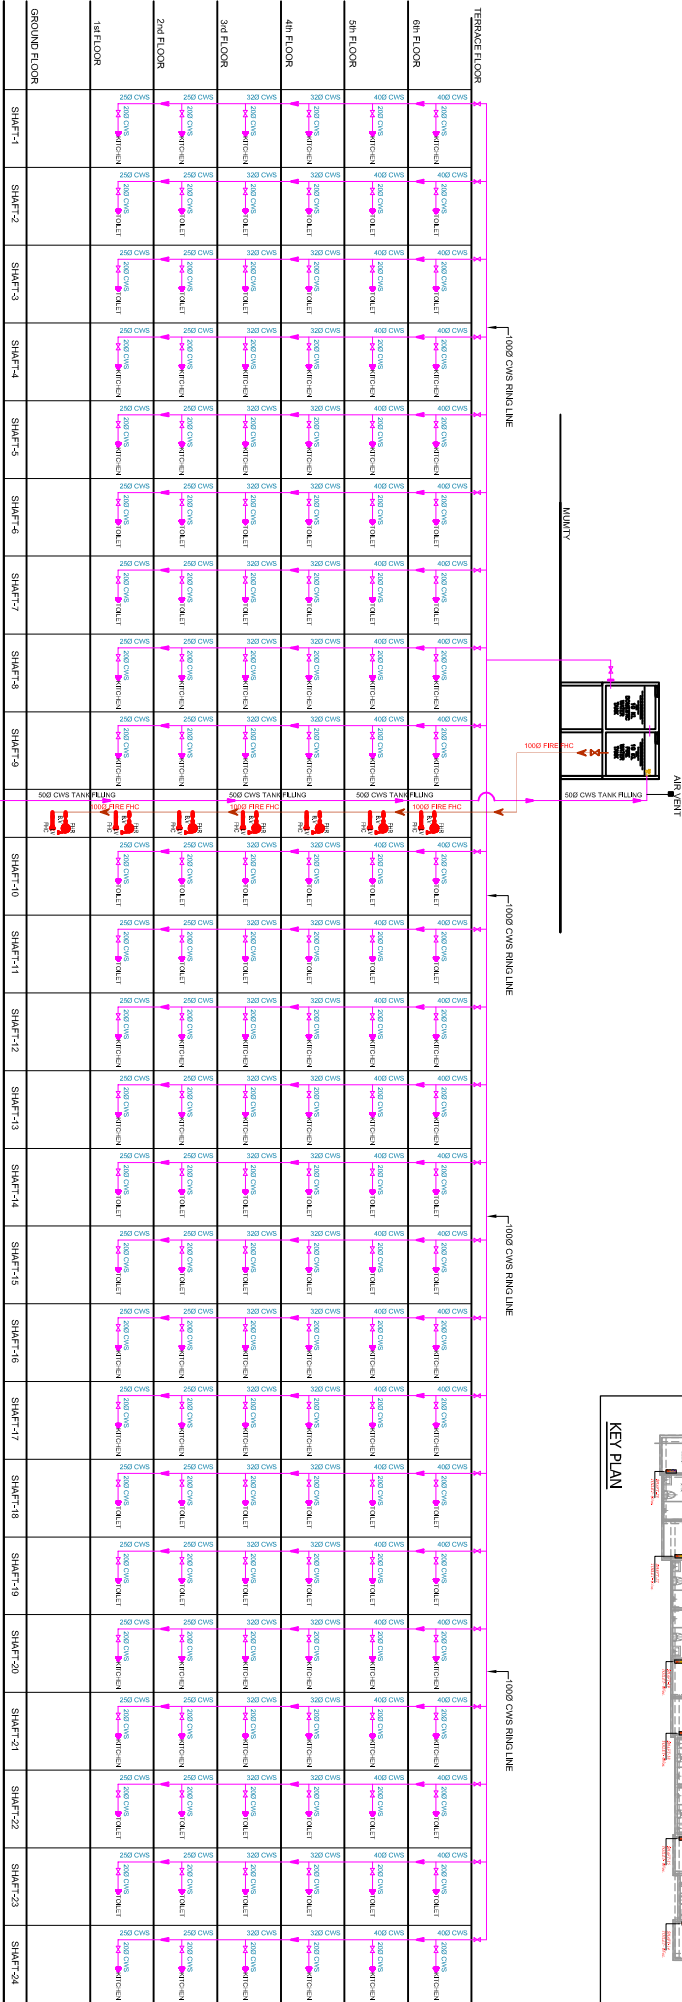

WATER SCHEMATIC LAYOUT

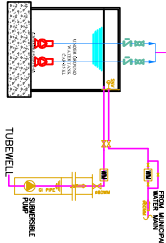

PROJECT:-		ARCHITECT		CLIENT:-		DRAWING:-	
PROPOSED RESIDENTIAL APARTMENT FOR REDWOOD DEVELOPERS		M/S AKRITI AYOJAN,		REDWOOD DEVELOPERS		NORTH-	
PLOT NO. B-8-B-9		ARCHITECT'S INTERIOR DESIGNERS		MOHIT SHARMA (PARTNER)			
SCHEME ASHADDEEP KINGS COURT				DATE:- 05.04.2024		WATER SCHEMATIC LAYOUT	
JAGATPURA, JAIPUR		EST. THIRD FLOOR, RAJALAKSHMI TOWER, JALPAIGRAH, JALPAIGRAH		DRAWN BY:-			
		SODALA, JALPAIGRAH-302006		CHECKED BY:-			
		PH. NO. +91 141 2221089, 921408930, 9785427211		APPROVED BY:-			
CLIENT NAME:-		DATE: 13.03.2024		DRAWING NO.:-			
REDWOOD DEVELOPERS				DATE:-			
MOHIT SHARMA (PARTNER)				DATE:-			