



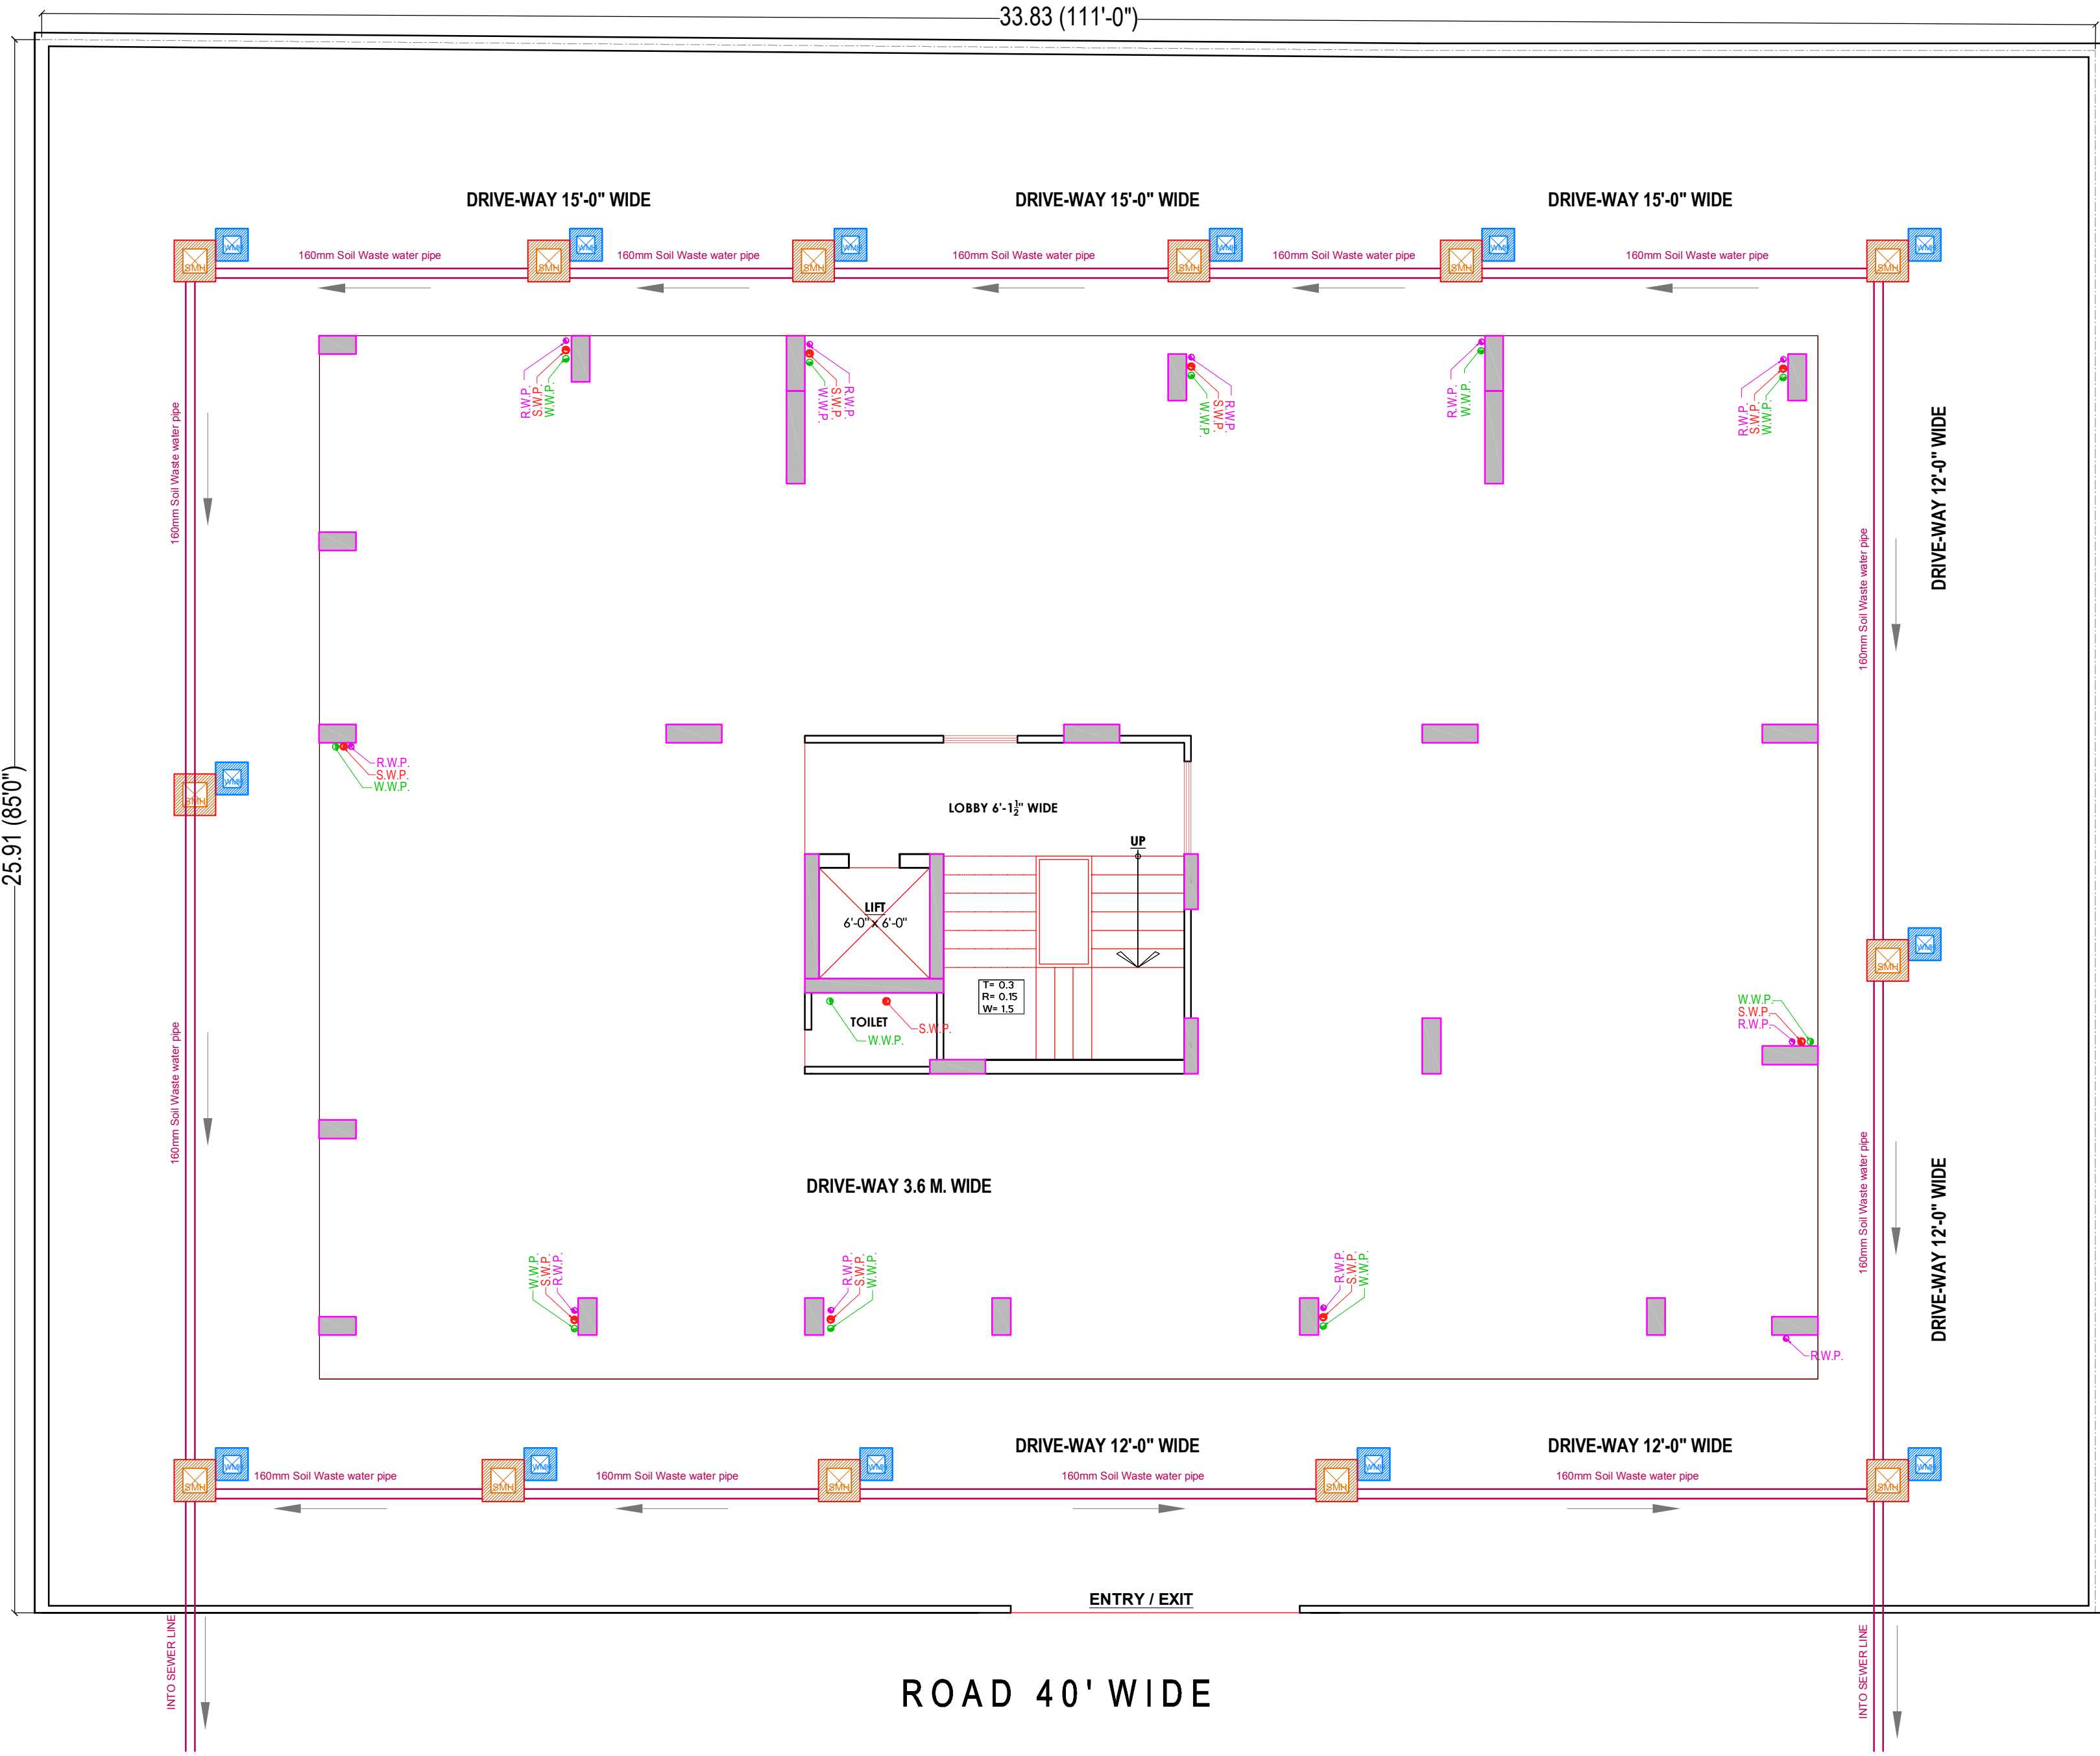

STORM WATER DRAINAGE & SOILD WATER DISPOSAL LAYOUT

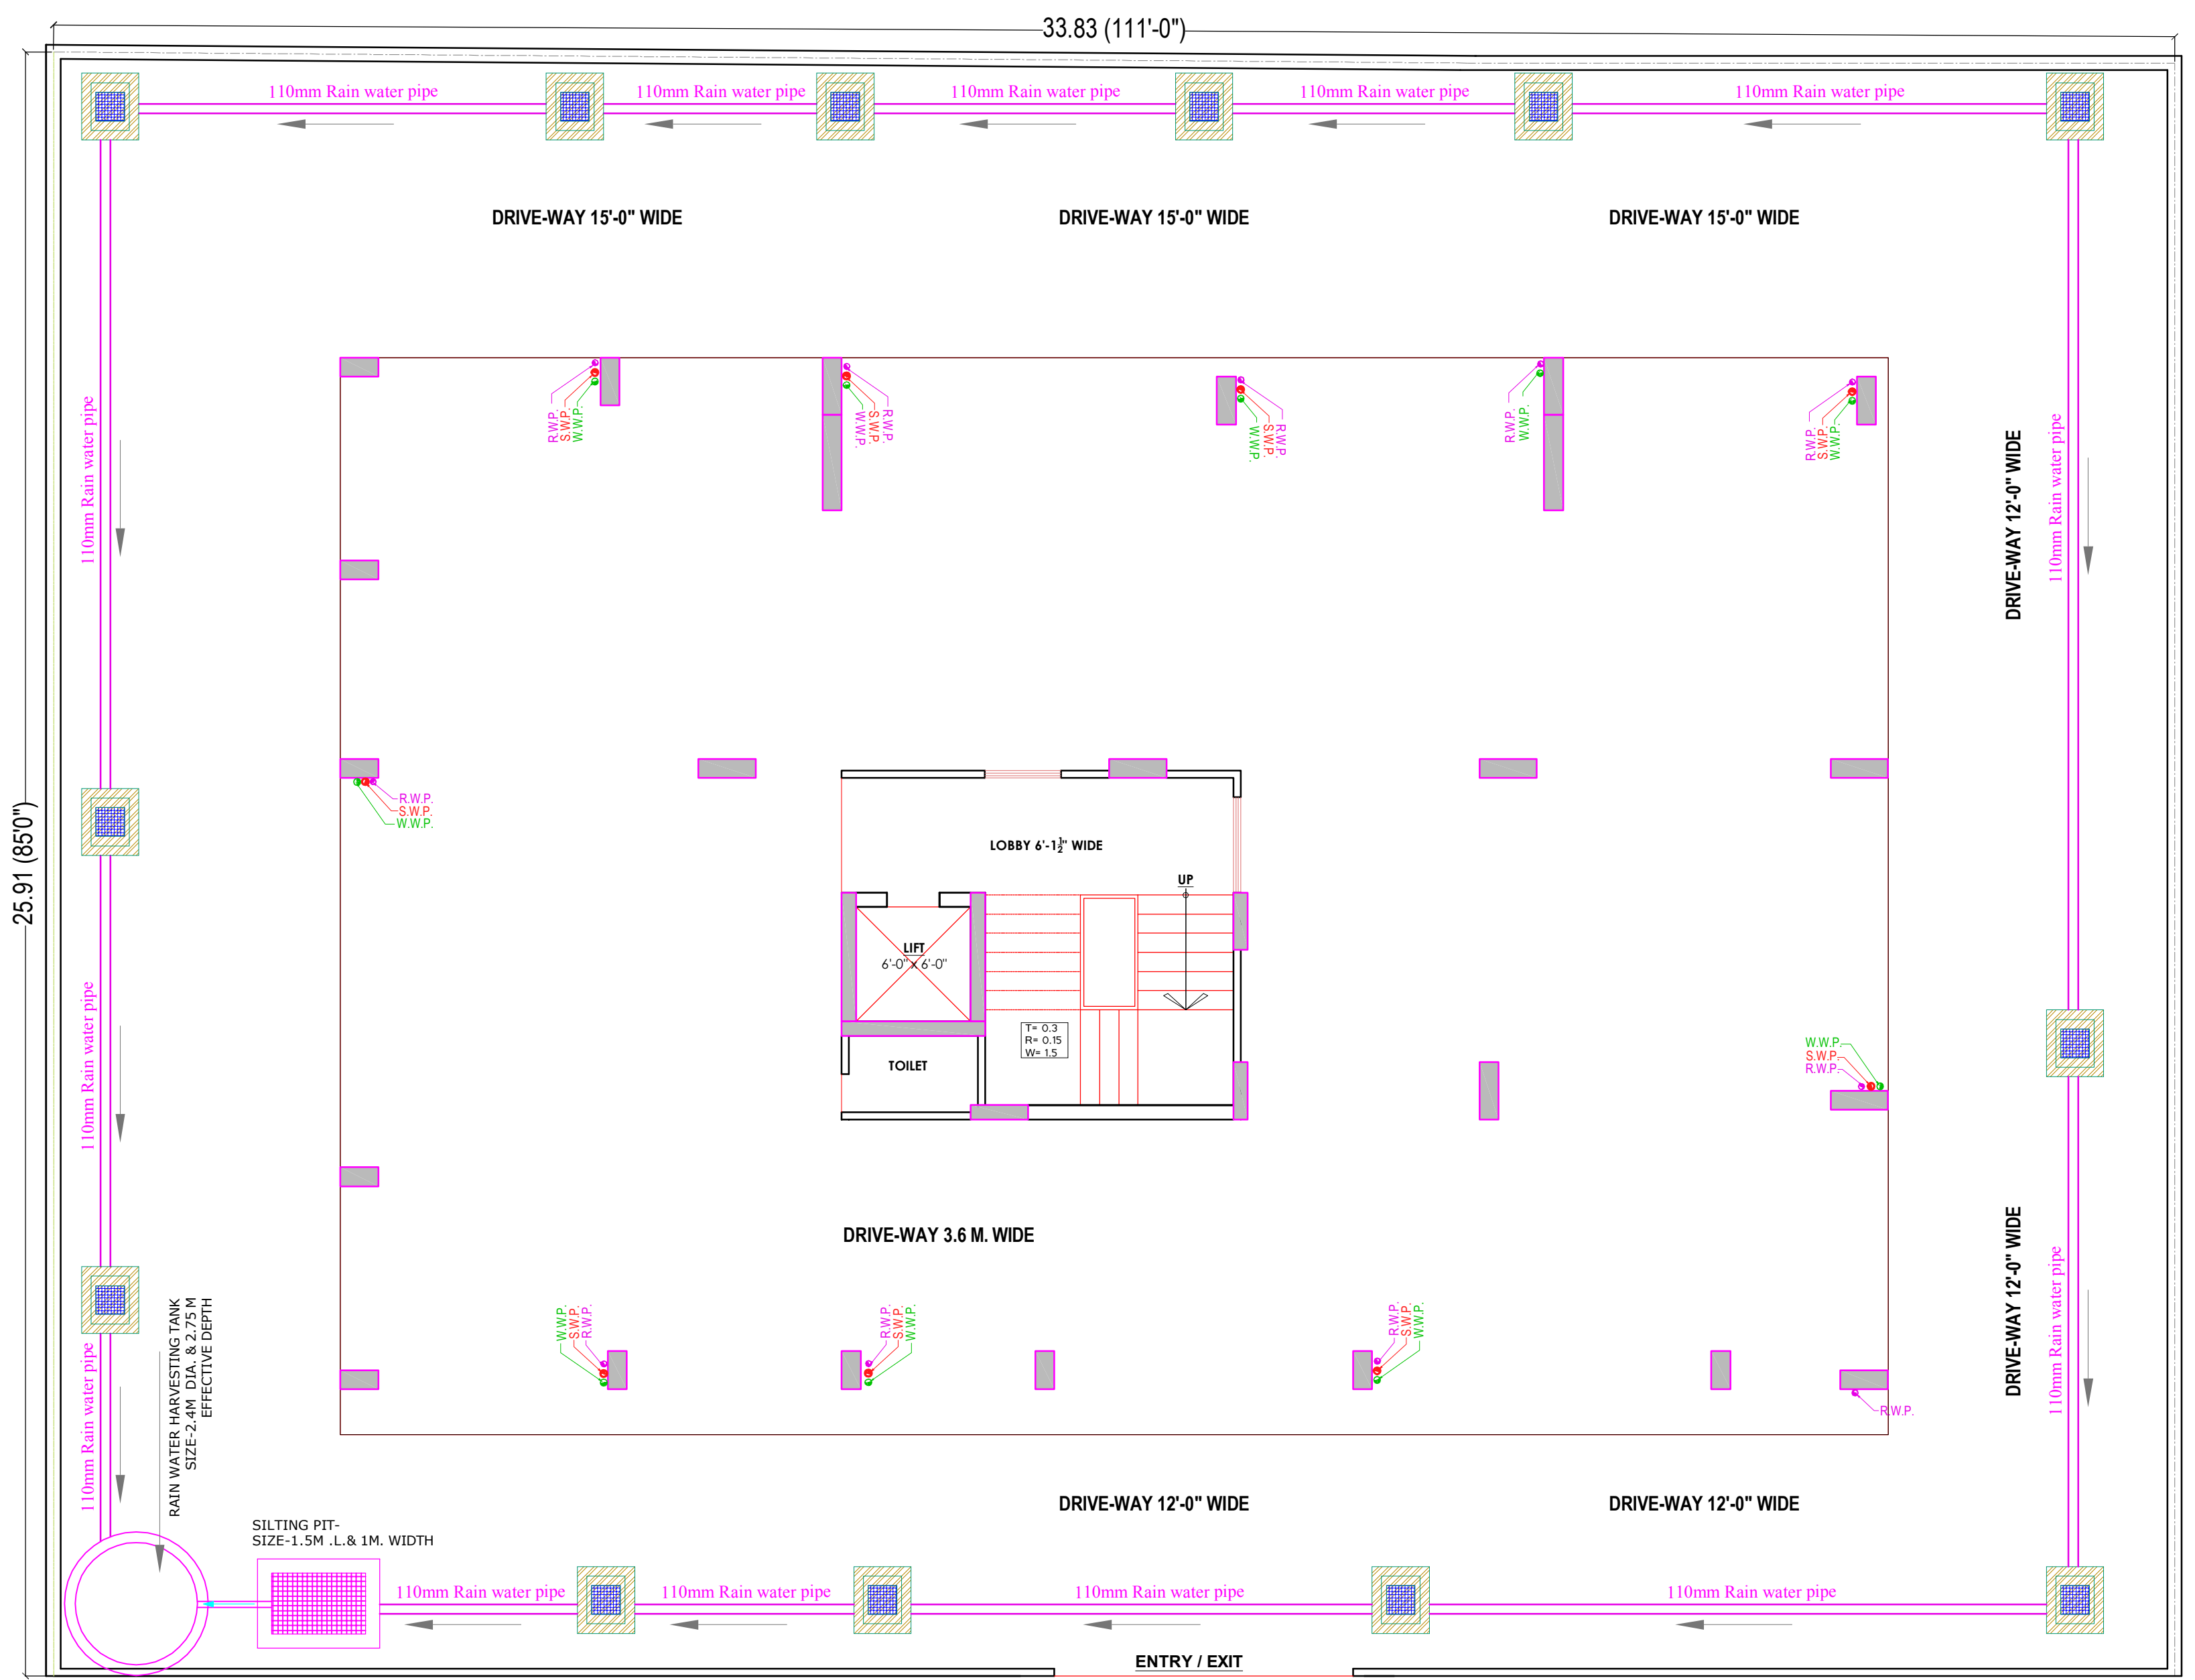

STILT FLOOR RAIN WATER HARVESTING LAYOUT PLAN

STORM WATER DRAINAGE & SOILD WATER DISPOSAL LAYOUT & RAIN WATER HARVESTING LAYOUT PLAN

PROJECT:-


PROPOSED RESIDENTIAL FLATS AT
PLOT NO. 154,155 &156 AT
MALHOTRA NAGAR, JAIPUR.

SCALE:-

1:100

DATE:-

NORTH:-

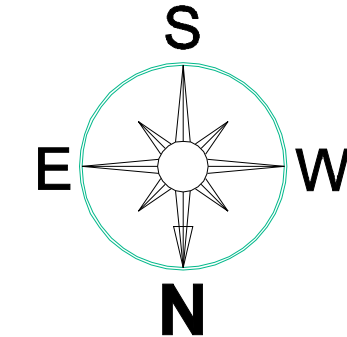

ARCHITECT:-

KUMAWAT S. KUMAR
ARCHITECT
CA / 2000 / 2E300

space
edge Architects

B-6, GANESH KRIPA, MOTI MARG,
BAPU NAGAR JAIPUR - 302015.
TEL. 9314510603, 0141-4062903

OWNER:-