



PROPOSED LAYOUT PLAN OF RAINWATER HARVESTING / RECHARGING
AUDIT CITY KALYAN NAGAR

Khasra No. 1405/870,1407/871,847,848,851,1068/845,1401/1067,1403/1069,1409/876
At Village Peepla Bharatsingh Tehsil Sanganer Jaipur

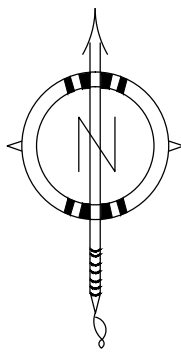

Scale:- 1:1000

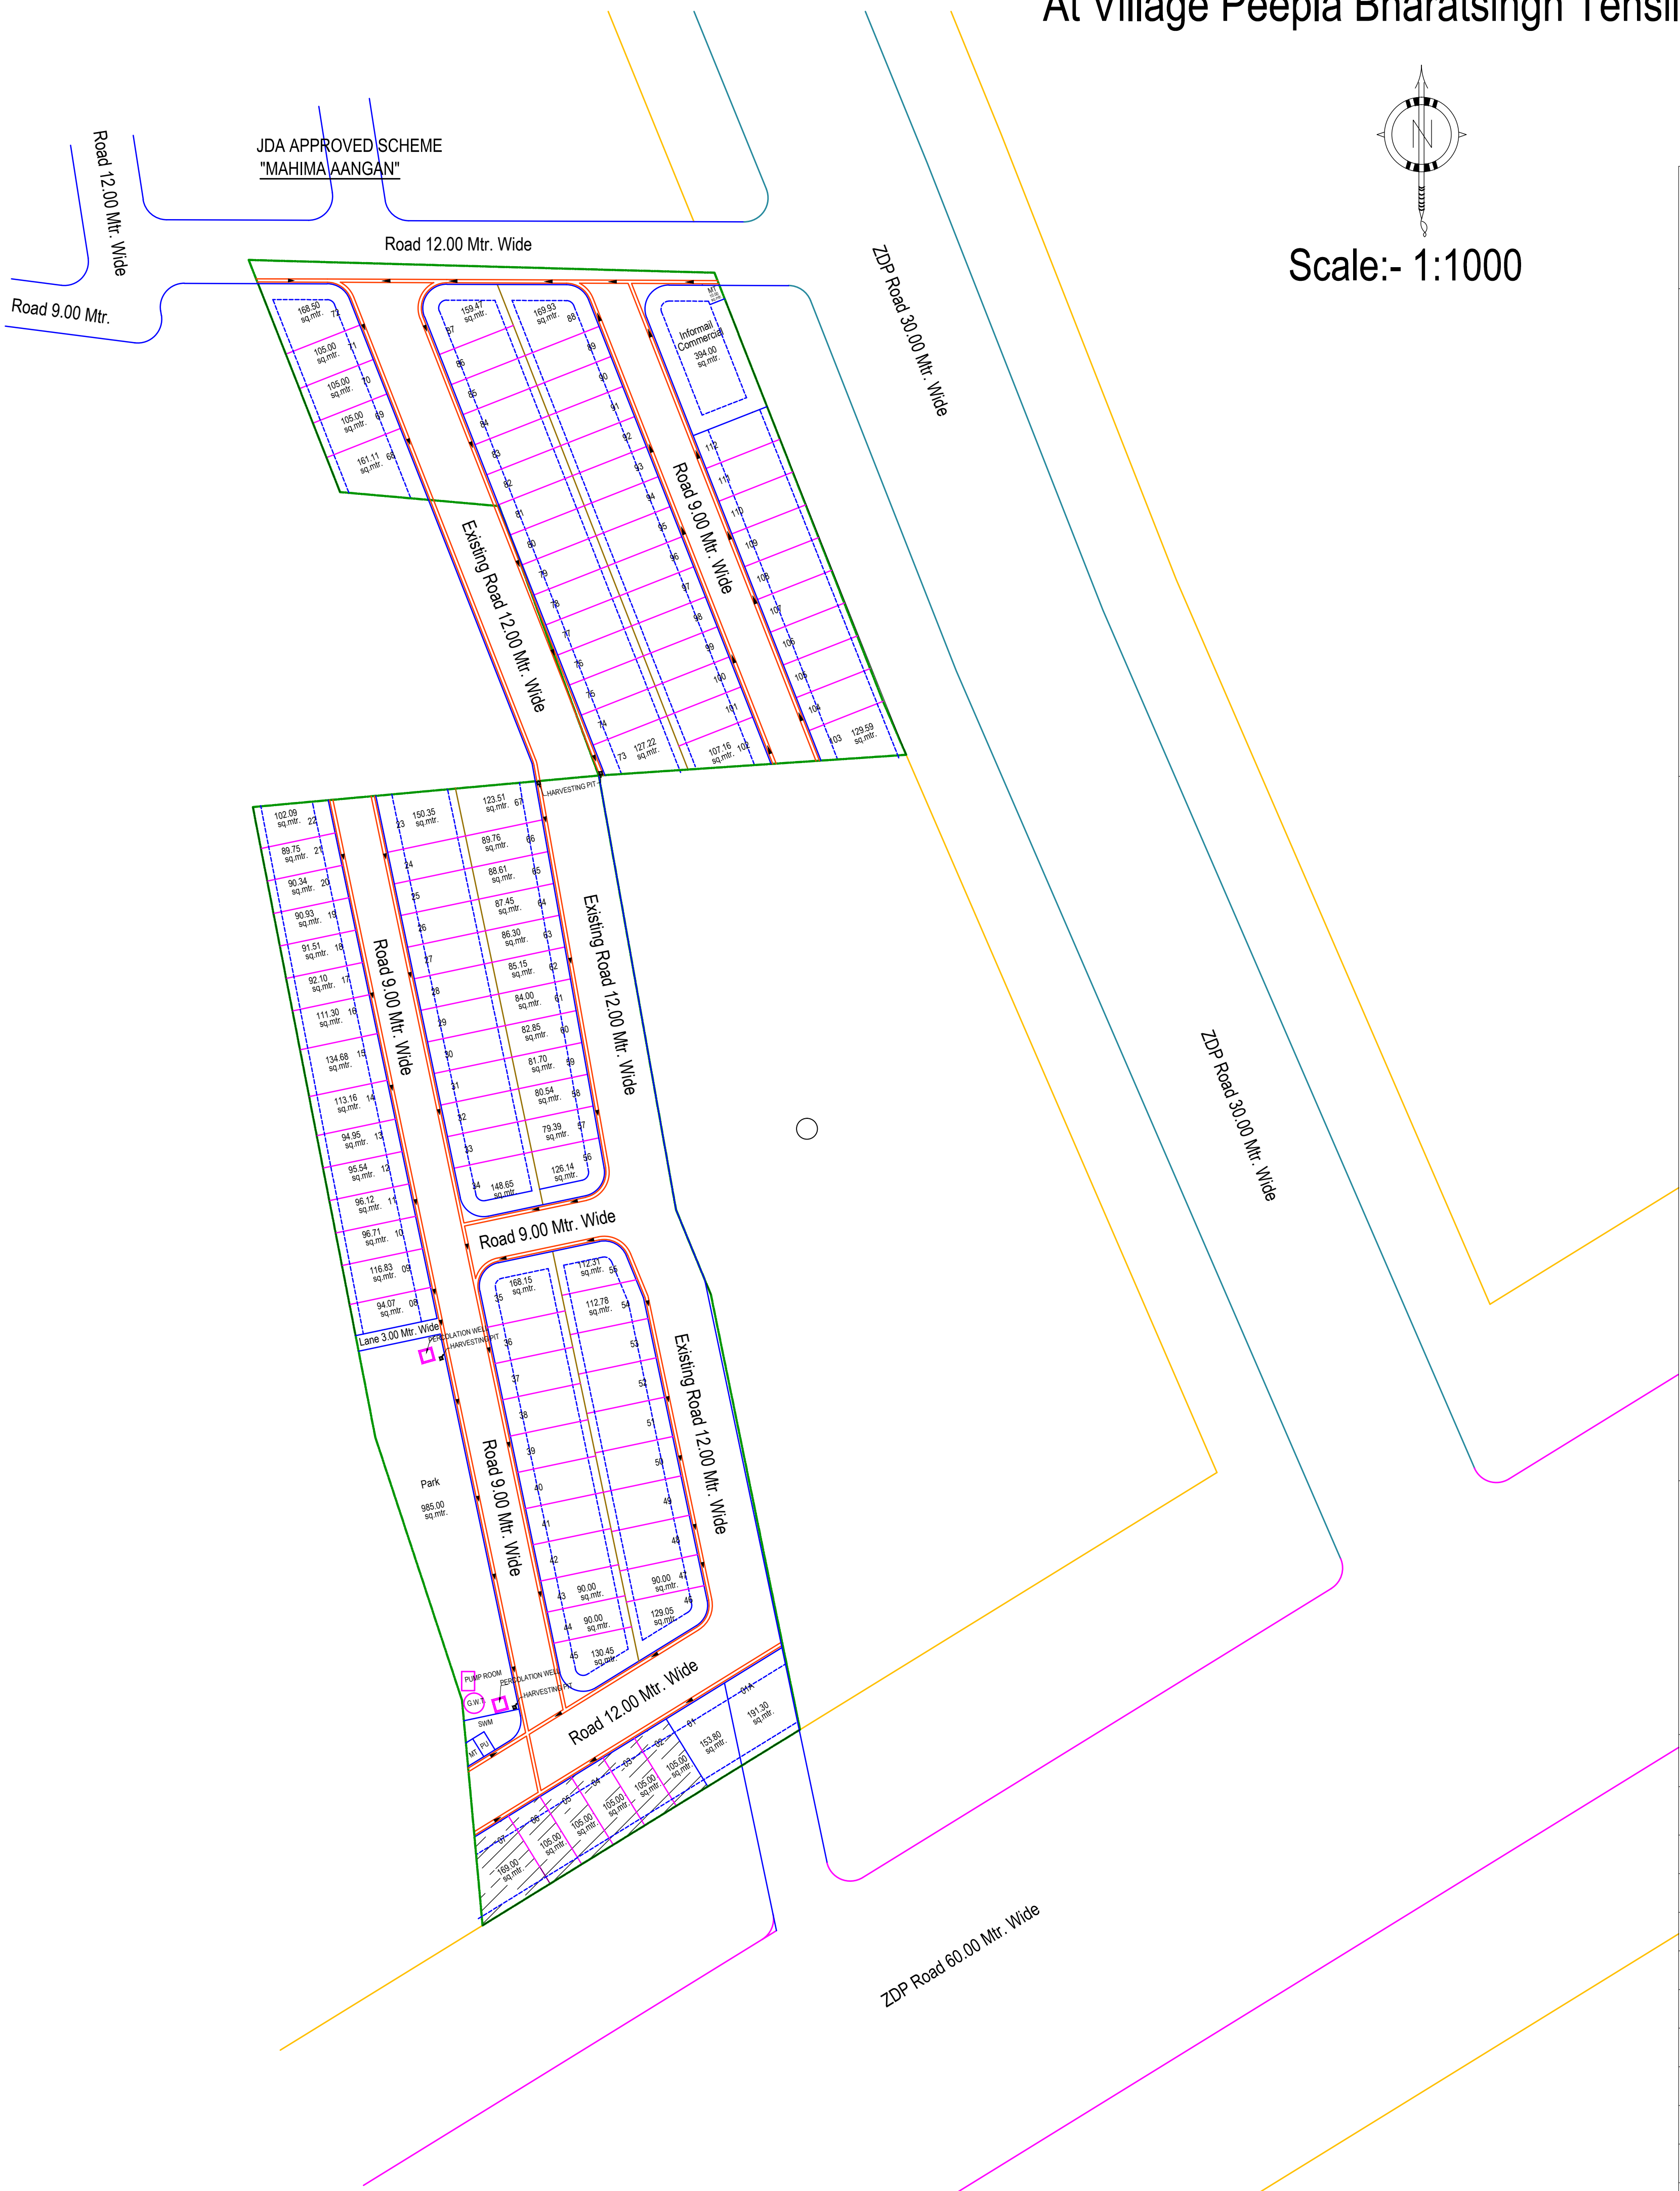


LEGEND	
SYMBOLS	RELATION TO
	HARVESTING PIT
	150mm uPVC PIPE
	Rainwater Harvesting Line Slope
	PERCOLATION WELL




KGR ENGINEERS AND APPRAISERS
PROP. ER. RAHUL KUMAR
CHARTERED ENGINEER
P. No. +91 8955829798

J.D.A.

KEY MAP :-

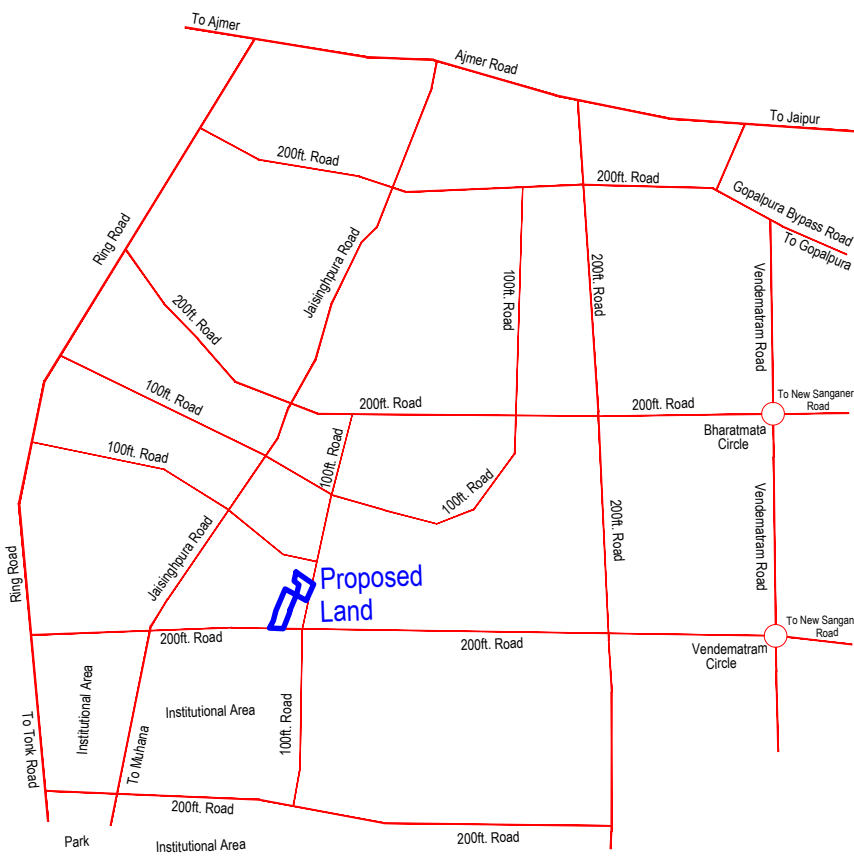

KHASRA MAP :-

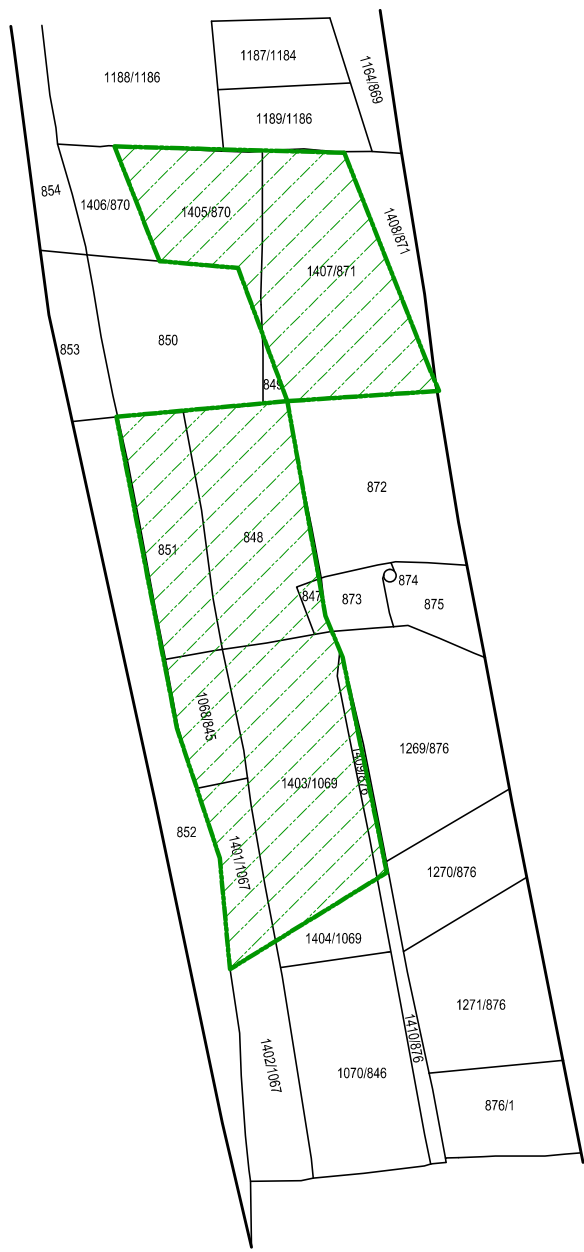

LAND USES OF SCHEME :-

S.No.	LAND USED	AREA IN (SQ.MTR.)	(%)
1	RESIDENTIAL	11121.12	56.45 %
2	COMMERCIAL	694.00	03.52 %
3	INFORMAL COMMERCIAL	394.00	02.00 %
4	PARK	985.00	05.00 %
5	S.W.M	50.00	00.25 %
6	PUBLIC UTILITY	10.00	00.05 %
7	MOBILE TOWER	20.00	00.10 %
8	Road	6425.88	32.63 %
TOTAL SCHEME AREA		19700.00	100.00 %

SCHEME NAME :- Audit City Kalyan Nagar
AT VILLAGE - PEEPLA BHARATSINGH, TEHSIL- SANGANER, JAIPUR

ZONE NO. :- 11

SCALE :- 0

NORTH :-



A.T.P.

D.T.P.

S.T.P.

CONSULTANT :-