
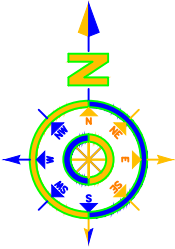


LAYOUT PLAN OF SCHEME KIYA HOME'S
AT VILL- RAMSINGPURA URF RAMPURA TEH- SANGANER JAIPUR
NEAR PATRKAR COLONY SANGANER, JAIPUR

GPS CORDAINATE
26°50'16.80"N
75°43'40.99"E


GPS CORDAINATE
26°50'15.99"N
75°43'42.44"E

SCALE:-1:500

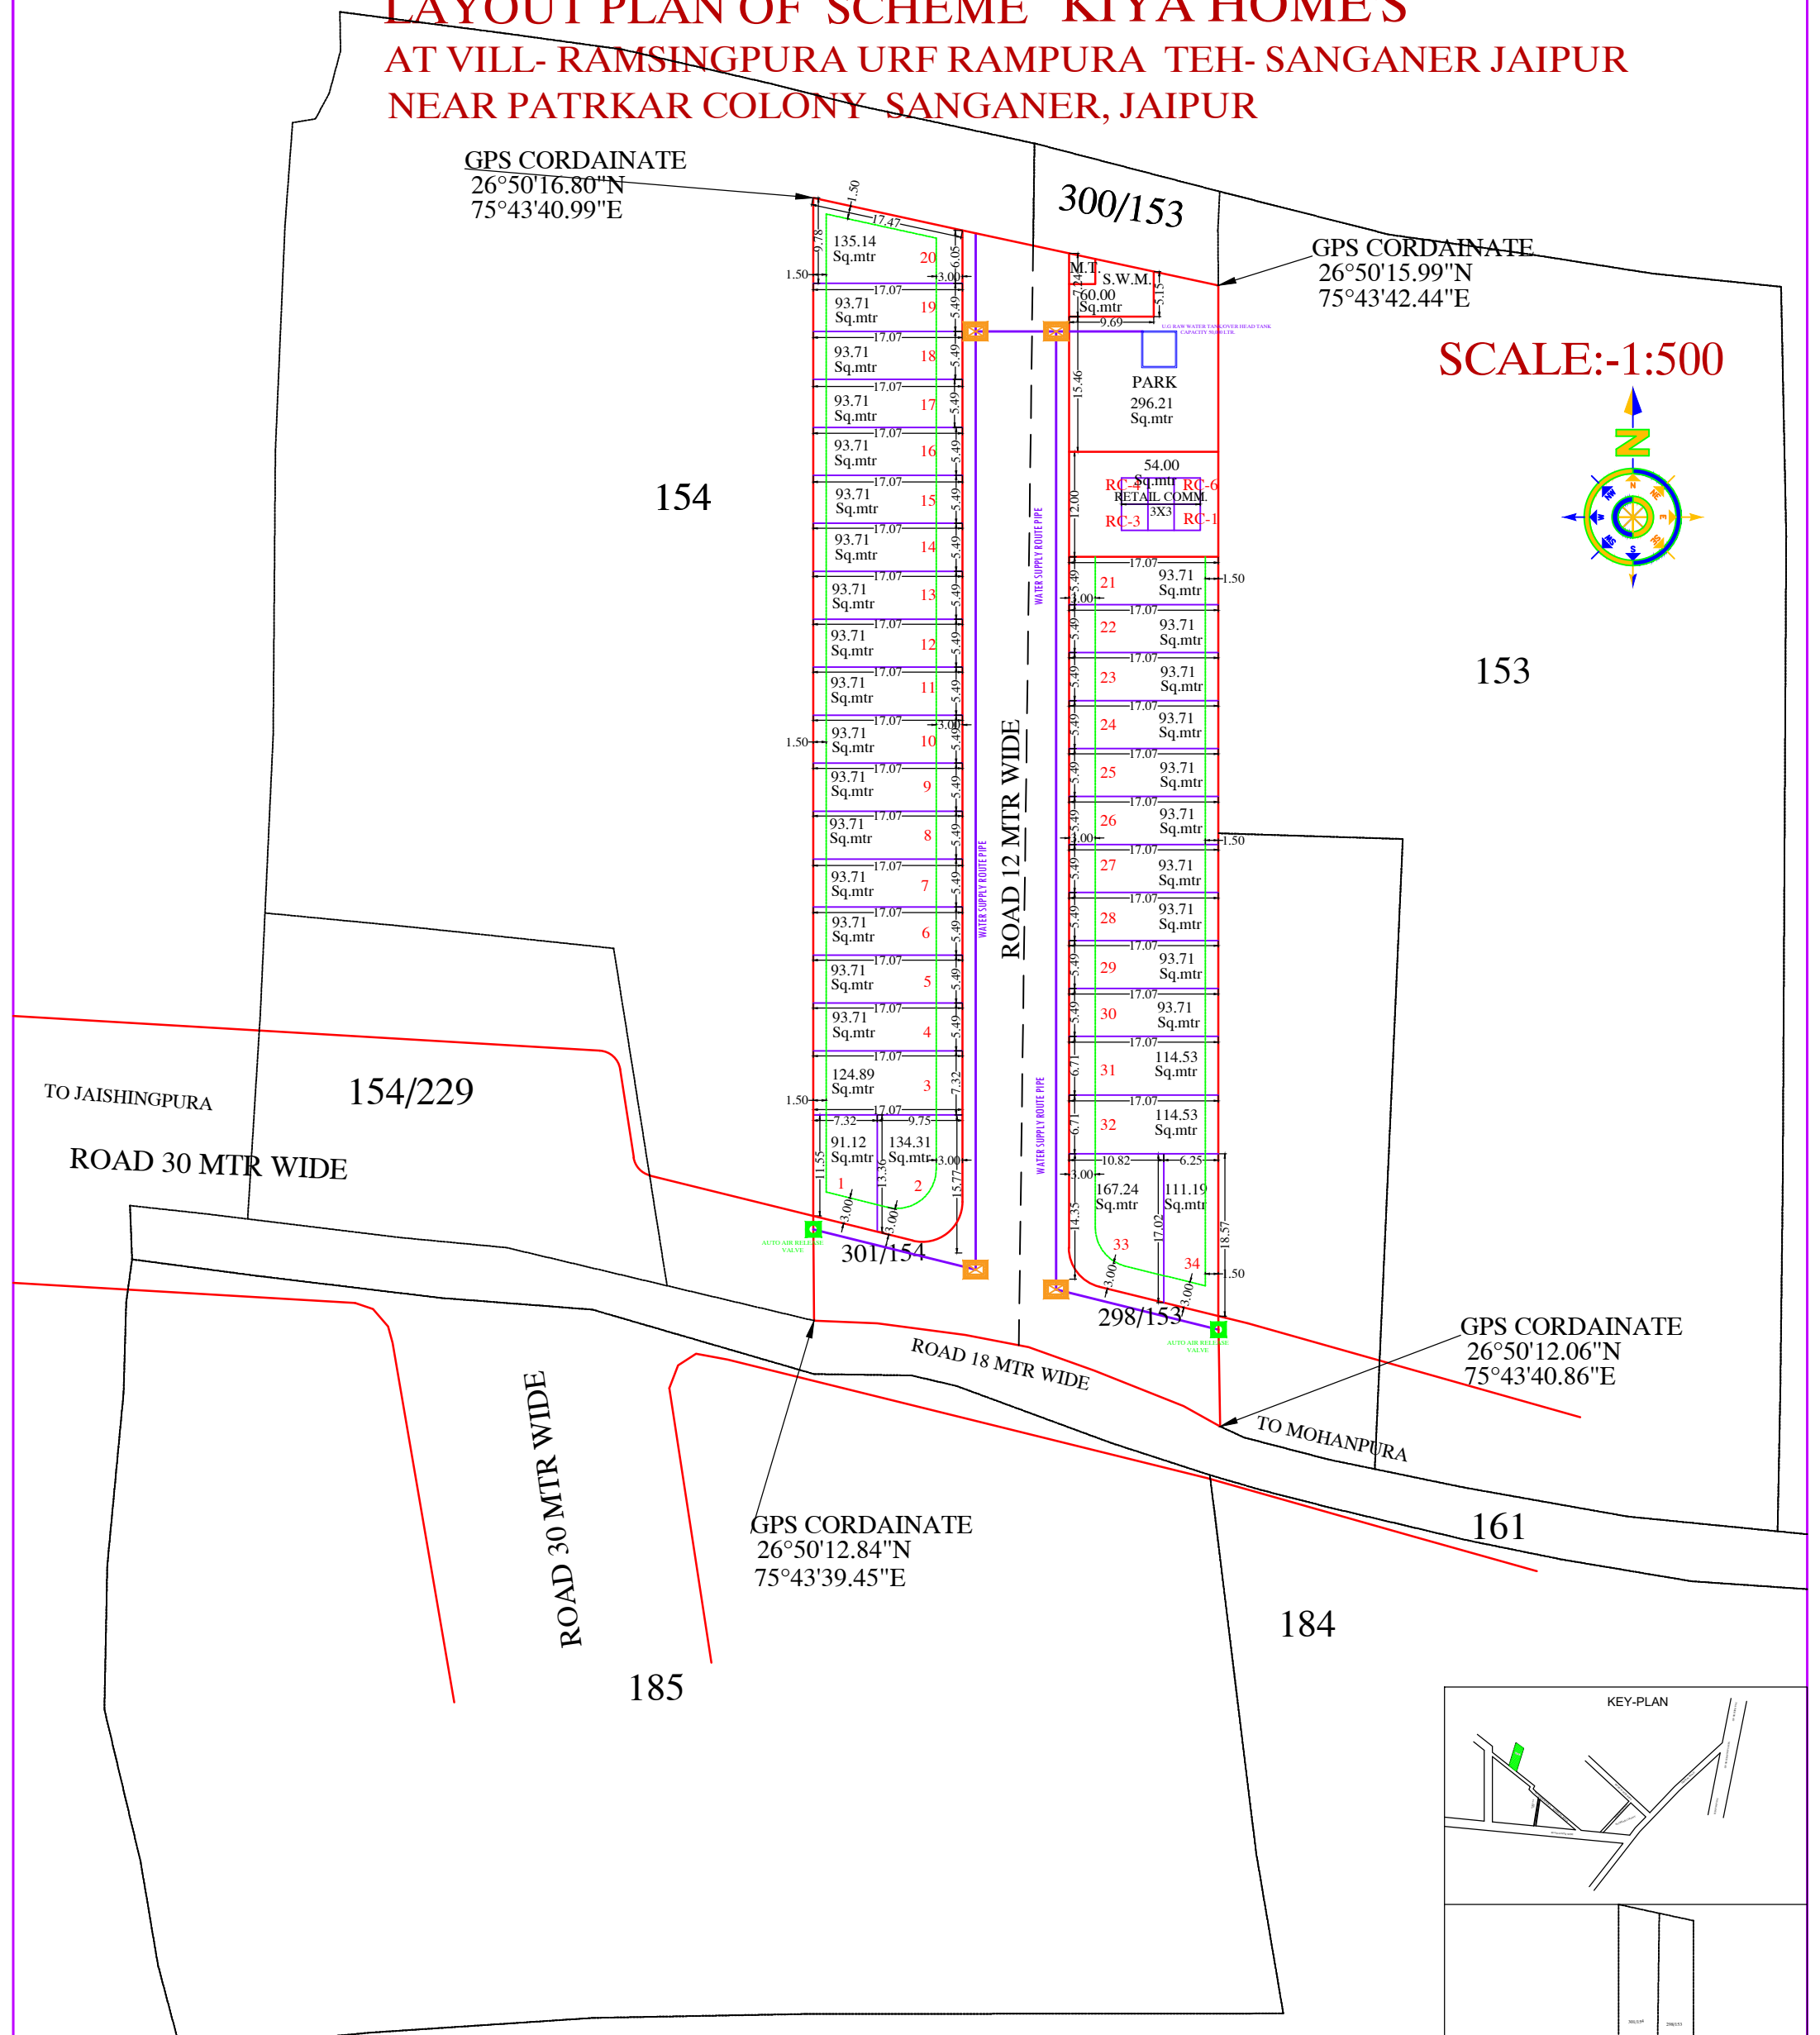

GPS CORDAINATE
26°50'12.06"N
75°43'40.86"E

GPS CORDAINATE
26°50'12.84"N
75°43'39.45"E

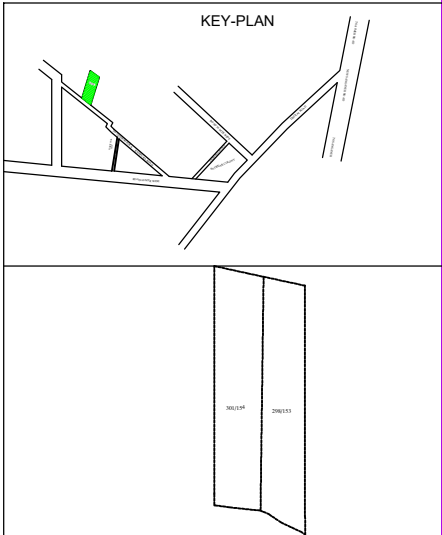

AREA ANALYSIS'S :-			
S.NO.	LAND USE	AREA(IN Sq.mtr)	
1	RESIDENTIAL PLOT	3428.35 Sq.mtr	58.11%
2	RETAIL COMM.	54.00 Sq.mtr	0.92%
3	MT. AND S.W.M.	60.00 Sq.mtr	1.02%
4	PARK	296.21 Sq.mtr	5.01%
5	ROAD AREA	2061.44 Sq.mtr	34.94%
6	TOTAL SCHEME AREA	5900.00 Sq.mtr	100.00%

NAME OF SOCIETY :		
NAME OF SCHEME : KIYA HOME'S		
ZONE NO.-	ZONAL DEVELOPMENT PLANNING ZONE-	
SCALE: 1:500	SECTOR PLAN-	
A. T. P. ZONE	D.T.P.	S.T.P.
JAIPUR DEVELOPEMENT AUTHORITY, JAIPUR.		

DRAWING TITLE - EXTERNAL WATER SUPPLY LINE WITH VALVE CHAMBER & U.G. WATER TANK	
	VALVE CHAMBER
	AUTO AIR RELEASE VALVE
	WATER SUPPLY ROUTE PIPE 110 MM DIA

डिव्याजीत मारोथिया
DIVYAJEET MAROTHIYA
B. TECH (CIVIL)