


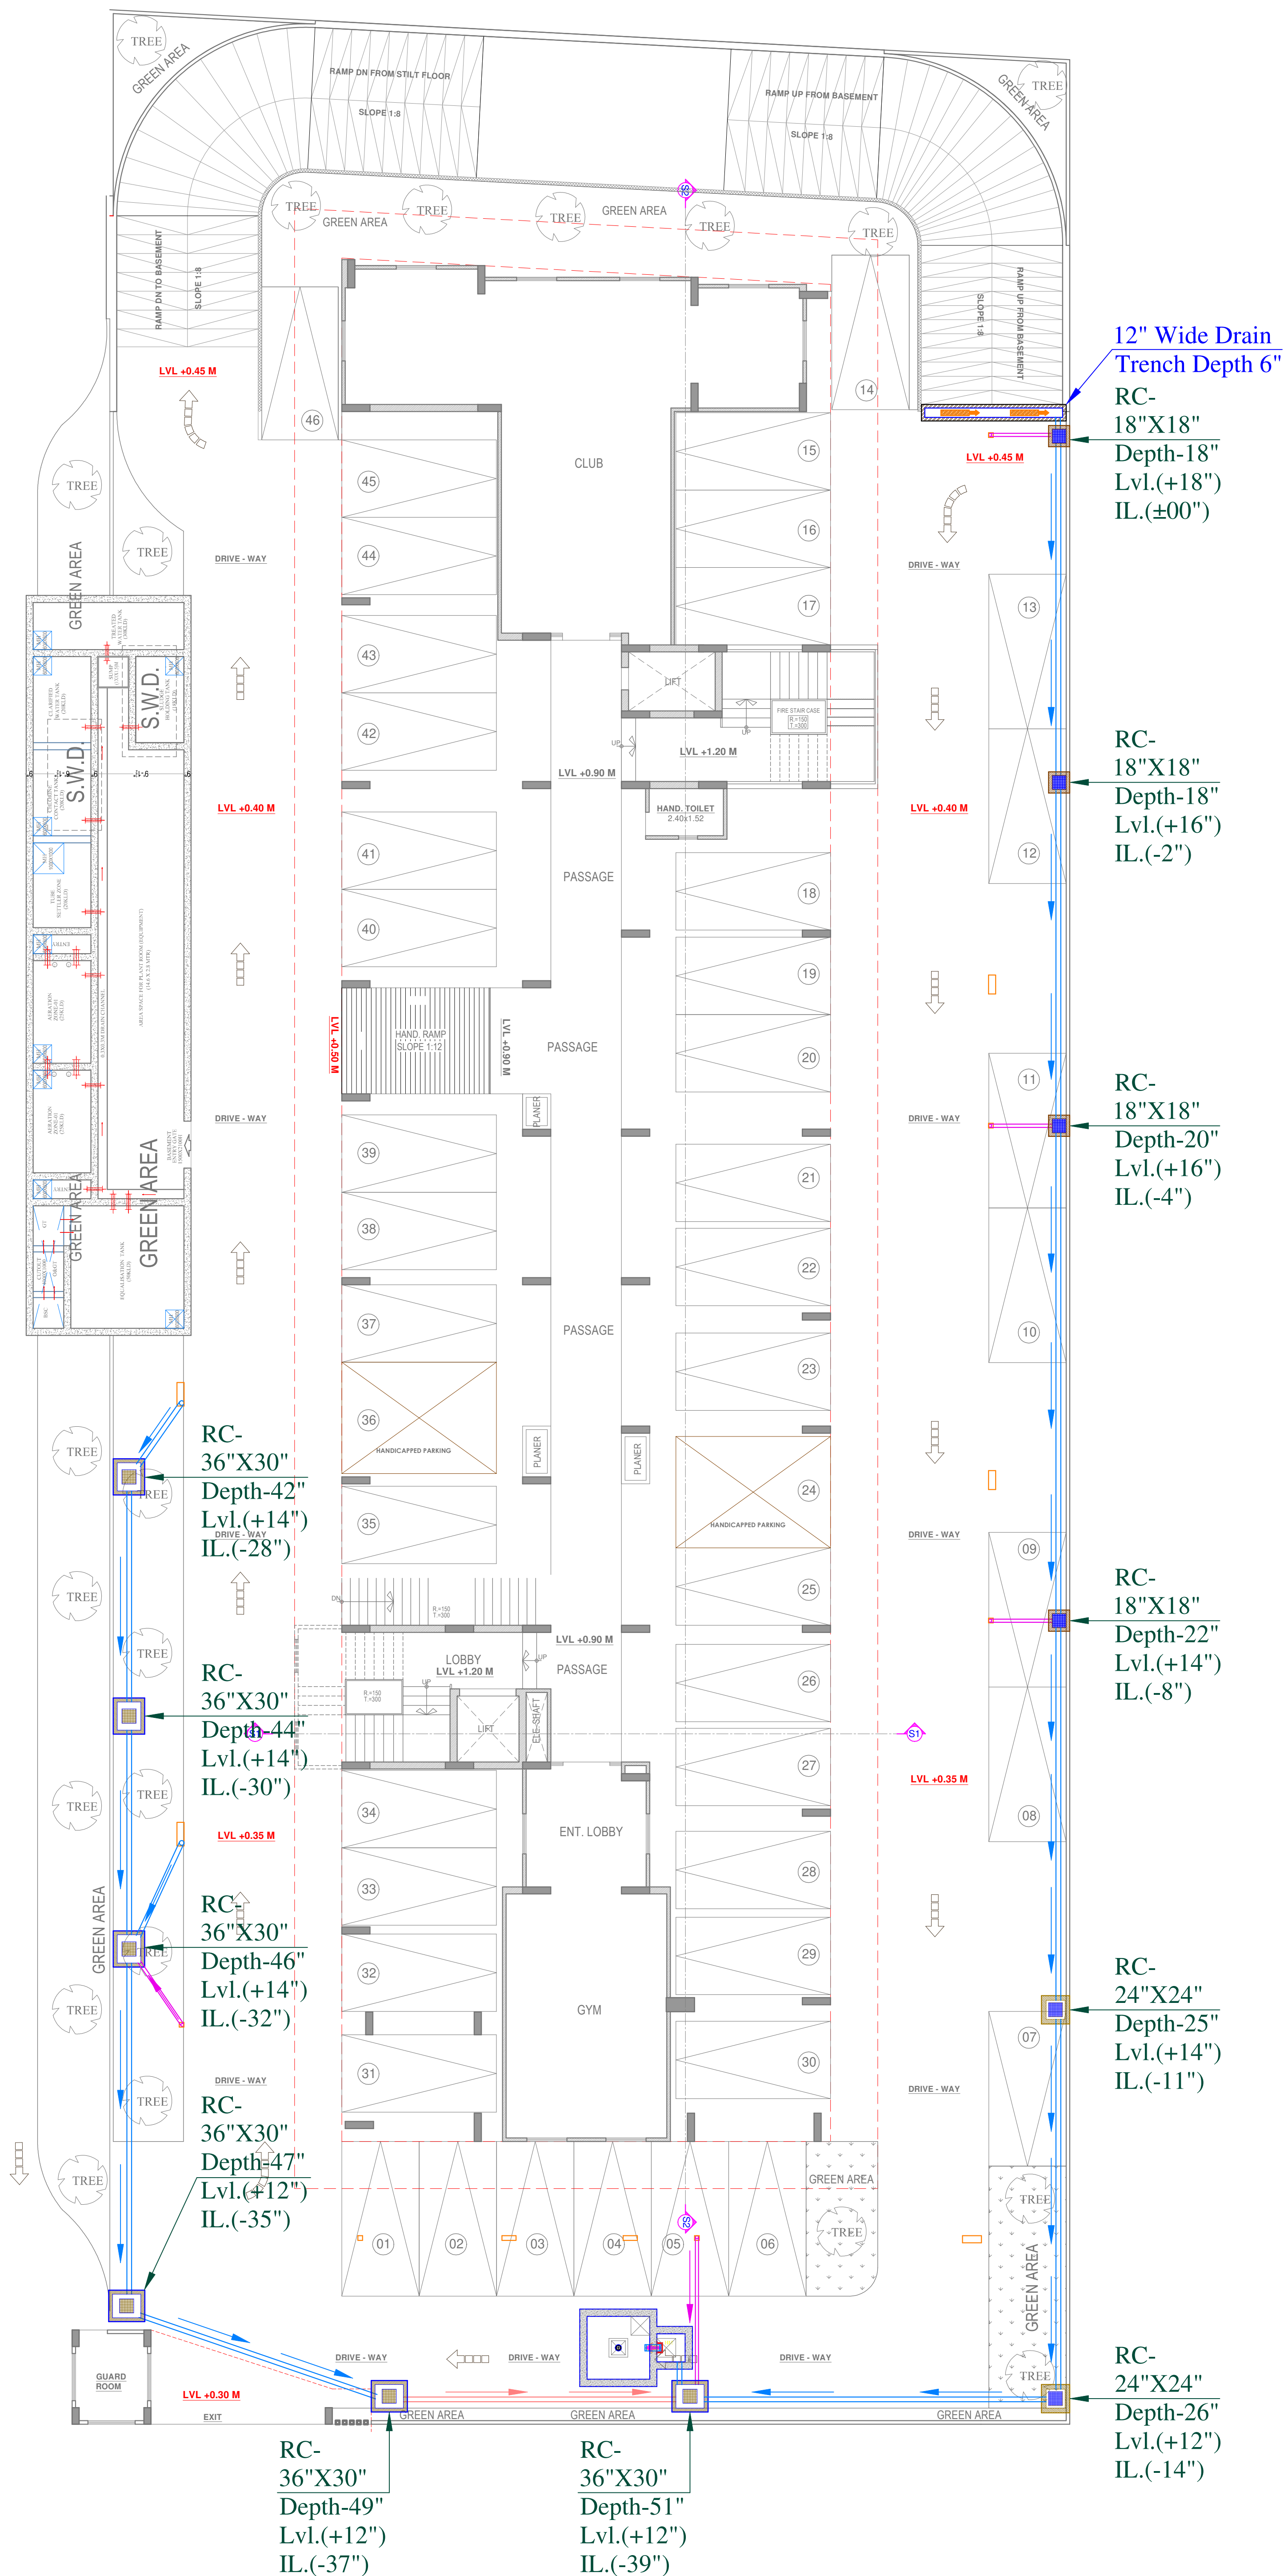

For VINAYAK BUILDERS AND DEVELOPERS

[Signature] Proprietor

SYMBOL	DESCRIPTION
	Ø160 mm Rain Water Pipe
	Ø110 mm Rain Water Pipe
	Ø200 mm Rain Water Pipe Slope 1:200
	Ø160 mm Rain Water Pipe Slope 1:200
	Ø110 mm Rain Water Pipe Slope 1:200
	RC-18"X18" Depth According to Slope
	RC-24"X24" Depth According to Slope
	RC-36"X30" Depth According to Slope
	Flow Direction

[Signature]
VIPUL AGARWAL
M.E.P. CONSULTANT
B.E. ELECTRICAL

SERVICES CONSULTANT:
ASHI ASSOCIATES
F 9 / 440 , Keshav Marg Chitrakut Scheme,Jaipur
PH:91-0-93146-10438 ,0141-2440946 Mail:vipul8599@yahoo.com

PROJECT:-

PROPOSED RESIDENTIAL BUILDING AT
KH. NO.-110/1, 111/1, 111/2, 530/111
(NORTH PART), VILLAGE -
GANPATPURA, TEH.- SANGANER,
JAIPUR

DRAWING:-

STILT FLOOR EXTERNAL
RAIN WATER
HARVESTING & PIPE
ROUTE PLAN

DATE:-	17-05-2024	NORTH:
DRN BY:-	RAAJ	
CHKD BY:-	SANJAY	
APPD BY:-	VIPUL AGARWAL	

	DRAWING RELEASED FOR:
	☐ PRESENTATION / PROPOSAL
	☐ ADVANCE COPY
	☒ GOOD FOR CONSTRUCTION

ARCHITECT:-

ARCHITECTS, INTERIOR DESIGNERS AND ENGINEERS
SPACE EDGE ARCHITECTS
B-6, Moti Marg, Babu Nagar, Jaipur.
Ph.: 0141-4062903 , +91-9314510603
E-Mail: spaceedgejpr@gmail.com

THIS DRAWING IS THE SOLE PROPERTY OF SPACE EDGE ARCHITECTS AND IS NOT TO BE COPIED, USED, OR REPRODUCED FOR ANY PURPOSE OTHER THAN FOR WHICH IT HAS BEEN LOANED.