


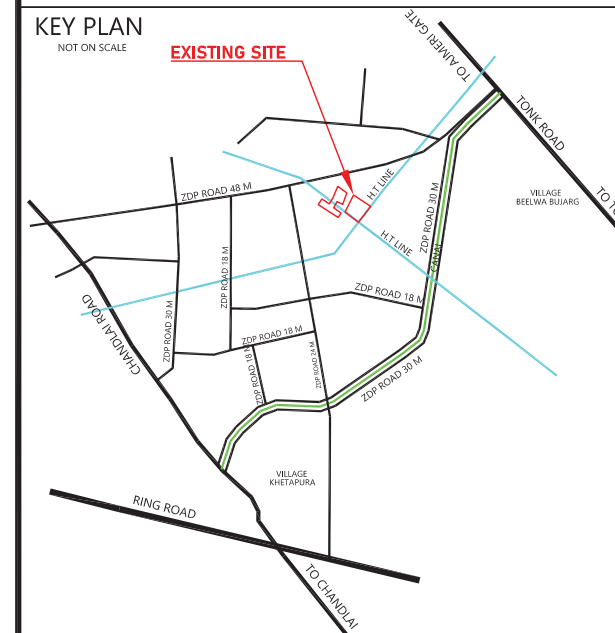

KEY PLAN
NOT ON SCALE



S.no	Land Use	Area(sq.mtr.)	Percent
1	Residential	11988.01	51.88
2	Ews/Lig	1278.75	05.53
3	Retail comm.	465.67	02.01
4	Park	309.26	01.33
5	Green/park	972.00	04.22
6	S.w.m.+telecom	90.01	00.39
7	Road	8004.89	34.64
	Total area	23108.59	100.00


90B AREA (jamabandi area) = 22700.00 SQ MTR.
SCHEME AREA= 23108.59 SQ MTR.
DIFFERENCE AREA= 408.59 SQ MTR.

NAME OF SOCIETY :- NIJI KHATEDARI

NAME OF SCHEME :-

HANUMAN NAGAR-C

ZONE NO.-14		SECTOR NO.-	
SCALE:-1"=50'		DRG. NO.	
J.E.N (ZONE-14)	AMIN (ZONE-14)	T.D.R (ZONE-14)	
A.T.P. (ZONE-14)	D.C (ZONE-14)		
JAIPUR DEVELOPMENT AUTHORITY, JAIPUR			

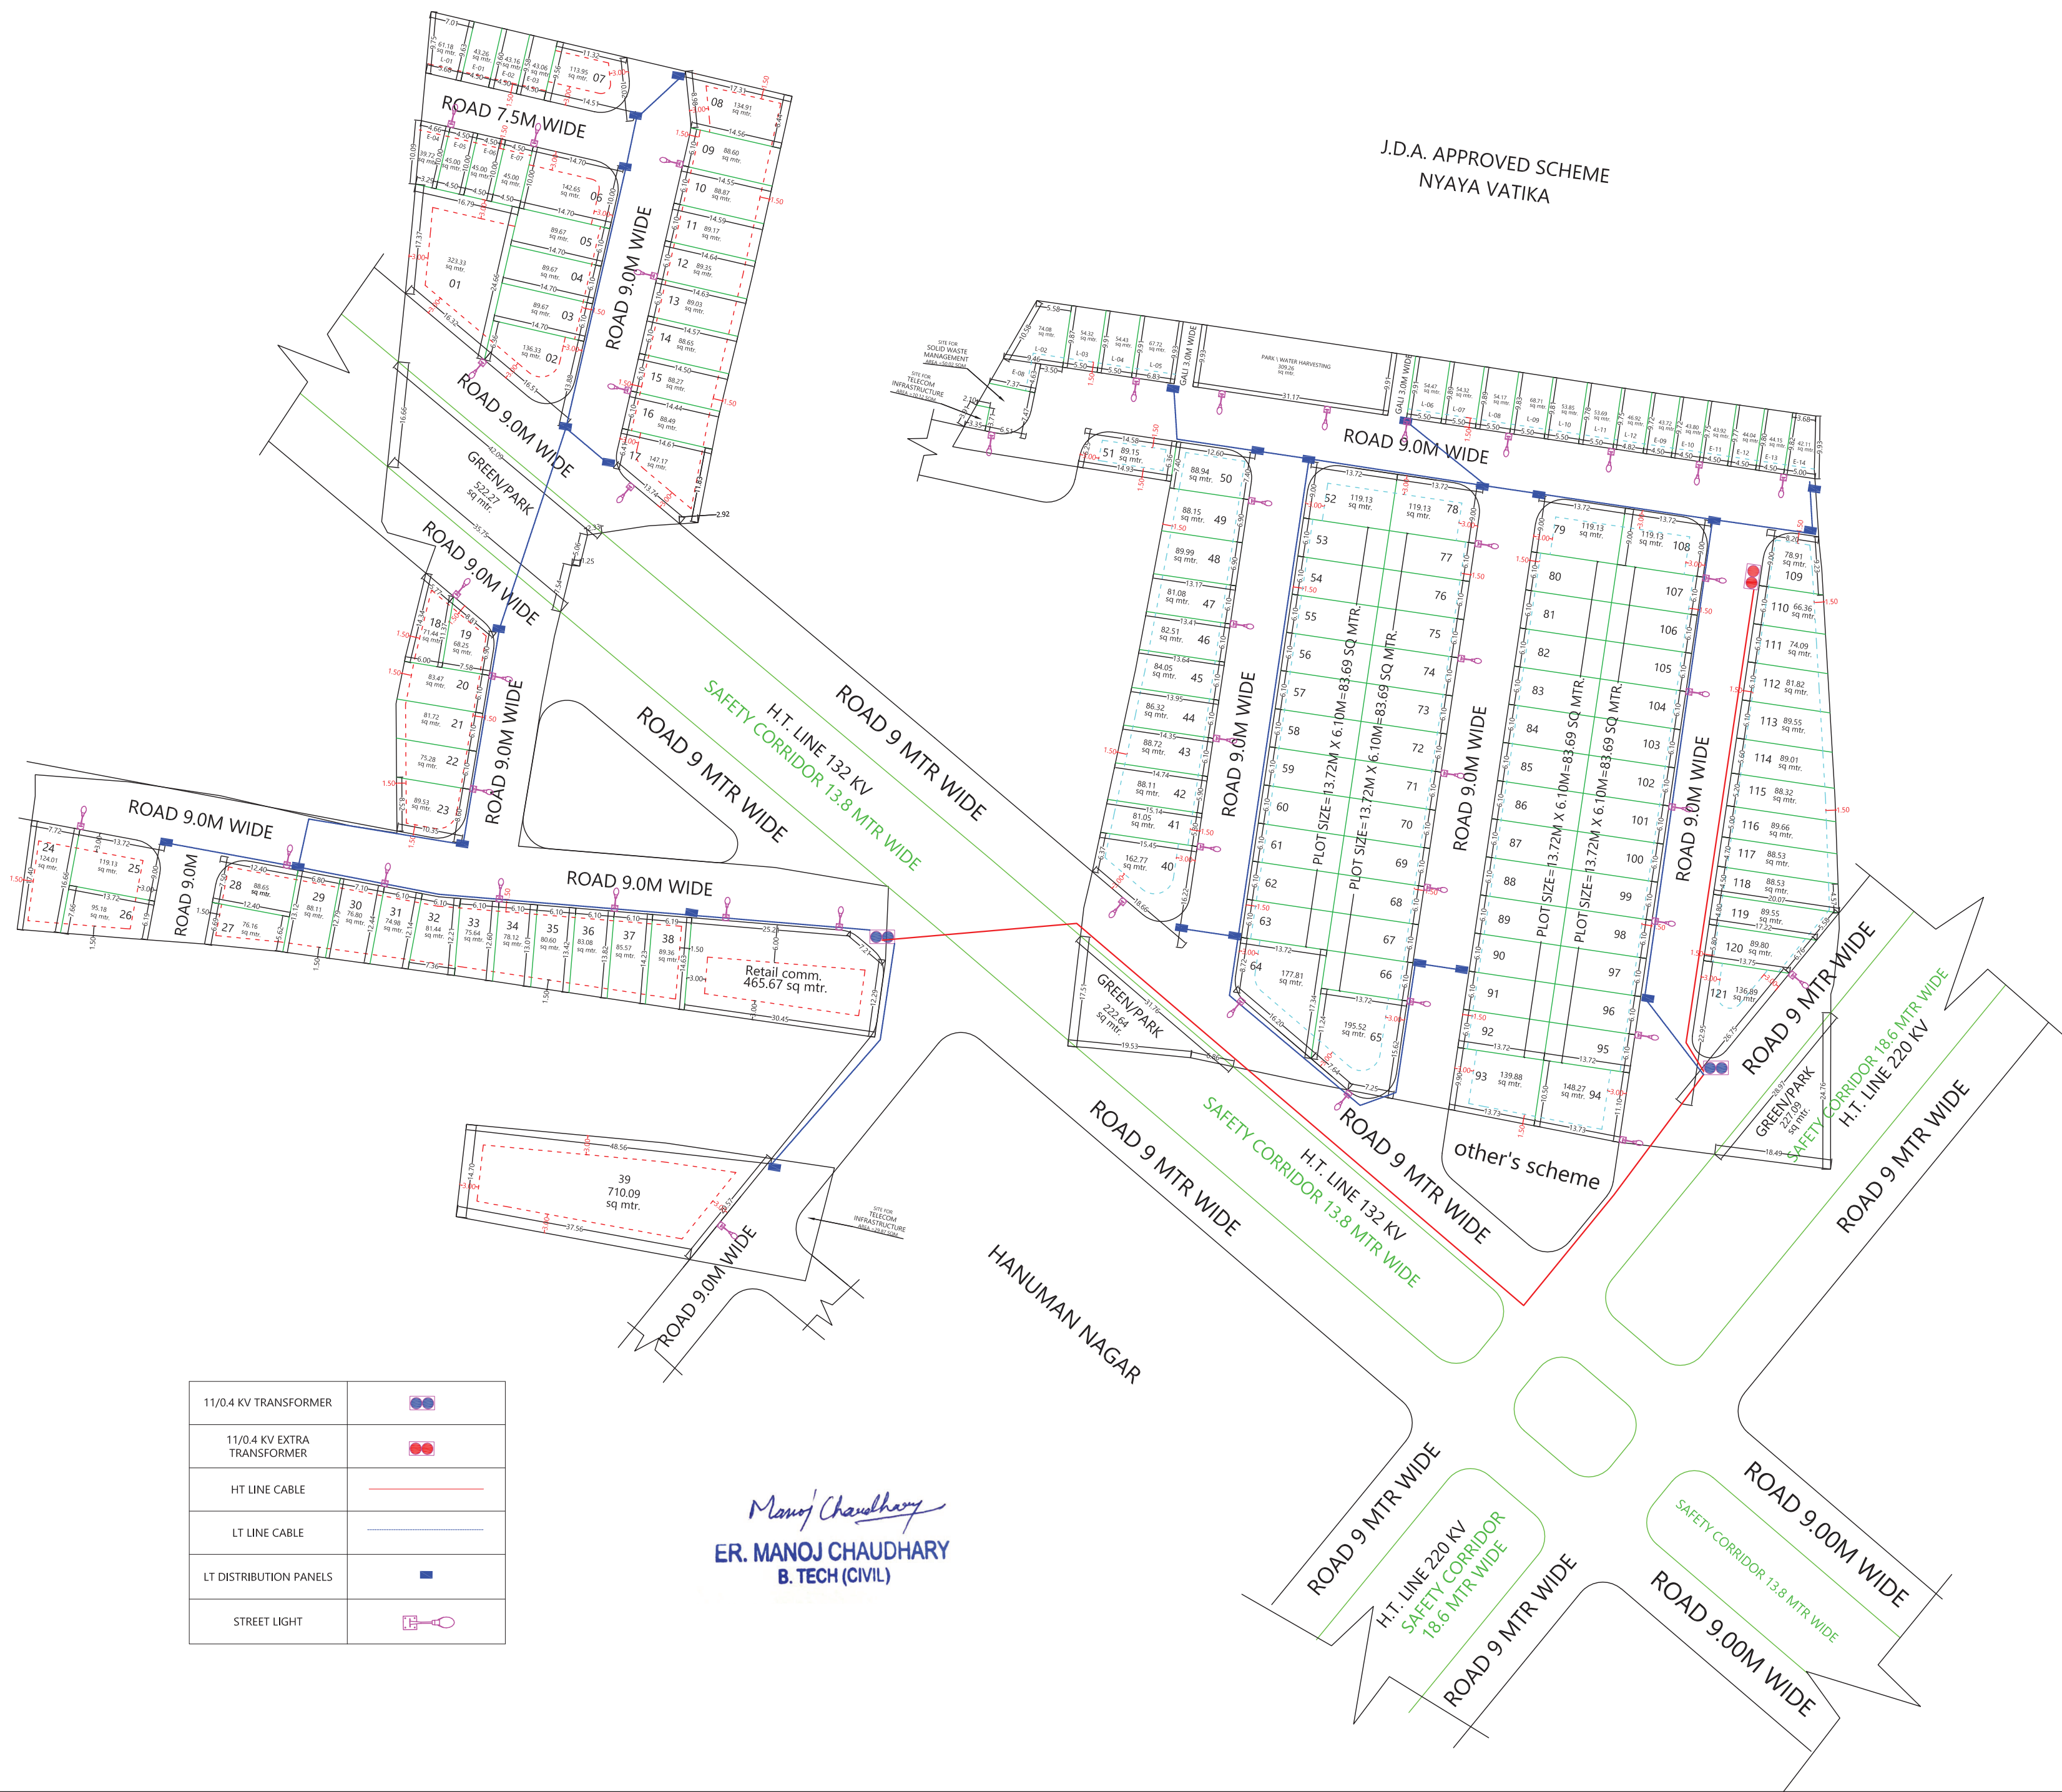

11/0.4 KV TRANSFORMER	
11/0.4 KV EXTRA TRANSFORMER	
HT LINE CABLE	
LT LINE CABLE	
LT DISTRIBUTION PANELS	
STREET LIGHT	