



KEY PLAN

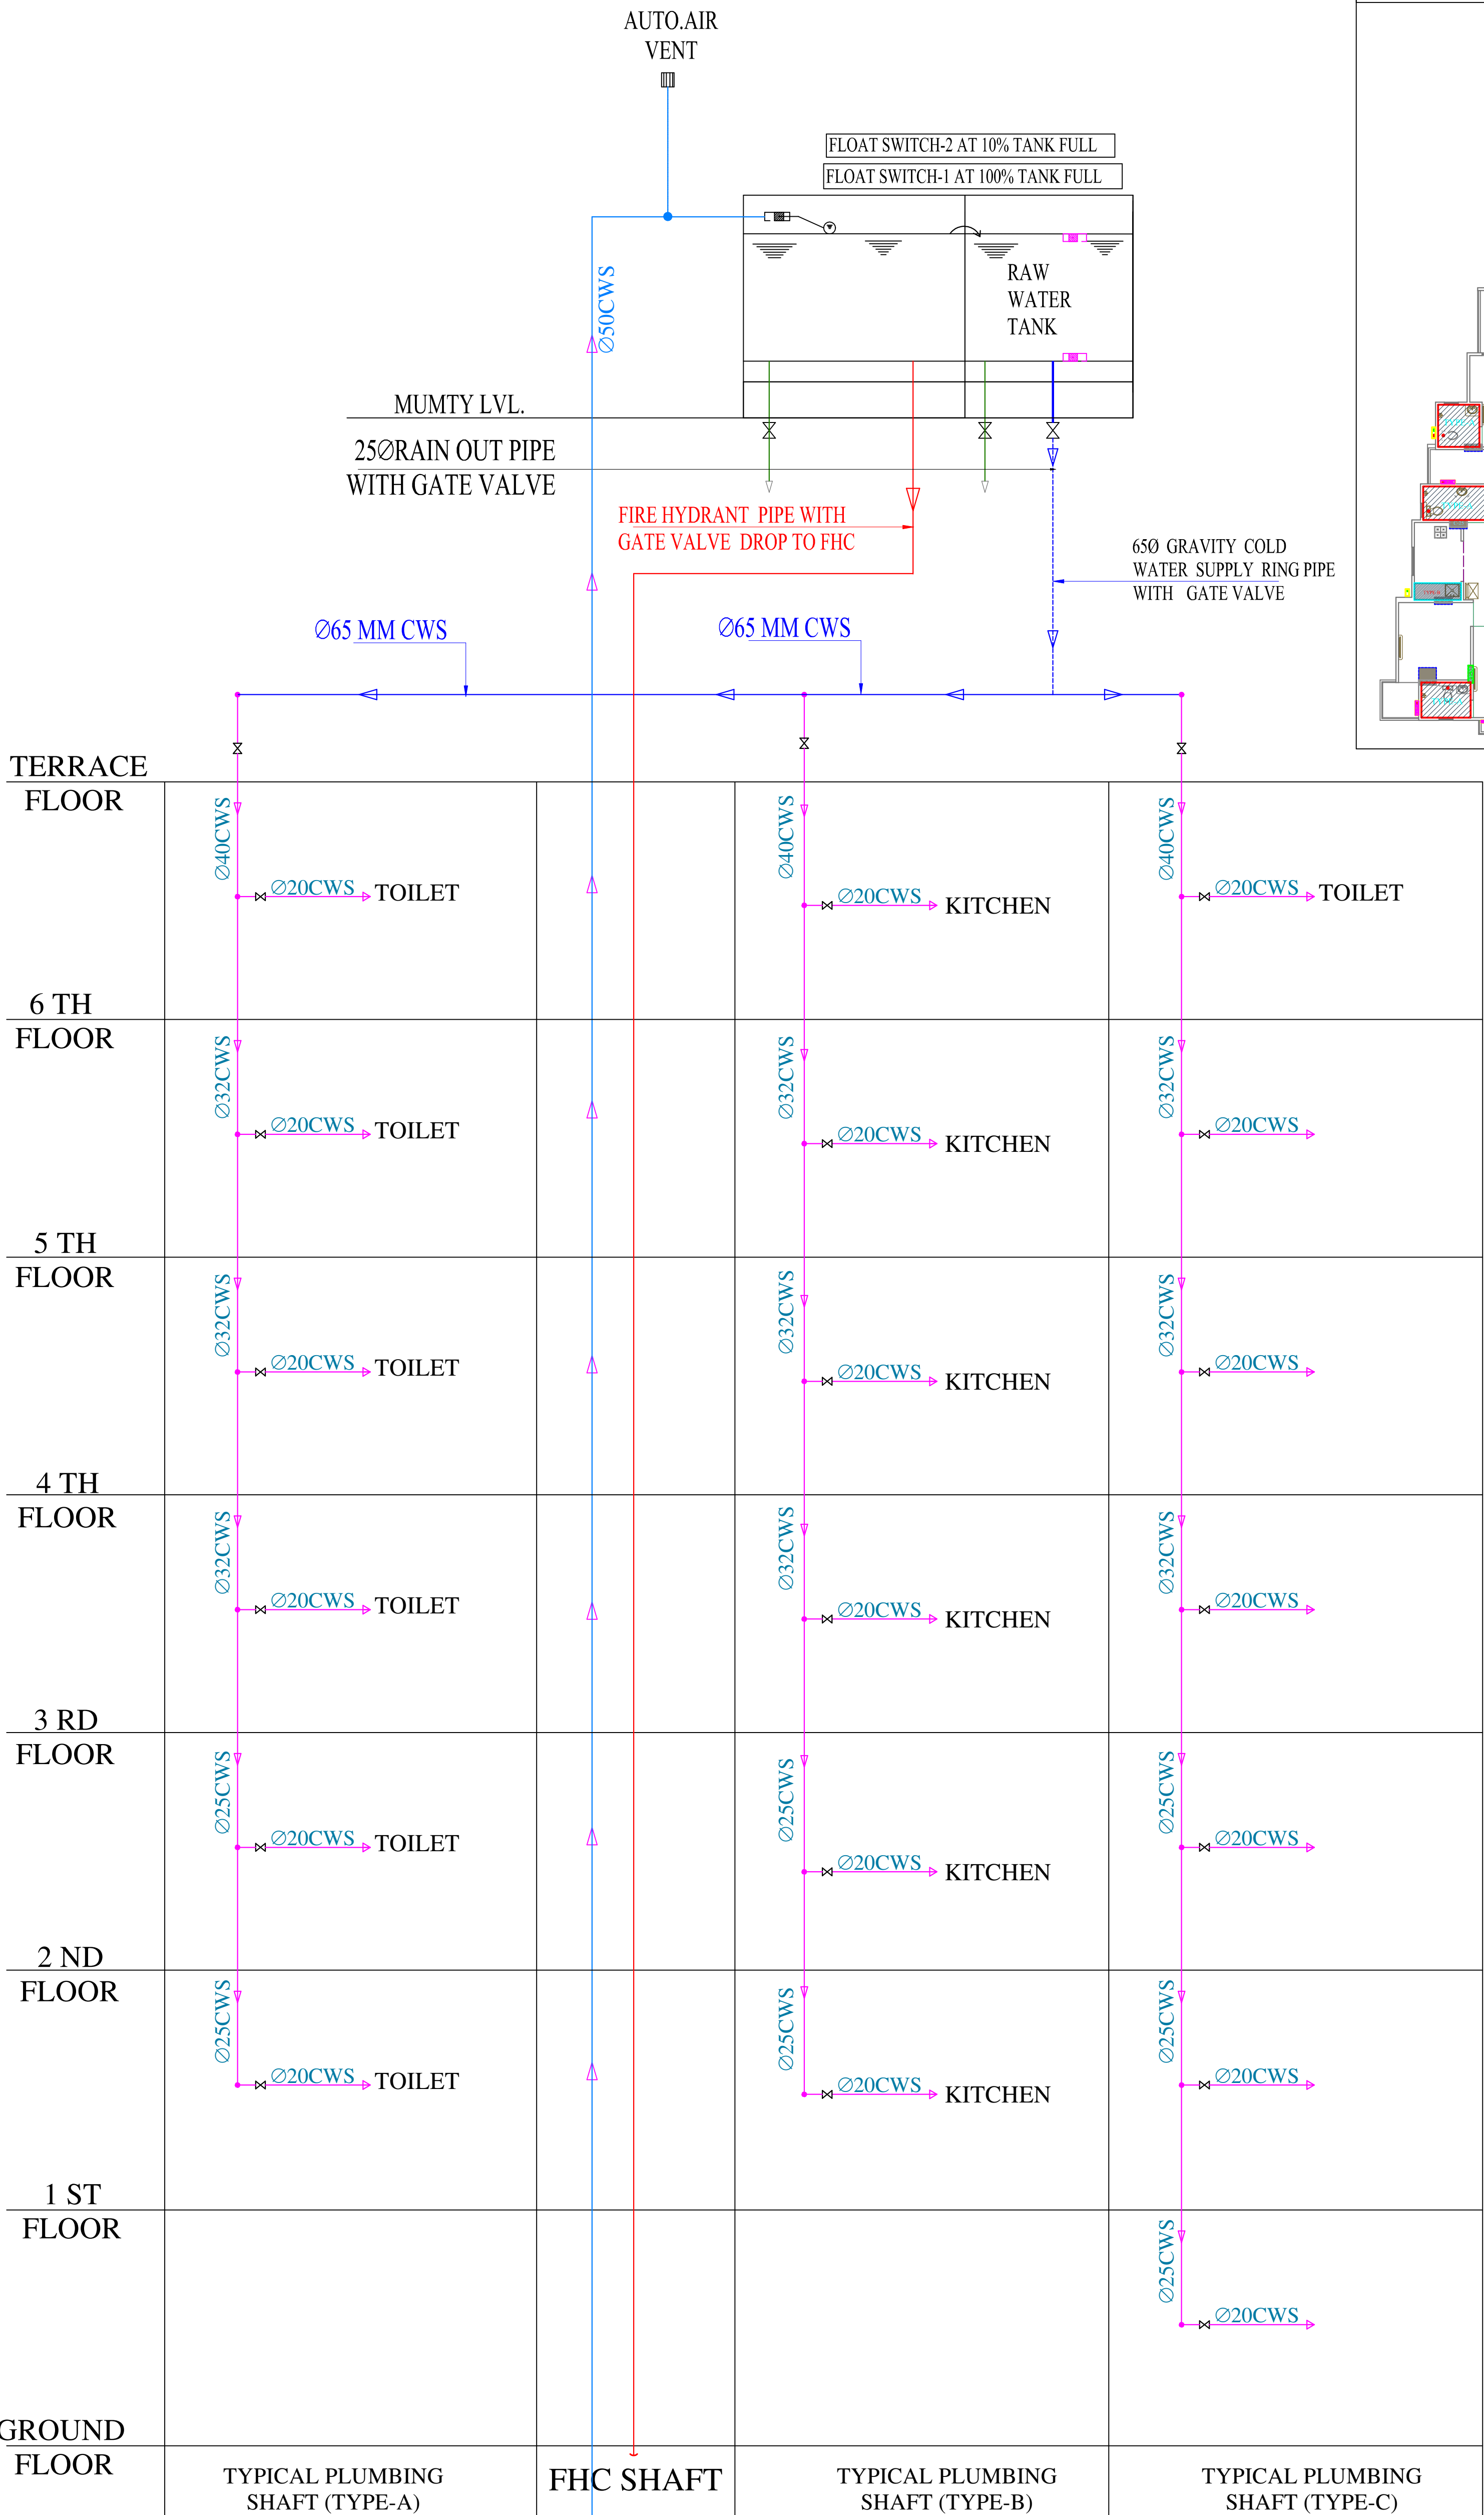

VIPUL
VIPUL AGARWAL
M.E.P. CONSULTANT
B.E. ELECTRICAL

DRAWN BY: RAAJ
CHECKED BY: SANJAY
APPROVED BY: VIPUL AGARWAL
DATE:- 11-09-2024

SERVICES CONSULTANT:
ASHI ASSOCIATES
F 9 / 440 , Keshav Marg Chitrakut Scheme,Jaipur
PH:91-0-93146-10438 ,0141-2440946 Mail:vipul8599@yahoo.com

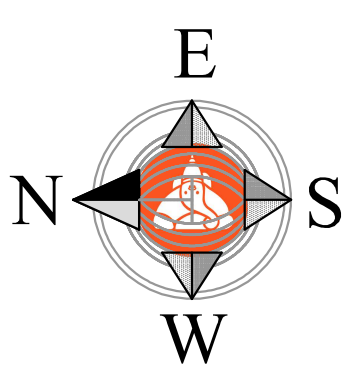

OWNER

SCALE = 1:100

PROJECT NAME:-
PARTH ELEGANCE

PROMOTER:-
PARTH SARTHI INDUSTRIES

PROJECT ADDRESS:-
PLOT NO. 11, 12, 13, 14, 15 & 16 VILLAGE-
JAIPUR PANCHVATI COLONY, TEELAWALA ,
JAGATPURA,JAIPUR -302017 (RAJASTHAN)

DWG TITLE:-
WATER SUPPLY
SCHEMATIC DIAGRAM

ARCHITECT :-

SPACE GRID
C-49,VIDYA
APARTMENT,PARGA MARG,
BAPU NAGAR,NEAR JANTA
STORE CIRCLE, JAIPUR-302015
PH-09314918766,0141-4005506 (O)
Email:-info.spacegrid@gmail.com