
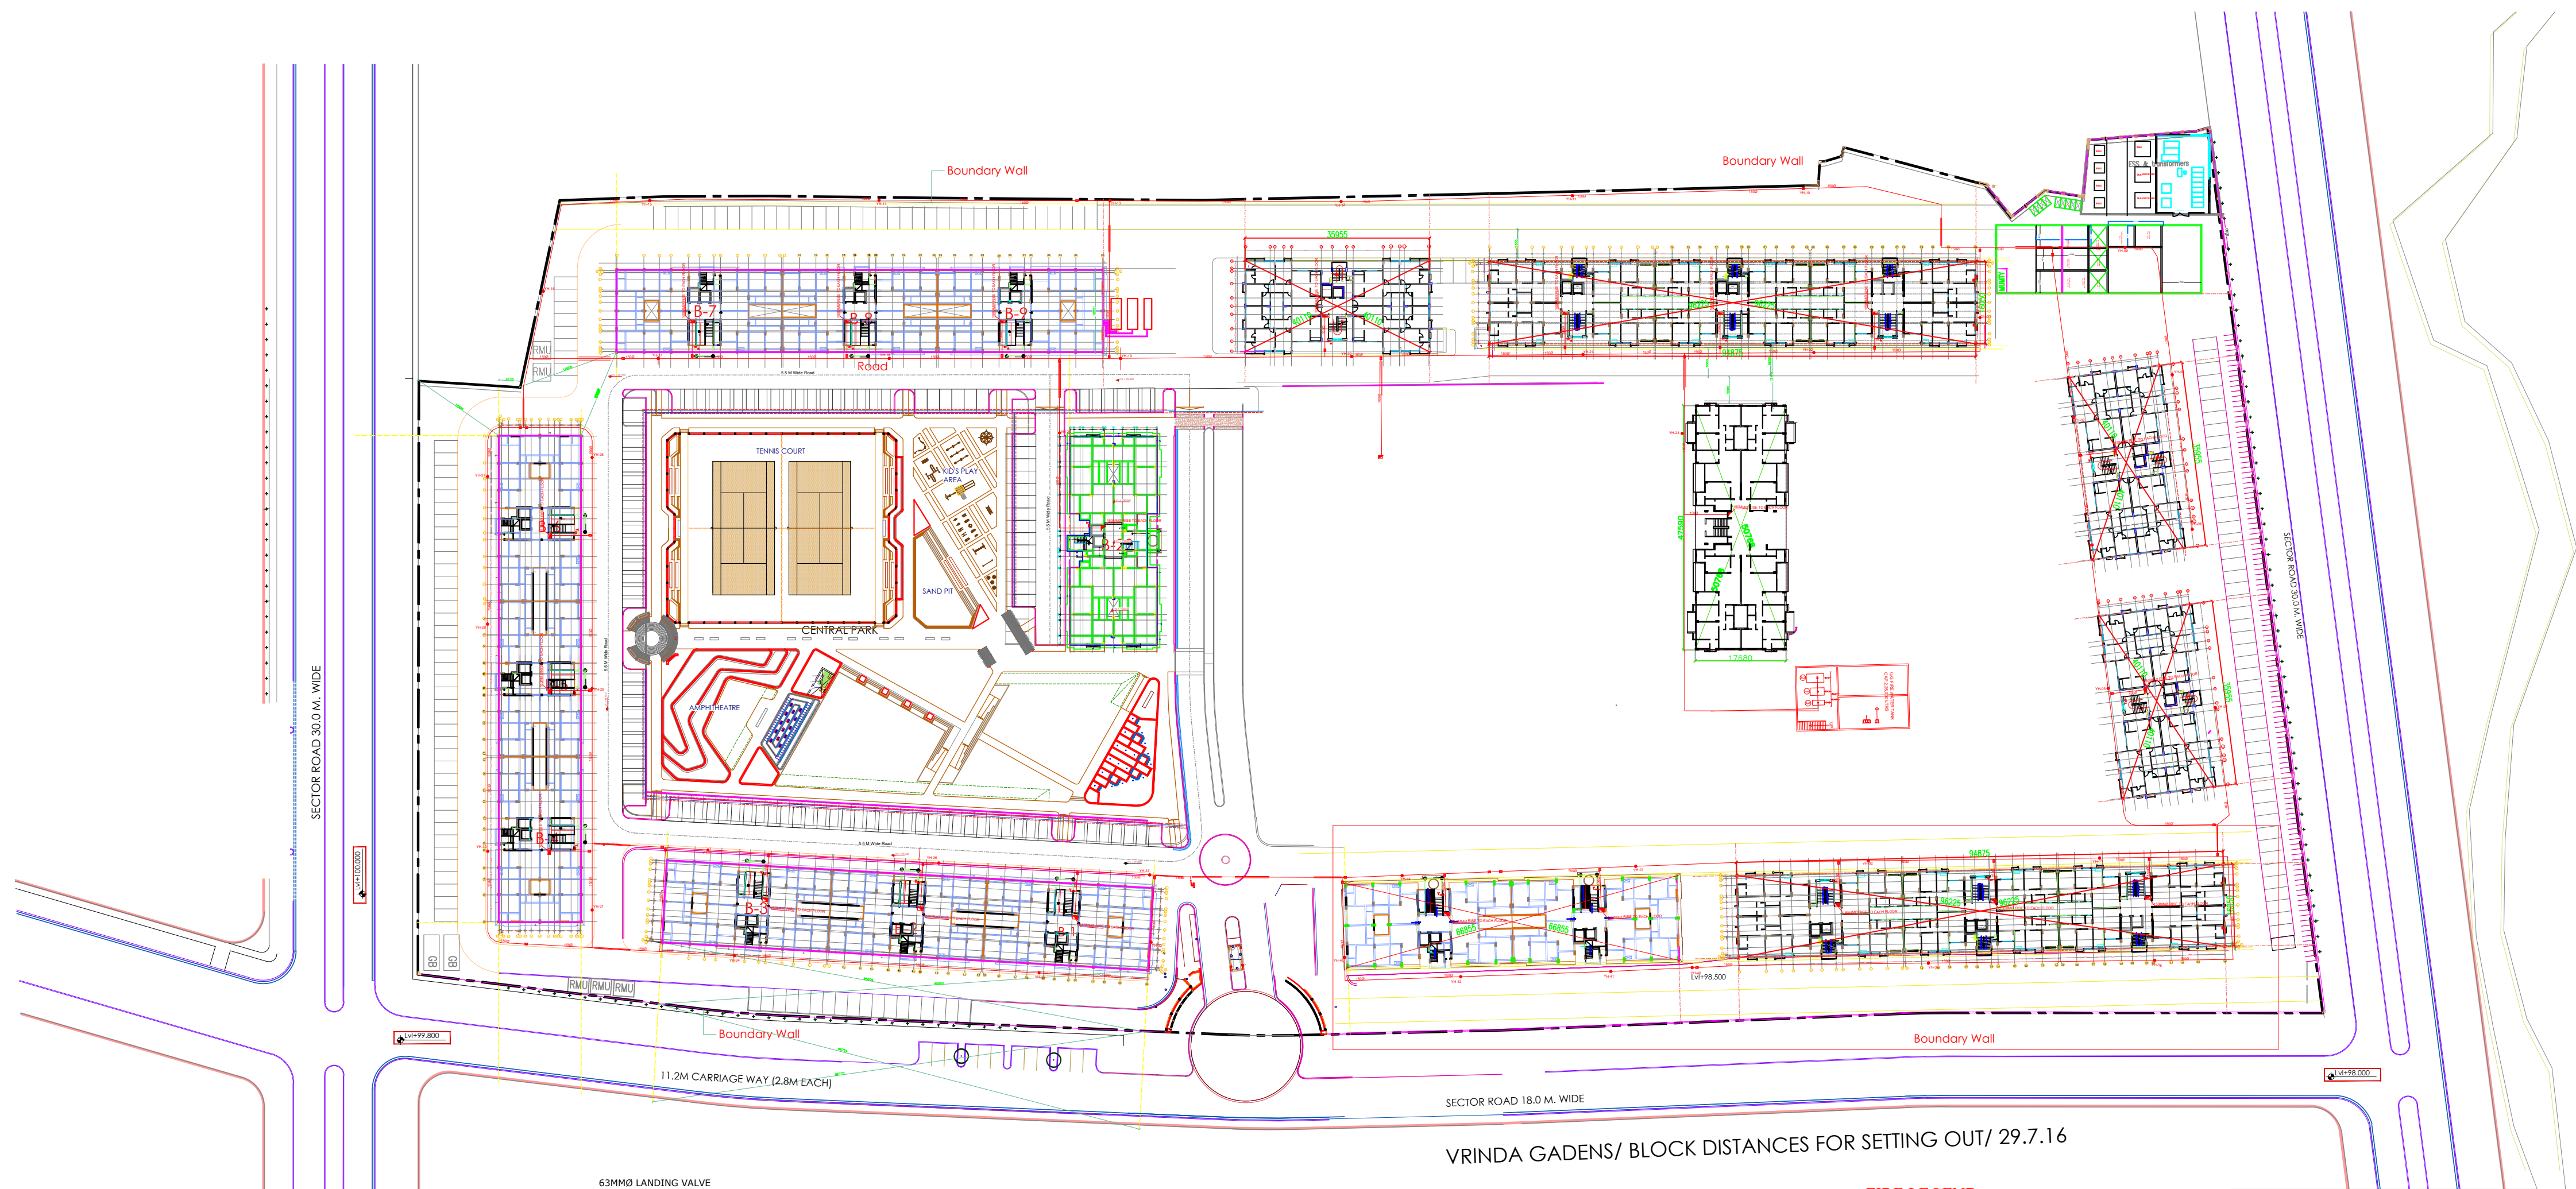
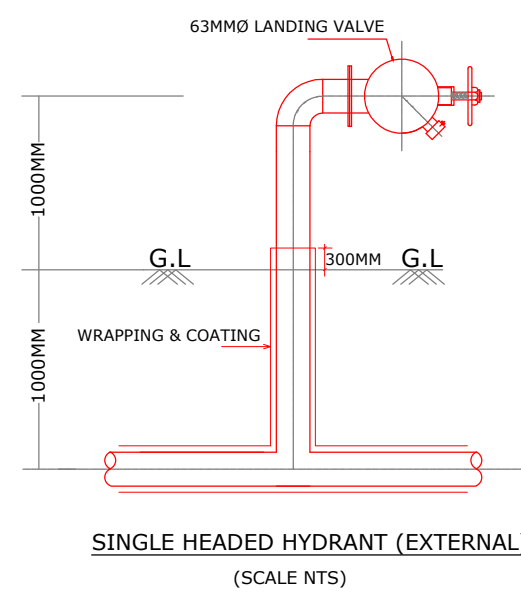
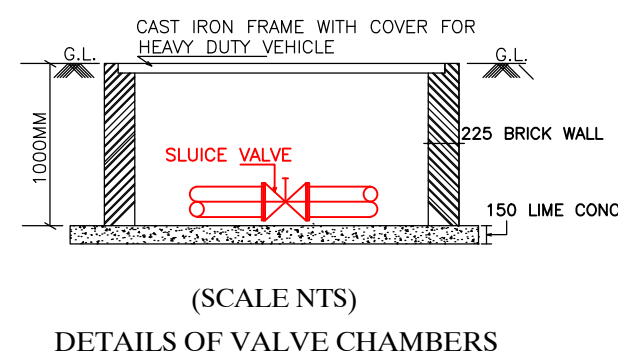


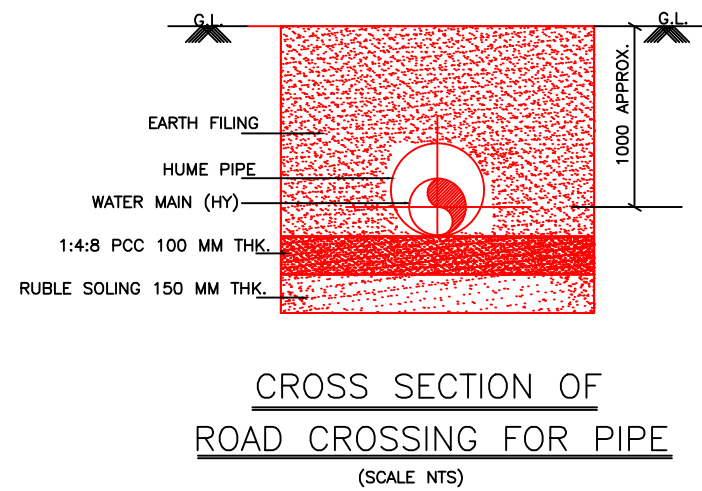

FIRE LEGEND :-

—	WET RISER (INTERNAL HYDRANT WITH HOSE REEL)
●	YARD HYDRANT
—	FIRE BRIGADE INLET CONNECTION
—	SLUICE VALVE
—	NON RETURN VALVE
—	BUTTER FLY VALVE
—	HUME PIPE
—	FIRE BRIGADE OUT -LET CONNECTION

PUMPS :-

- ① - 2280 LPM 90 M HEAD AUTOMATIC ELECT. DRIVEN FIRE PUMP
- ② - 2280 LPM 90 M HEAD AUTOMATIC ELECT. DRIVEN FIRE PUMP
- ③ - 180 LPM 90 M HEAD AUTOMATIC ELECT JOCKEY PUMP.



Thomas

NOTE

FIRE CONSULTANTS :-

FYRPROTEK
(FIRE & LIFE SAFETY CONSULTANTS)
B-53, NEW KRISHNA PARK,
VIKAS PURI, NEW DELHI - 110018
TEL: 25506702, FAX. 91 - 011- 25500102.

Rev	Date	Description
R1		

OWNERS NAME

Vista Housing

304,Southern park, saket District Centre,
Saket New Delhi - 110017

PROJECT :

VRINDA GARDENS
AT JAIPUR

ARCHITECT

b.sengupta architect

A305,RANGOLI,ASHIANAVILLAGEBHIWADI.
PH . 09887488263

BUILDING TYPE		SHEET. NO.:
DRG. TITLE:	LAYOUT OF FIRE FIGHTING SYSTEM	
SCALE: -----	KEY IN:	
DATE.: 07-01-14	PLOTTED ON:	
DRAWN BY Thomas	CHECKED BY	APPROVED BY
ISSUED FOR:	GOOD FOR CONSTRUCTION	