

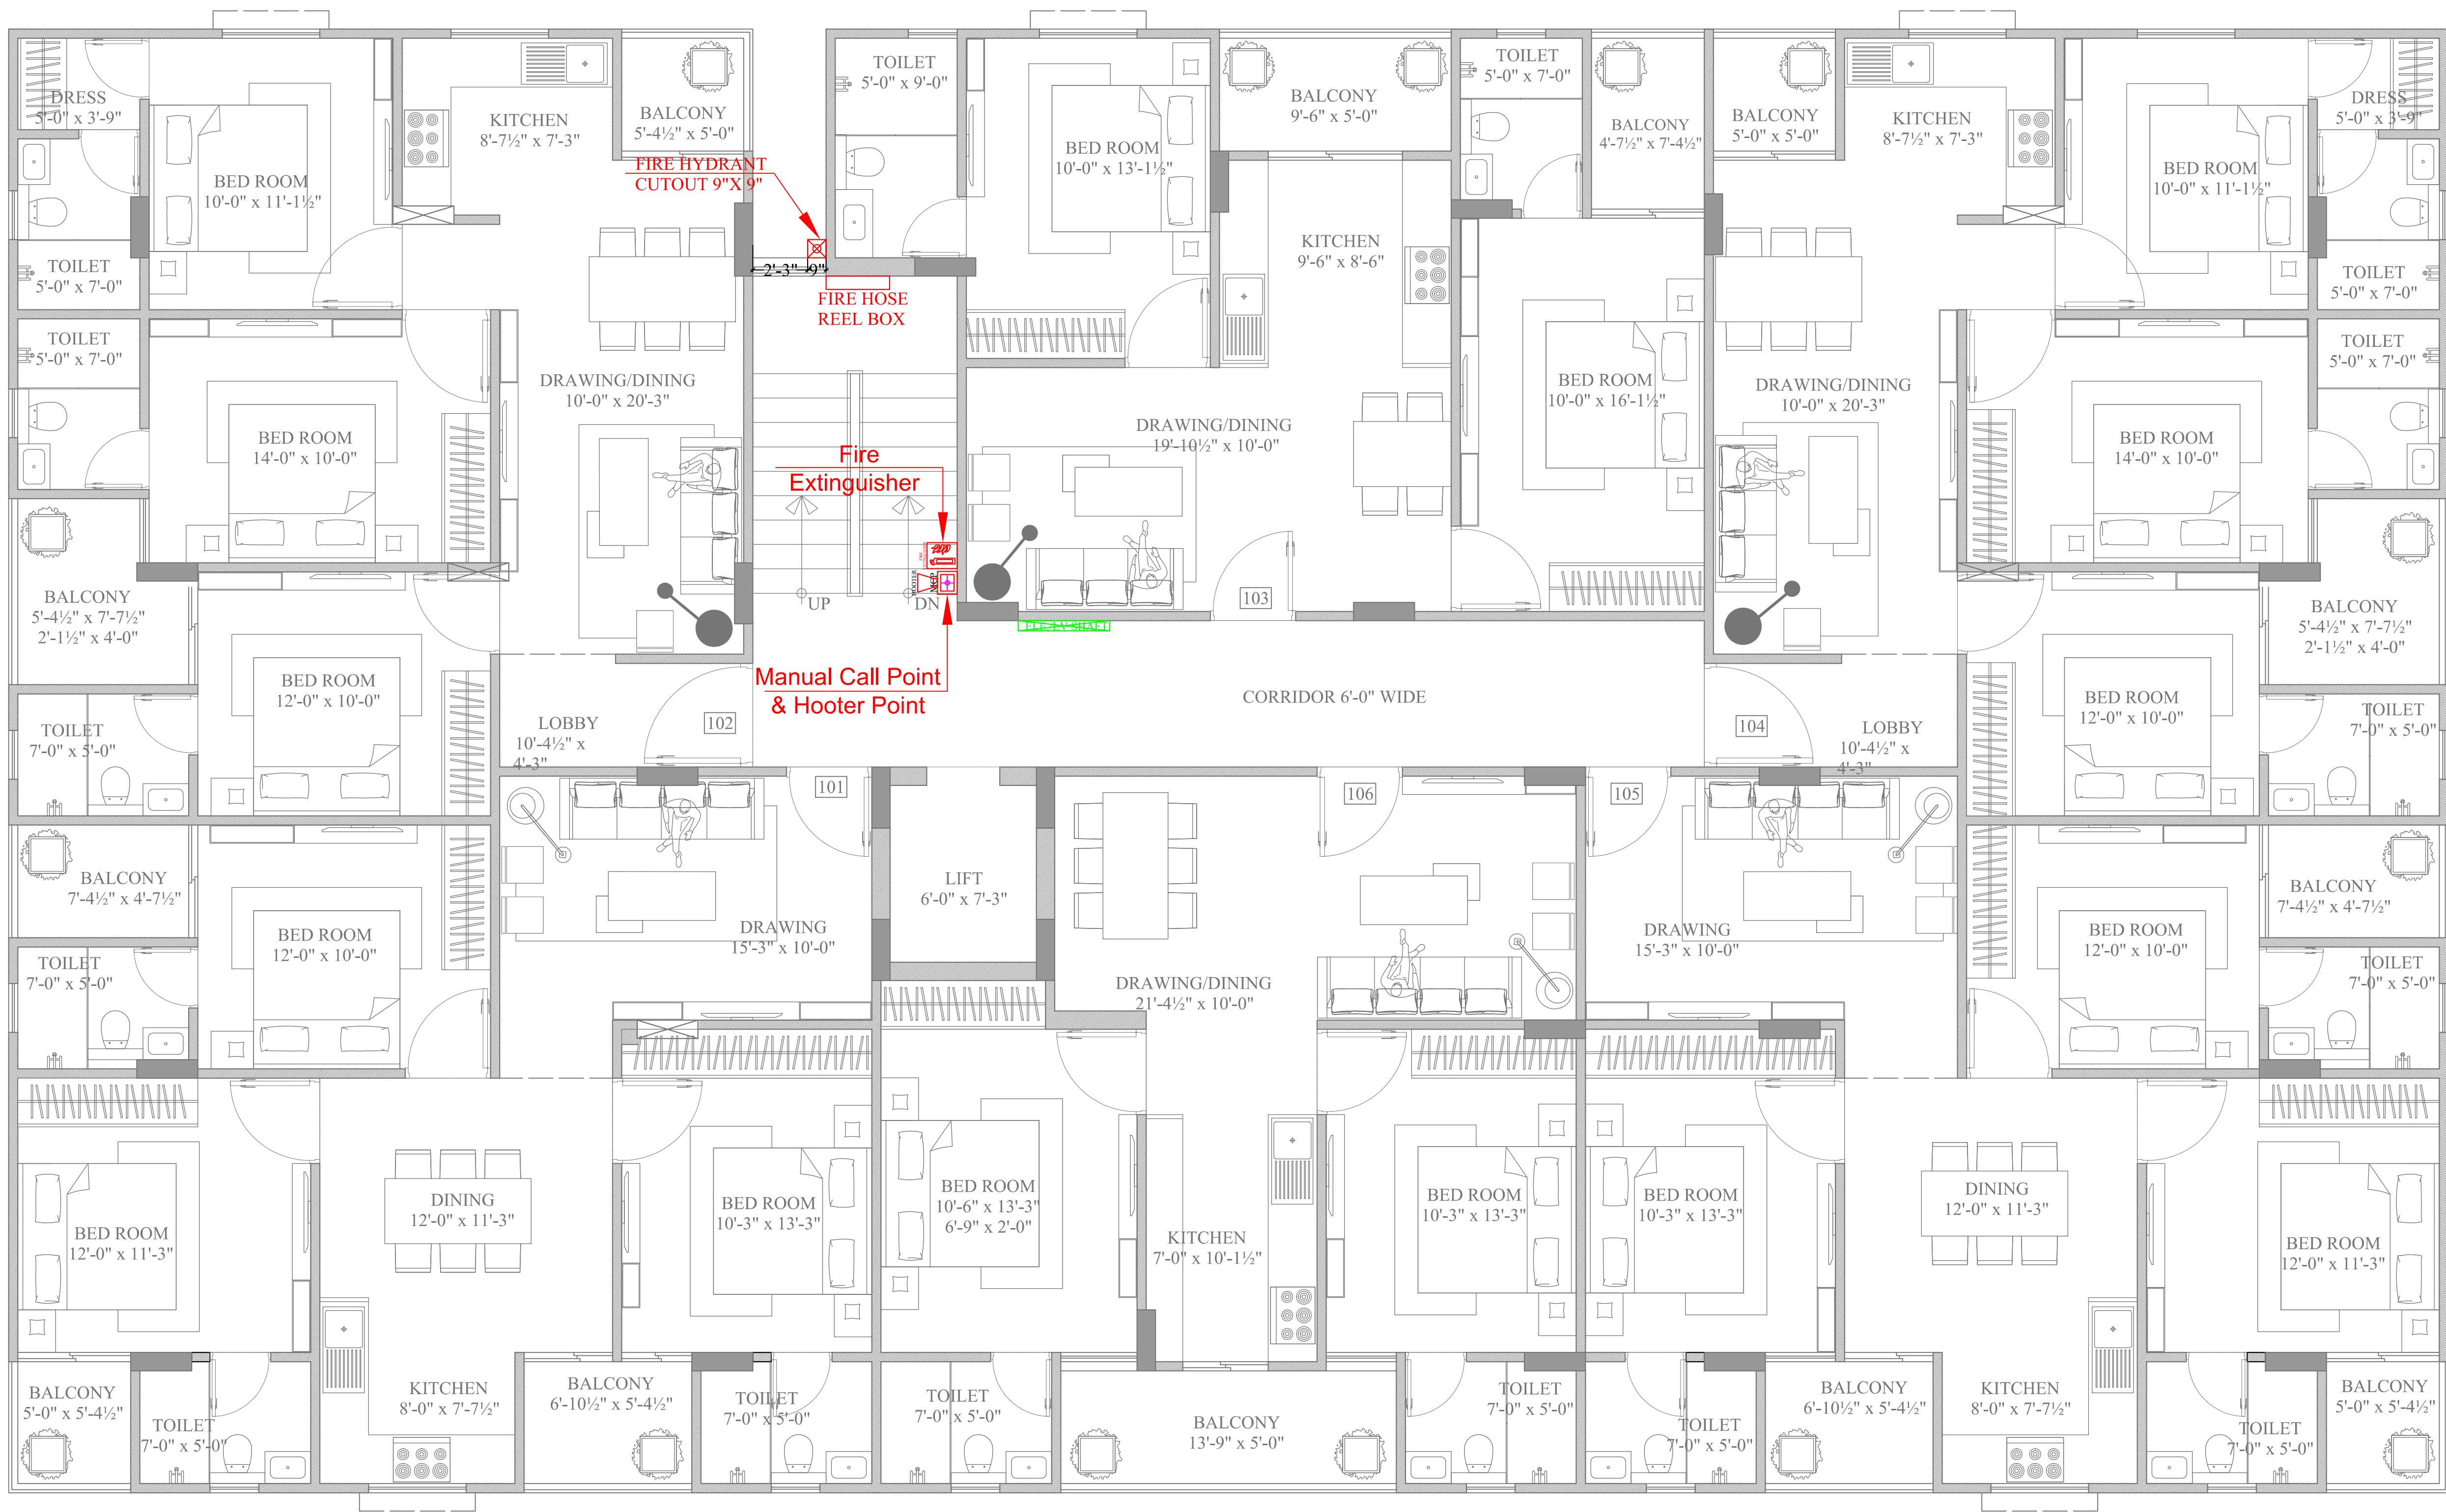
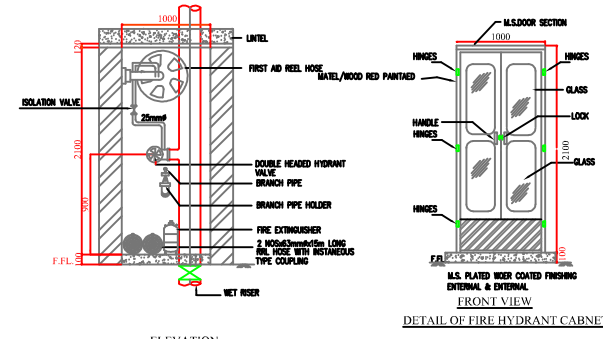


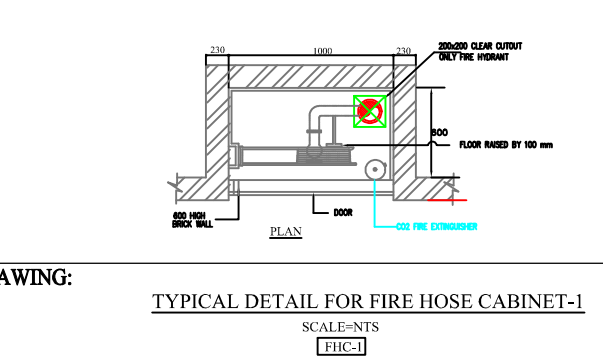

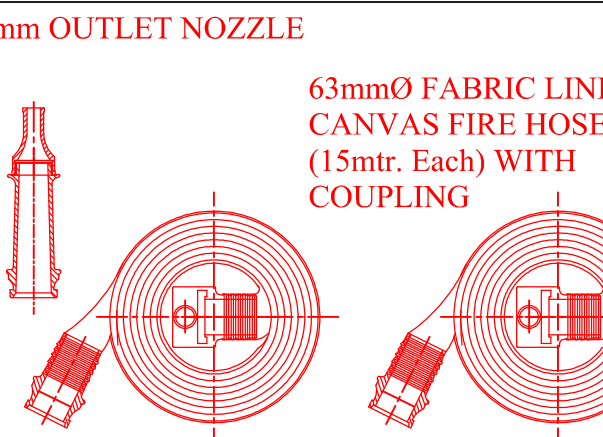

VIPUL AGARWAL
M.E.P. CONSULTANT
B.E. ELECTRICAL

LEGENDS:		
No.	Symbol	Description
01		FIRE EXTINGUISHER
01		MANUAL CALL POINT
01		HOOTER POINT
01		INTERNAL FIRE SHAFT

SERVICES CONSULTANT:
ASHI ASSOCIATES,
F 9 / 440 , Keshav Marg Chitrakut Scheme,Jaipur
PH:91-0-93146-10438 ,0141-2440946 Mail:vipul8599@yahoo.com

DRAWING TITLE:-
1ST TO 5TH FLOOR MCP, HOOTER,
FIRE EXTINGUISHER
& SHAFT MARKED PLAN





PROJECT NAME:-
THE PEARL

PROMOTER NAME:-
SHREE BALAJI BUILDERS
AND DEVELOPERS



PROJECT ADDRESS:-
PLOT NO. 276, 277 & 278
GIRIRAJ NAGAR JAIPUR

ARCHITECT :-
SPACE GRID
C-49,VIDYA
APARTMENT,PARAS MARG,
BAPU NAGAR,NEAR JANTA
STORE CIRCLE, JAIPUR-302015
PH-09314918766,0141-4005506 (O)
Email:-info.spacegrid@gmail.com



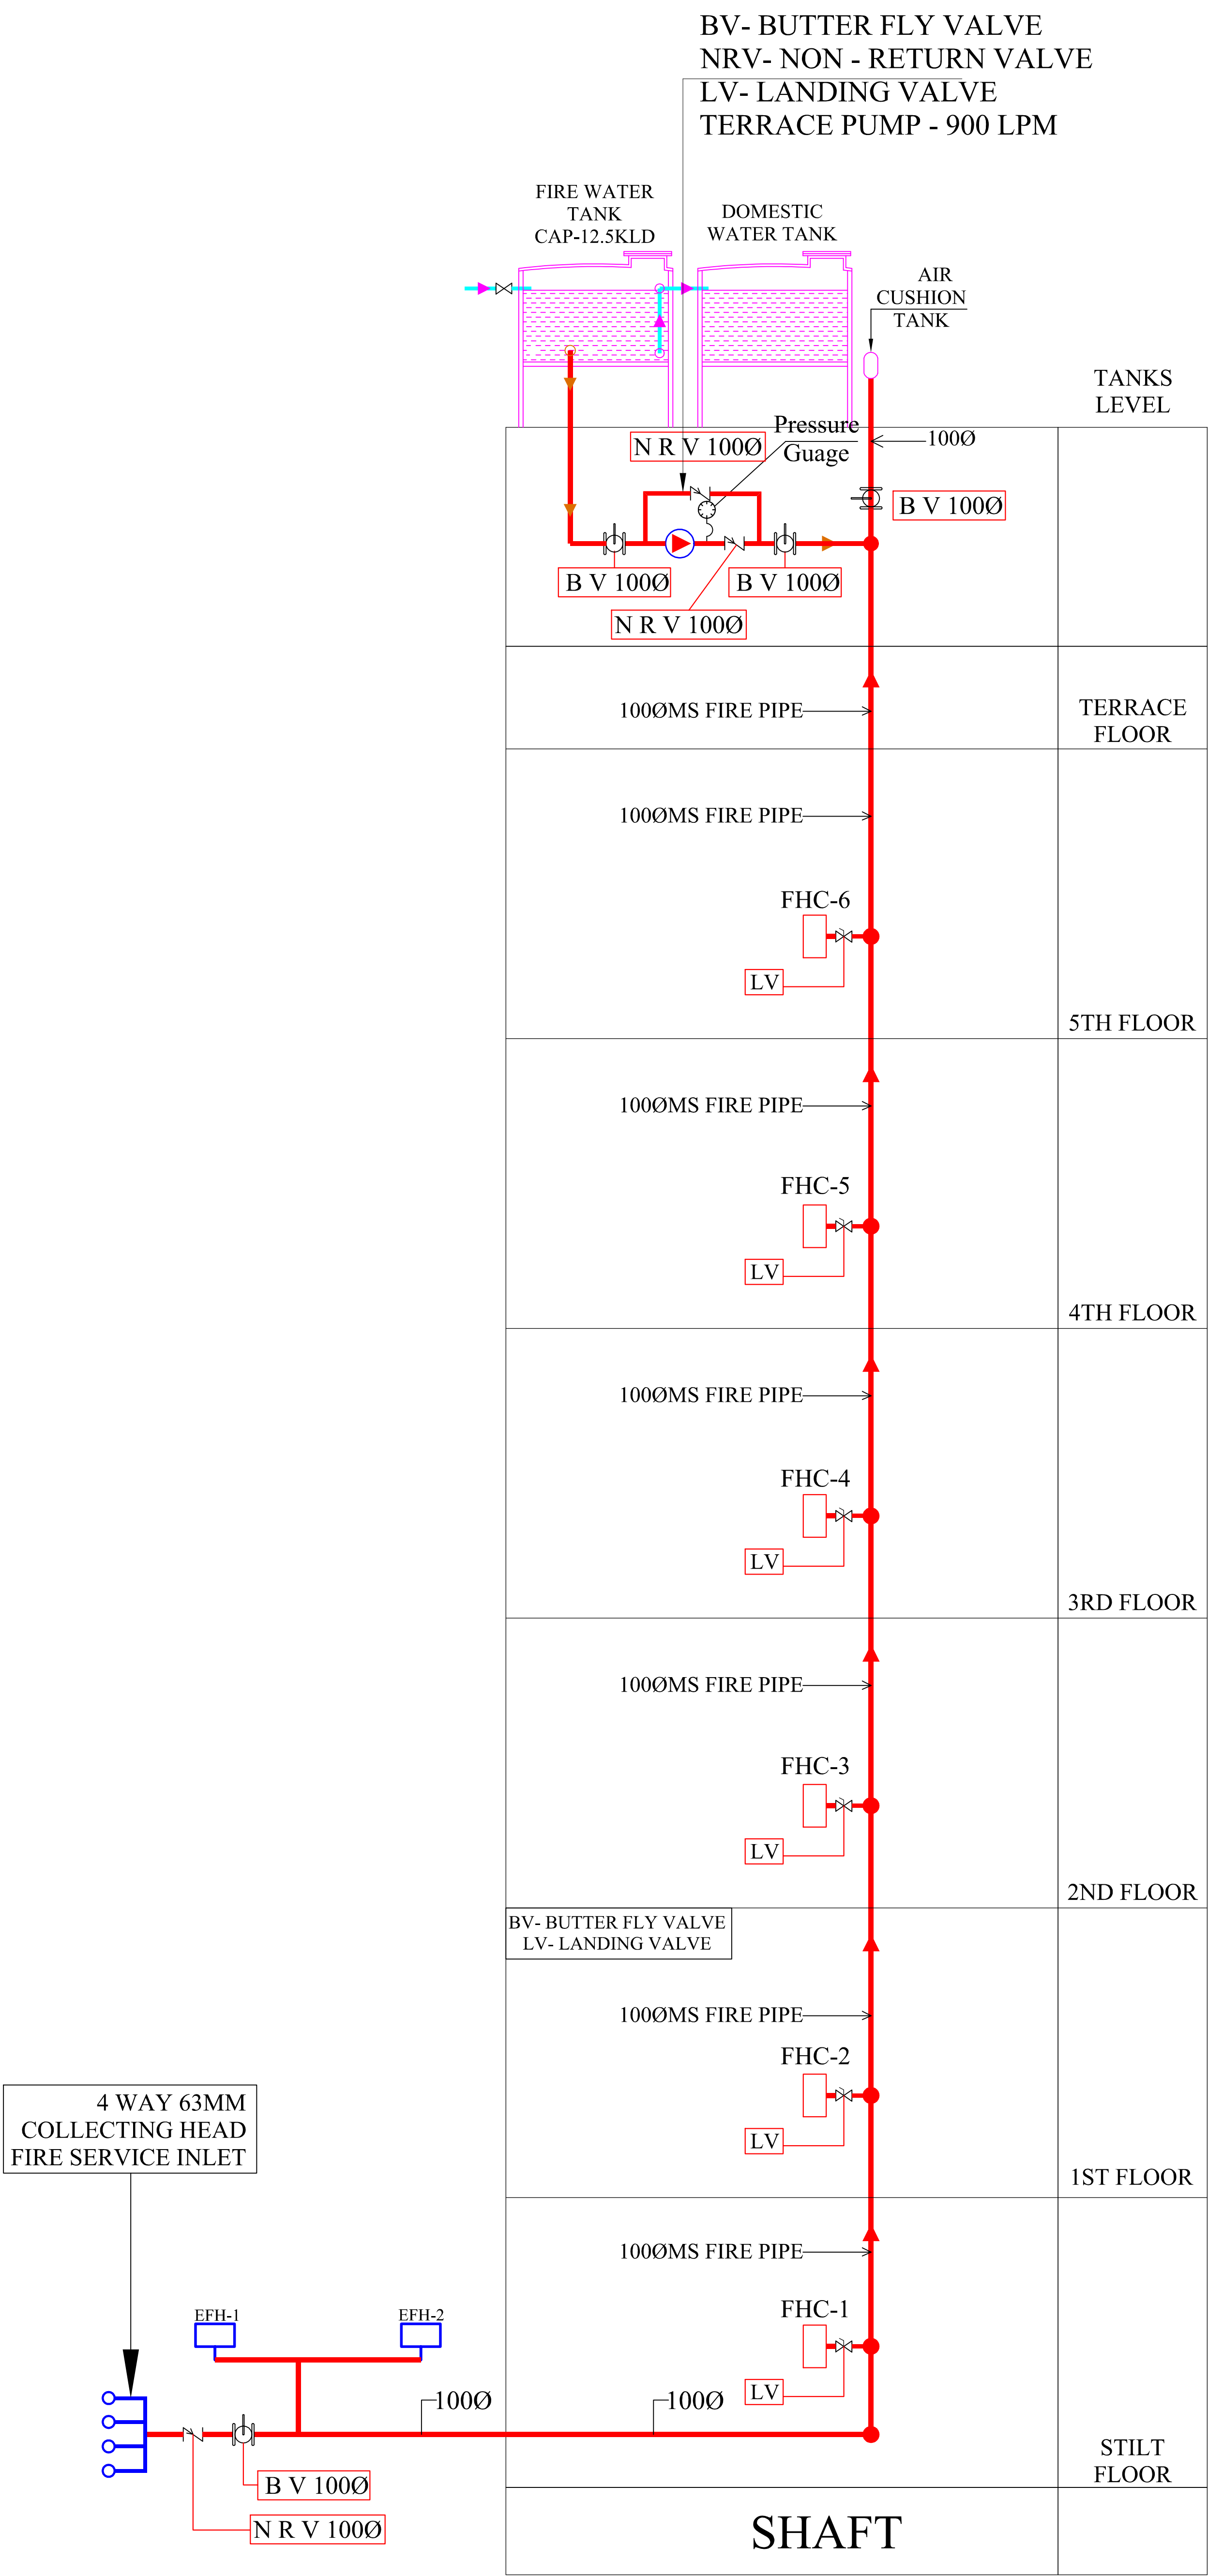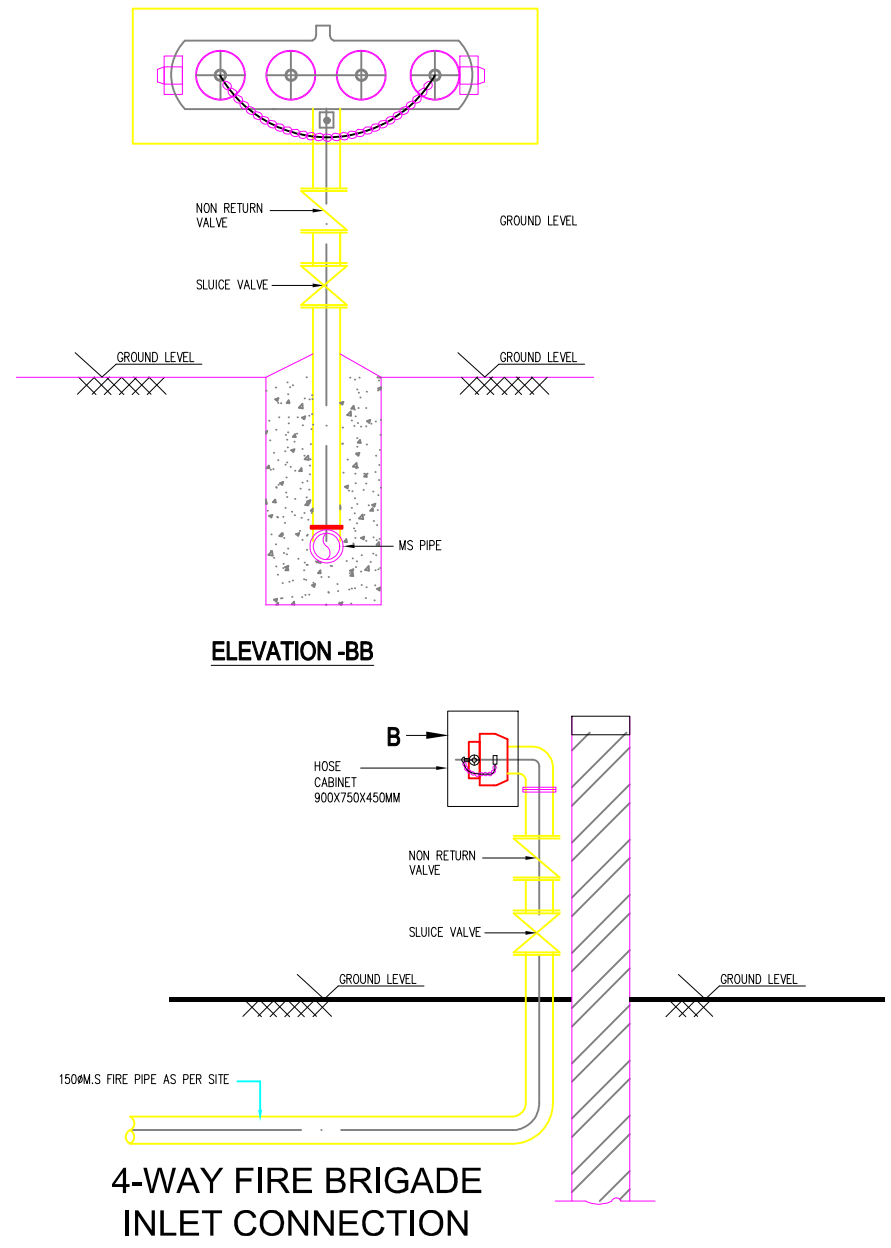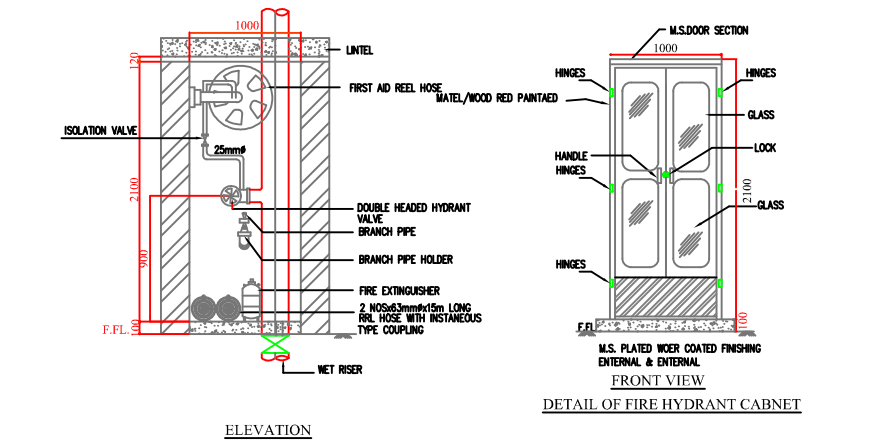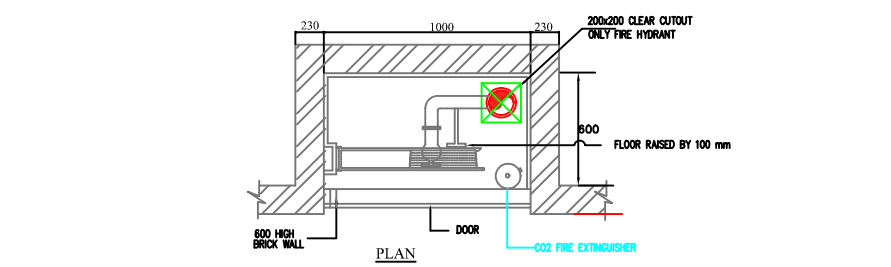

DRAWING: TYPICAL DETAIL FOR FIRE HOSE CABINET-1
SCALE: NTS
[FHC-1]

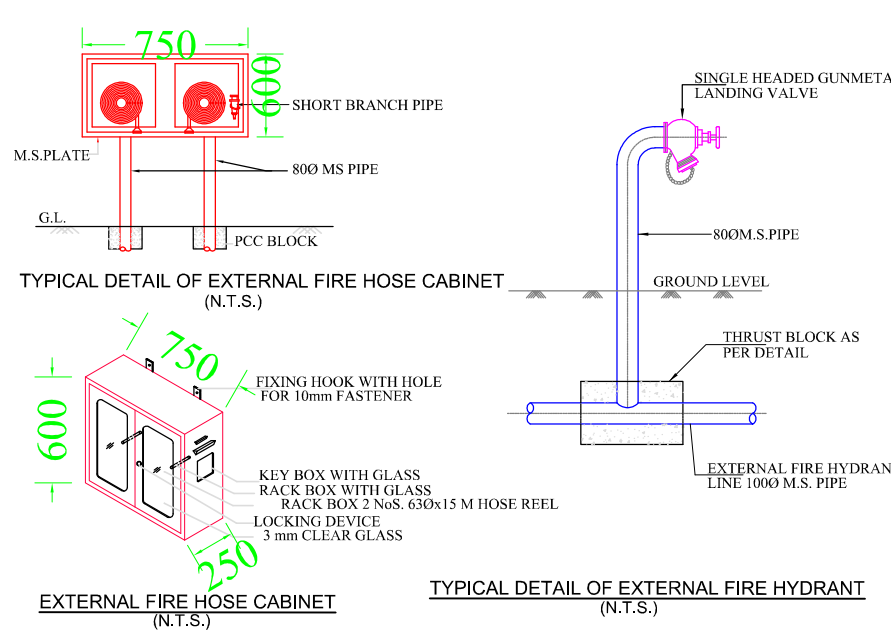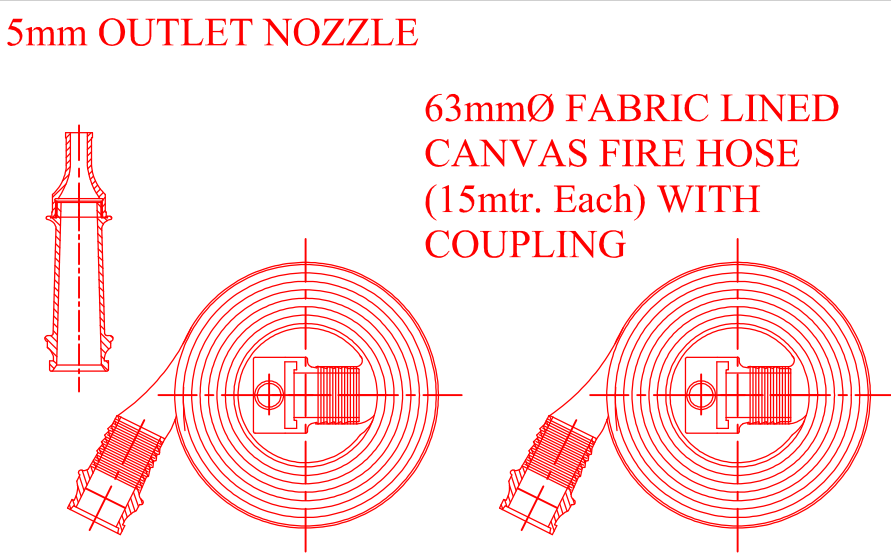

S.no.	Symbol	Description	Qty.	Size in mm
1.		Butter fly Valve	04	1000Ø
2.		Non Return Valve	03	1000Ø
3.		Landing Valve Single headed	07	63Ø
4.		Pressure Guage	01	
5.		FHC	07	
6.		External Fire Hose Cabinet	02	

SERVICES CONSULTANT:
ASHI ASSOCIATES,
F 9 / 440 , Keshav Marg Chitrakut Scheme,Jaipur
PH:91-0-93146-10438 ,0141-2440946 Mail:vipul8599@yahoo.com

DRAWING TITLE:-
FIRE SYSTEMATIC PLAN

PROJECT NAME:-
THE PEARL

PROMOTER NAME:-
SHREE BALAJI BUILDERS AND DEVELOPERS

PROJECT ADDRESS:-
PLOT NO. 276, 277 & 278 GIRIRAJ NAGAR JAIPUR

ARCHITECT :-
SPACE GRID
C-49,VIDYA APARTMENT,PARAS MARG, BAPU NAGAR,NEAR JANTA STORE CIRCLE, JAIPUR-302015
PH-09314918766,0141-4005506 (O)
Email:-info.spacegrid@gmail.com

Vipul
VIPUL AGARWAL
M.E.P. CONSULTANT
B.E. ELECTRICAL