



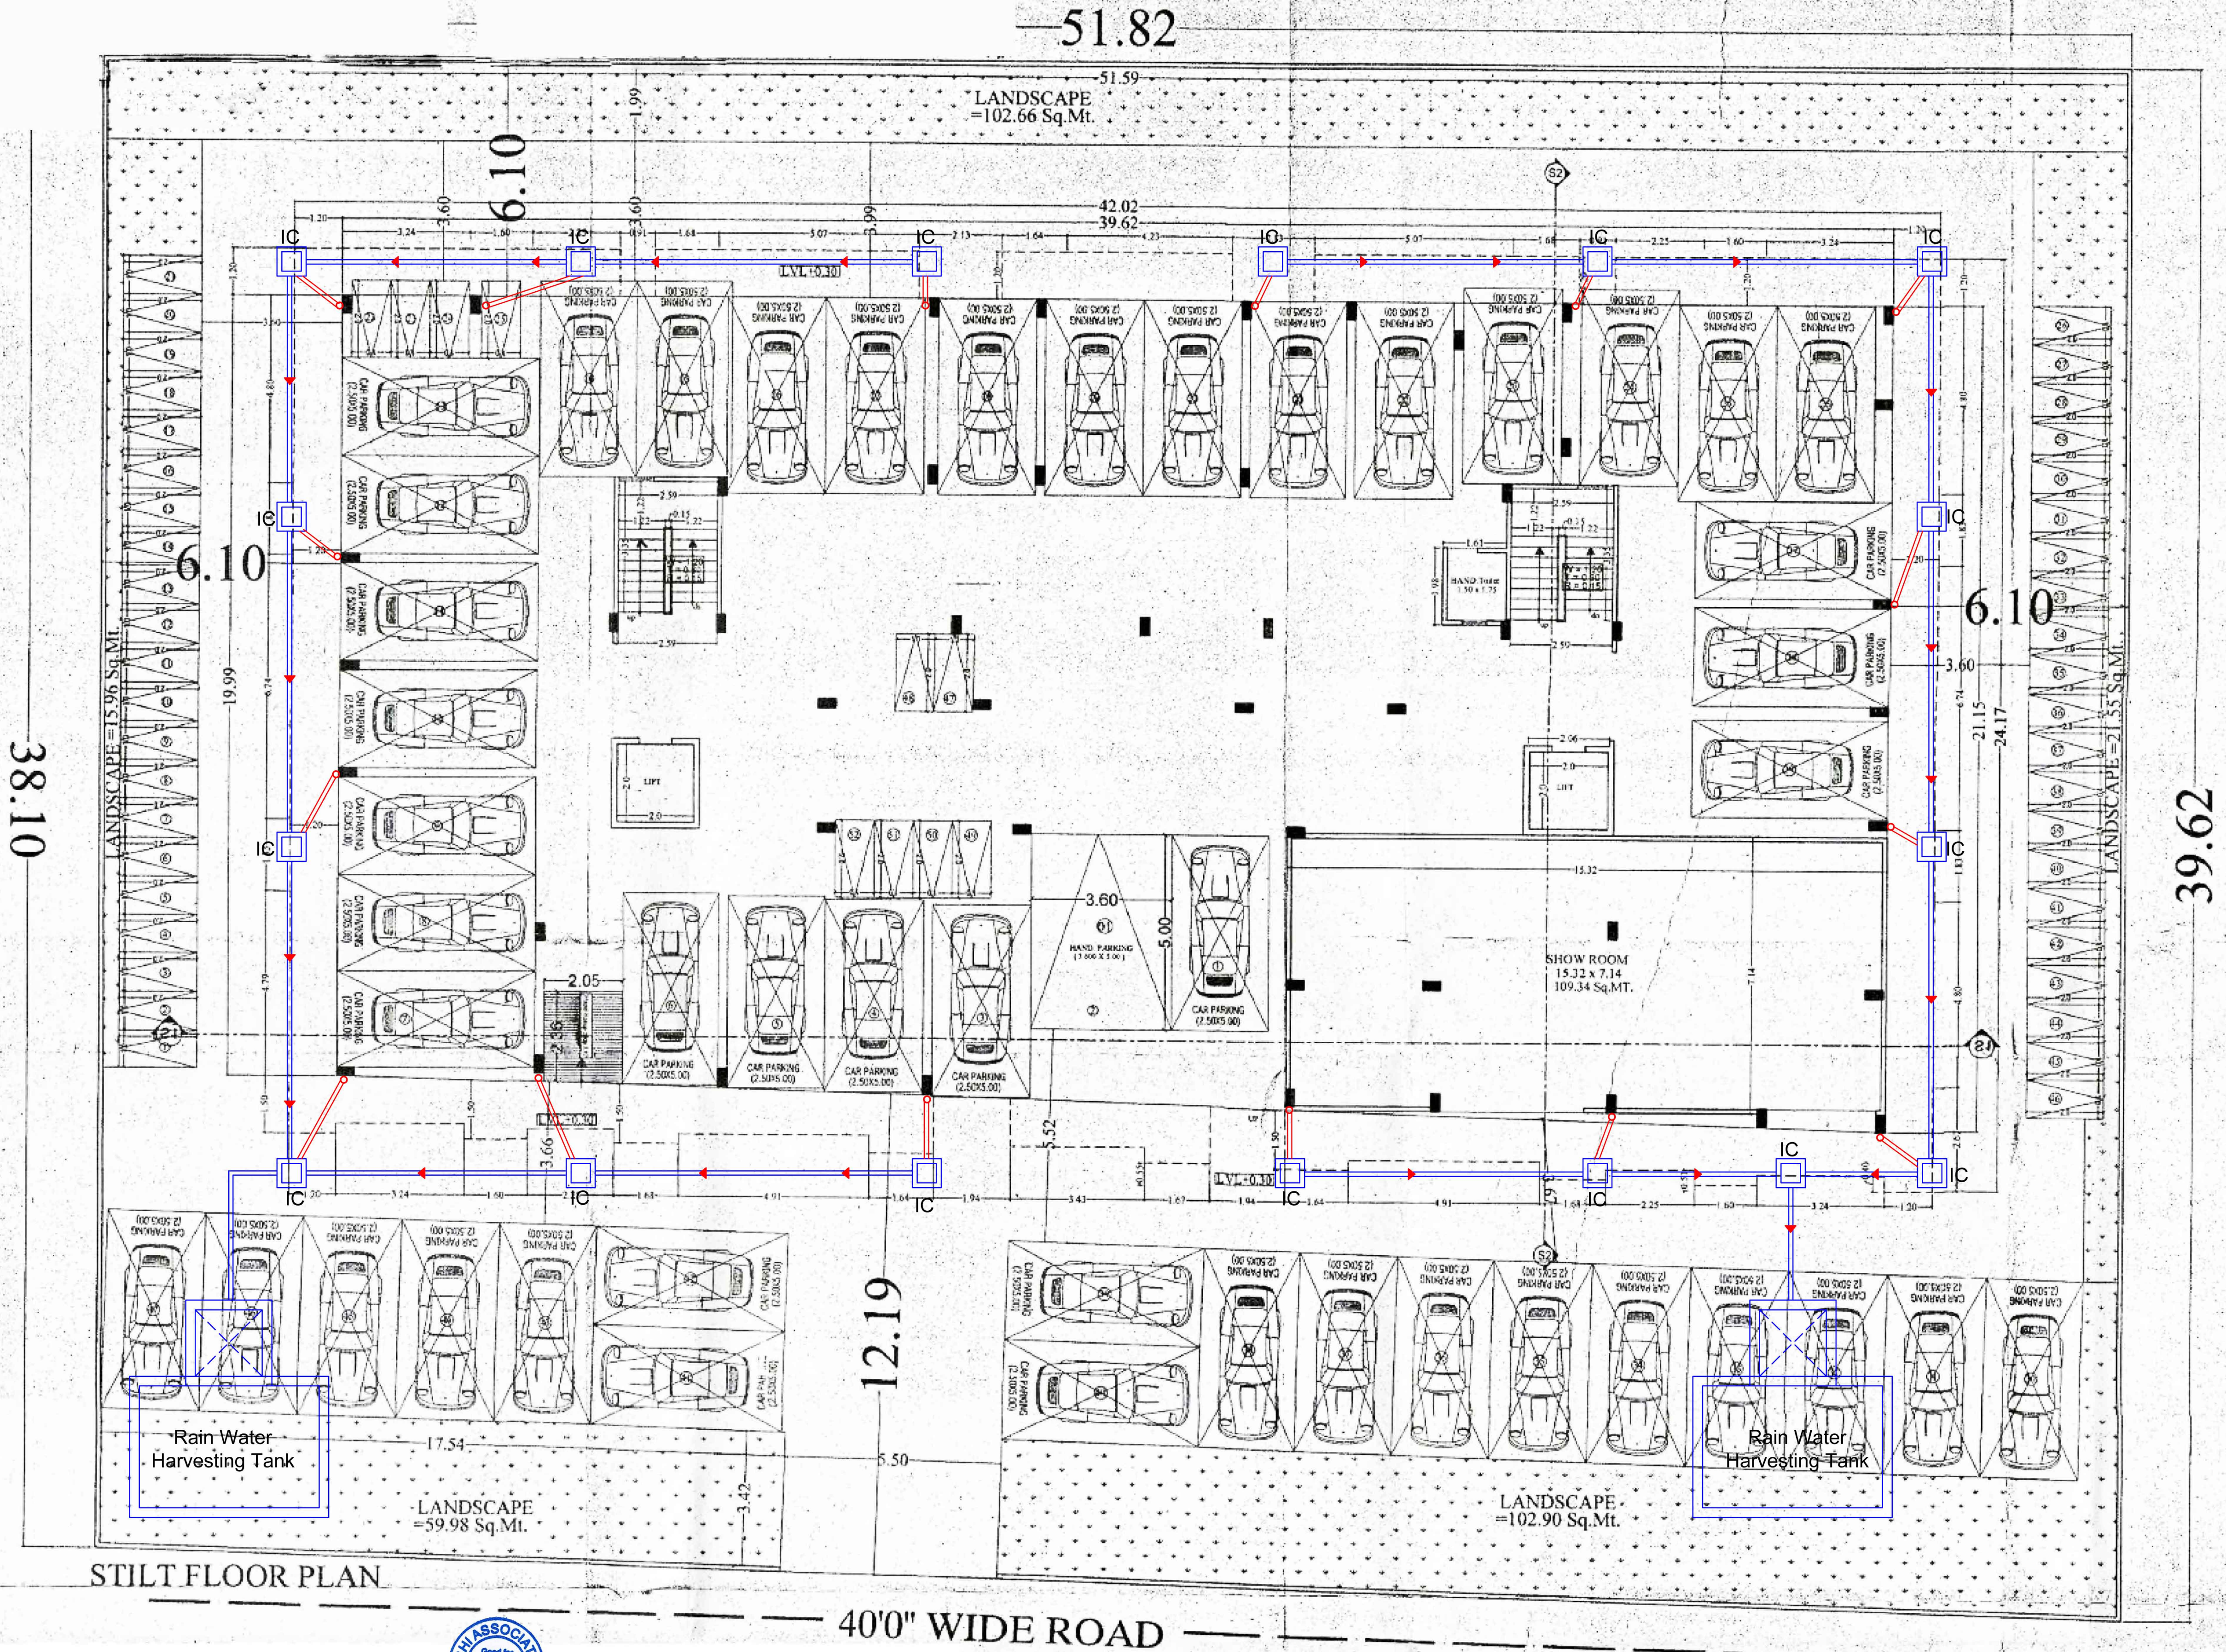


PROJECT:-
PROPOSED FLATS FOR "AMAN BUILDERS"
AT SIRSI ROAD, JAIPUR.

DRAWING TITLE:-
Rain water Harvesting Details

ARCHITECTS:-
SPACE GRID
 ARCHITECTS, ENGINEERS AND INTERIOR DESIGNERS
 C-49,B-6, VIDYA APARTMENT, PARAS MARG
 NEAR JANTA STORE, BAPU NAGAR
 JAIPUR-302015

APPD BY:- VIPUL AGARWAL	DATE:- 12-2-2016
DEALT BY:- SANJAY	SCALE:- N.T.S
DRAWN BY:- VIJESH	REV:-

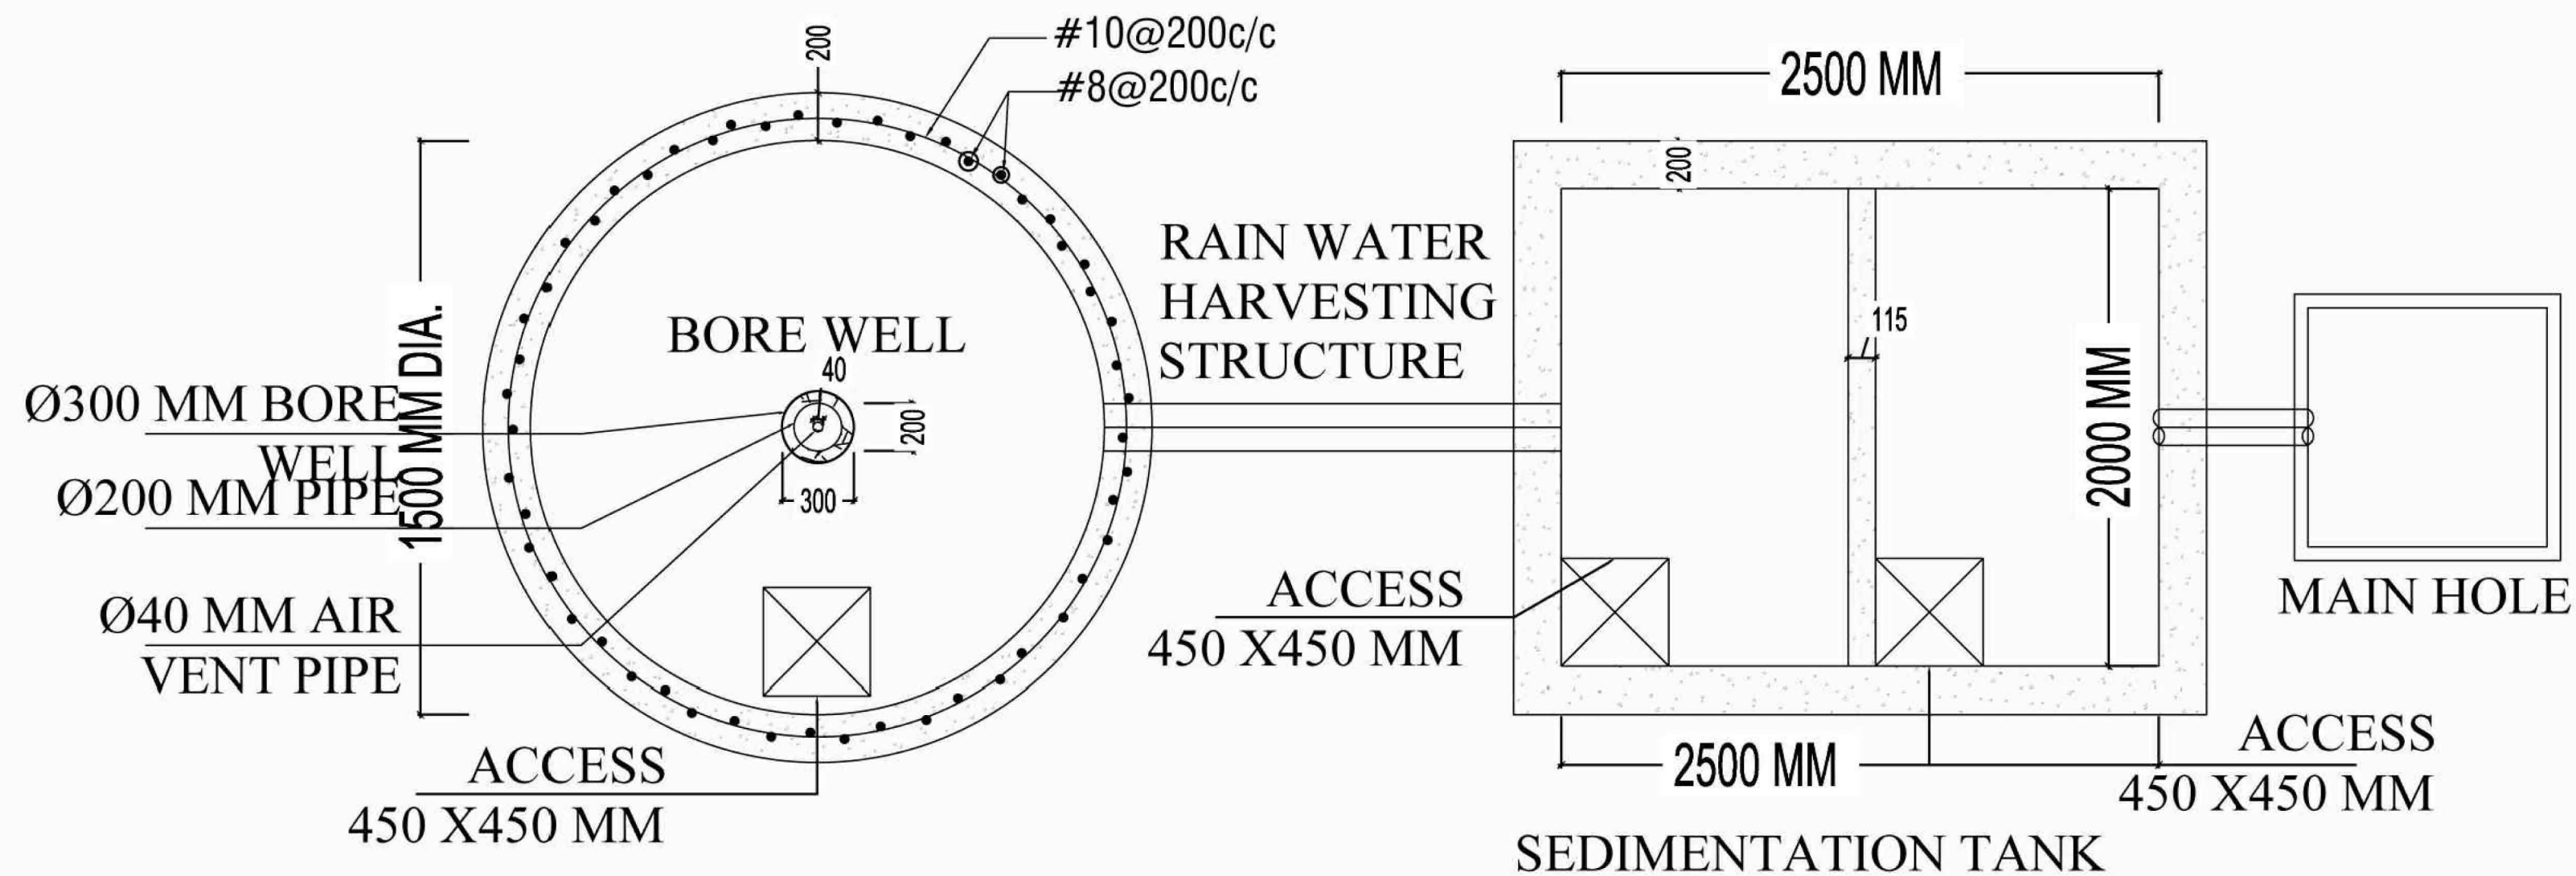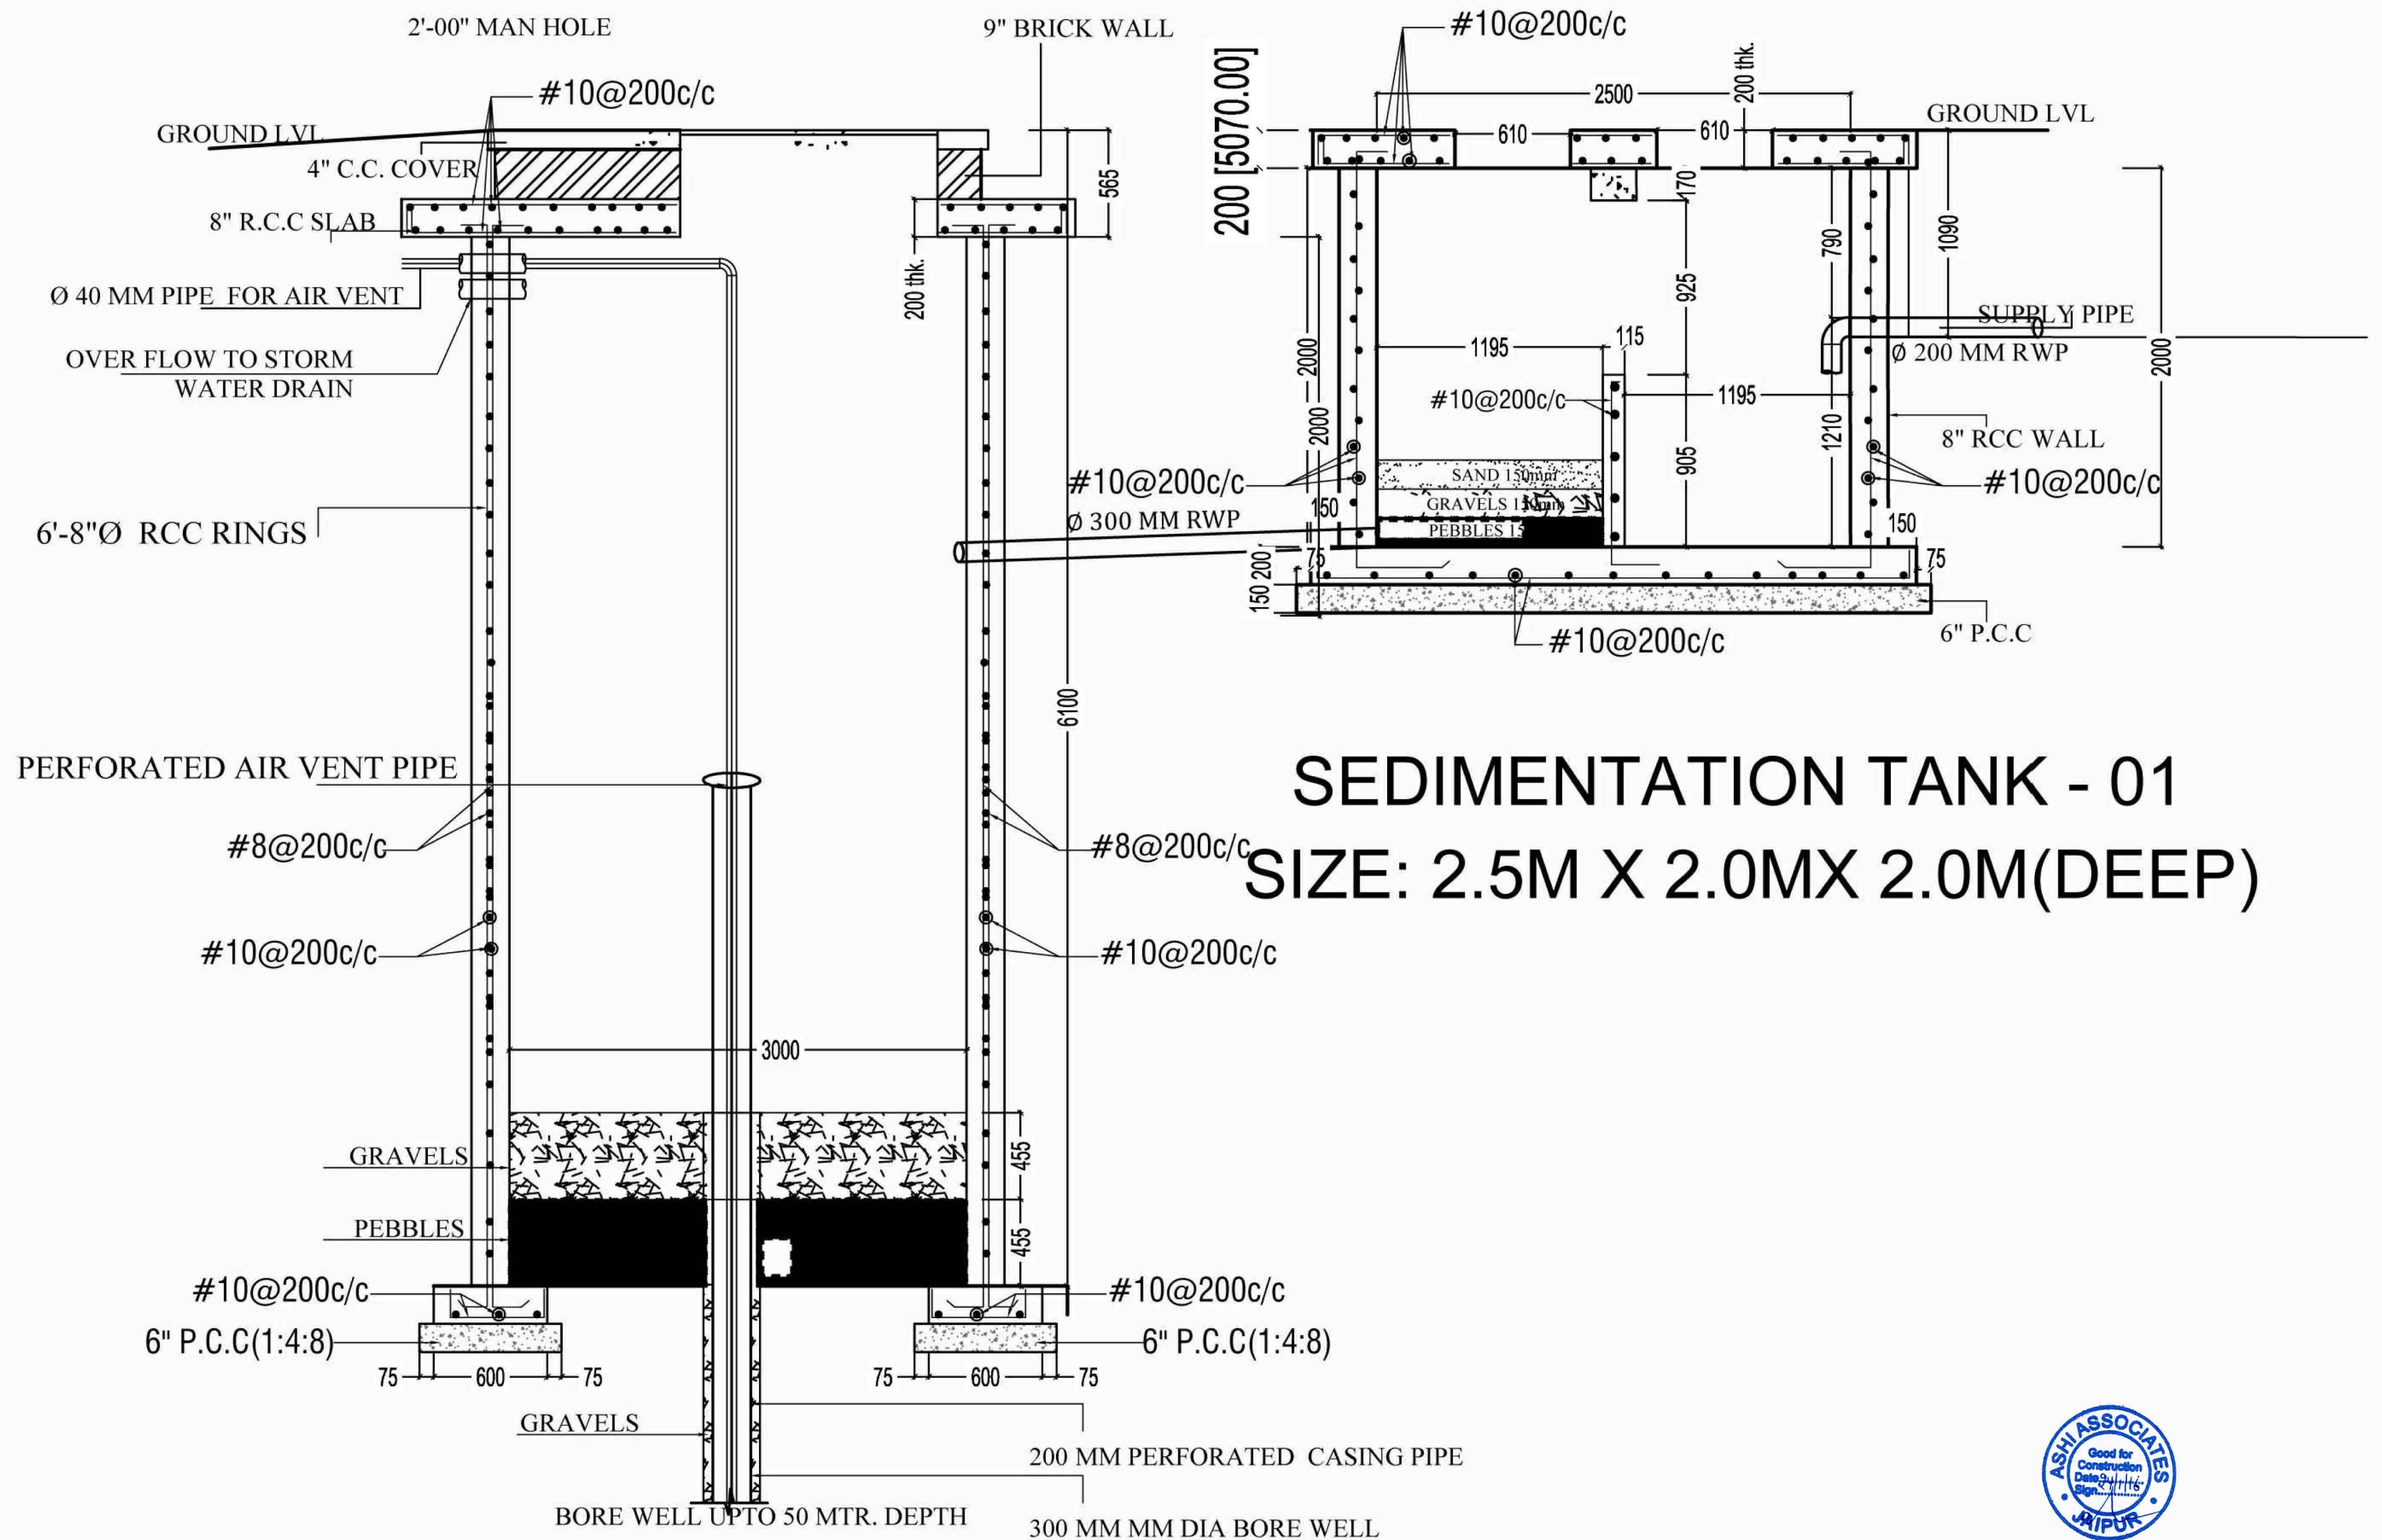

PROJECT:-

PROPOSED FLATS FOR "AMAN BUILDERS"
AT SIRSI ROAD, JAIPUR.

DRAWING TITLE:-

RAIN WATER HARVESTING
DETAILS

ARCHITECTS:-

SPACE GRID

ARCHITECTS, ENGINEERS AND INTERIOR DESIGNERS
C-49, B-6, VIDYA APARTMENT, PARAS MARG
NEAR JANTA STORE, BAPU NAGAR

APPD BY:-

VIPUL AGARWAL

DEALT BY:-

SANJAY

DRAWN BY:-

DATE:-

12-2-2016

SCALE:-

N.T.S

REV:-