


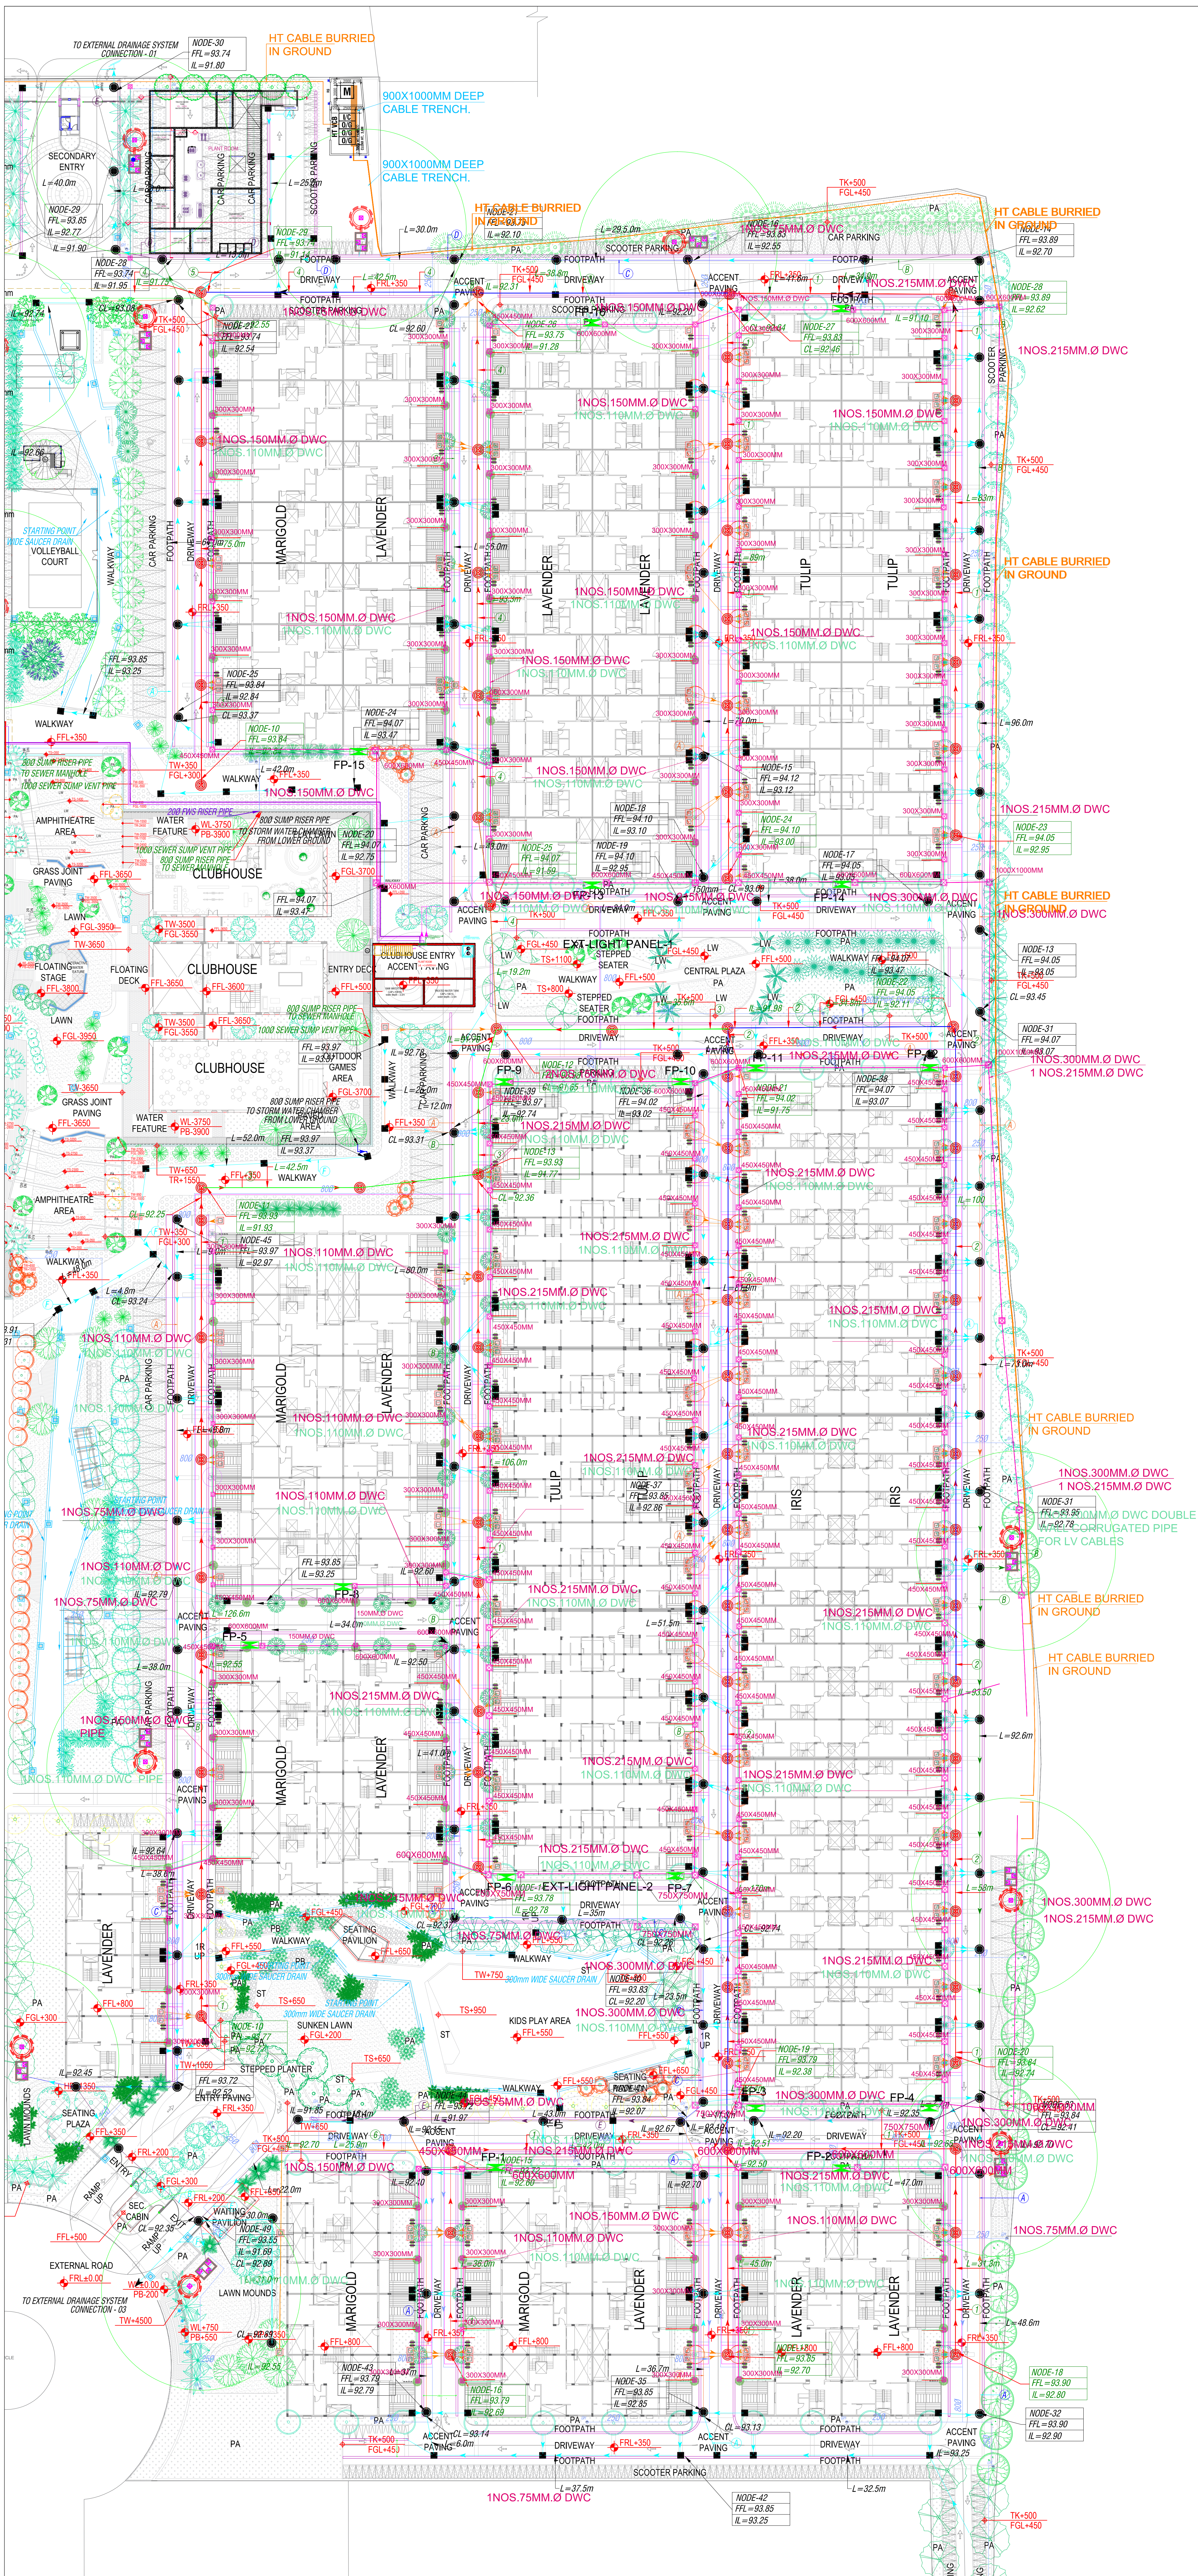

PIPE SLOPE STORM WATER PIPE

- FOR 1000, 1500, 2000
- FOR 2500, 3000, 3500
- FOR 4000, 4500, 5000
- FOR 6000, 6500, 7000
- FOR 8000, 8500, 9000
- FOR 10000, 10500, 11000

LEGEND-

SYMBOL	DESCRIPTION
	CIRCULAR STORM WATER CATCH BASIN (Ø AS PER PLAN)
	RECTANGULAR STORM WATER CATCH BASIN (SIZE 600X600mm)
	STORM WATER LINE
	1000mm STORM WATER LINE
	2000mm STORM WATER LINE
	2500mm STORM WATER LINE
	3000mm STORM WATER LINE
	3500mm STORM WATER LINE
	4000mm STORM WATER LINE
	300mm SCOOTER DRAIN
	RAIN WATER HARVESTING (AS PER DETAIL DRAWING)
IL	INVERT LEVEL
CL	CONNECTION LEVEL
FFL	FLOOR FINISH LEVEL

PIPE SLOPE SEWER PIPE

- FOR 1000, 1500, 2000
- FOR 2500, 3000, 3500
- FOR 4000, 4500, 5000
- FOR 6000, 6500, 7000
- FOR 8000, 8500, 9000
- FOR 10000, 10500, 11000

LEGEND-

SYMBOL	DESCRIPTION
	CIRCULAR SEWER MANHOLE (Ø AS PER PLAN)
	RECTANGULAR SEWER MANHOLE (SIZE 600X600mm)
	SEWER LINE
	1000mm SEWER LINE
	2000mm SEWER LINE
	2500mm SEWER LINE
	3000mm SEWER LINE
	3500mm SEWER LINE
	4000mm SEWER LINE
IL	INVERT LEVEL
CL	CONNECTION LEVEL
FFL	FLOOR FINISH LEVEL

Rev. no.	Date	Revision

Project:-
MAHIMA REAL ESTATE PVT. LTD.

PROPOSED GROUP HOUSING MAHIMA'S PALM SPRINGS(PHASE-03)
IN PLOT NO. GH-02 IN SCHEME SAHARA CITY HOMES, AT
BILWA & MANPURA NANGALIA, TONK ROAD, JAIPUR

Architect:-
maarchitects pvt. ltd
Jaipur - Bangalore - Hyderabad
Plot No. -1, Greenwoods Lal Kothi
Scheme, Sahkar Marg, Jaipur-302001
Tel: 91 141 4299999 - 2741232
email - studio@maarchitects.in
web - www.maarchitects.in

MEP Consultants:-
P.K.Kalra Consultants
ENGINEERING+ENVIRONMENT+ISO
F-67, Green Park Main, New, Delhi-110 016,INDIA
Tel. : 011-41618888, 43045477
e-mail : pkkalraconsultants@gmail.com

Drawing Title:-
MEP DRAWING

Subtitle:-
EXTERNAL DEVELOPMENT

Drawing Released for:-

☐ SCHEMATIC DRAWING	☐ TENDER
☐ APPROVAL	☒ SUBMISSION
☐ CONSTRUCTION	☐ ADVANCE COPY

Drg. no.	Drawn by MANTOSH
Scale 1:300	Checked by JATIN SINGH
Date 16.06.2021	Approved by P.K. Kalra
Rev. R-00	North