


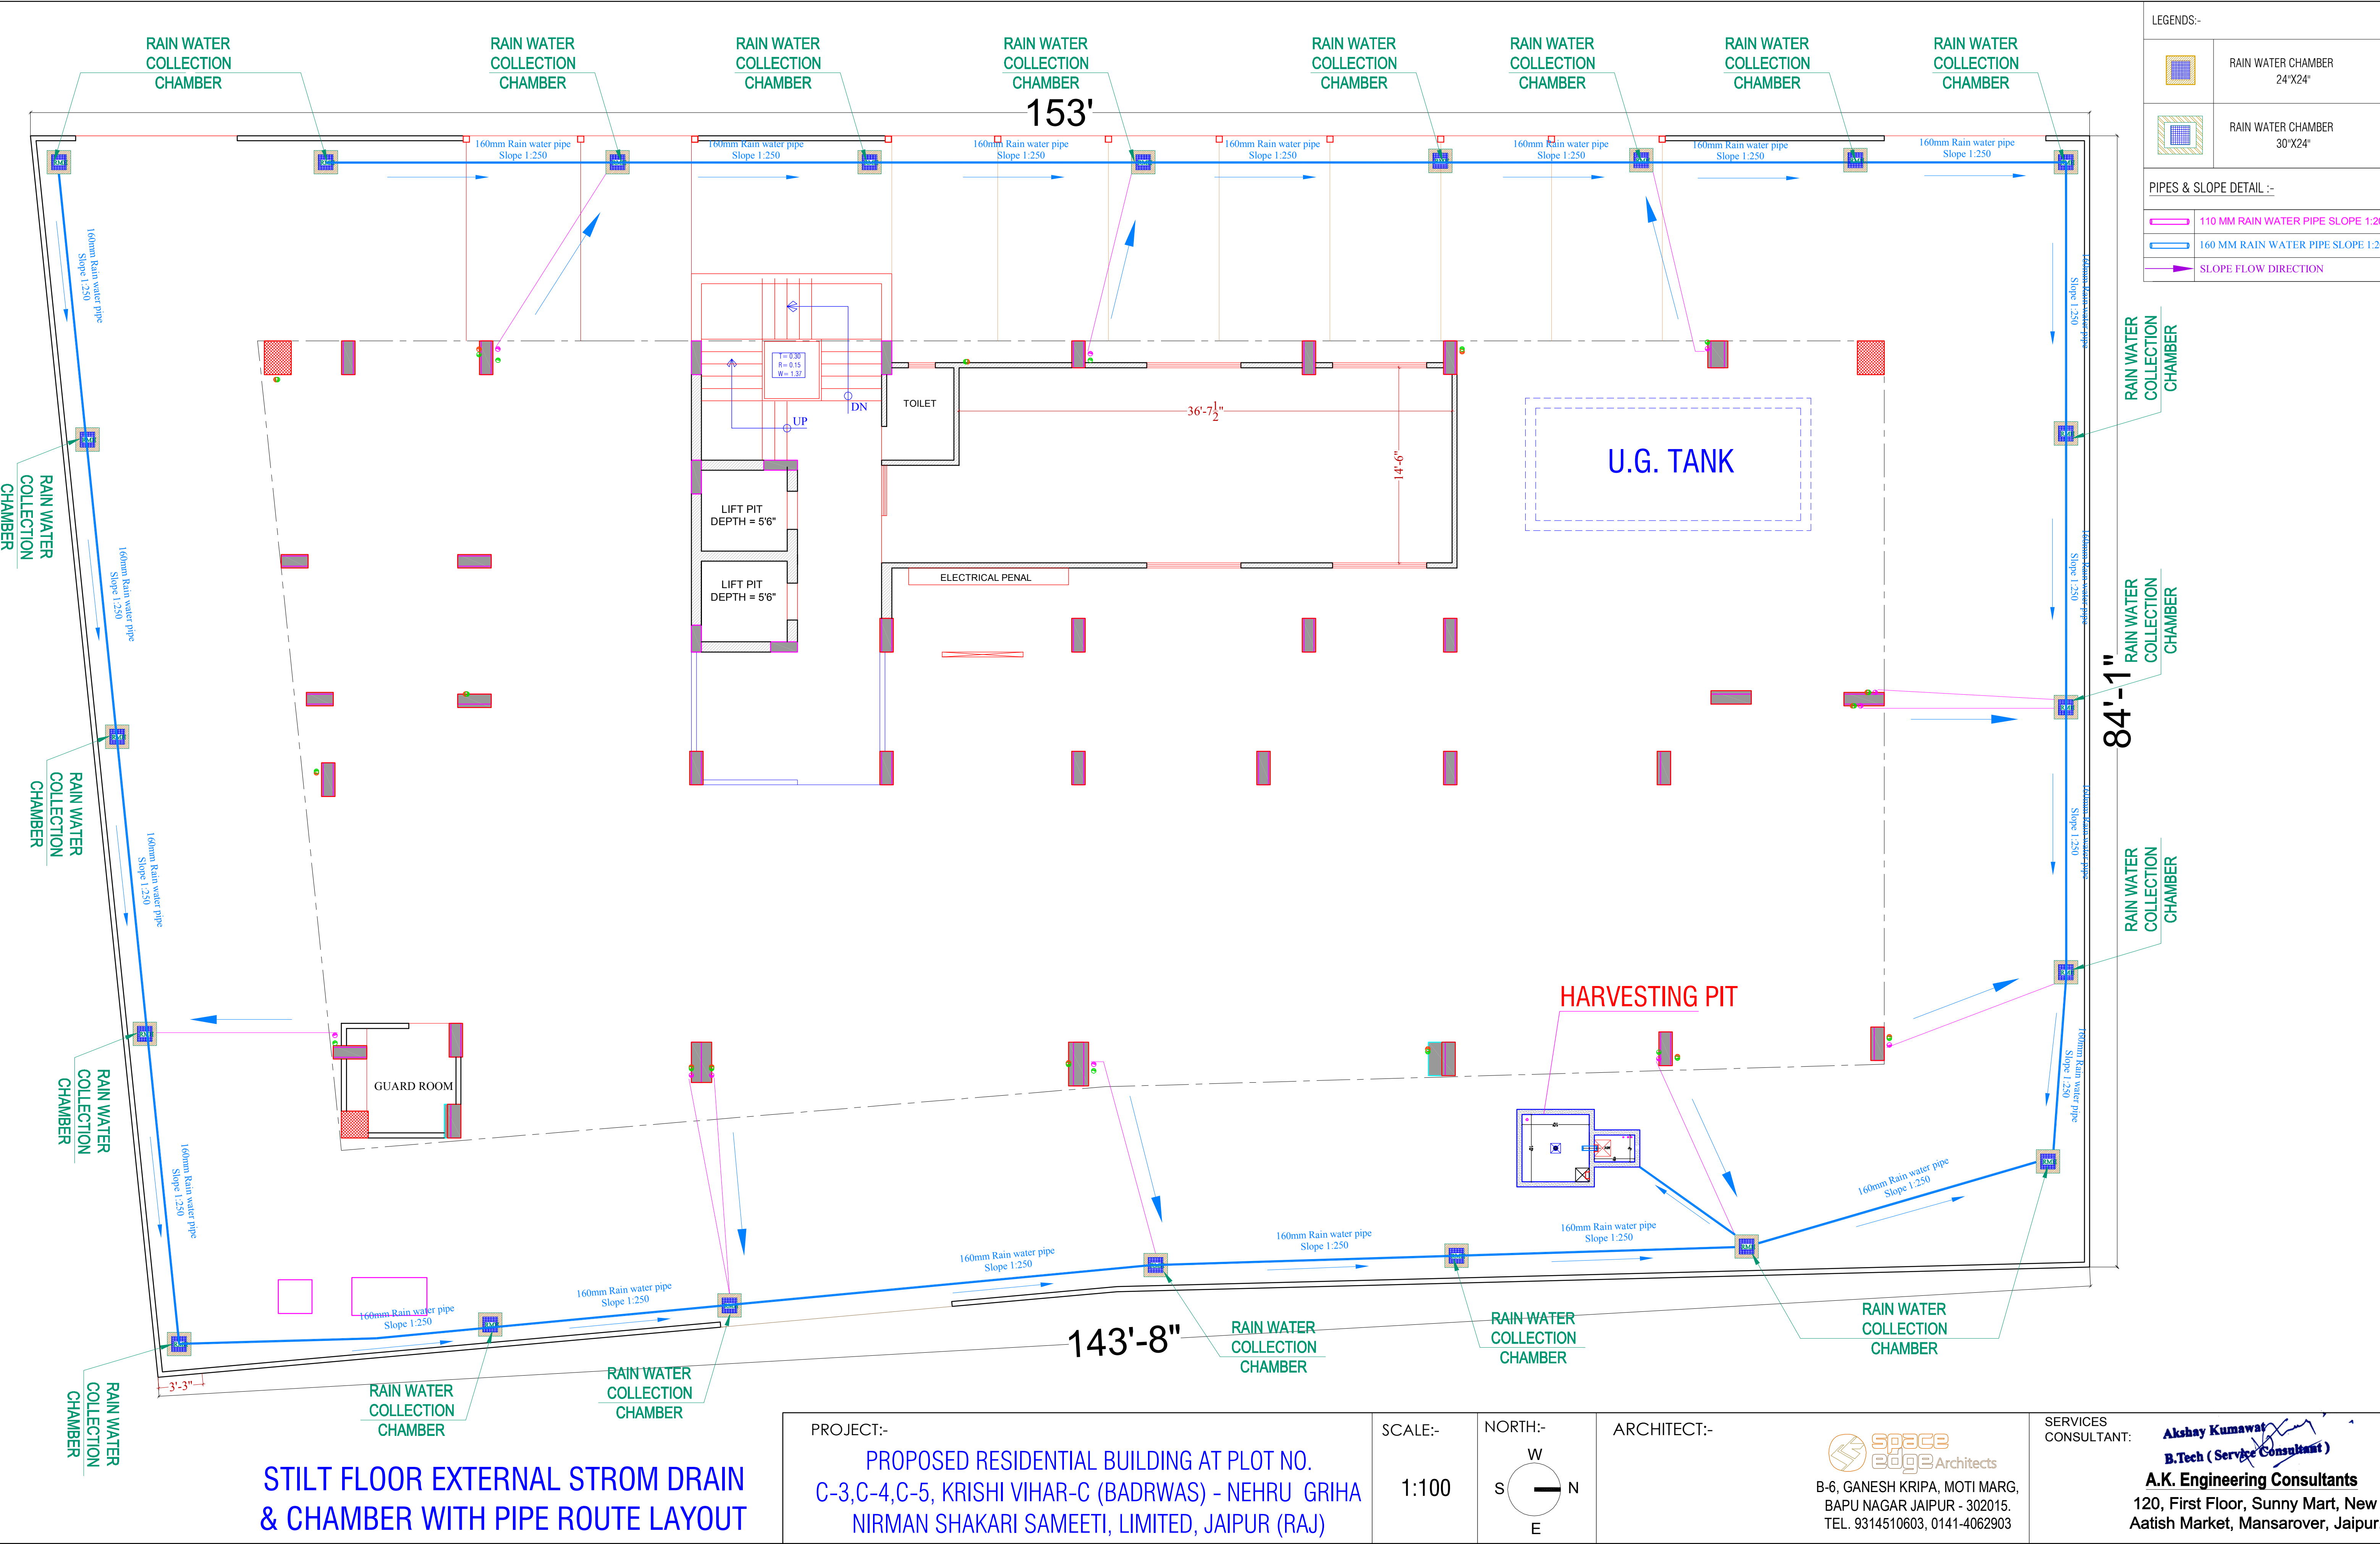

STILT FLOOR EXTERNAL STROM DRAIN
& CHAMBER WITH PIPE ROUTE LAYOUT


PROJECT:-

PROPOSED RESIDENTIAL BUILDING AT PLOT NO.
C-3,C-4,C-5, KRISHI VIHAR-C (BADRWAS) - NEHRU GRIHA
NIRMAN SHAKARI SAMEETI, LIMITED, JAIPUR (RAJ)

SCALE:-

1:100

NORTH:-

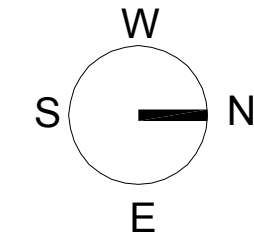

ARCHITECT:-

space edge Architects
B-6, GANESH KRIPA, MOTI MARG,
BAPU NAGAR JAIPUR - 302015.
TEL. 9314510603, 0141-4062903

SERVICES
CONSULTANT:

Akshay Kumawat
B.Tech (Service Consultant)
A.K. Engineering Consultants
120, First Floor, Sunny Mart, New
Aatish Market, Mansarovar, Jaipur.