


WATER SUPPLY SCHEMATIC DIAGRAM

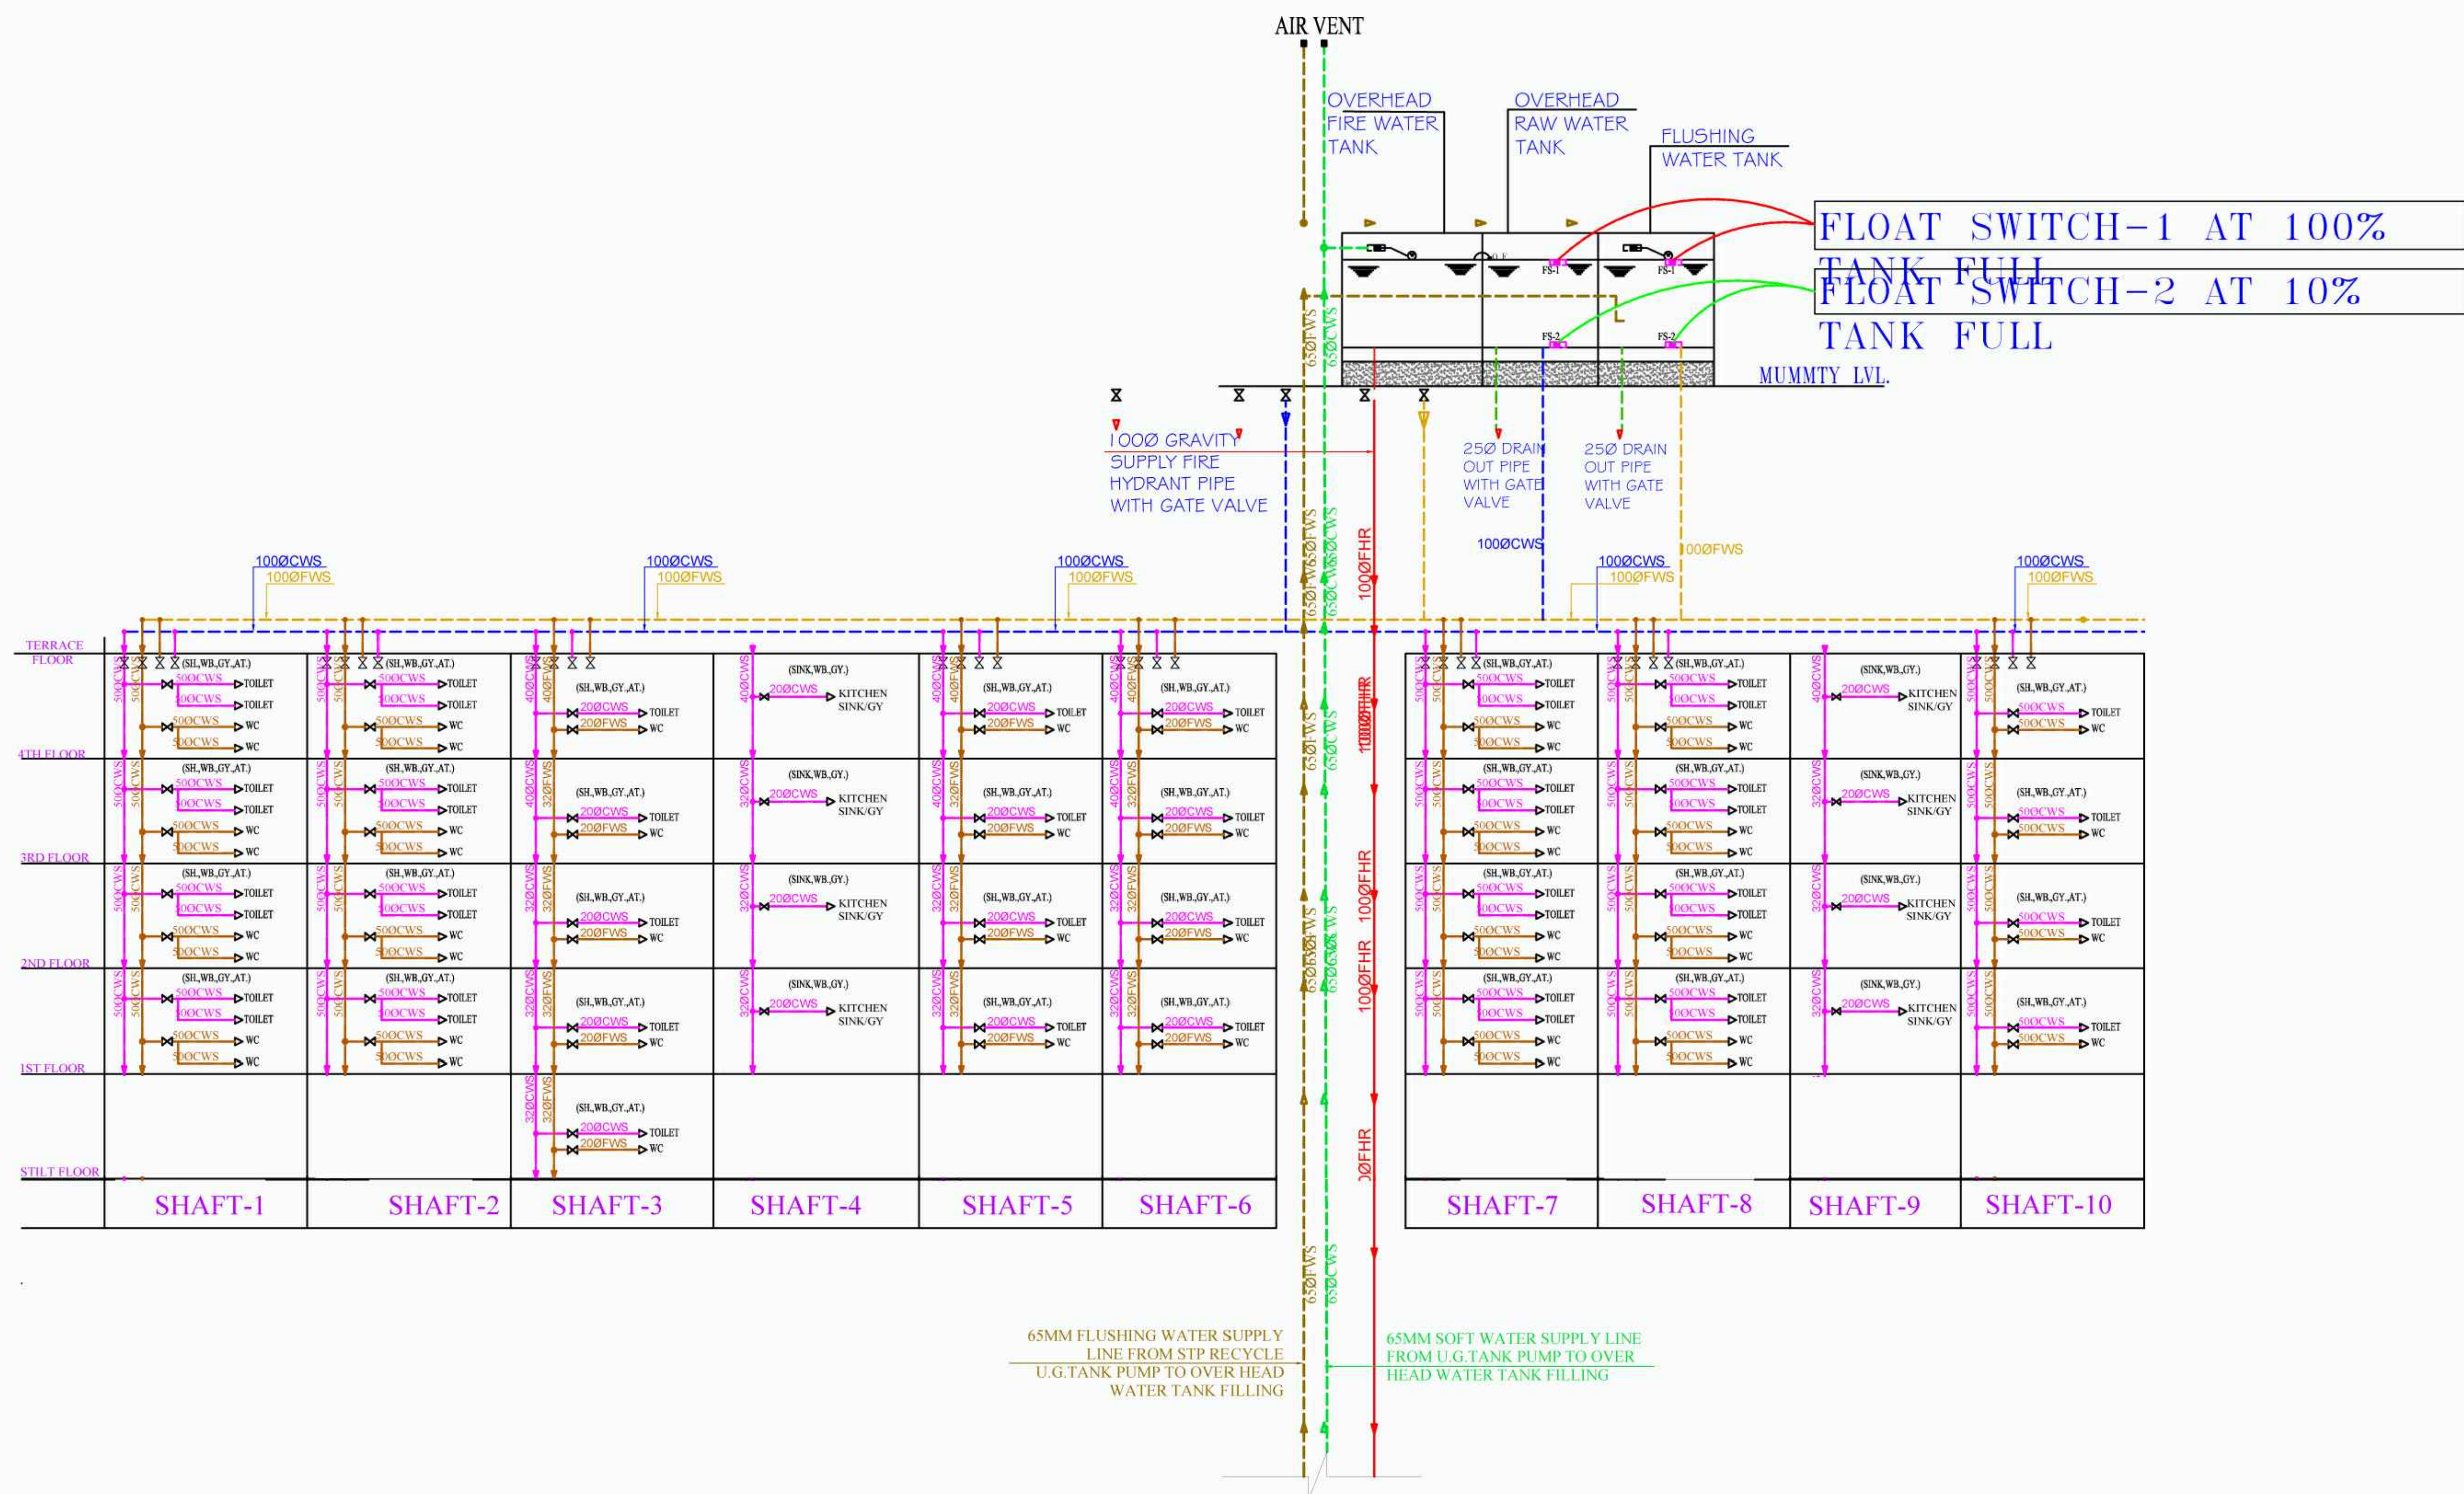

Water Supply Diagram

For Aman Residency at Kh no 1770,1771, Village:- Sirsi Road, Jaipur