


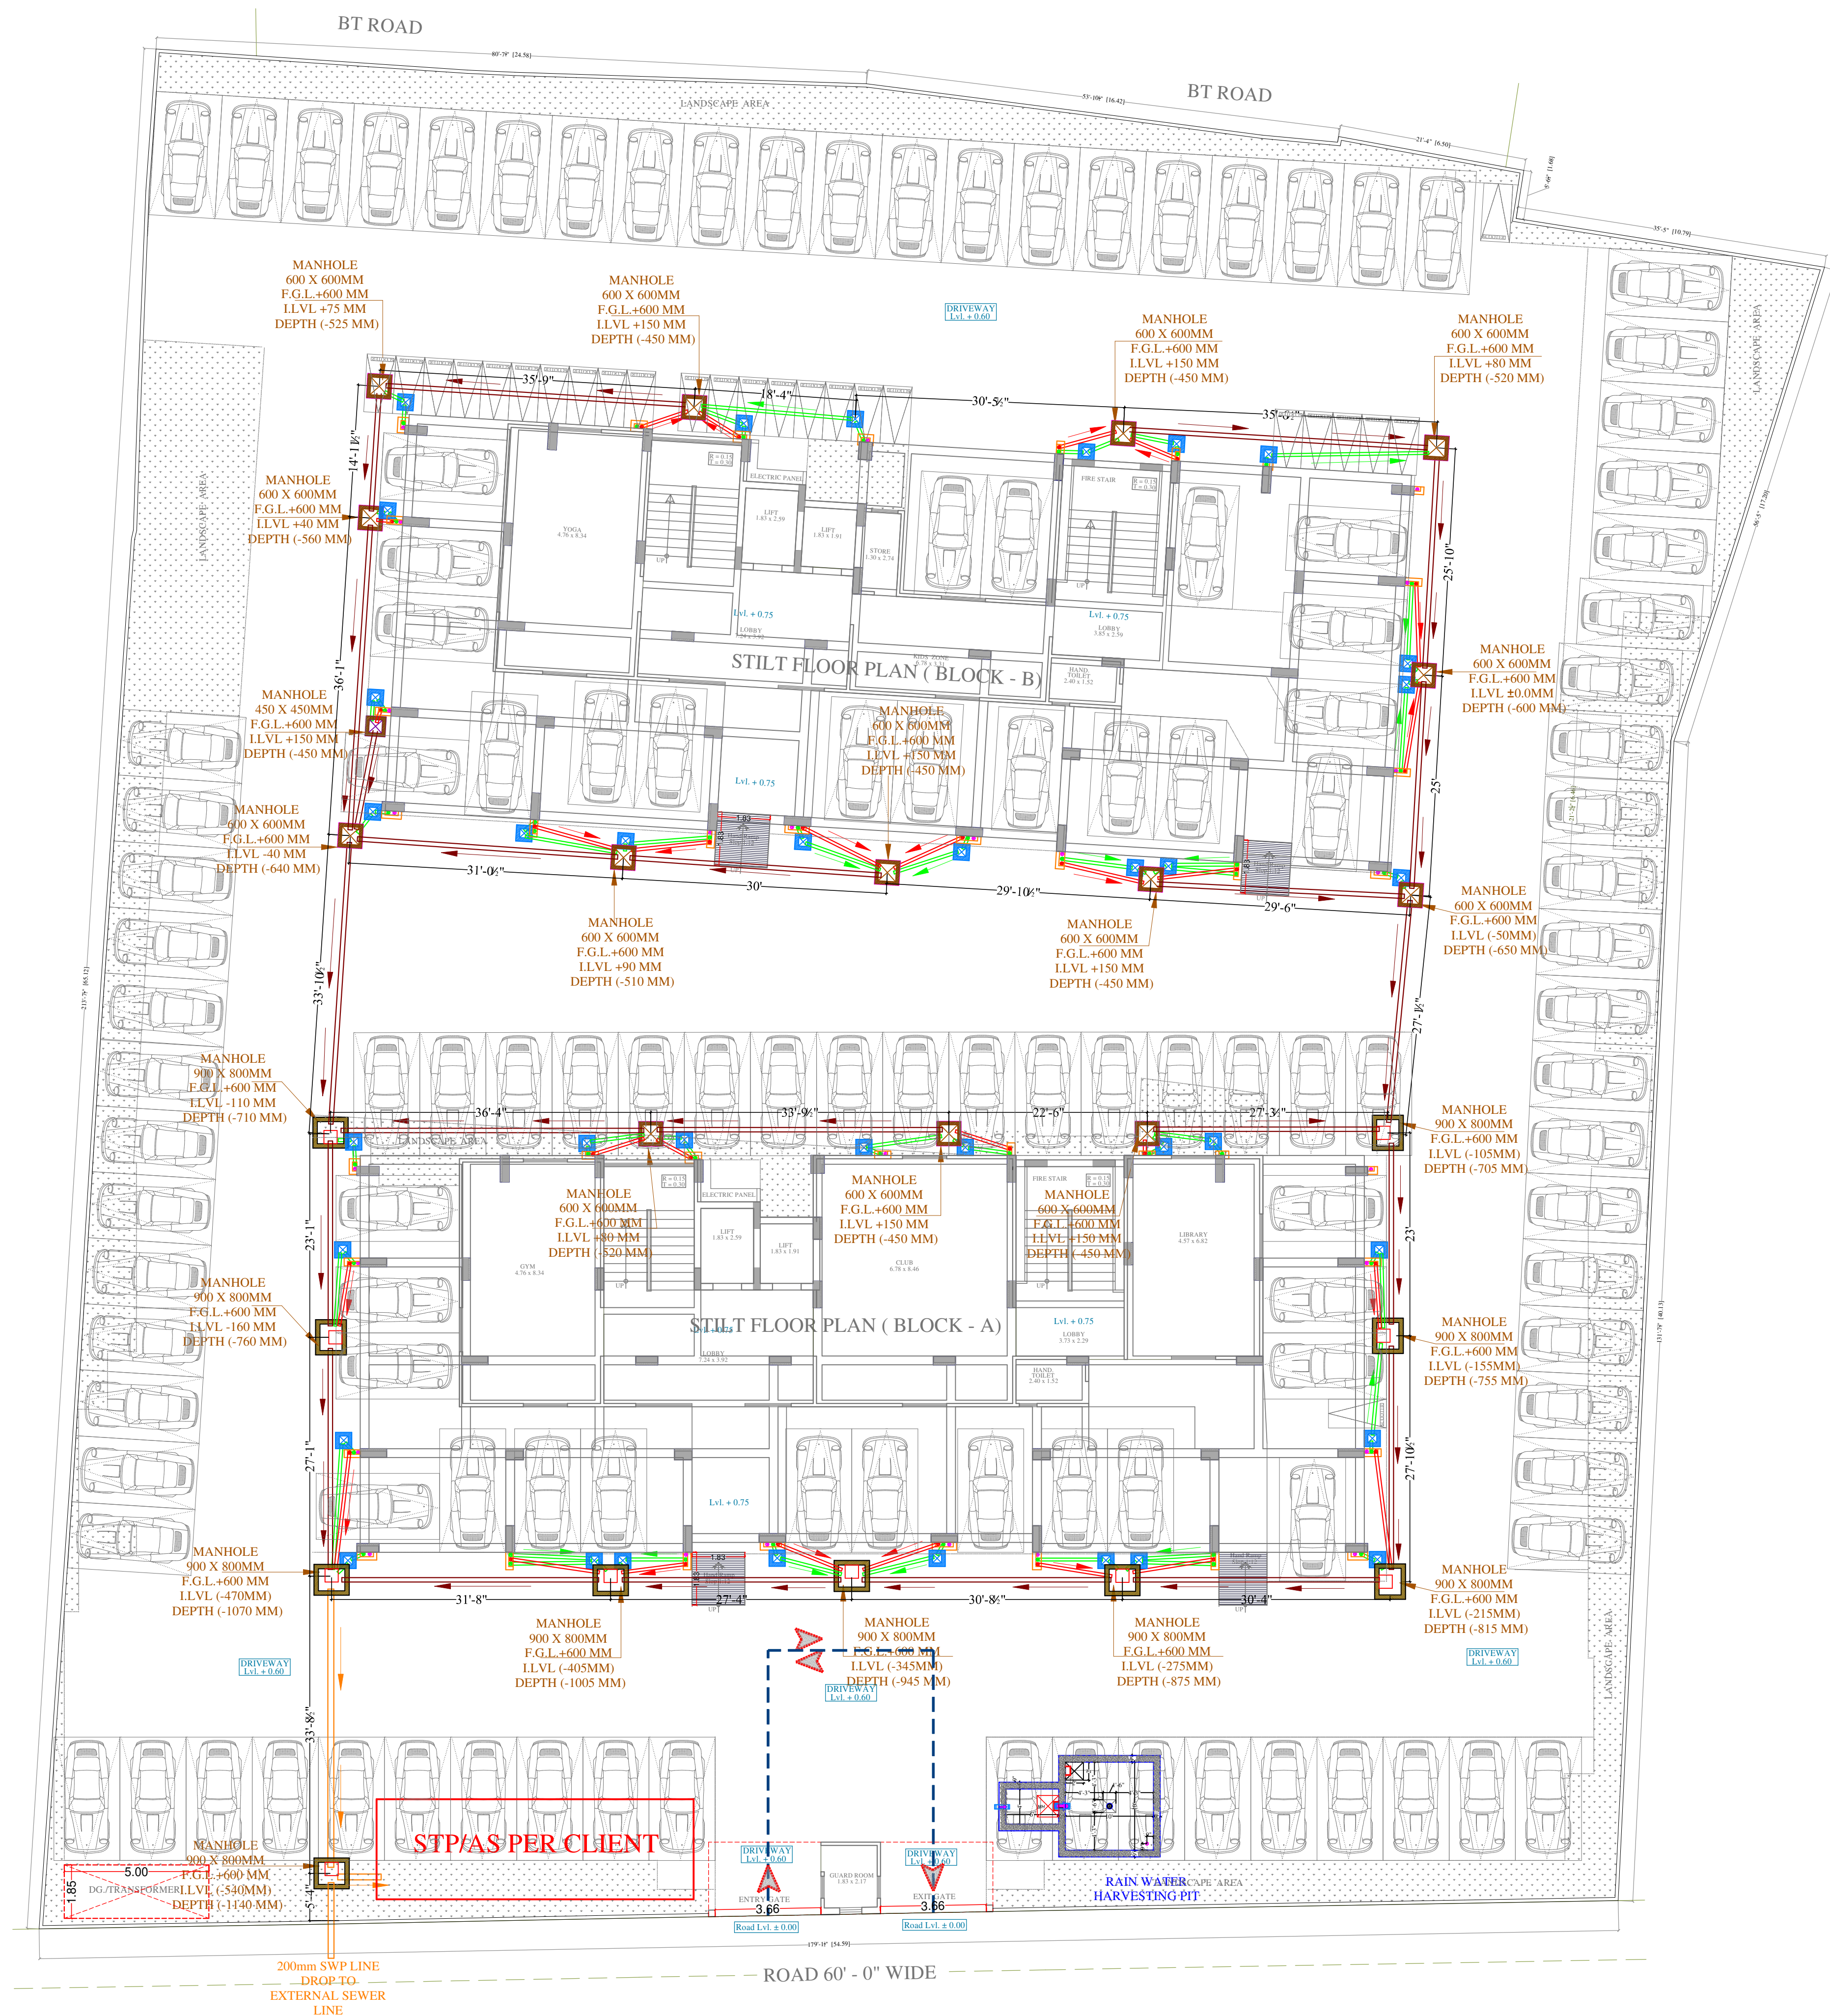

Vipul
VIPUL AGARWAL
M.E.P. CONSULTANT
B.E. ELECTRICAL

SYMBOL	DESCRIPTION
	Ø110 mm Soil Waste Water Pipe
	Ø110 mm Waste Water Pipe
	Ø110 mm Rain Water Pipe
	Ø160 mm Soil Waste Water Pipe Slope 1:150
	Ø200 mm Soil Waste Water Pipe Slope 1:150
	Ø110 mm Waste Water Pipe Slope 1:150
	GULLY TRAP 300X300MM EACH TRAP 300MM DEPTH
	SEWERAGE MANHOLE 450X450MM
	SEWERAGE MANHOLE 600X600MM
	SEWERAGE MANHOLE 900X800MM

SERVICES CONSULTANT:
VIPUL CONSULTING,
F 9 / 440 , Keshav Marg Chitrakut Scheme,Jaipur
PH:91-0-93146-10438 ,0141-2440946 Mail:vipul8599@yahoo.com
REV. NO. 0 DATE: 17-08-2021

PROJECT NAME :-

SOMYA SKY LEGEND

PROMOTER :-

SOMYA BUILDCON LLP

ADDRESS :-

KHASRA NO. - 675, 676 / 943, 680 / 942 ,
VILLAGE - JAIPUR, SHREE KISHANPURA,
JAGATPURA, JAIPUR-302017 (RAJASTHAN)

DRN BY- RAAJ CKD BY- SANJAY

DRAWING: **EXTERNAL SEWERAGEWATER
PIPE ROUTE PLAN**

ARCHITECT :-

SPACE GRID
C-49,vidya Apartment,paras Marg,
Bapu Nagar,near Janta Store Circle,
Jaipur-302015
Ph-09314918766,0141-4005506 (o)
Email:info.spacegrid@gmail.com