


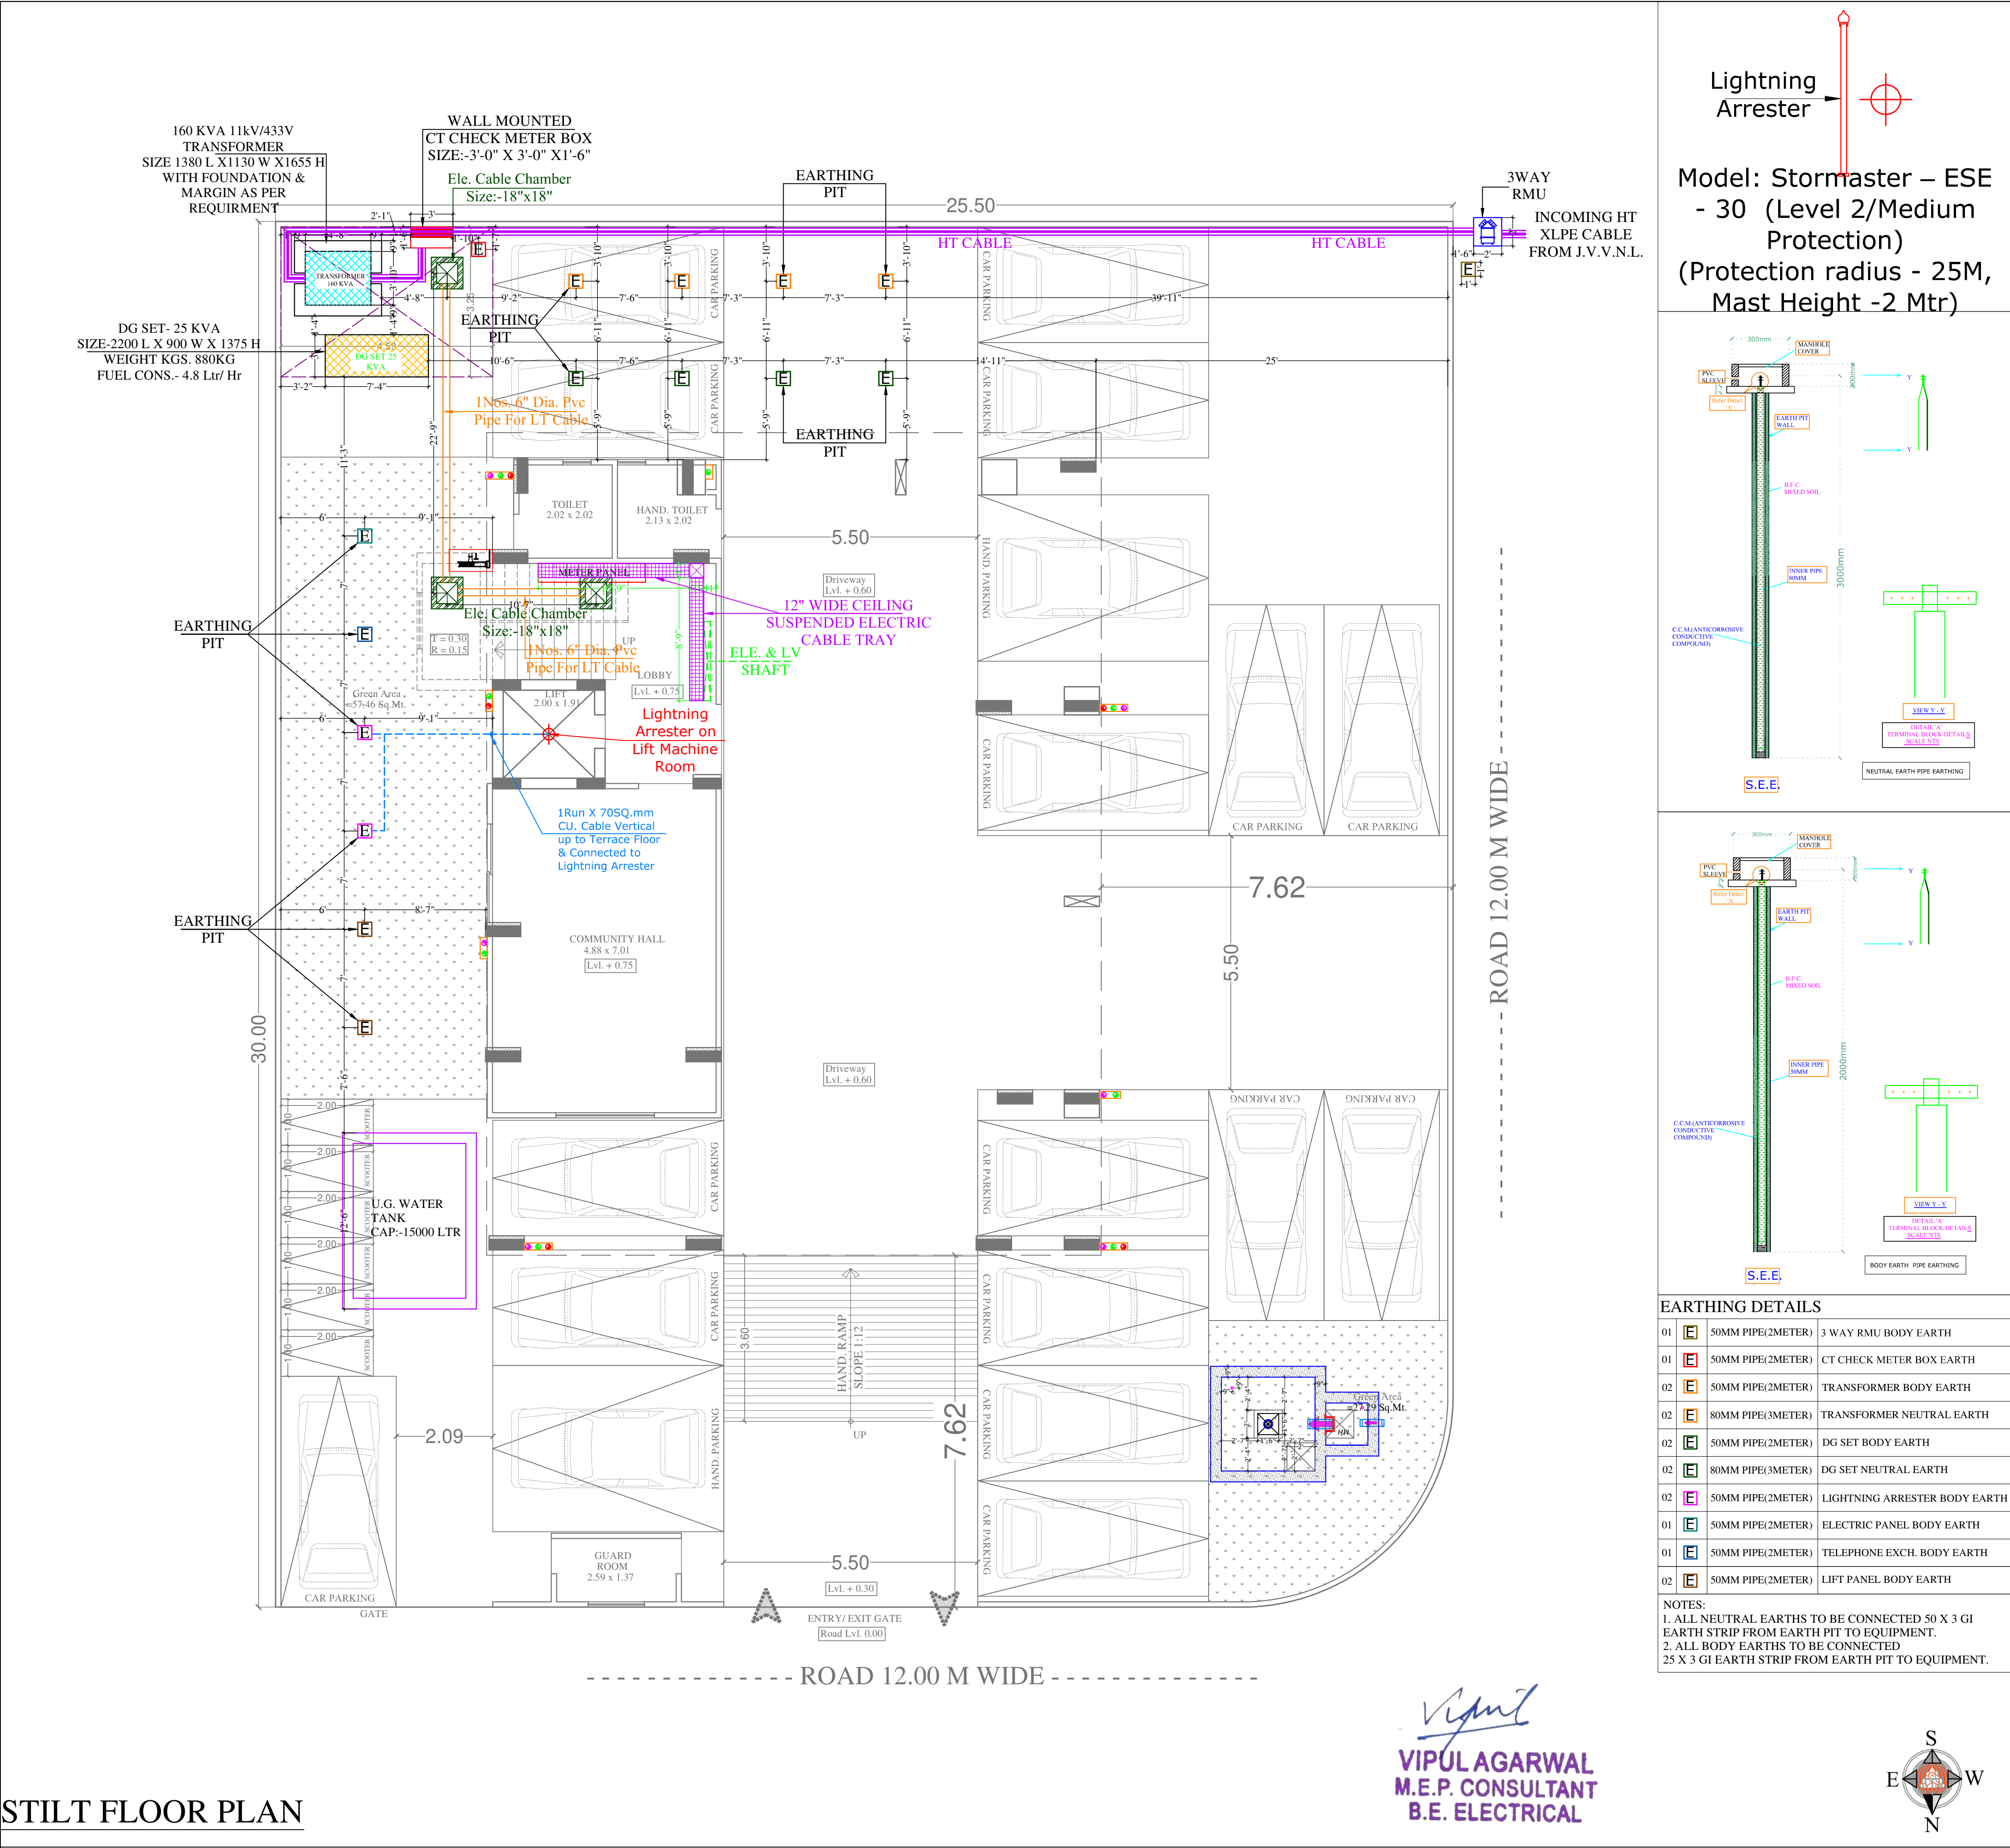

STILT FLOOR PLAN

PROJECT : – PLOT NO. C-160 VILLAGE- JAGATPURA,MAHAL YOJNA (J.D.A SCHEME), JAIPUR 302017(RAJASTHAN)	Drawing: ELECTRIC SUB-STATION, CABLE ROUTE & LIGHTNING ARRESTER PLAN FOR RERA SUBMISSION	SERVICES CONSULTANT: ASHI ASSOCIATES F9/440,Keshav Marg Chitrakut Scheme,Jaipur PH:91-0-93146-10438 .0141-2440946 Mail:vipul8599@yahoo.com	PROJECT NAME:- THE SAVOY PROMOTER:- UNITED PRIME BUILDESTATE	ARCHITECT : – SPACE GRID C – 49, VIDYA APARTMENT,PARAS MARG, BAPU NAGAR,NEAR JANTA STORE CIRCLE, JAIPUR – 302015 PH – 09314918766,0141 – 4005506 (O) Email: – info.spacegrid@gmail.com
---	--	--	---	---