

OKAY PLUS SOLITAIRE SUITES

AT A27 TO A38, RAMNAGRIYA
SOUTH, JAGATPURA, JAIPUR



EXTERNAL PLUMBING LAYOUT PLAN

GENERAL NOTES :-

1. All dimensions are in feet and inches.
2. Do not scale this drawing follow written dimensions only.
3. This drawing should be read in conjunction with other architectural, structural and service drawings.
4. Any discrepancy in the drawing should be immediately brought to the notice of architect, prior to the construction.
5. Architectural Drawings should be followed for the Location of structural and masonry members however size & reinforcement shall be followed as structural or other relevant drawings.
6. Coordination with other services drawings such as electrical, hvac, plumbing etc. is the sole responsibility of the contractor.
7. For details follow large scale detailed drawings.
8. All drawings/measurements must be checked & verified by the contractor at site.
9. Architect's responsibility is limited to the soundness of its design only.
10. Bad workmanship will be sole responsibility of client & contractor.

WARNING :-

1. This drawing is the sole copyright of architects Mishra Garg & Associates and should be used for the purpose expressly issued.

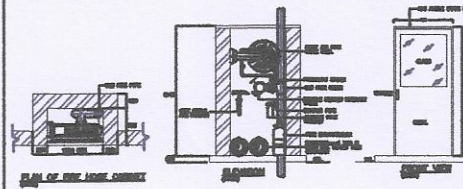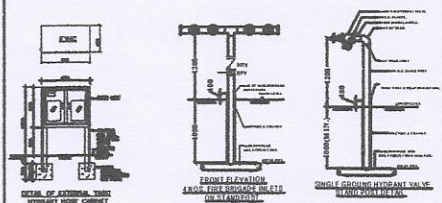

LEGEND :-
YH FIRE HYDRANT
F.B.I. FIRE BRIGADE INLET CONNECTION
F.B. FIRE BRIGADE DRAWOUT CONNECTION

SOMANATH BEHARA
BTECH (CIVIL)

REVISIONS

DT.	NO.	ISSUED TO	CKD.

PROJECT TITLE

OKAY PLUS SOLITAIRE SUITES
AT A27 TO A38, RAMNAGRIYA
SOUTH, JAGATPURA, JAIPUR

DRAWING TITLE

EXTERNAL PLUMBING LAYOUT
PLAN

PROMOTER :-

OKAY PLUS BUILDERS LLP

PRIME CONSULTANT:-


SRAJAN ASSOCIATES
C-35A, NAKSHTRA PRIDE, LAJPAT MARG,
C-SCHEME, JAIPUR
PH: +91-141-237-3210, E-MAIL: snajalpur@hotmail.com

ASSOCIATE CONSULTANT:-

BEHARA & ASSOCIATES PVT. LTD.
F-623a, BEHIND, CNG FILLING STATION,
LADO SARAI, NEW DELHI 110030 PH:-
011-40583898, 09811911853 E mail:-
behera.associates@gmail.com

COMP ID :


DEALT	CHECKED	DATE	NORTH
S.SINGH	S.BEHARA	01.03.2023	N
SCALE	JOB NO.	DRG. NO.	
N.T.S.		PL-10	W

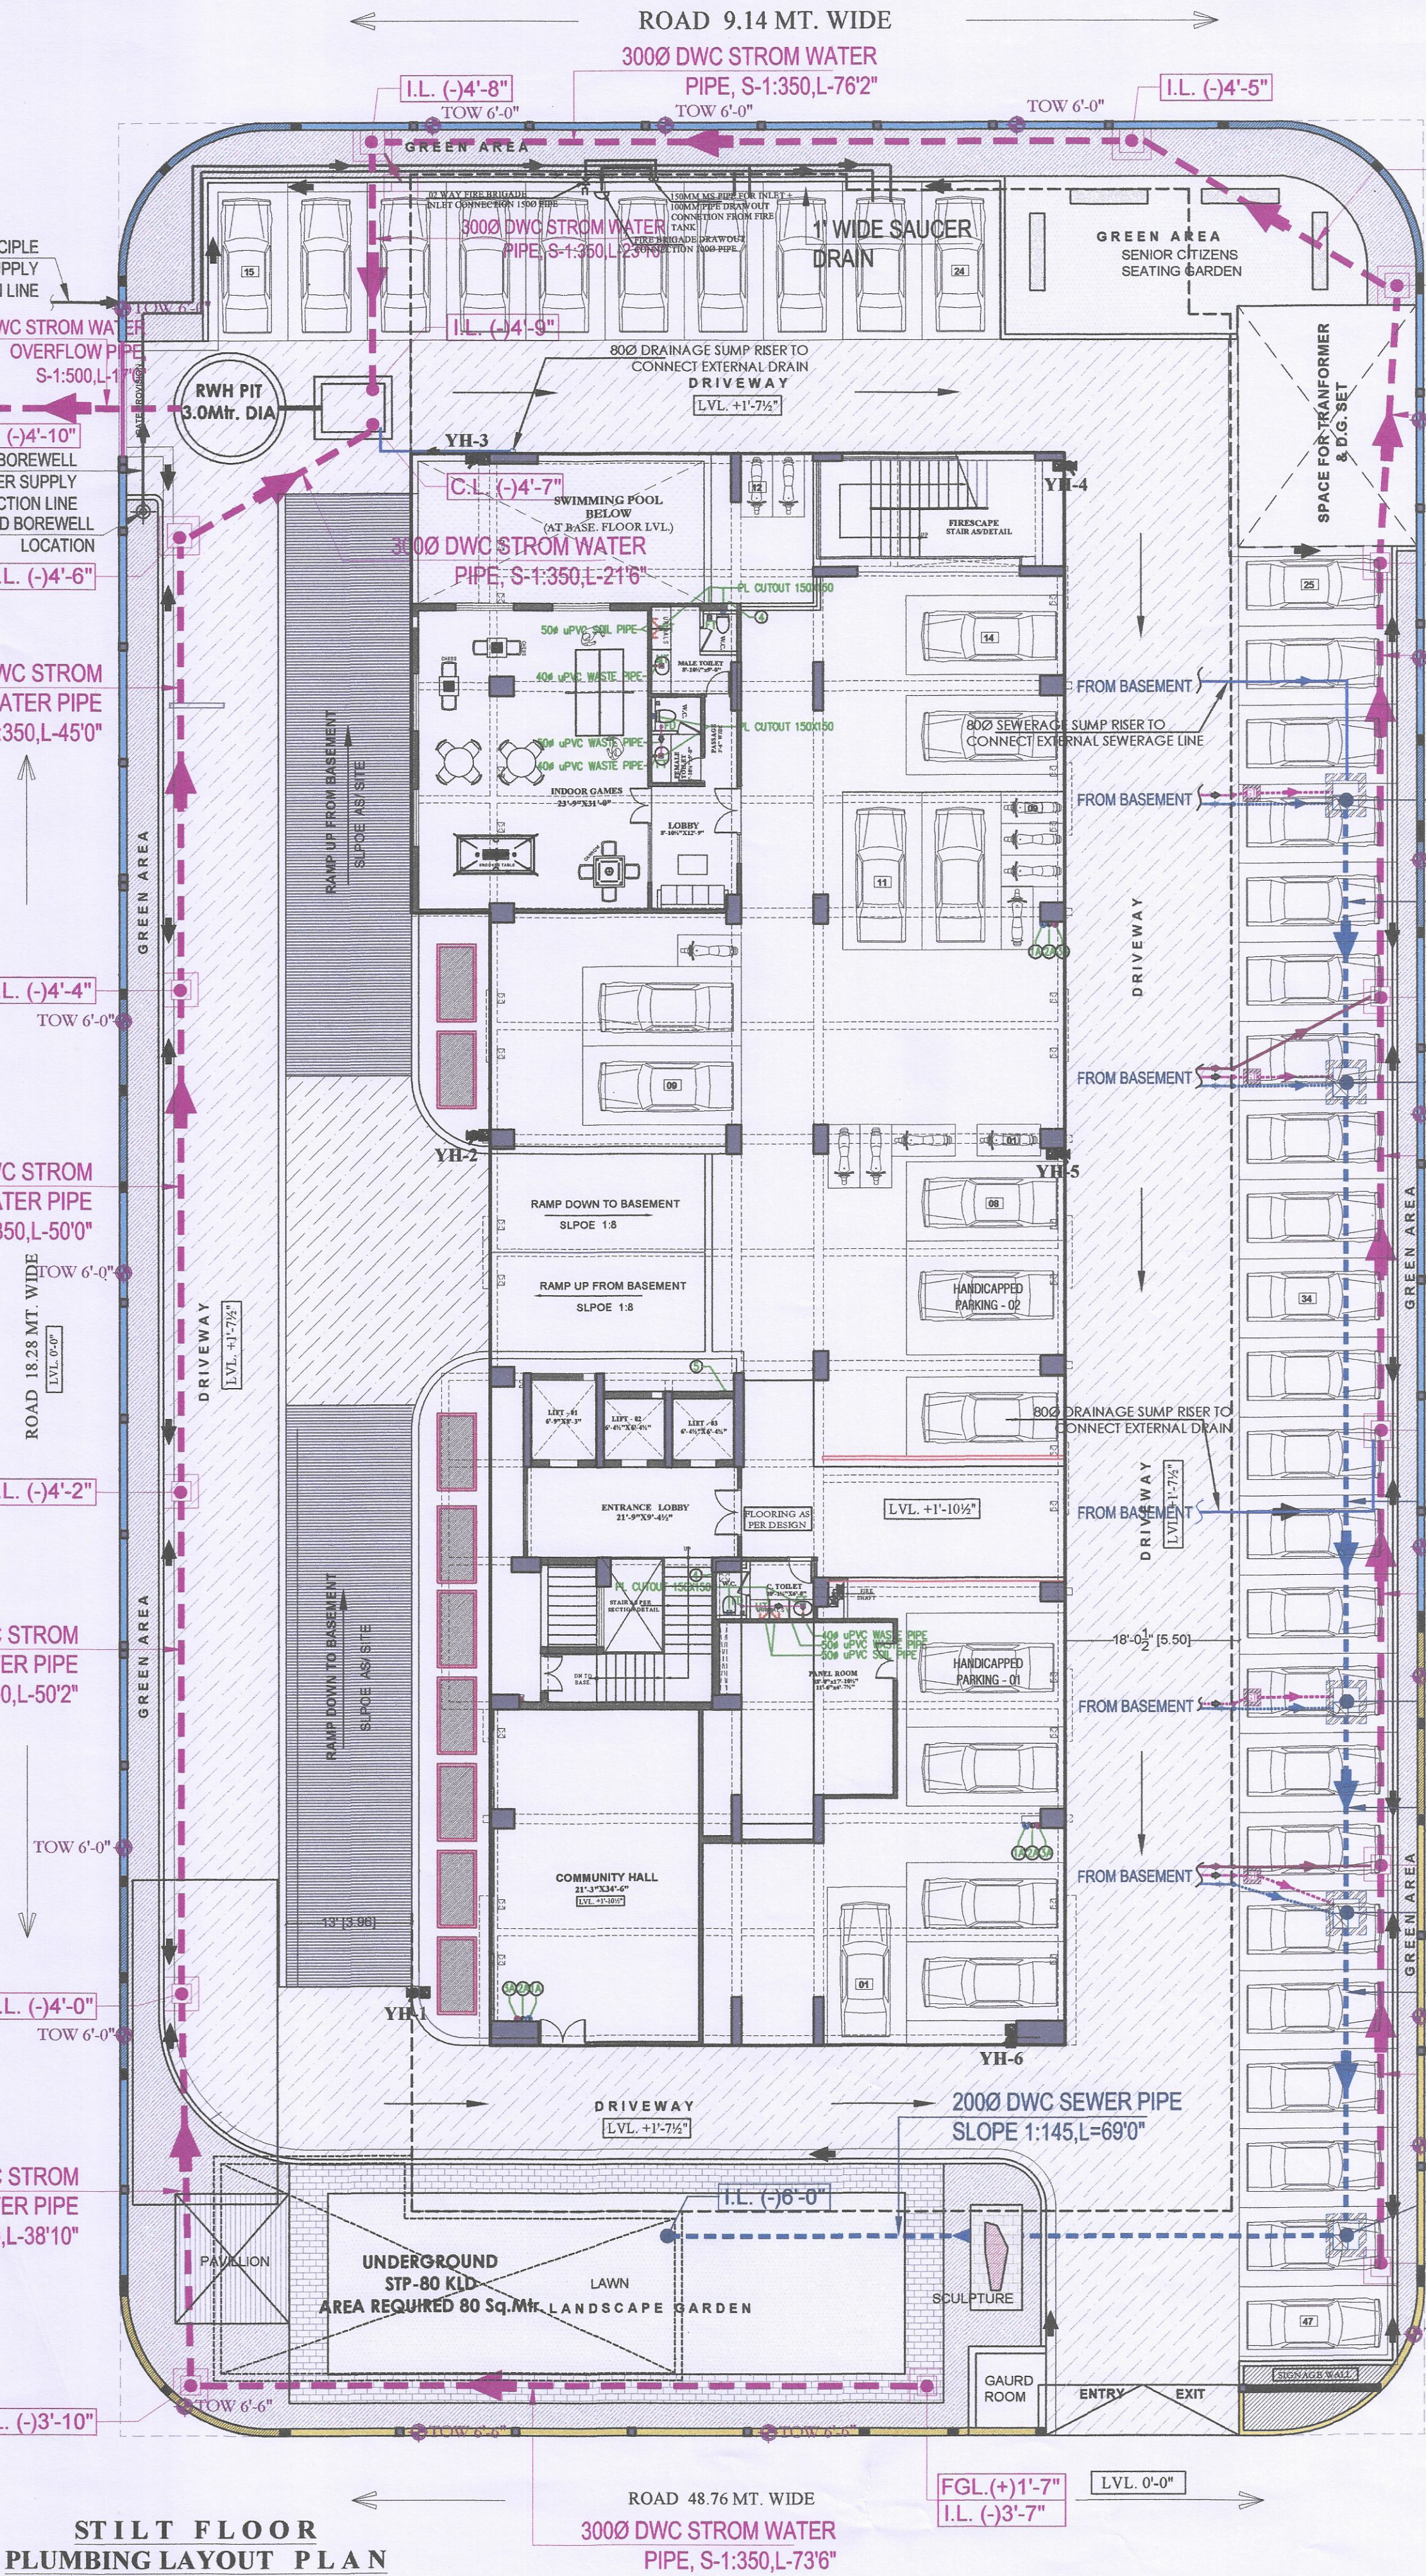


STILT FLOOR PLUMBING LAYOUT PLAN

MANHOLE & CATCH BASIN SCHEDULE		SCHEDULE OF PIPES	
F.G.L.	FINISH GROUND LEVEL	PIPE NO.	DESCRIPTION
I.L.	INVERT LEVEL	1A	110 OD uPVC SOIL PIPE
C.L.	CONNECTION LEVEL	2A	110 OD uPVC WASTE PIPE
---	EXTERNAL STROM WATER LINE	3A	110 OD uPVC RAIN WATER PIPE FOR TERRACE
---	EXTERNAL SEWER LINE	5	DOMESTIC WATER SUPPLY RISER PIPE *
---	DOMESTICS WATER SUPPLY LINE		



SEWER CHAMBER DETAIL:-

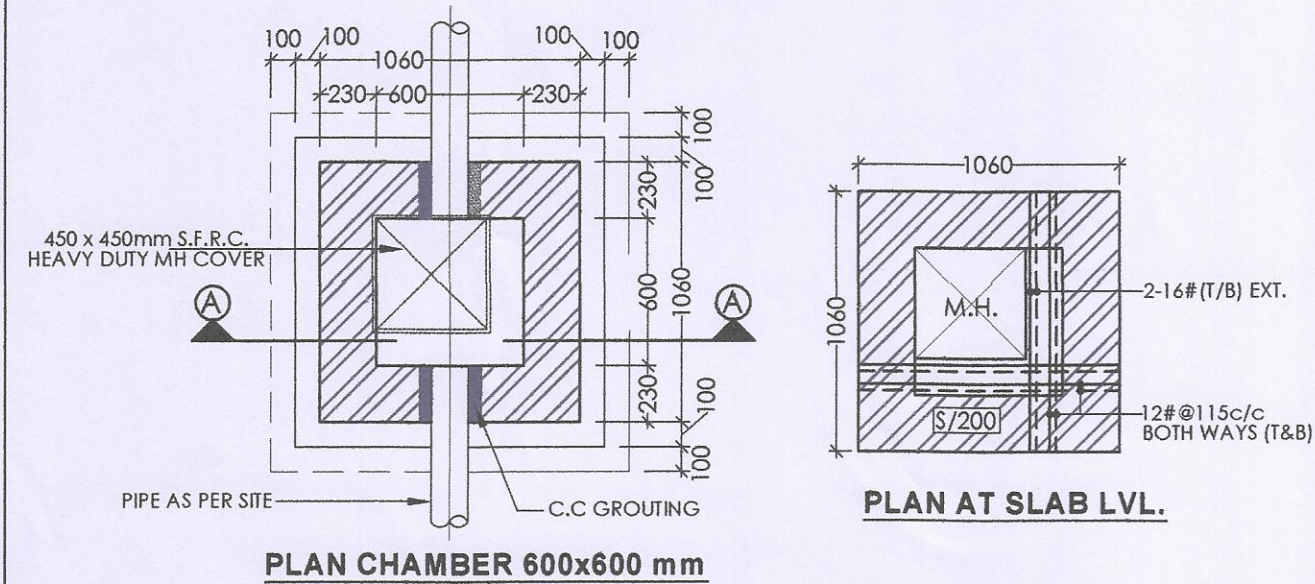

SEWER CHAMBER DETAIL:-

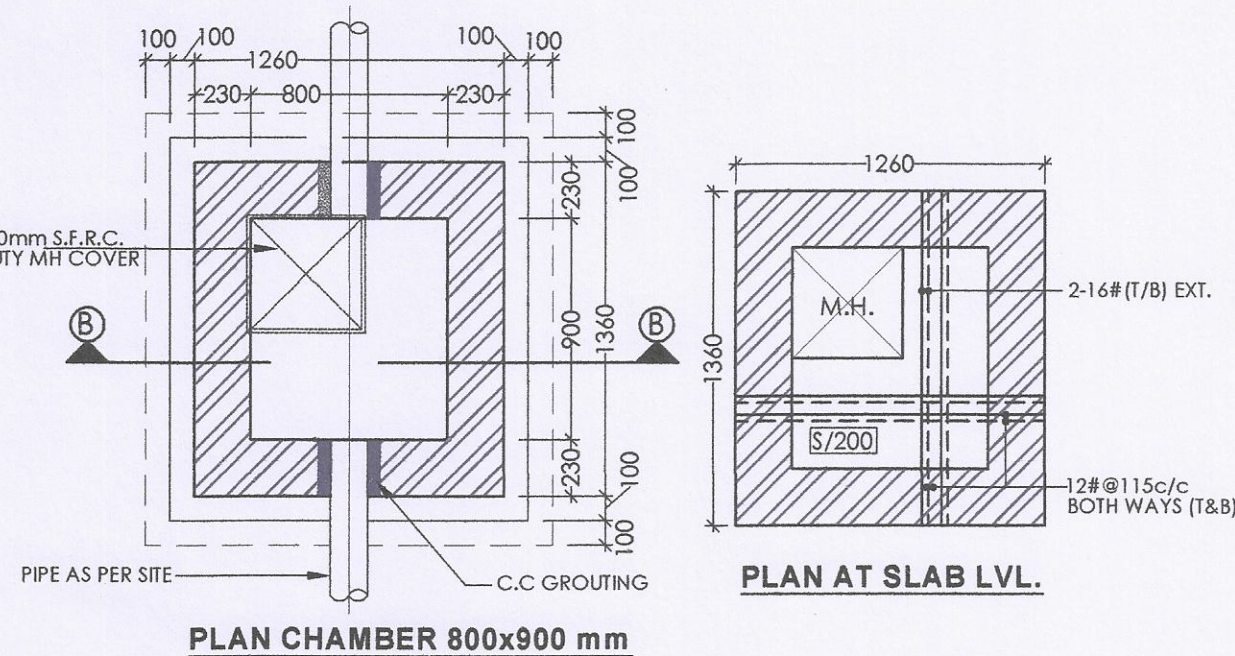


SEWER MANHOLE DETAIL:-

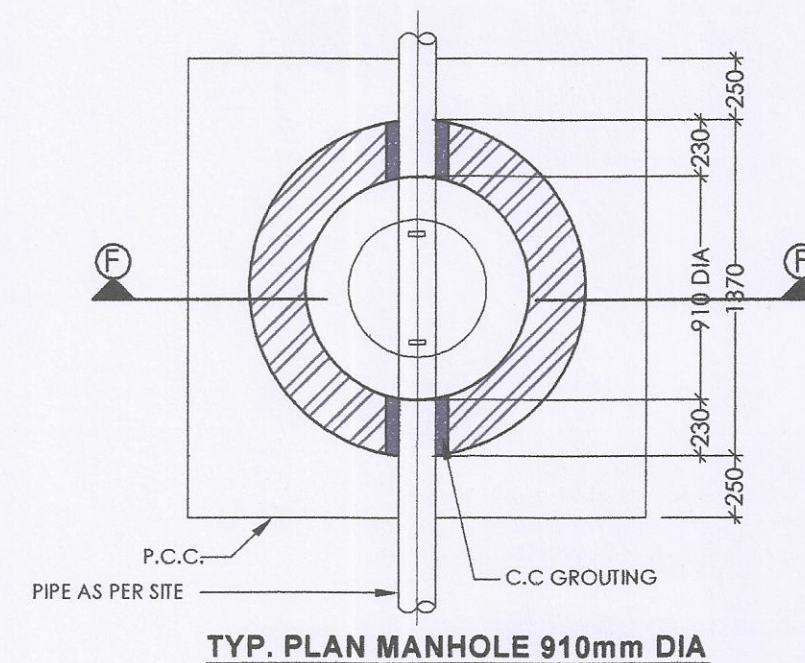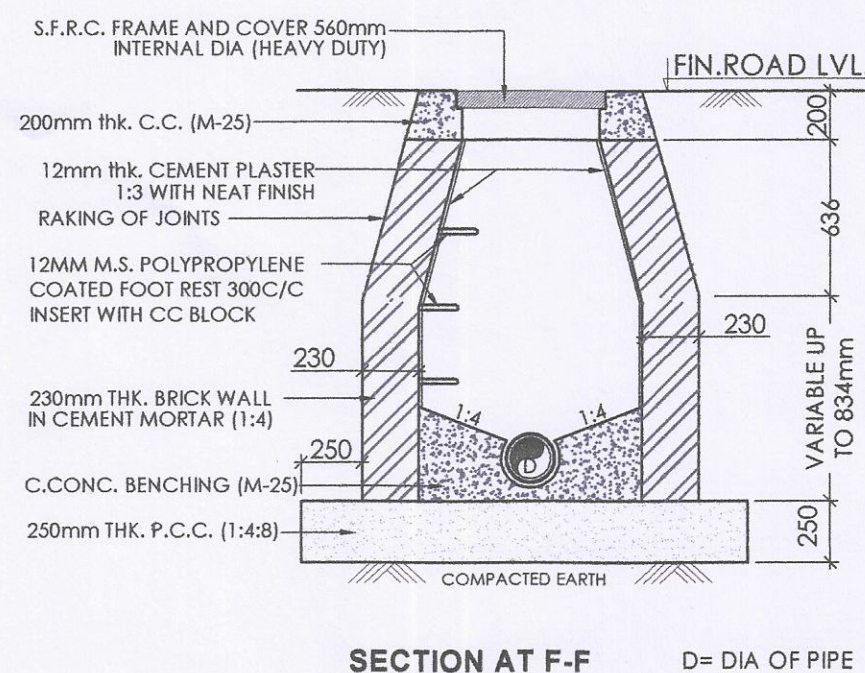


DEPTH	SIZE OF M.H.
0.91m TO 1.67m	910mm DIA INNER DIA AT BOT.



RAIN WATER CHAMBER DETAIL:-

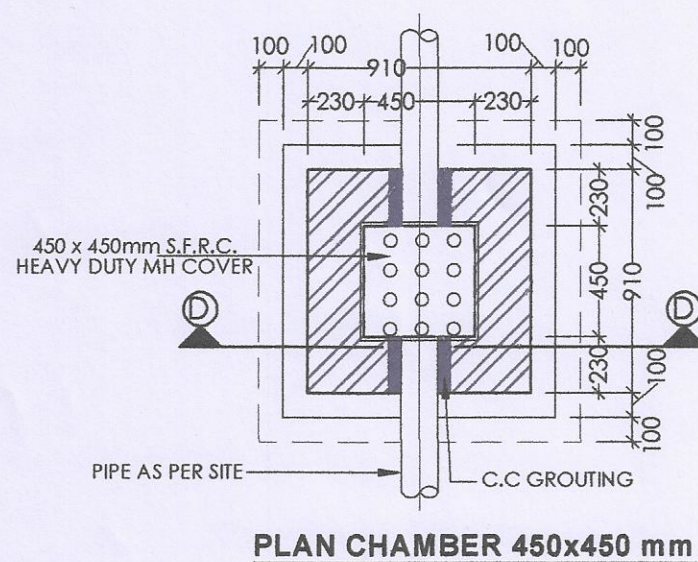

RAIN WATER CHAMBER DETAIL:-




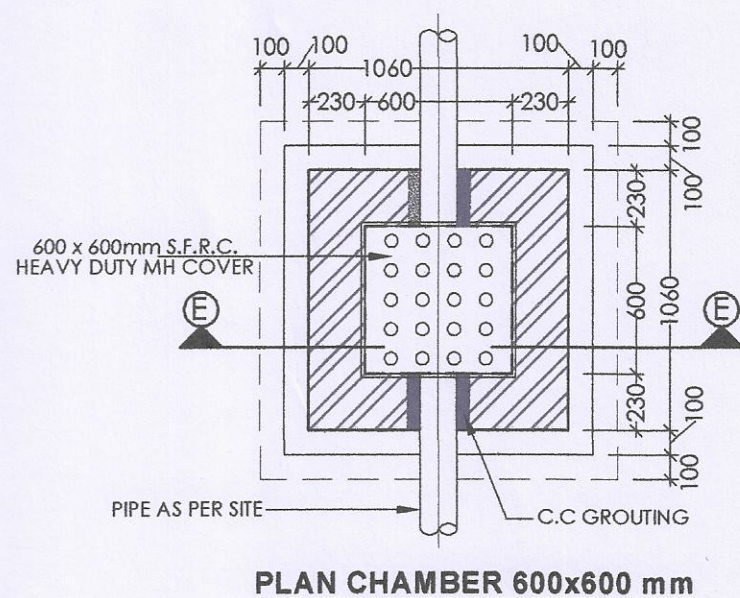


WATER METER CHAMBER(600X600)

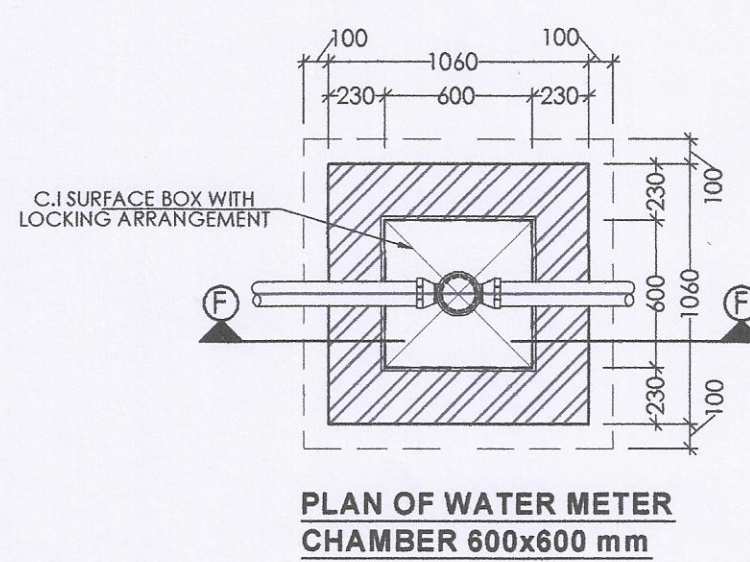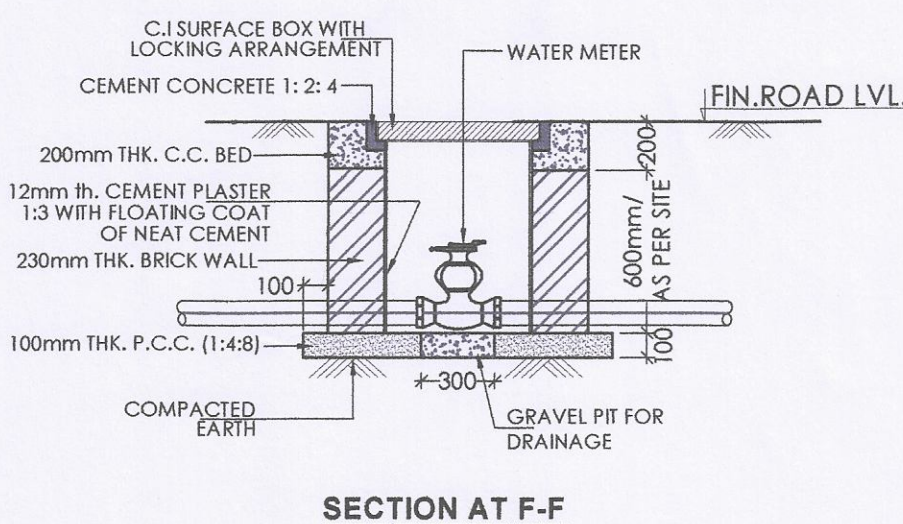

NOTE:-
01. D = DIA OF PIPE
02. W = WIDTH OF HAUNCHING

TYP. GULLY TRAP DETAIL:-

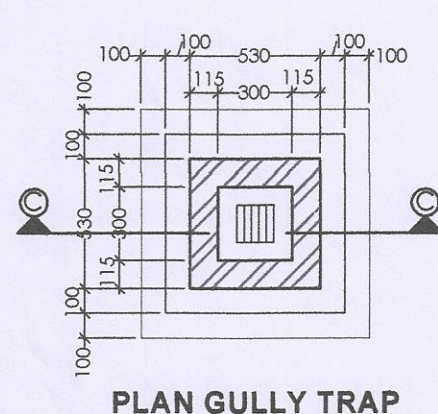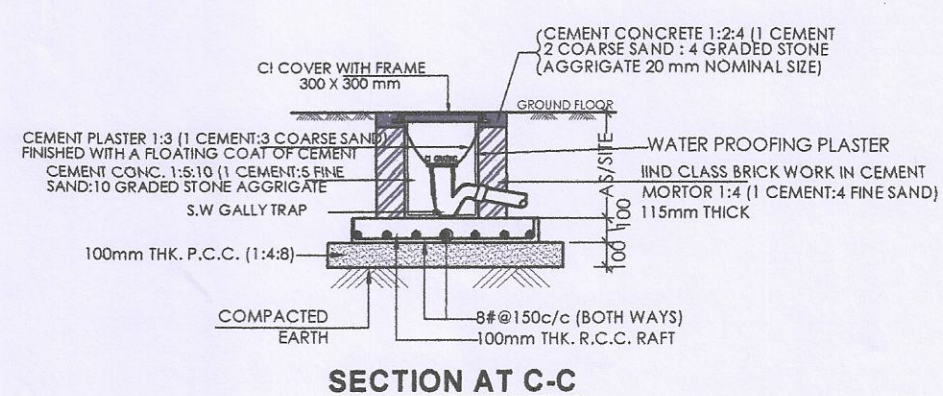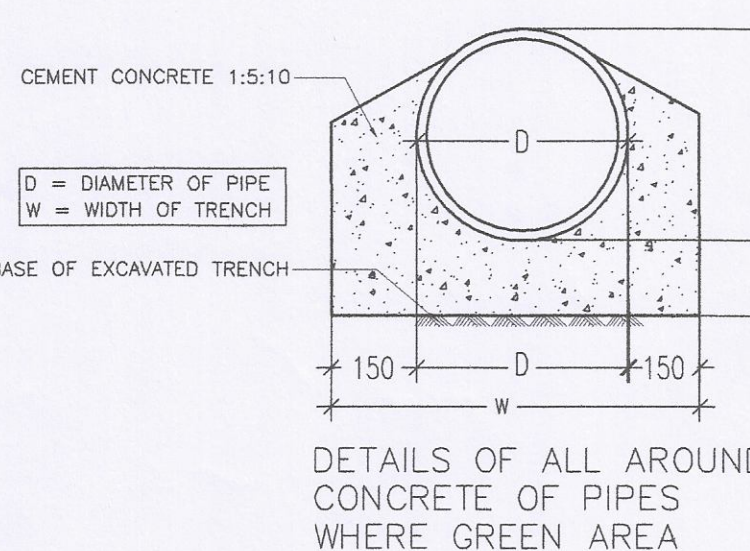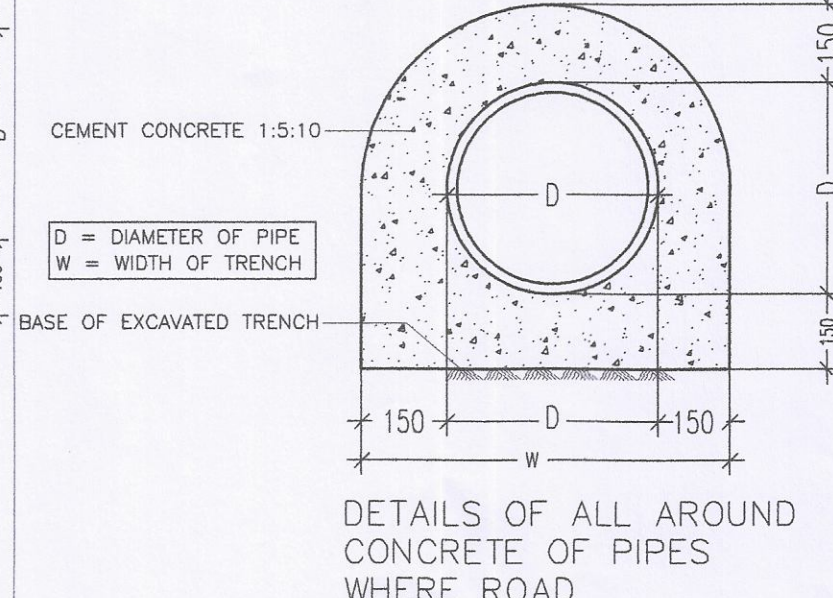

OKAY PLUS SOLITAIRE SUITES

AT A27 TO A38, RAMNAGRIYA
SOUTH, JAGATPURA, JAIPUR

GENERAL NOTES :-

1. All dimensions are in feet and inches.
2. Do not scale this drawing follow written dimensions only.
3. This drawing should be read in conjunction with other architectural, structural and service drawings.
4. Any discrepancy in the drawing should be immediately brought to the notice of architect, prior to the construction.
5. Architectural Drawings should be followed for the Location of structural and masonry members however size & reinforcement shall be followed as structural or other relevant drawings.
6. Coordination with other services drawings such as electrical, hvac, plumbing etc. is the sole responsibility of the contractor.
7. For details follow large scale detailed drawings.
8. All drawings/measurements must be checked & verified by the contractor at site.
9. Architect's responsibility is limited to the soundness of its design only.
10. Bad workmanship will be sole responsibility of client & contractor.

WARNING :-

1. This drawing is the sole copyright of architects Mishra Garg & Associates and should be used for the purpose expressly issued.

SOMANATH BEHARA
BTECH (CIVIL)

PROJECT TITLE

OKAY PLUS SOLITAIRE SUITES

AT A27 TO A38, RAMNAGRIYA
SOUTH, JAGATPURA, JAIPUR

DRAWING TITLE

TYPICAL PLUMBING STANDARD DETAILS

PROMOTER :-

OKAY PLUS BUILDERS LLP

PRIME CONSULTANTS:

SRAJAN ASSOCIATES

C-35A, NAKSHTRA PRIDE, LAJPAT MARG, C-Scheme, JAIPUR,
PH: 91-141-237-3210, E-MAIL: srajan@bol.com

ASSOCIATES CONSULTANT:-



BEHERA & ASSOCIATES PVT. LTD.

F-623a, BEHIND, CNG FILLING STATION,
LADO SARAI, NEW DELHI 110030 PH:-
011-40583898, 09811911853 E mail:-
behera.associates@gmail.com

DEALT	CHECKED	DATE
S.SINGH	S.BEHERA	17-10-2022
SCALE	JOB NO.	DRG. NO.
N.T.S.		PL-BA-12