



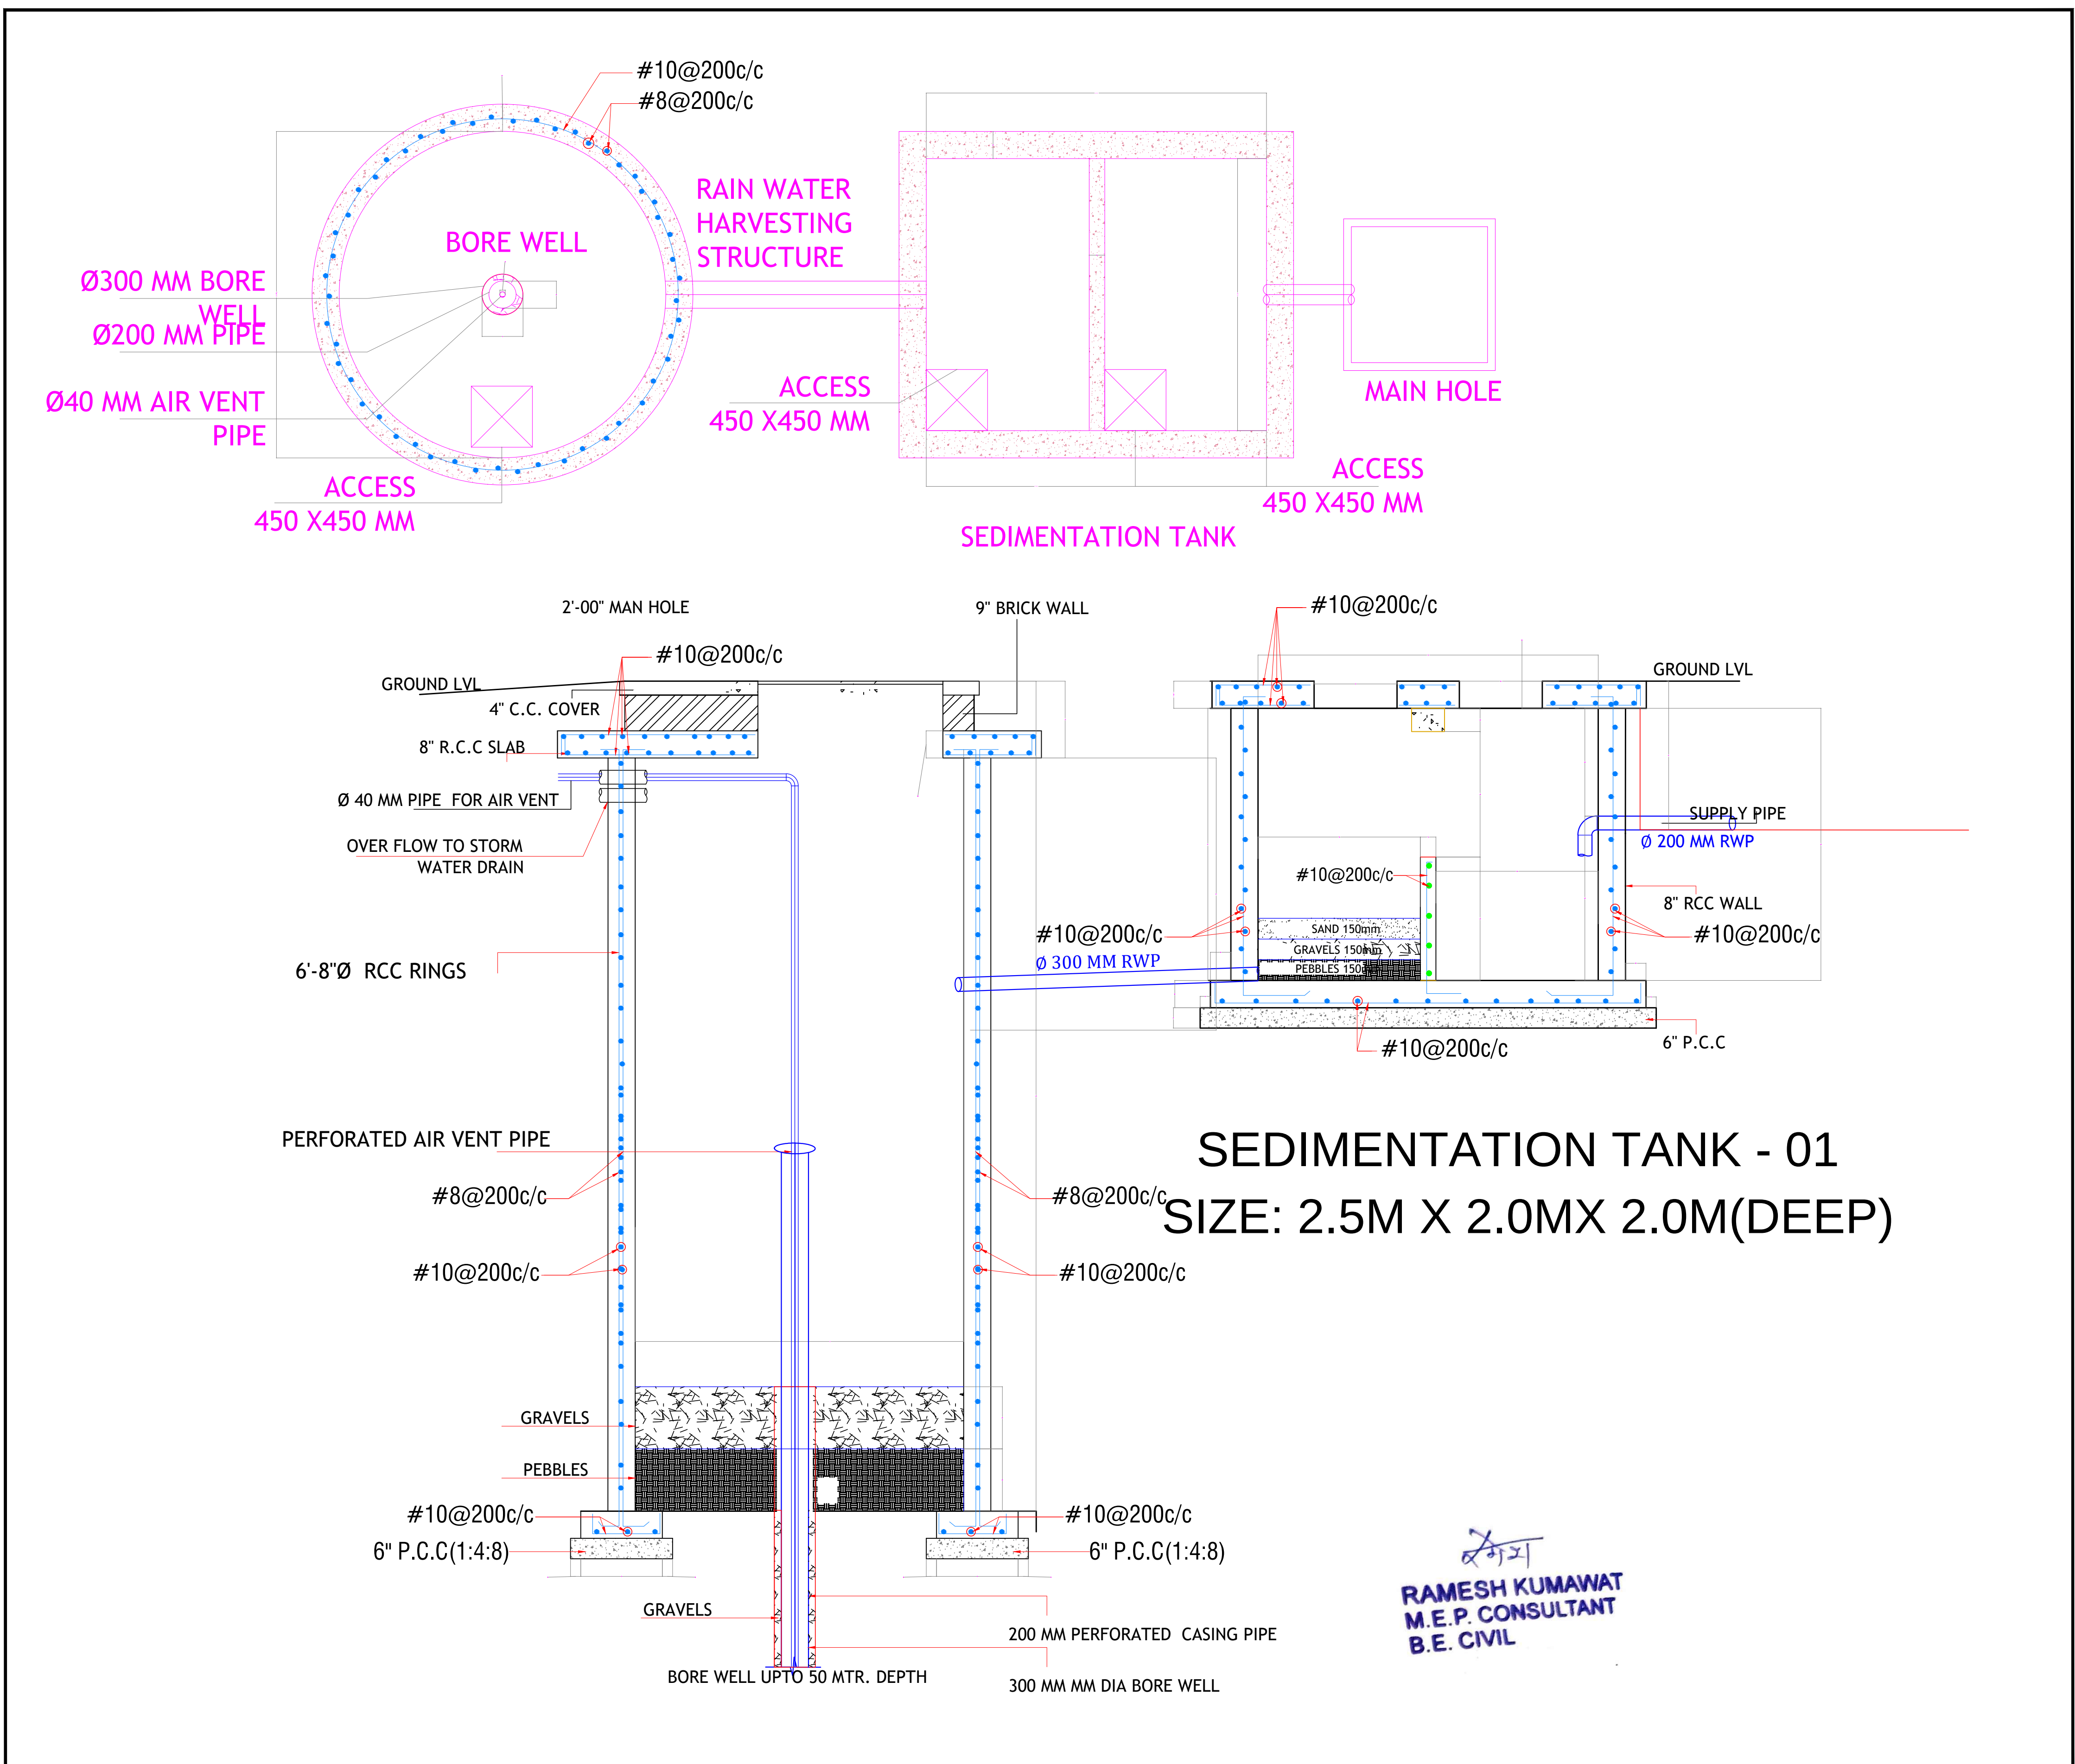

PROJECT TITLE :- PROPOSED BUILDING AT PLOT NO. PLOT NO 31 (NORTH-PART), 32, 33, 34 & 35 (NORTH-PART), PANCHVATI COLONY, JAIPUR	DRAWING TITLE :- TYPICAL RAIN WATER HARVESTING	SPACE CONSULTANT PLOT-A-173, JAGDAMBA NAGAR, HEERAPURA POWER HOWER, JAIPUR (RAJ) 302024	DRN. BY		DATE	
			APPD. BY		REVISION	
			SCALE			

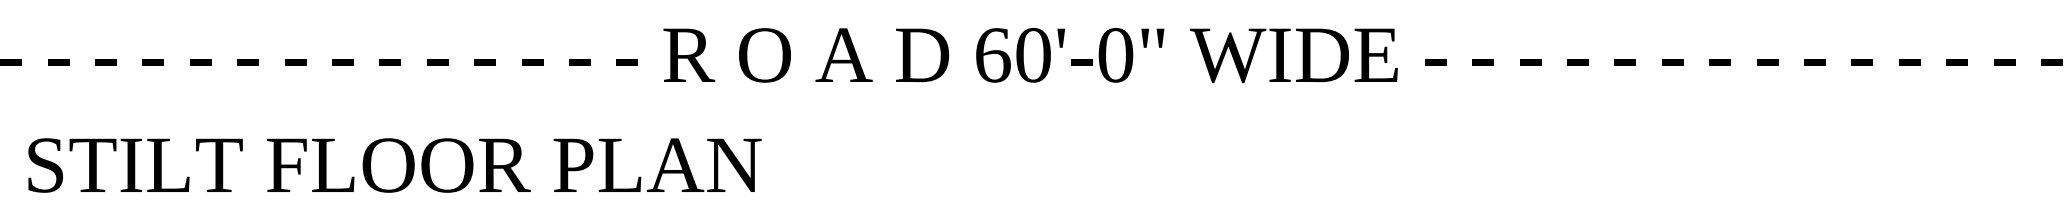

PROJECT TITLE :- PROPOSED BUILDING AT PLOT NO. PLOT NO 31 (NORTH-PART), 32, 33, 34 & 35 (NORTH-PART), PANCHVATI COLONY, JAIPUR	DRAWING TITLE :- STILT FLOOR RAIN WATER HARVESTING	SPACE CONSULTANT PLOT-A-173, JAGDAMBA NAGAR, HEERAPURA POWER HOWER, JAIPUR (RAJ) 302024	DRN. BY		DATE	NORTH
			APPD. BY		REVISION	
			SCALE	N.T.S		