


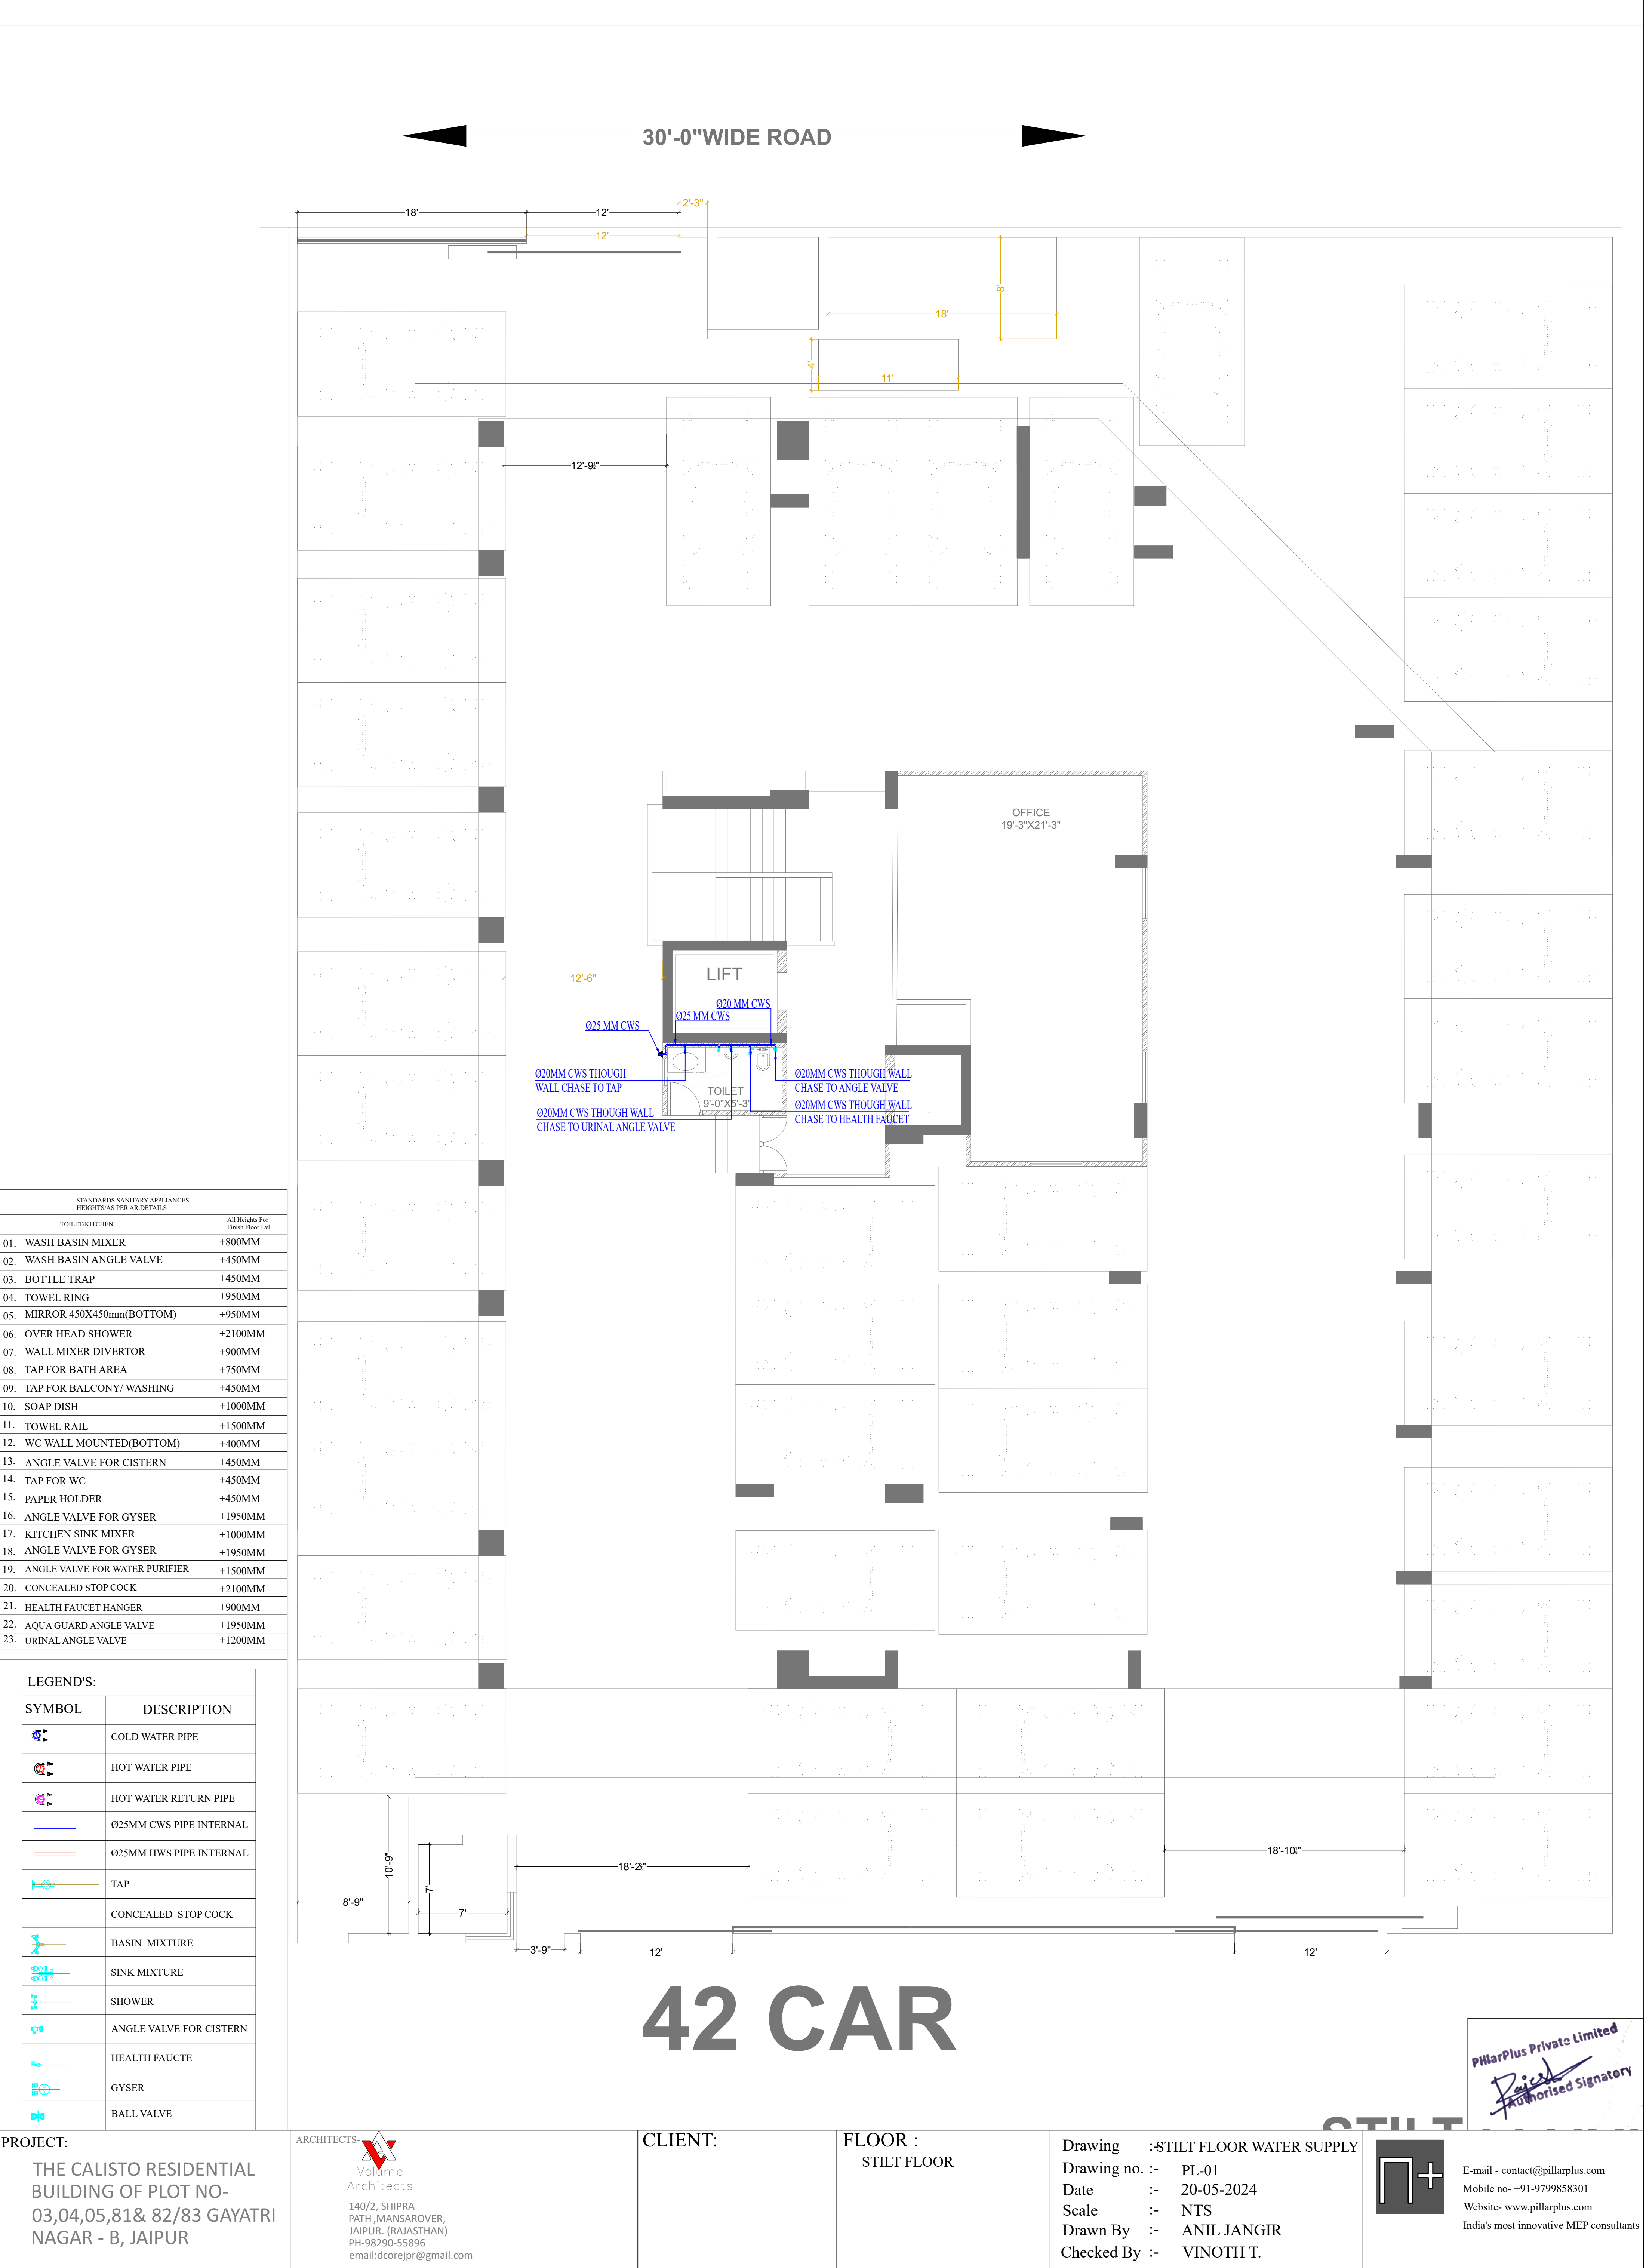

PROJECT:

THE CALISTO RESIDENTIAL BUILDING OF PLOT NO- 03,04,05,81& 82/83 GAYATRI NAGAR - B, JAIPUR

ARCHITECTS:

Volume Architects

140/2, SHIPRA PATH, MANSAROVER, JAIPUR. (RAJASTHAN) PH-98290-55896 email:dcorejpr@gmail.com

CLIENT:

FLOOR :

STILT FLOOR

Drawing :STILT FLOOR WATER SUPPLY

Drawing no. :- PL-01

Date :- 20-05-2024

Scale :- NTS

Drawn By :- ANIL JANGIR

Checked By :- VINOTH T.

PillarPlus Private Limited

Authorised Signatory


E-mail - contact@pillarplus.com

Mobile no- +91-9799858301

Website- www.pillarplus.com

India's most innovative MEP consultants

LEGENDS:	
SYMBOL	DESCRIPTION
	COLD WATER PIPE
	HOT WATER PIPE
	HOT WATER RETURN PIPE
	025MM CWS PIPE INTERNAL
	025MM HWS PIPE INTERNAL
	TAP
	CONCEALED STOP COCK
	BASIN MIXTURE
	SINK MIXTURE
	SHOWER
	ANGLE VALVE FOR CISTERN
	HEALTH FAUCTE
	GYSER
	BALL VALVE

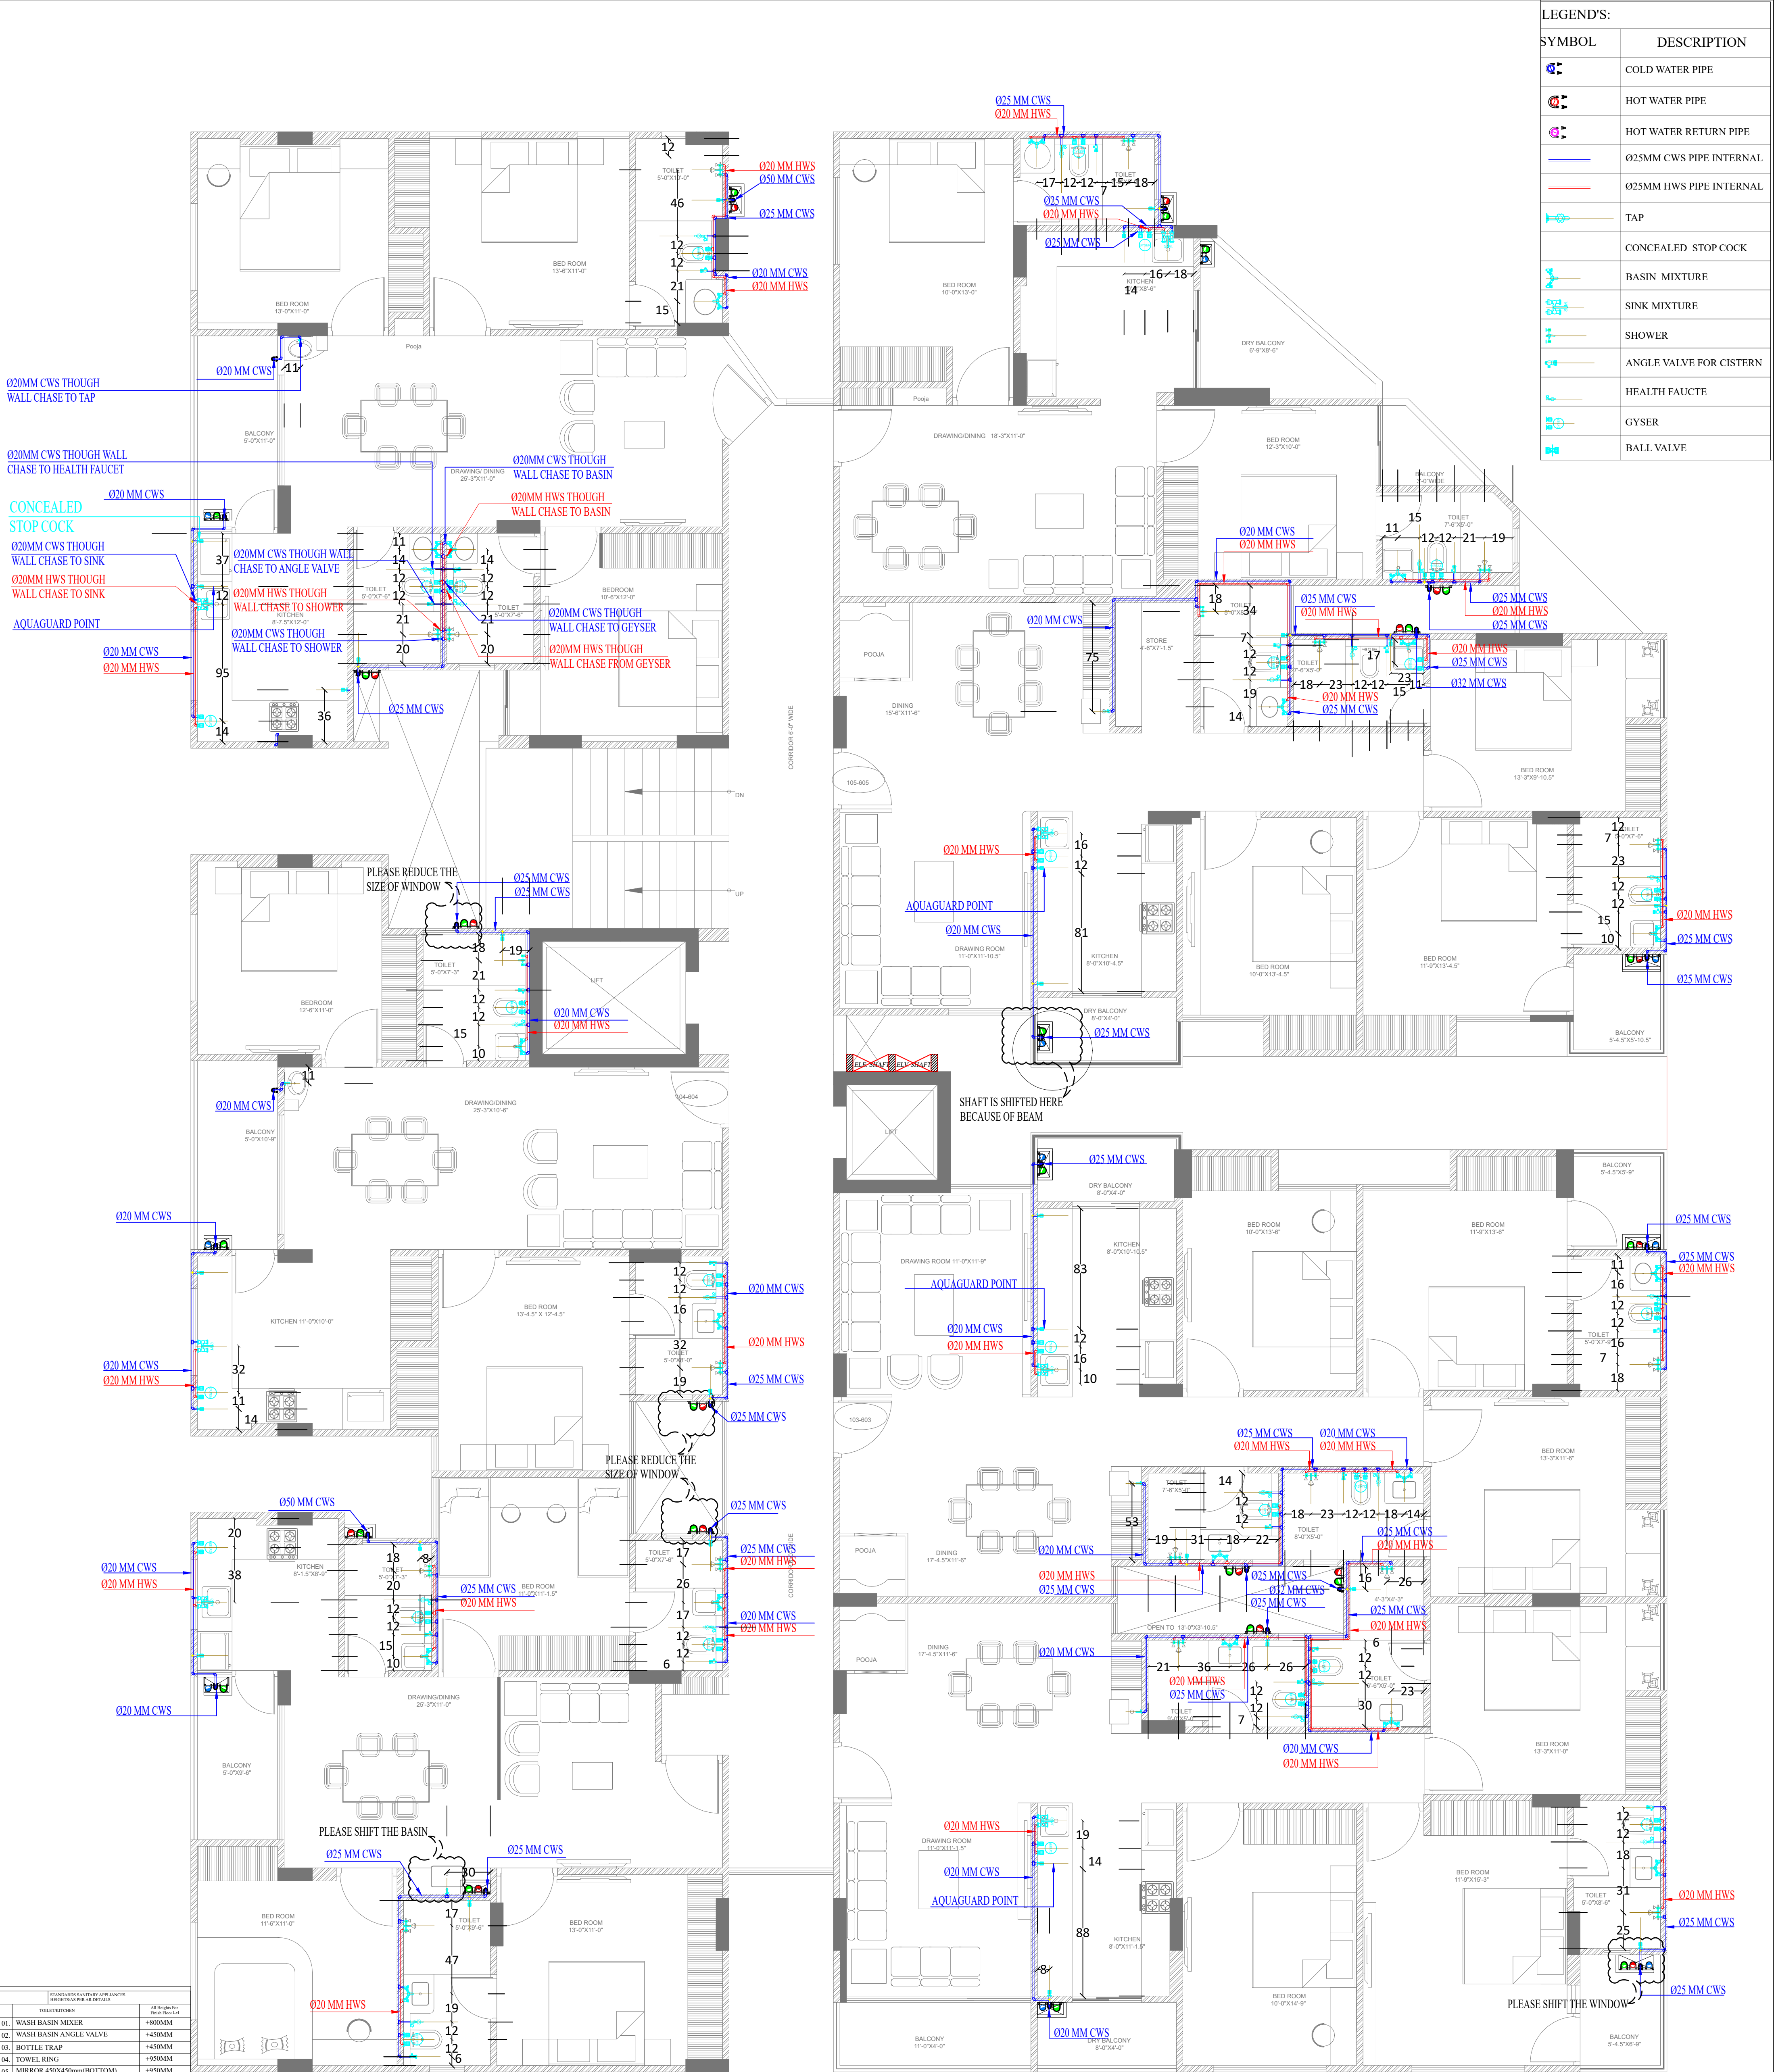

STANDARD SANITARY APPLIANCES RELATIVE TO AREA/TYPE	
TOILET/SHOWER	All Heights for Standard (mm)
01. WASH BASIN MIXER	+800MM
02. WASH BASIN ANGLE VALVE	+450MM
03. BOTTLE TRAP	+450MM
04. TOWEL RING	+950MM
05. MIRROR (400x500mm)(BOTTOM)	+950MM
06. OVER HEAD SHOWER	+2100MM
07. WALL MIXER DIVERTOR	+900MM
08. TAP FOR BATH AREA	+750MM
09. TAP FOR BALCONY/ WASHING	+450MM
10. SOAP DISH	+1000MM
11. TOWEL RAIL	+1500MM
12. WC WALL MOUNTED(BOTTOM)	+400MM
13. ANGLE VALVE FOR CISTERN	+450MM
14. TAP FOR WC	+450MM
15. PAPER HOLDER	+450MM
16. ANGLE VALVE FOR GYSER	+1950MM
17. KITCHEN SINK MIXER	+1000MM
18. ANGLE VALVE FOR GYSER	+1950MM
19. ANGLE VALVE FOR WATER PURIFIER	+1500MM
20. CONCEALED STOP COCK	+2100MM
21. HEALTH FAUCTET TANGHER	+900MM
22. AQUA GUARD ANGLE VALVE	+1950MM
23. URINAL ANGLE VALVE	+1200MM

PROJECT:

THE CALISTO RESIDENTIAL
BUILDING OF PLOT NO-
03,04,05,81& 82/83 GAYATRI
NAGAR - B, JAIPUR

ARCHITECTS:

Volume
Architects
140/2, SHIPRA
PATH, MANSAROVER,
JAIPUR. (RAJASTHAN)
PH-98290-55896
email:dcorejpr@gmail.com

CLIENT:

FLOOR :


TYPICAL FLOOR

Drawing :TYPICAL FLOOR WATRE SUPPLY

Drawing no. :- PL-01
Date :- 20-05-2024
Scale :- NTS
Drawn By :- ANIL JANGIR
Checked By :- VINOTH T.

E-mail - contact@pillarplus.com
Mobile no- +91-9799858301
Website- www.pillarplus.com
India's most innovative MEP consultants

PillarPlus Private Limited
Authorised Signatory

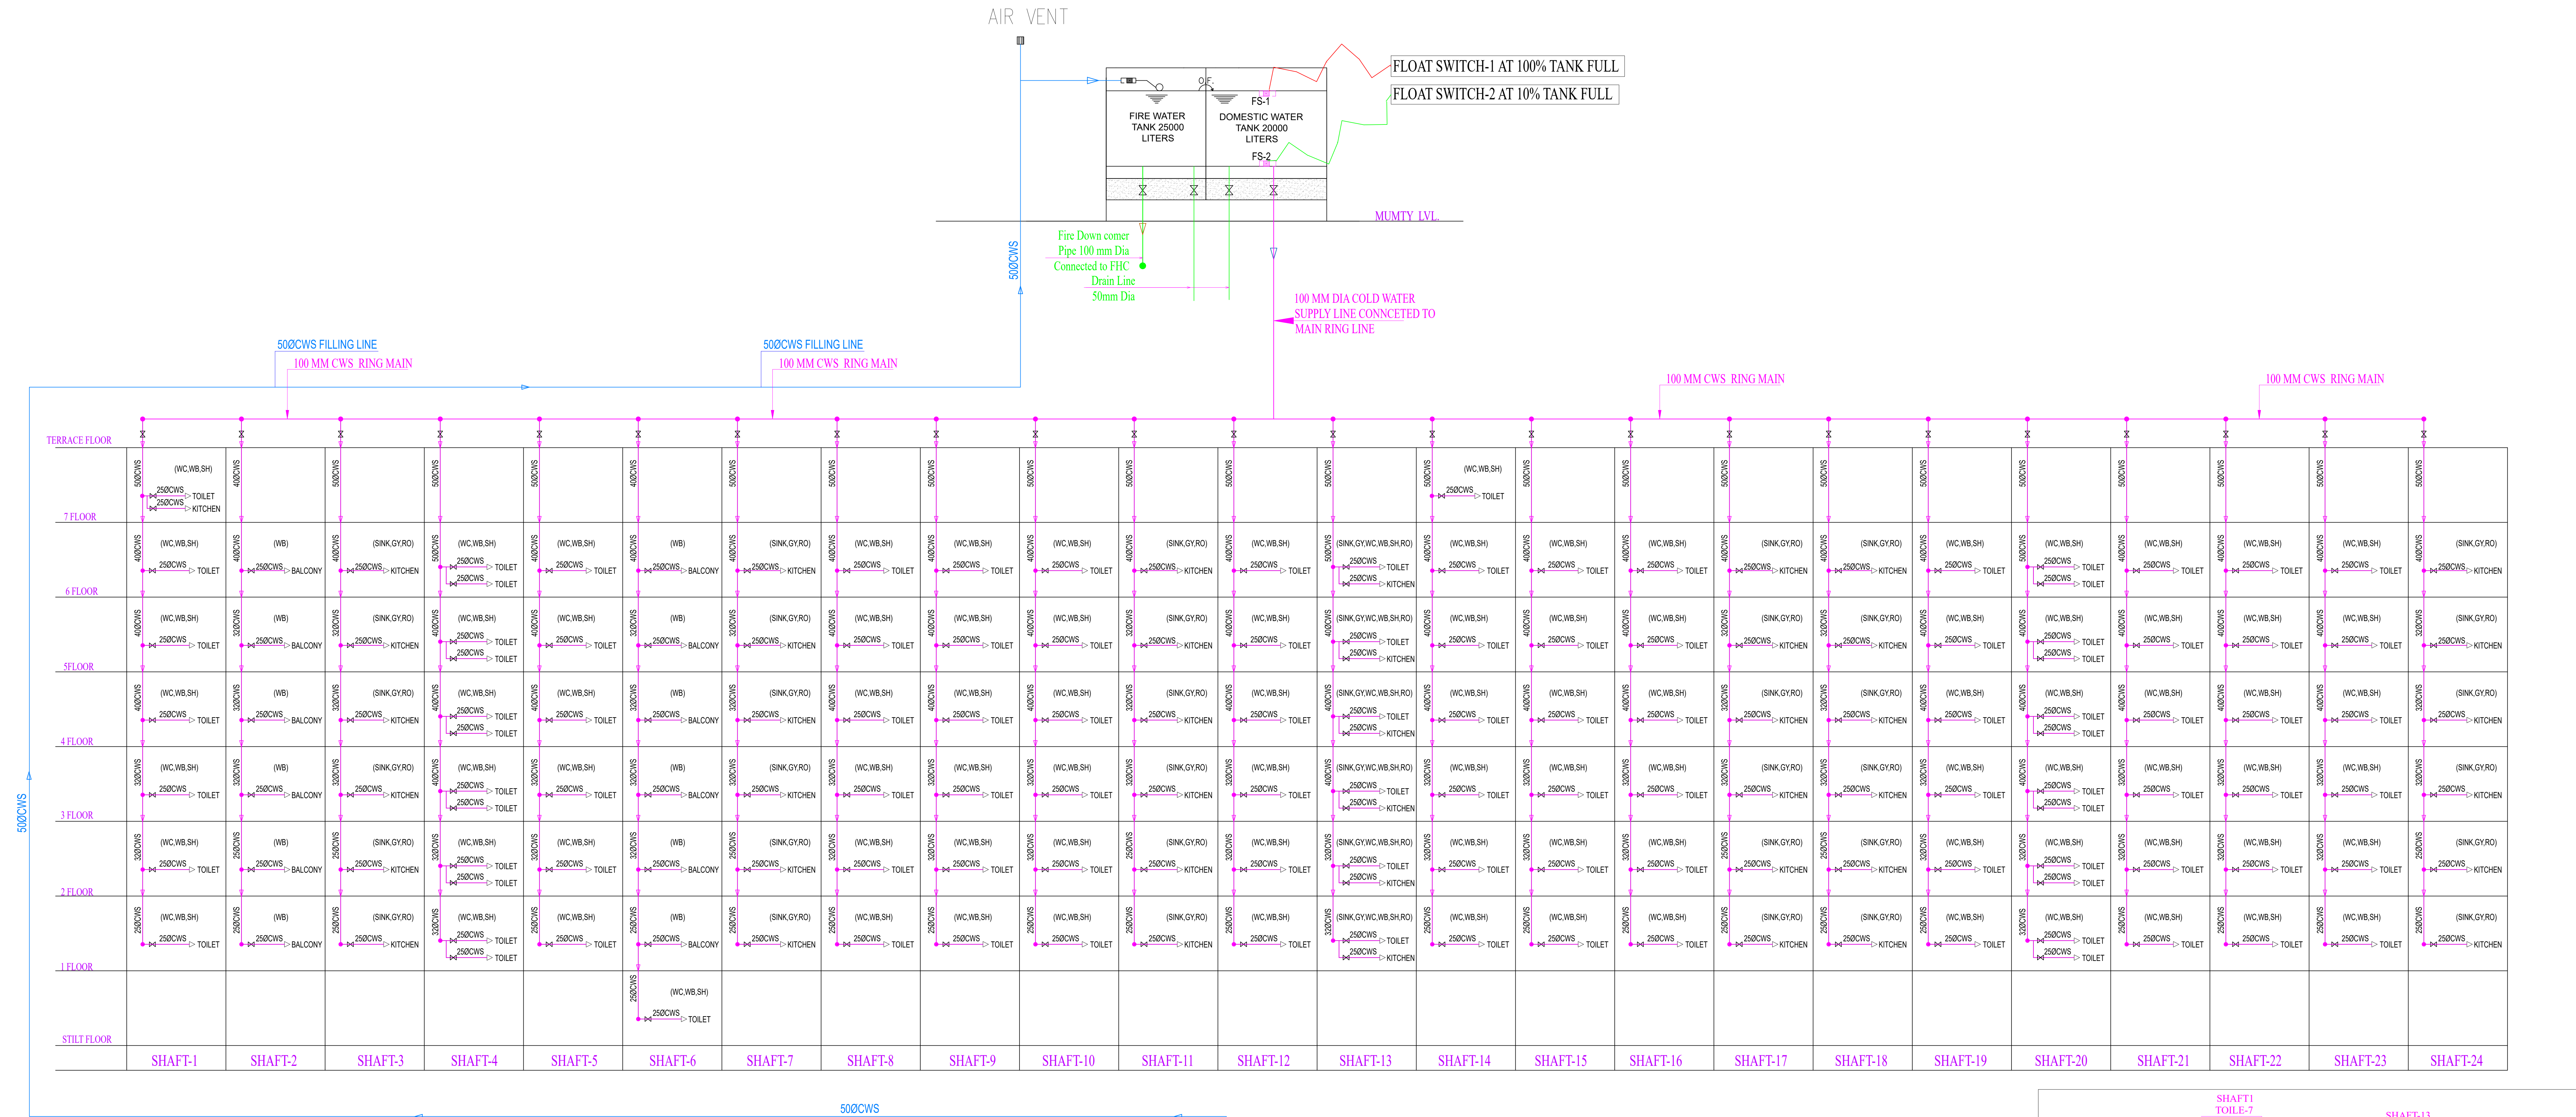

PROJECT NAME: GAYATRI APARTMENT AT JAIPUR		MEP CONSULTANTS: PILLARPLUS PVT LTD-The New Age MEP Consultancy Firm Plot No. 45,46 guru Jambheshwar Nagar A, Vijay Dwar, Gandhipath, Jaipur-302021 JAIPUR GURGAON BANGLORE Email: contact@pillarplus.com Contact No: +91-9799858301 Website: www.pillarplus.com	
CLIENT NAME:		STATUS OF RELEASE:	
ARCHITECT NAME:		FOR APPROVAL ☐ FOR TENDER	
		☐ FOR DISCUSSION ☒ FOR CONSTRUCTION	
DRAWING TITLE: WATER SUPPLY SCHEMATIC DIGRAM			
NORTH	DRAWING NO	Rev.	
SCALE	DATE	PREP	CHKD
	19-01-2023	FAIZAN	WASEEM NOOR
REV.		DATE	PREP BY
		CHK BY	APPRVD BY
		REMARK	
STAMP:			

