
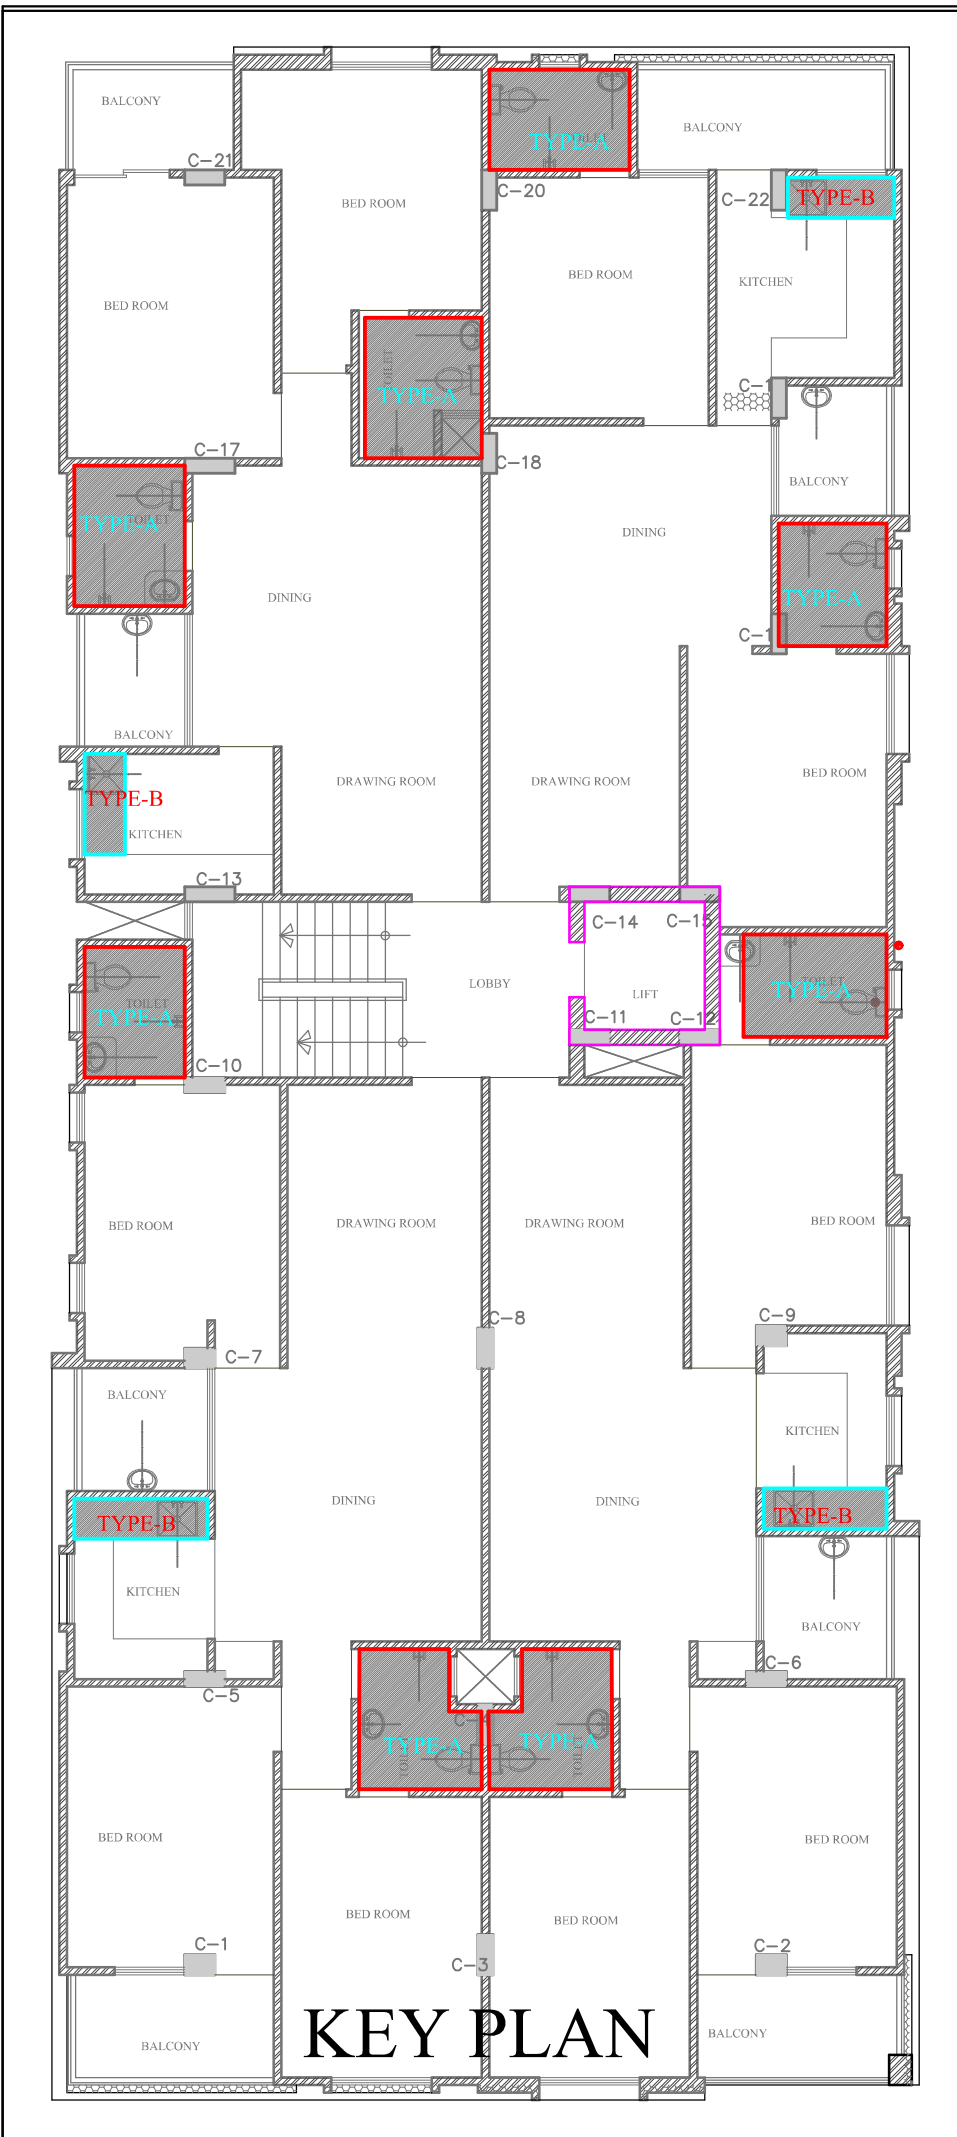
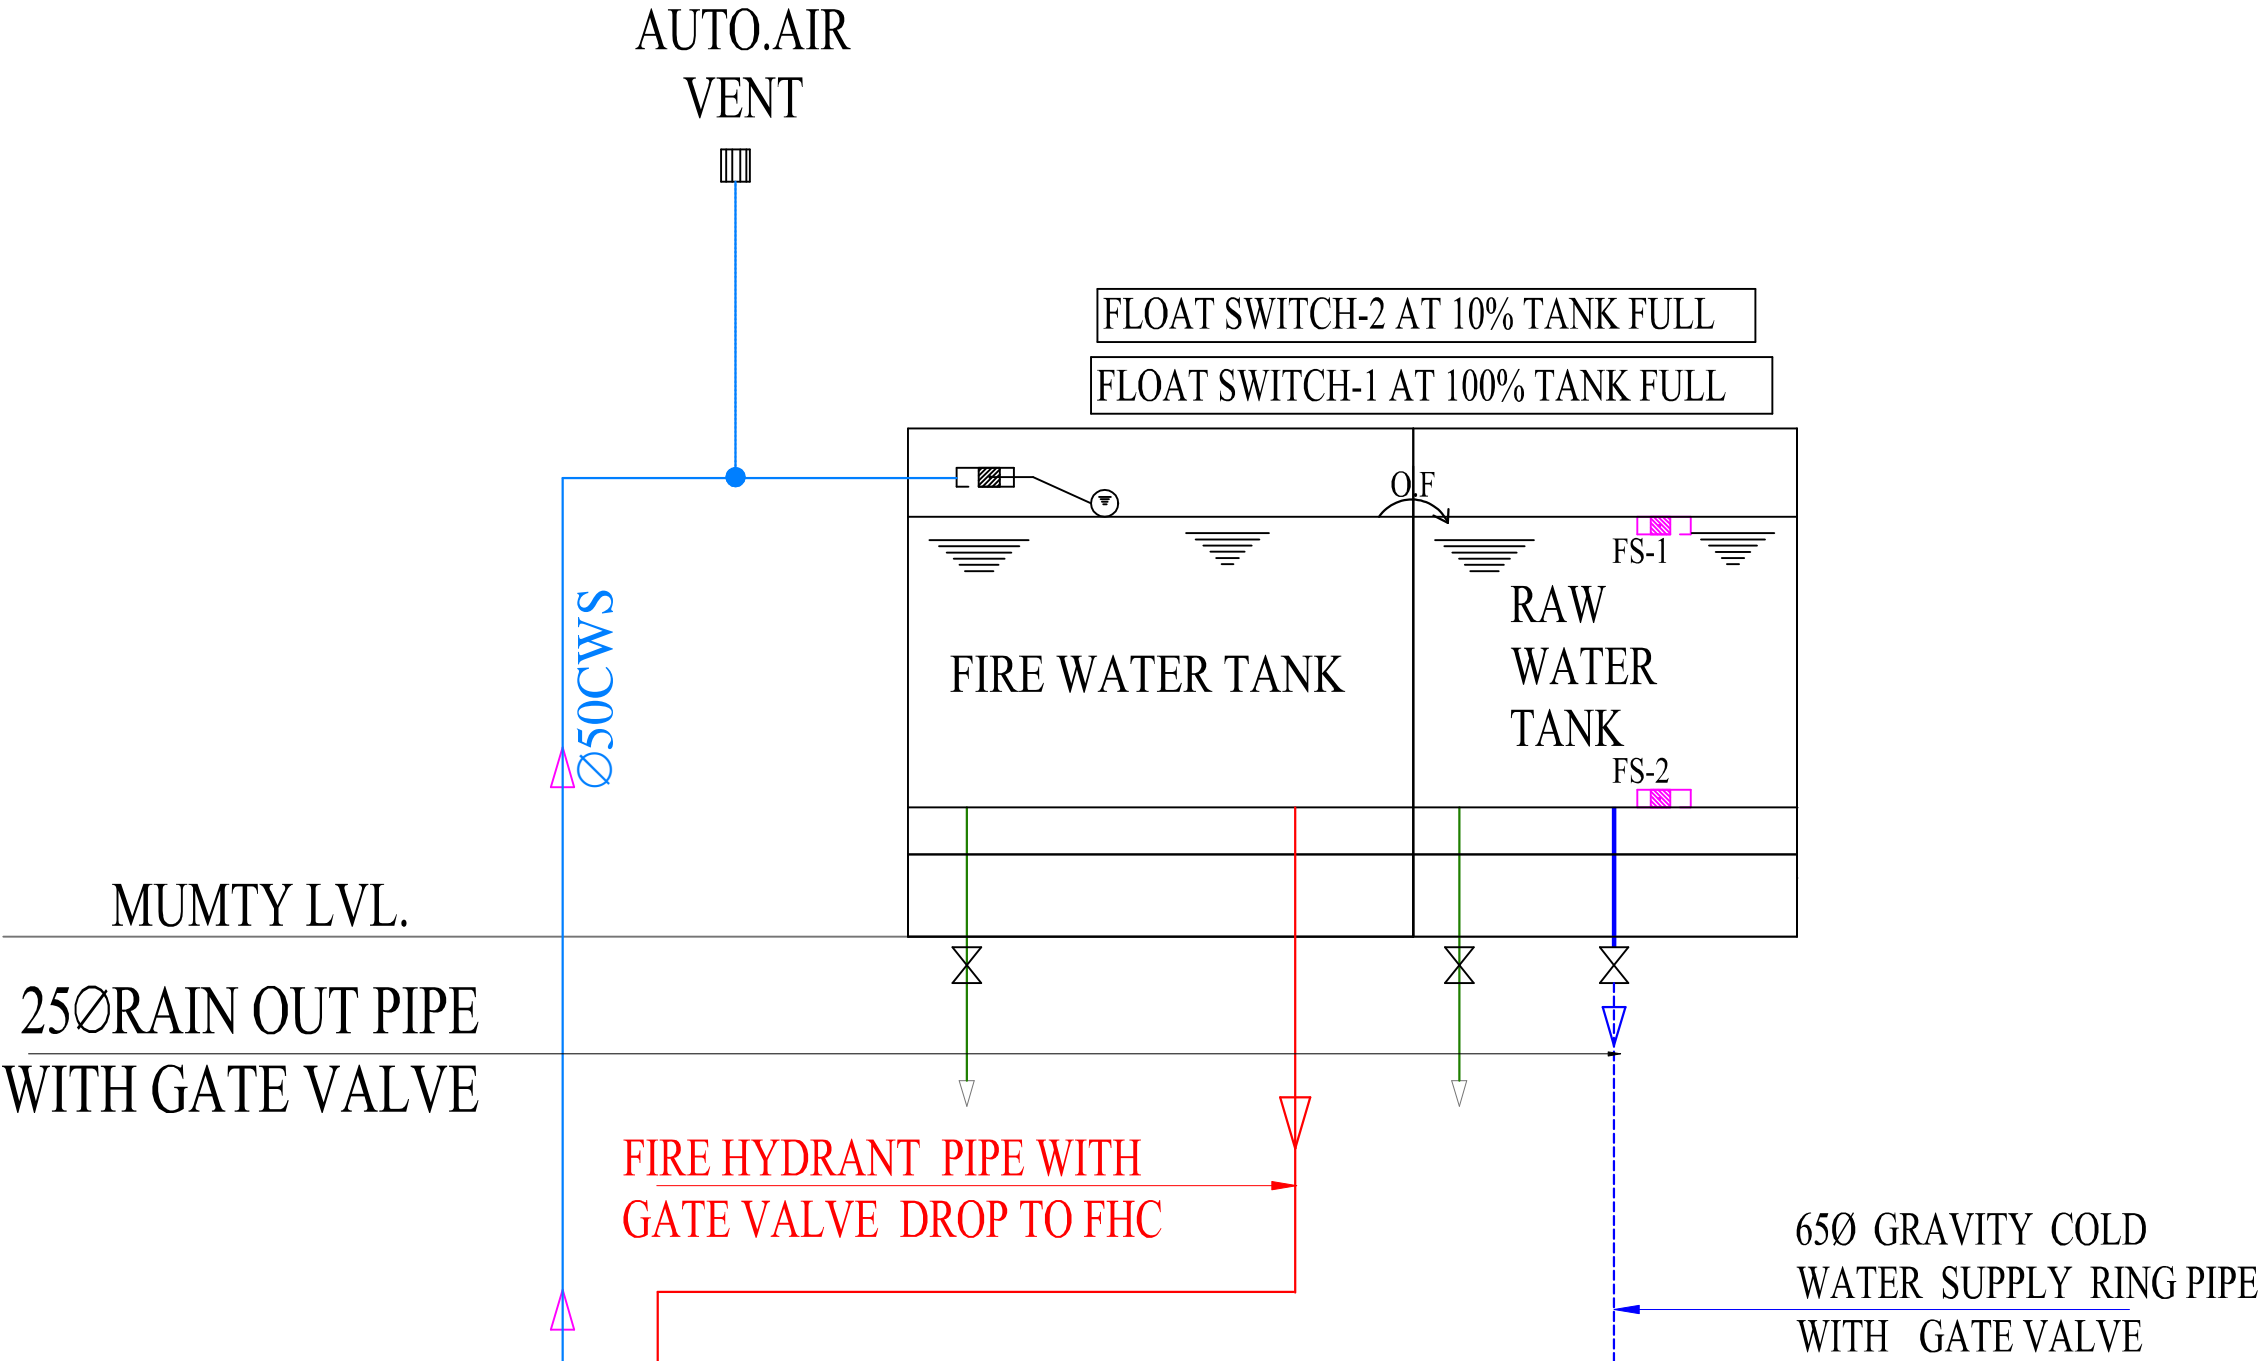


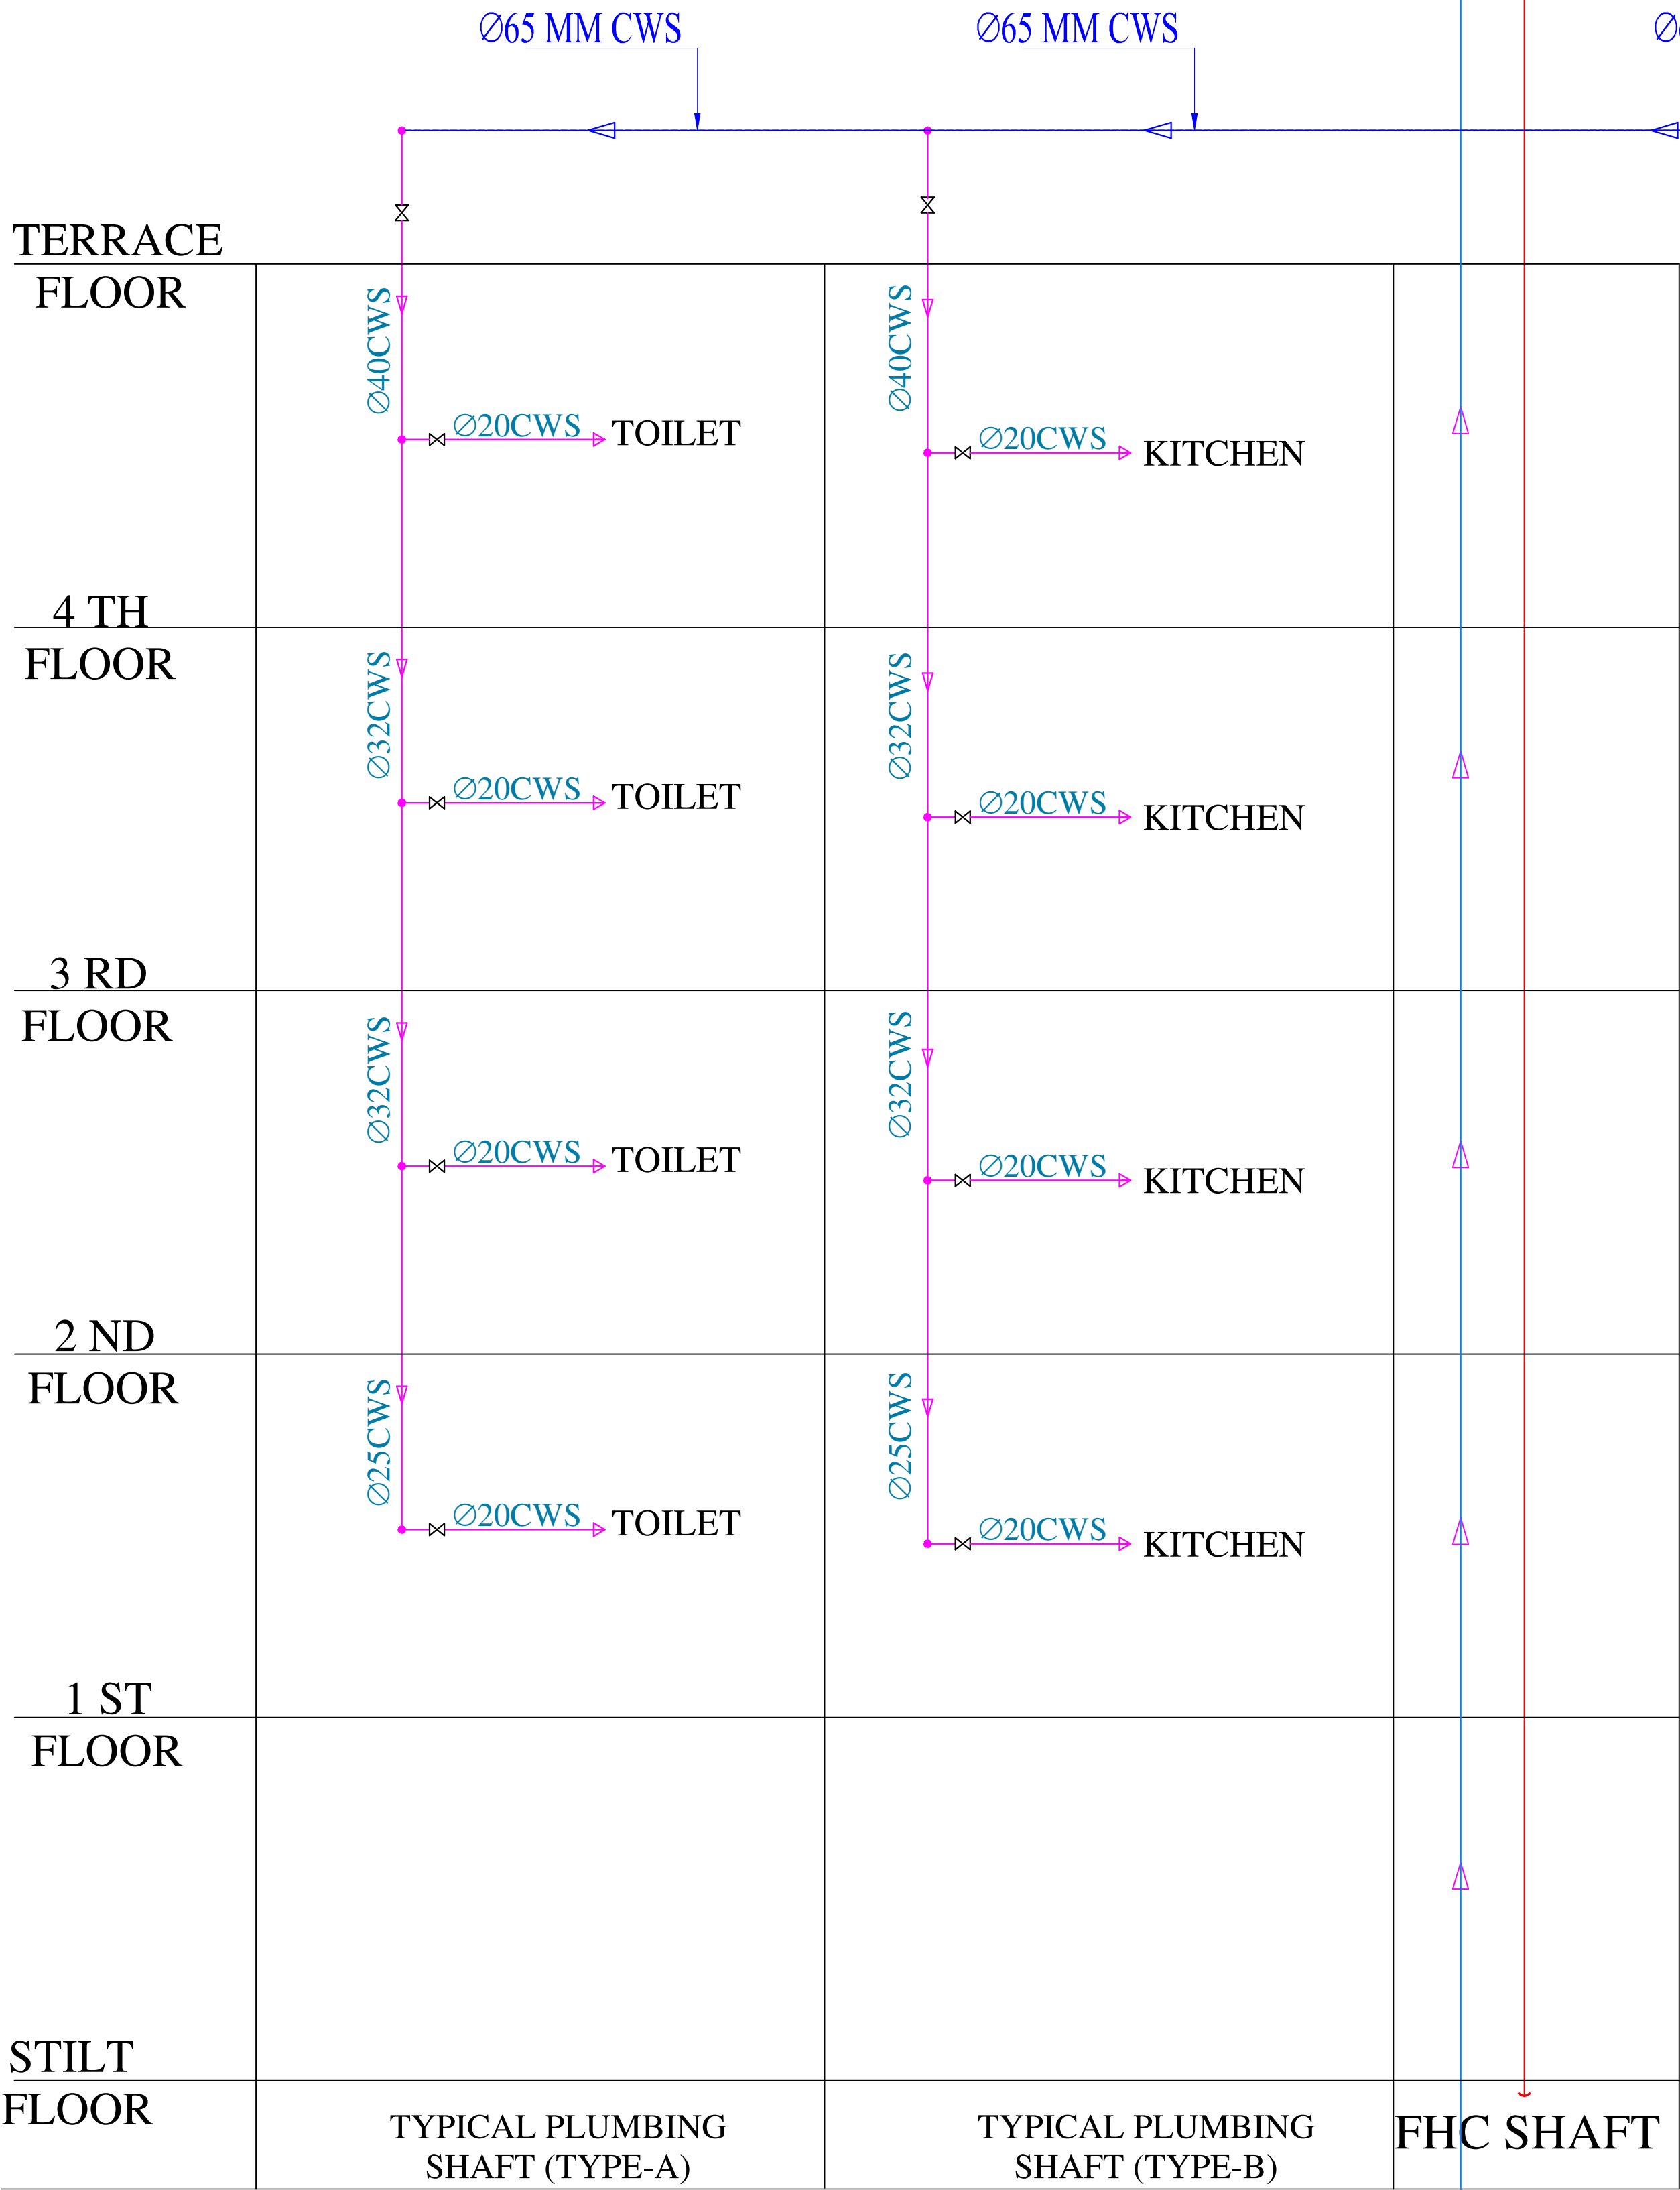

VIPUL AGARWAL
M.E.P. CONSULTANT
B.E. ELECTRICAL

SERVICES CONSULTANT:
ASHI ASSOCIATES
F 9 / 440 , Keshav Marg Chitrakut Scheme,Jaipur
PH:91-0-93146-10438 ,0141-2440946 Mail:vipul8599@yahoo.com


ARCHITECTS:-
SPACE GRID
C-49, VIDYA APARTMENT, PARAS MARG, BAPU NAGAR, NEAR JANTA STORE CIRCLE, JAIPUR-302015
PH-09314918766,0141-4005506 (O)
Email:-info.spacegrid@gmail.com

PROJECT NAME:
MY MOON RESIDENCY

PROMOTER:
MY MOON BUILDCON

PROJECT ADDRESS:
PLOT NO. 144,VILLAGE-SALYAWAS, JHOTWARA, JAIPUR, JAIPUR-302012 (RAJASTHAN)

DRAWING:-
WATER SUPPLY SCHEMATIC DIAGRAM

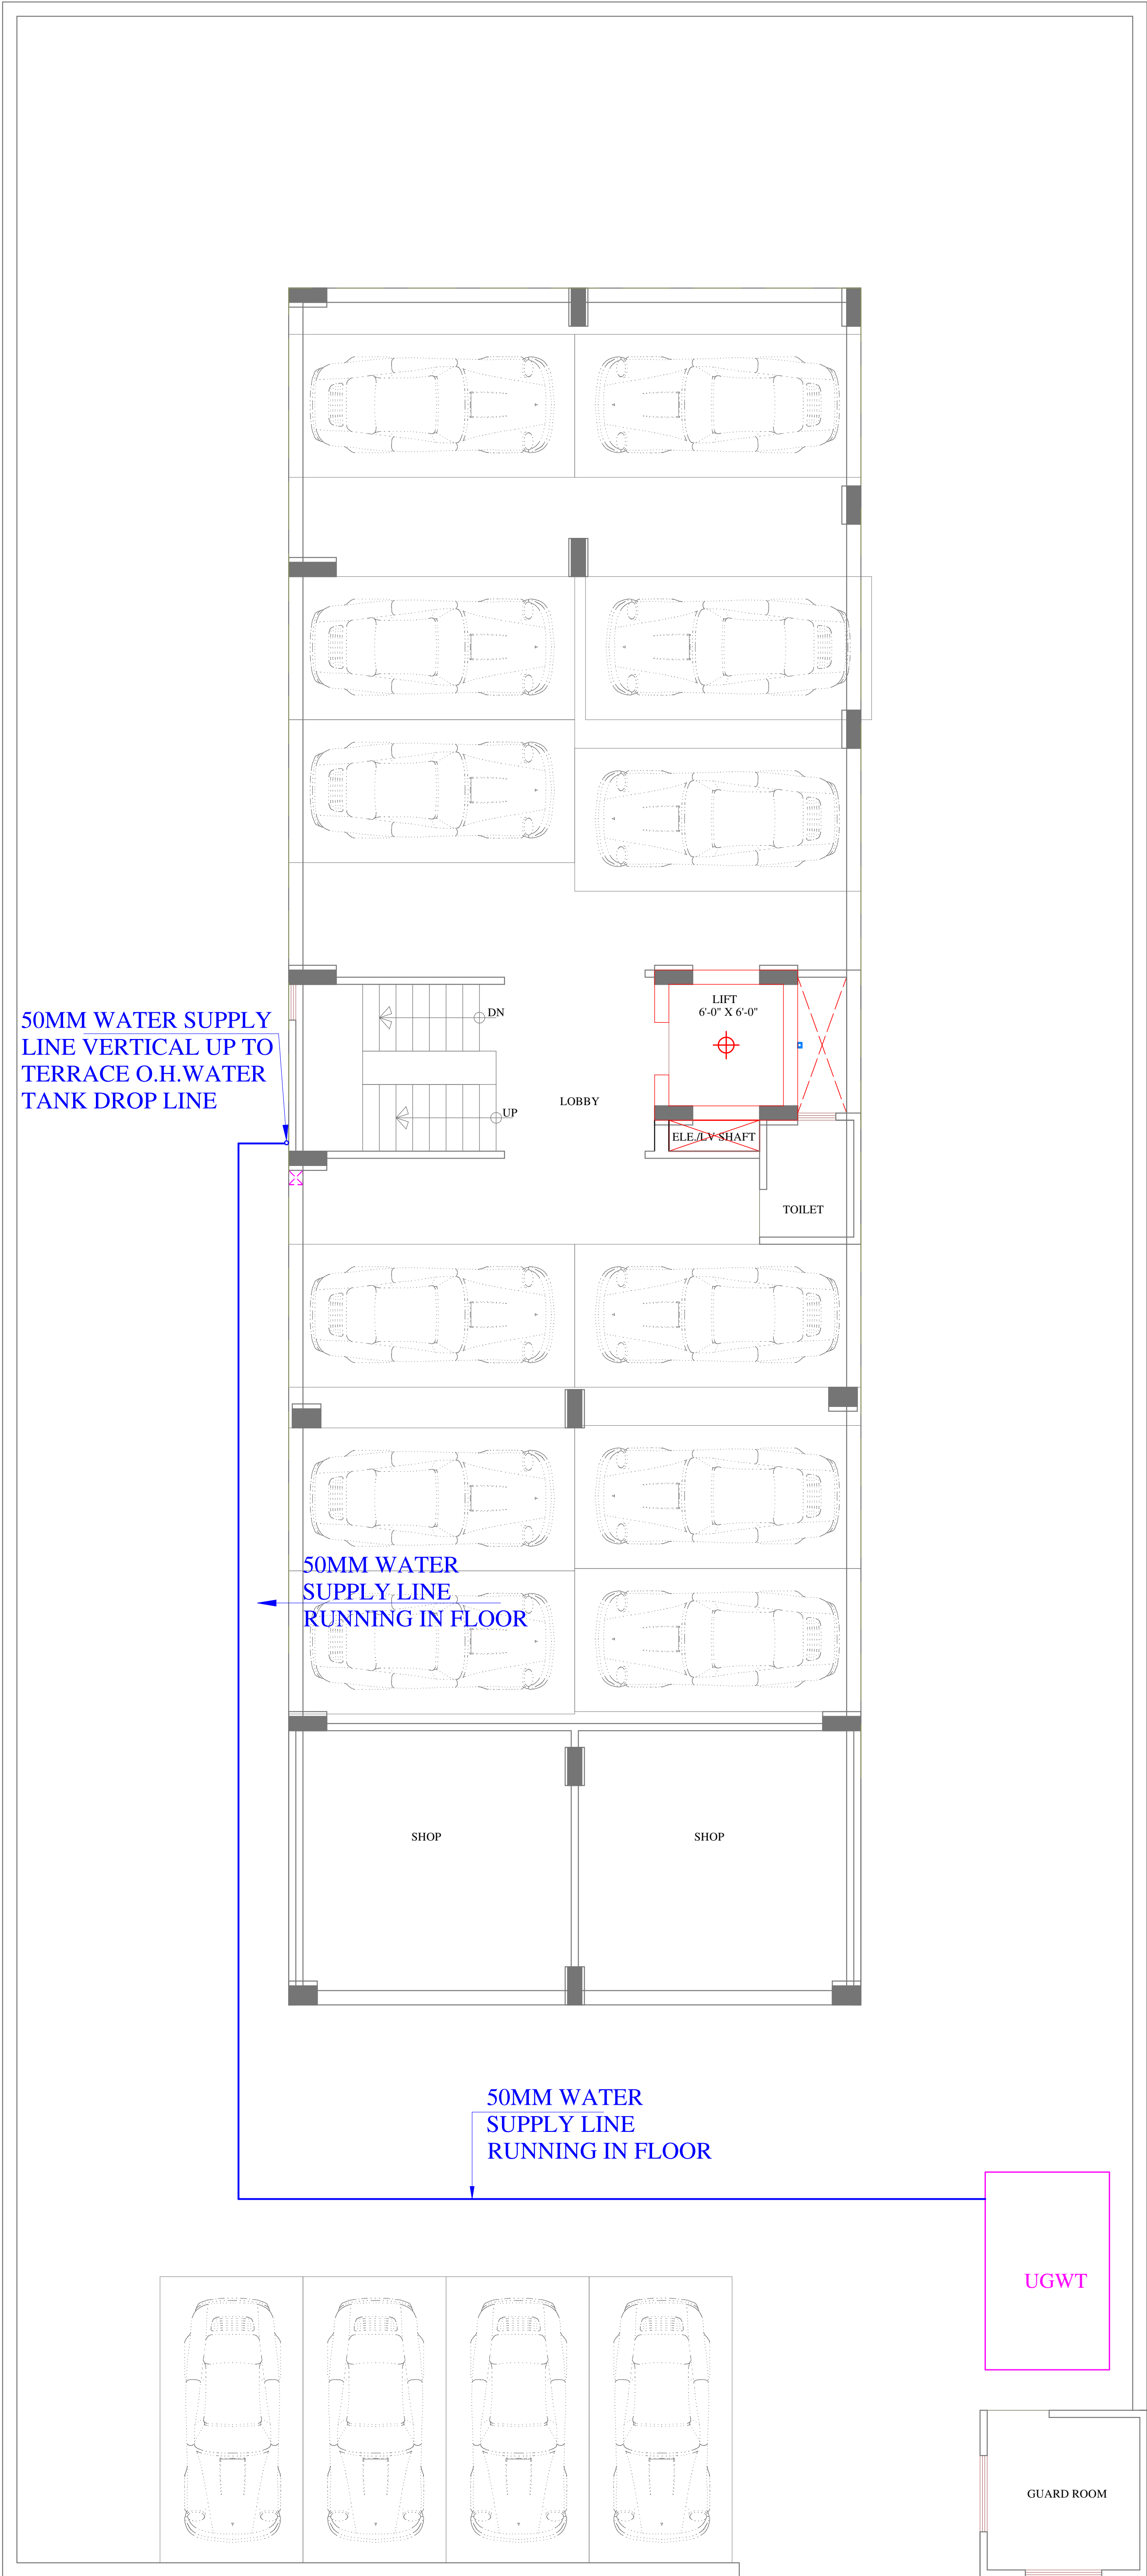

Vipul
VIPUL AGARWAL
M.E.P. CONSULTANT
B.E. ELECTRICAL

SERVICES CONSULTANT:
VIPUL CONSULTING,
F 9 / 440 , Keshav Marg Chitrakut Scheme,Jaipur
PH:91-0-93146-10438 ,0141-2440946 Mail:vipul8599@yahoo.com
REV. NO. 00 DATE: 22-02-2019

DRN BY- GANGA RAM CKD BY- SANJAY

PROJECT NAME:
MY MOON RESIDENCY

PROMOTER:
MY MOON BUILDCON

PROJECT ADDRESS:
PLOT NO. 144,VILLAGE-SALYAWAS,
JHOTWARA, JAIPUR, JAIPUR-302012
(RAJASTHAN)

DRAWING:
UGWT TO OHT FILLING LINE
ROUTE PLAN

ARCHITECTS:-
SPACE GRID
C-49,VIDYA APARTMEN,PARAS MARG,
BAPU NAGAR,JAIPUR - 302015.
PHONE: 9314918766 , 0141 4005506