


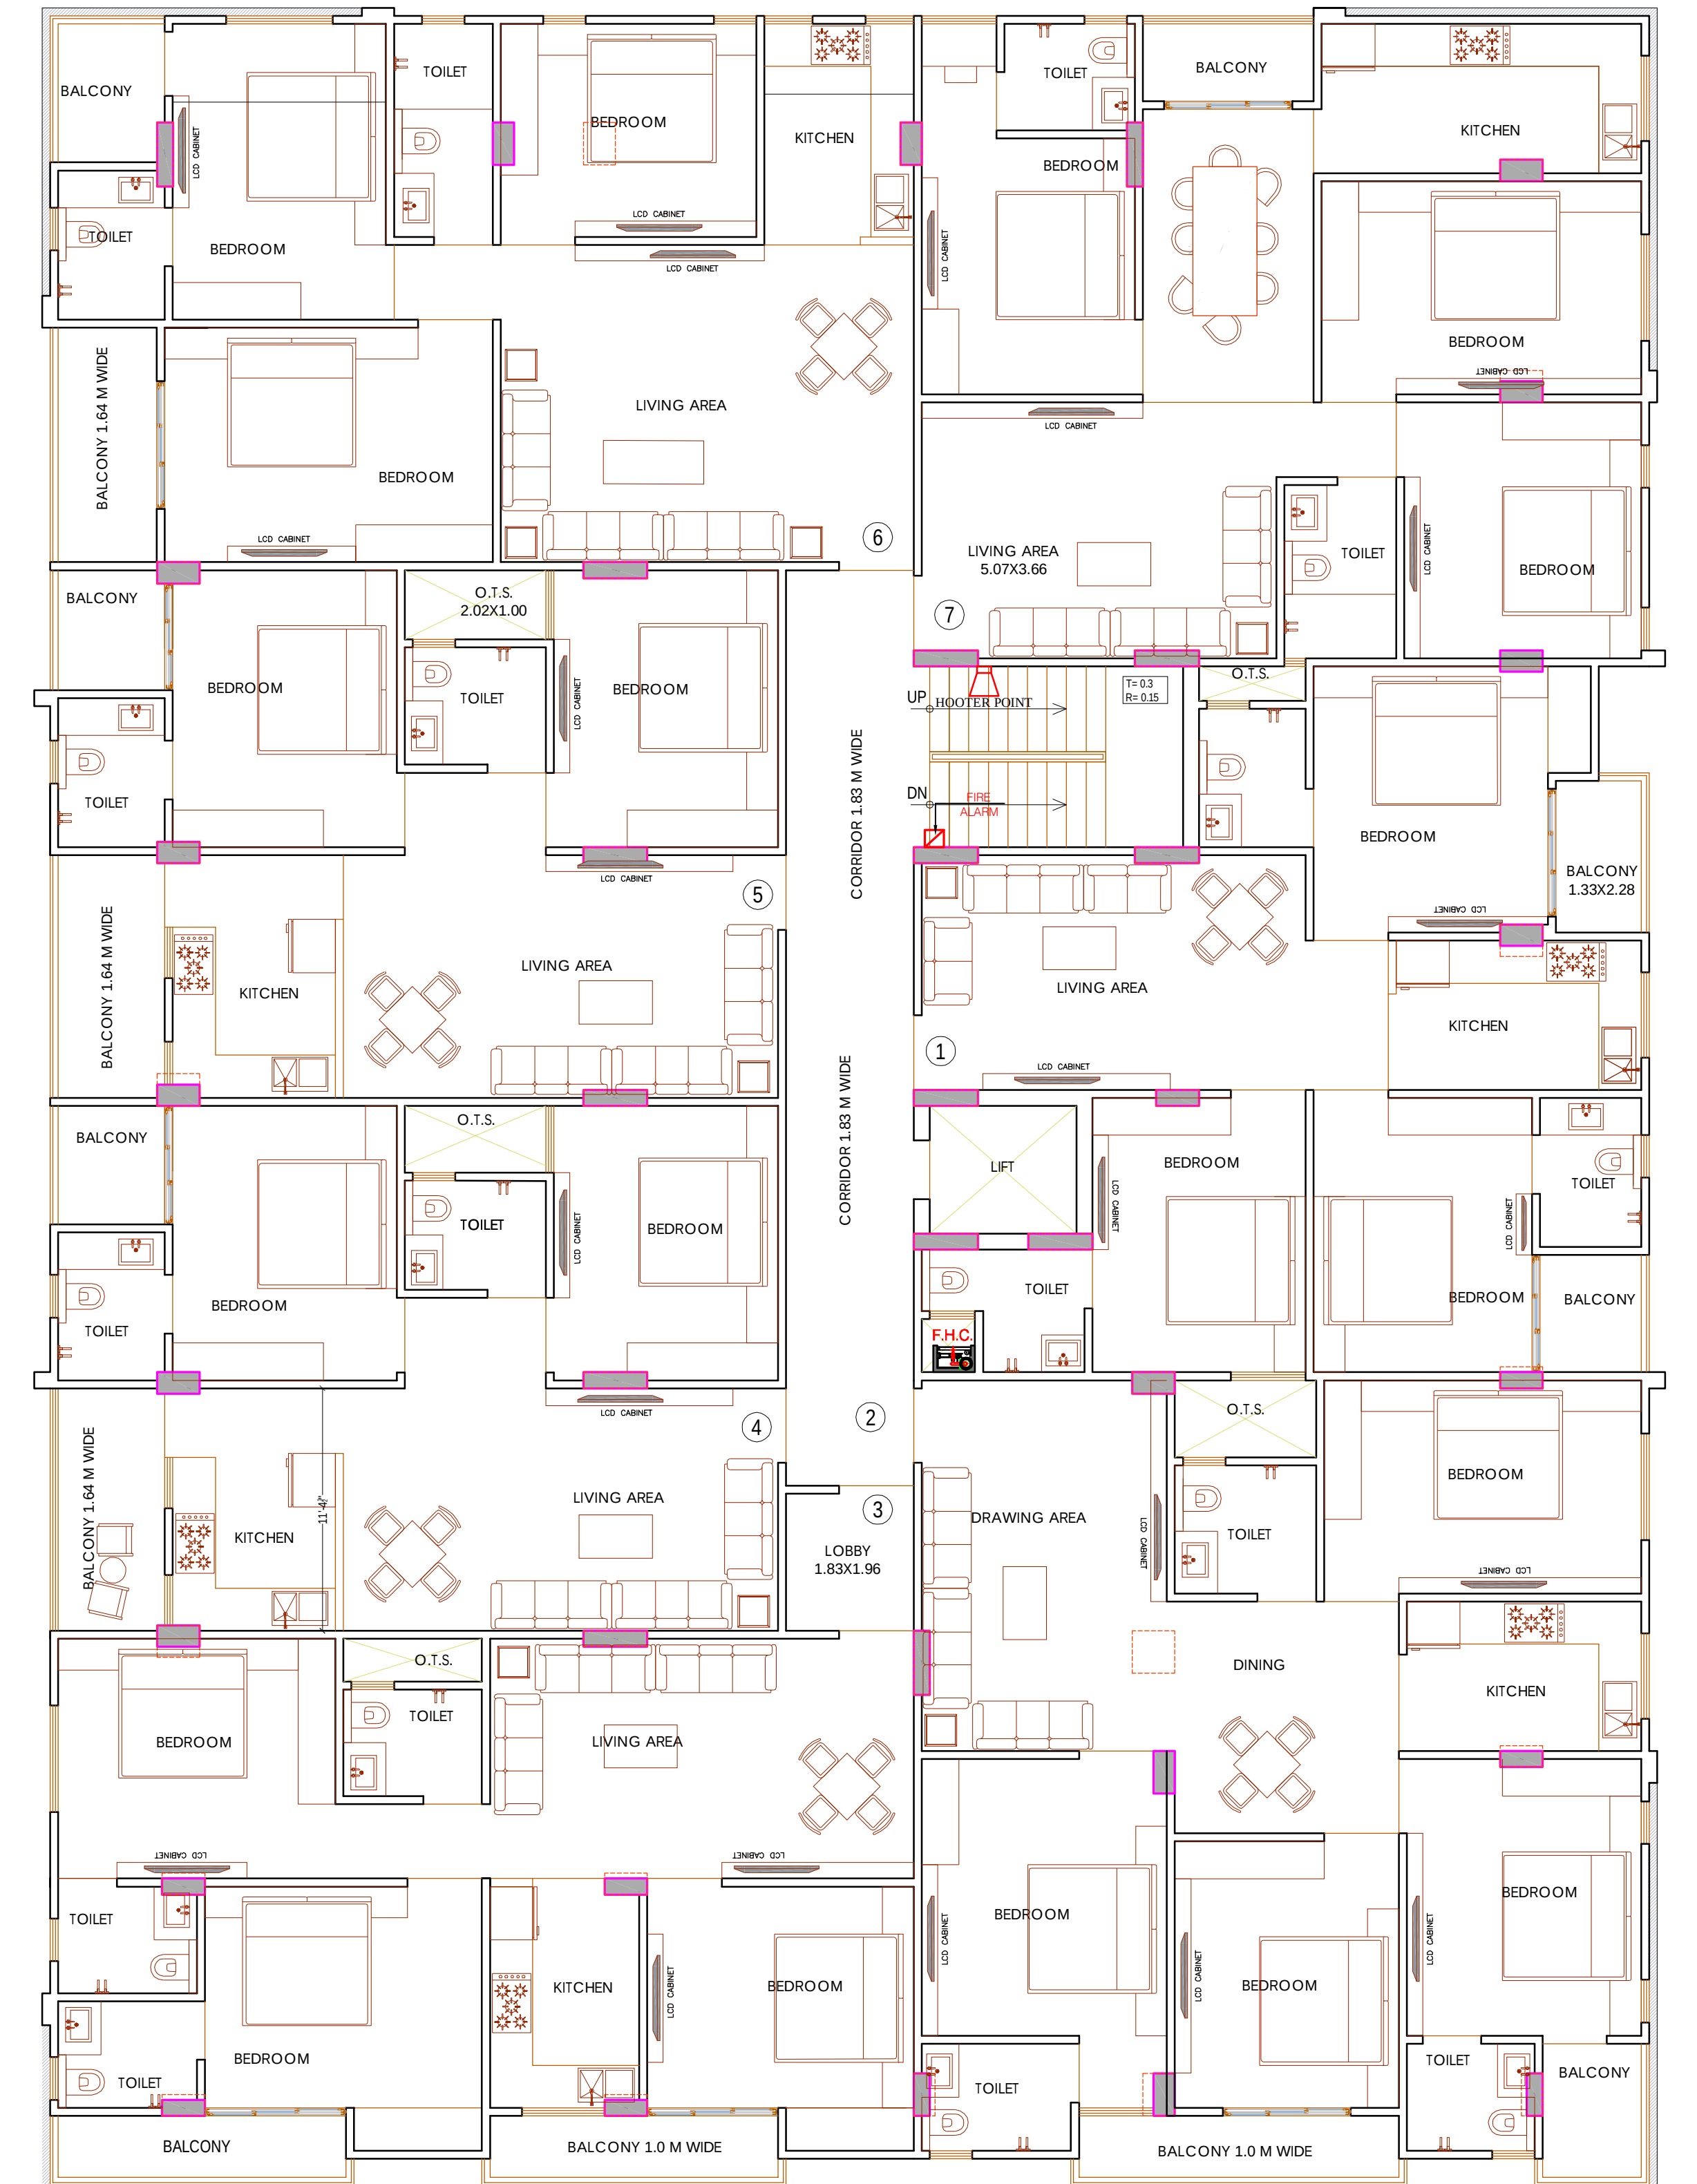

FLOOR FIRE LAYOUT PLANS

PROJECT:-


PROPOSED RESIDENTIAL BUILDING AT
PLOT NO. - 30,30A & 30B, SCHEME - KALYAN
VIHAR, PRITHVIRAJ NAGAR, JAIPUR

SCALE:-

1:100

DATE:-

NORTH:-

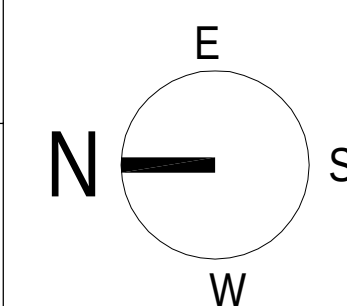

ARCHITECT:-



B-6, GANESH KRIPA, MOTI MARG,
BAPU NAGAR JAIPUR - 302015.
TEL. 9314510603, 0141-4062903

SERVICE CONSULTANT:-



344, Mansarovar Plaza, Mansarovar,
Jaipur.






OWNER:-

OVERHEAD
FIRE WATER
TANK 25000Ltr.

BV- BUTTER FLY VALVE
NRV- NON - RETURN VALVE
LV- LANDING VALVE
TERRACE PUMP - 900 LPM

C.W.S.
INLET

TANKS LEVEL

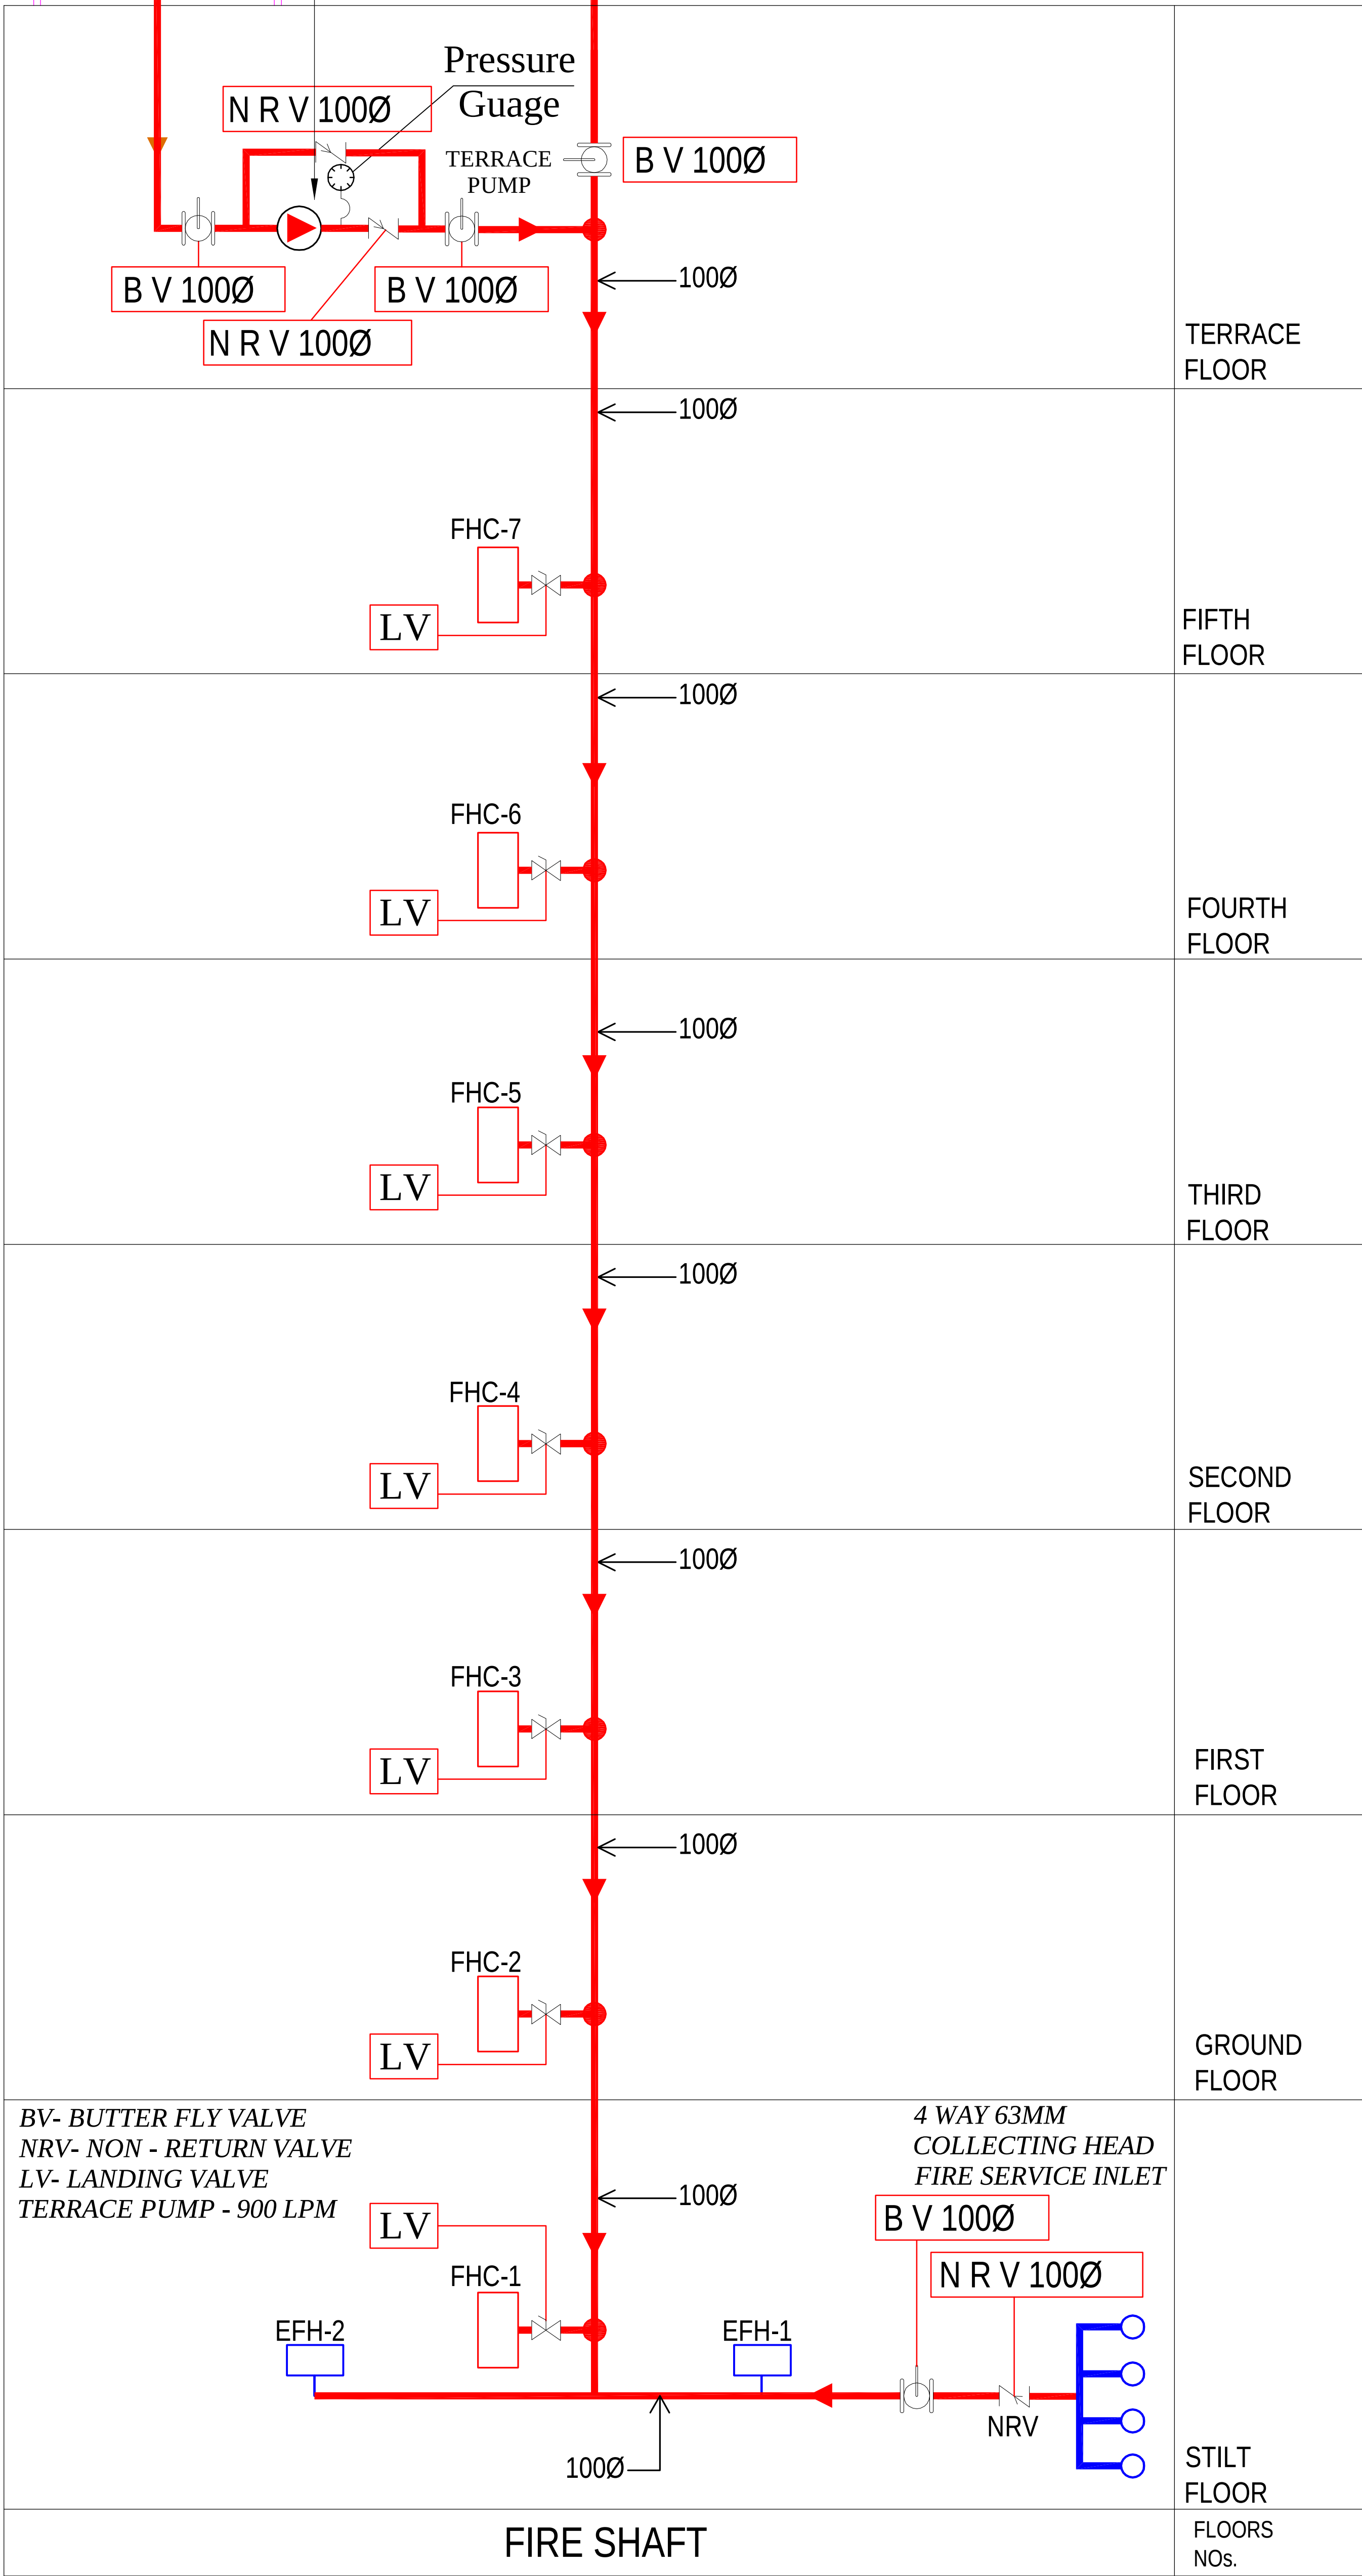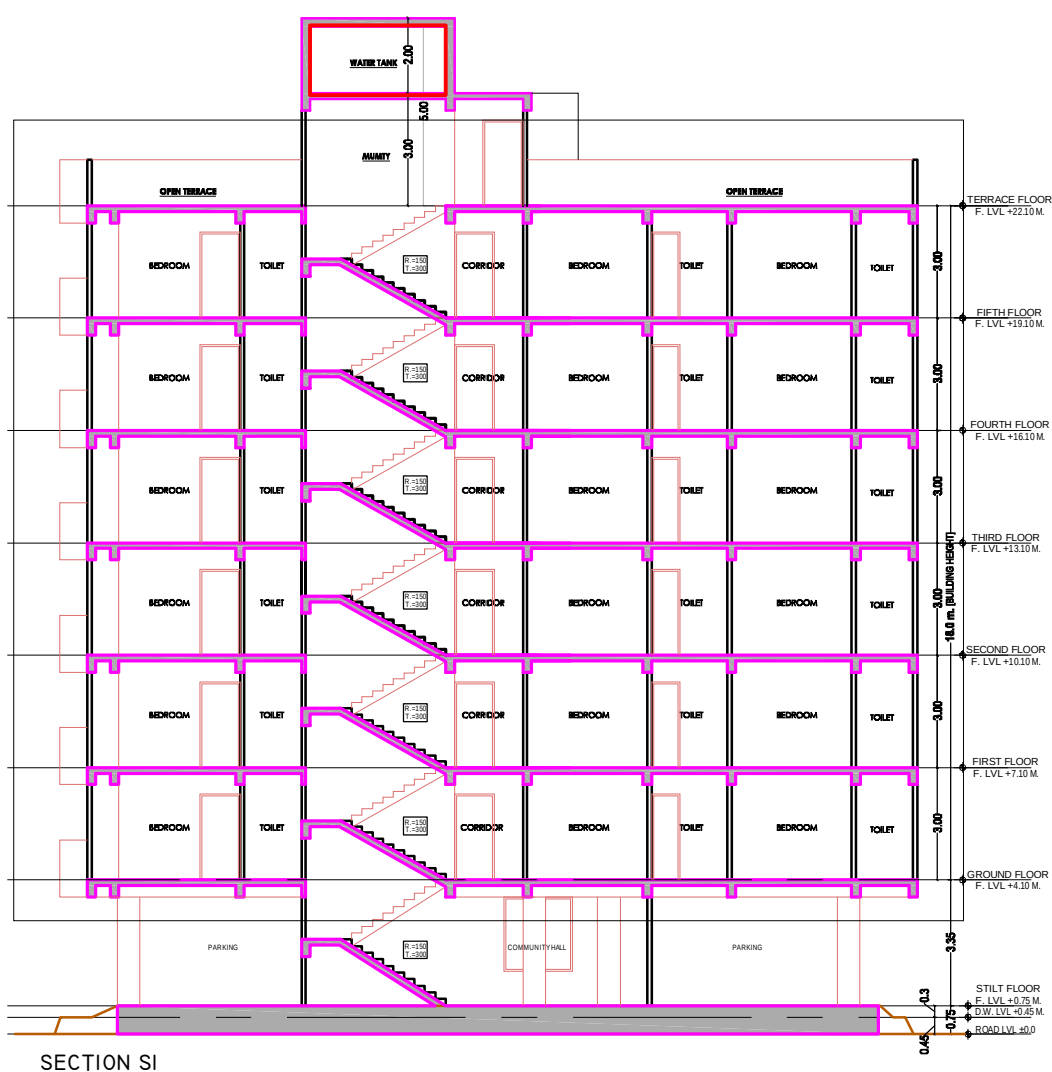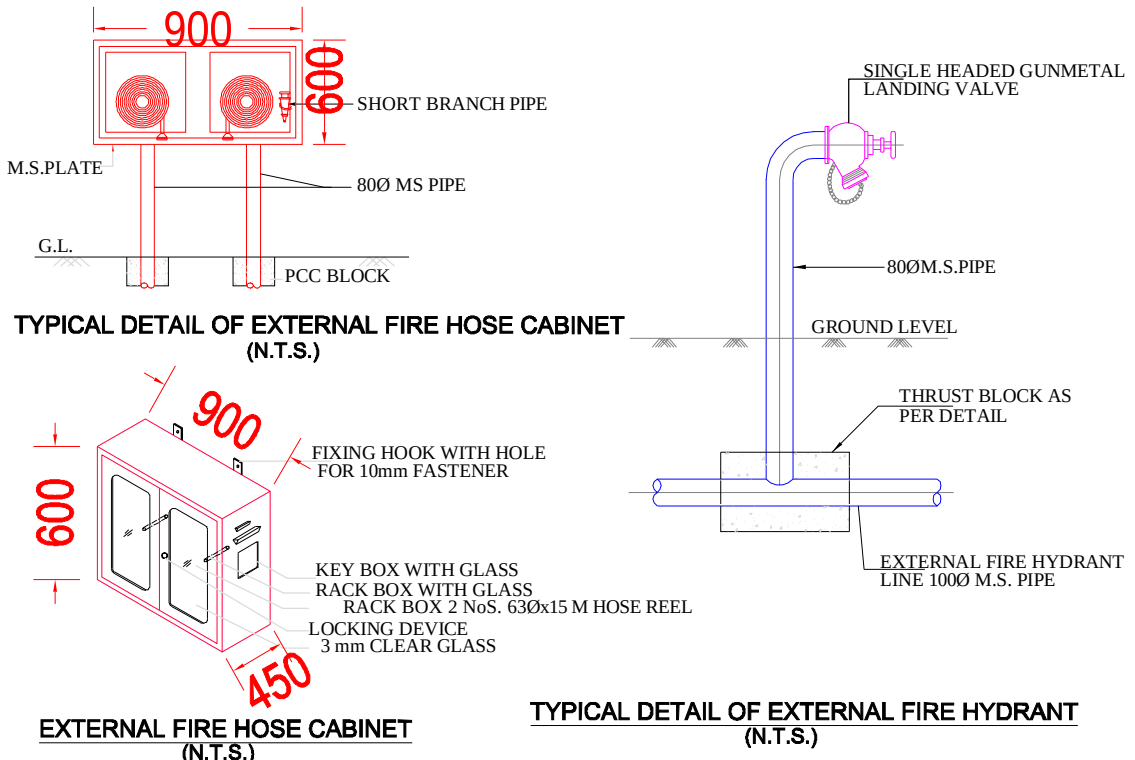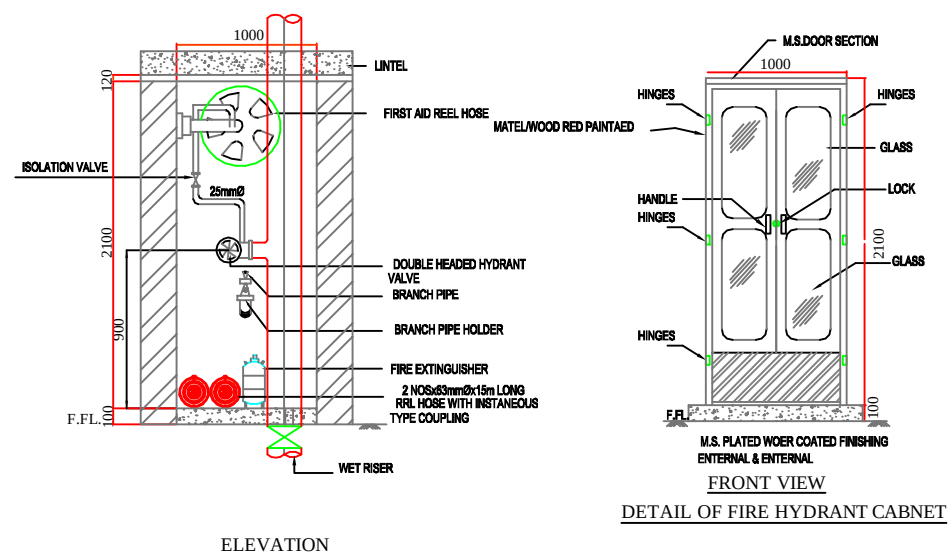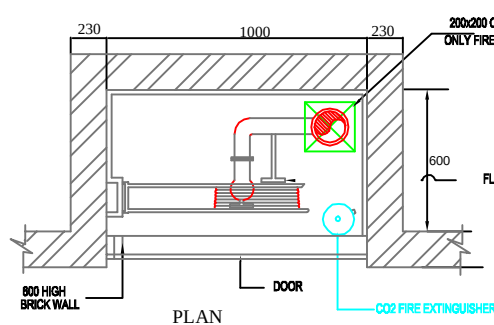

DRAWING:
TYPICAL DETAIL FOR FIRE HOSE CABINET-1
SCALE:-N.T.S.
FHC-1

S.no.	Symbol	Description	Qty.	Size in mm
1.		Butter fly Valve	04	100Ø
2.		Non Return Valve	03	100Ø
3.		Landing Valve Single headed	09	63Ø
4.		Pressure Gauge	01	
5.		FHC	07	
6.		External Fire Hose Cabinet	02	

SIGN:-

SEAL:-

SERVICE CONSULTANT:-

NAMAN YADAV
Naman Yadav
B.Tech (Service Consultant)

N.Y. Engineering Consultants

344, Mansarover Plaza, Mansarover,
Jaipur.

ARCHITECT:-

space edge Architects
ARCHITECTS, INTERIOR DESIGNERS AND ENGINEERS

B-6, Moti Marg, Bapu Nagar, Jaipur.
Ph.: 0141-4062903 , +91-9314510603
E-Mail: spaceedgejpr@gmail.com

PROJECT:-

PROPOSED RESIDENTIAL BUILDING AT PLOT NO. -
30,30A & 30B, SCHEME - KALYAN VIHAR, PRITHVIRAJ
NAGAR, JAIPUR

DRAWING TITLE:-

FIRE SCHEMATIC LAYOUT