

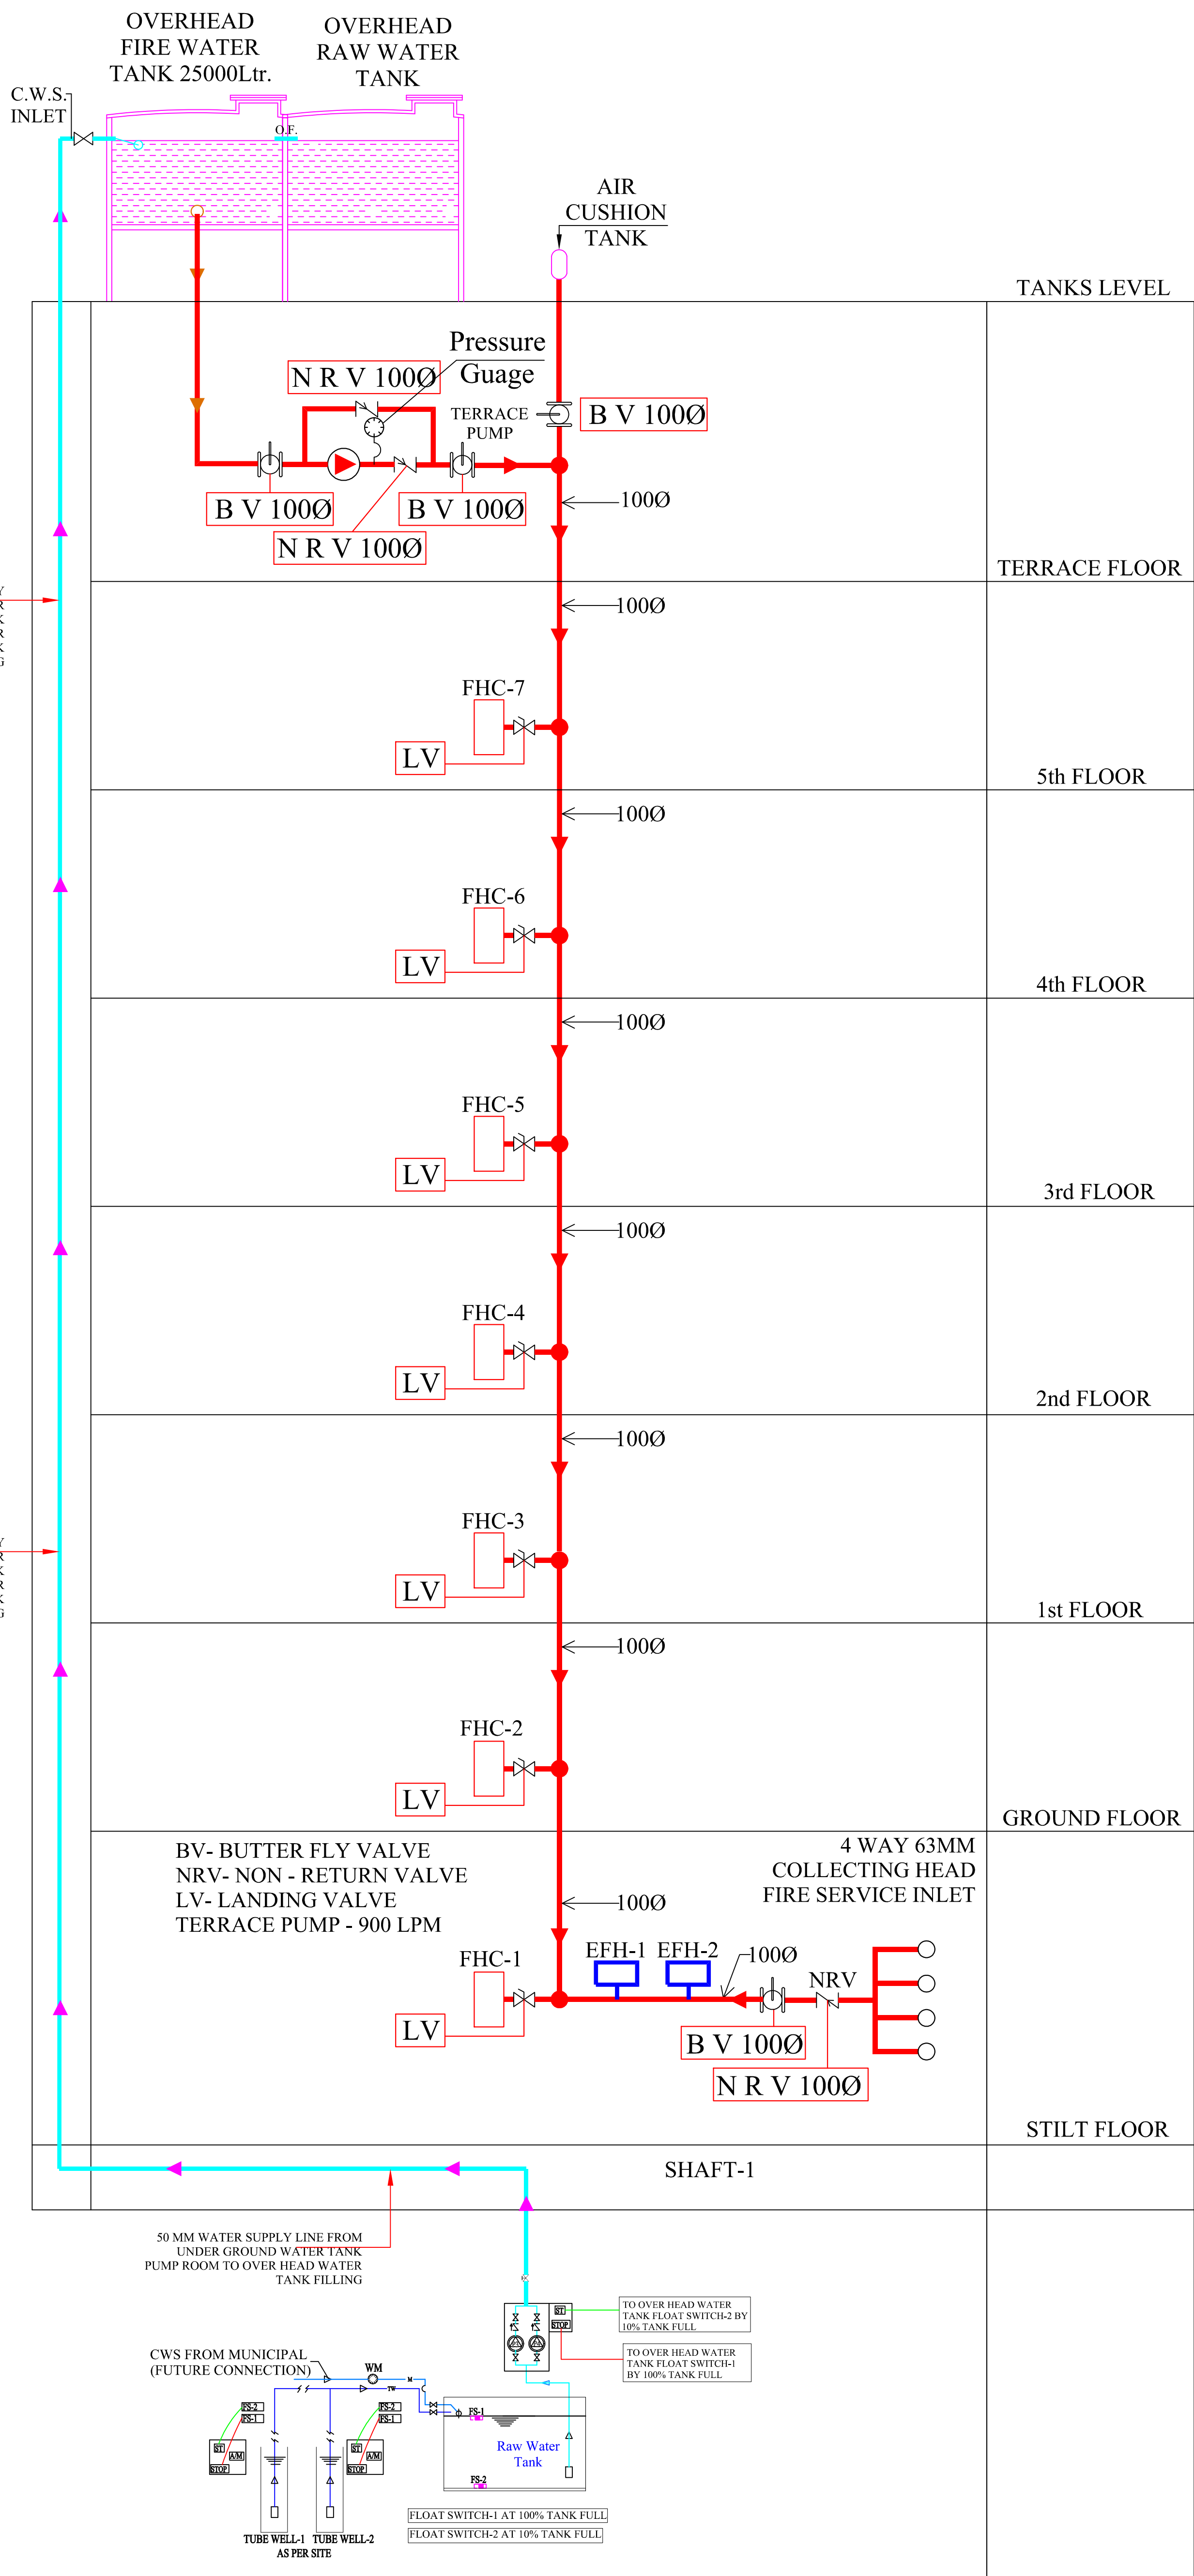


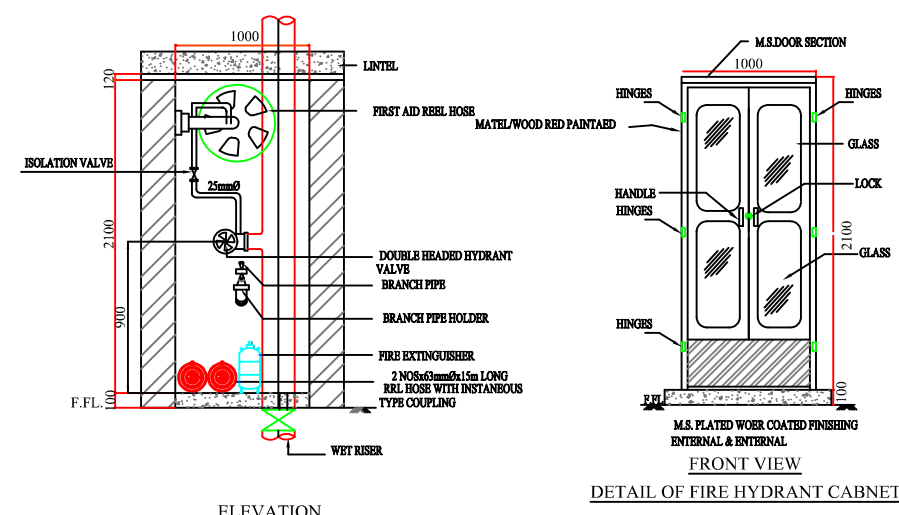

VIPUL AGARWAL
M.E.P. CONSULTANT
B.E. ELECTRICAL

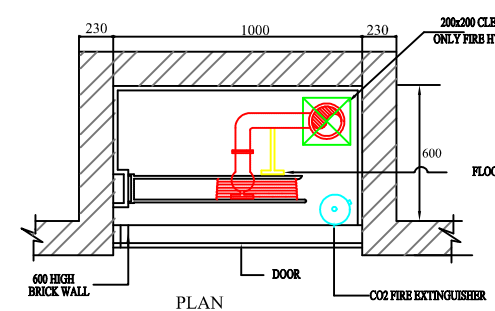

DRAWING: TYPICAL DETAIL FOR FIRE HOSE CABINET-1
SCALE: NTS
[FHC-1]

S.no.	Symbol	Description	Qty.	Size in mm
1.		Butter fly Valve	04	100Ø
2.		Non Return Valve	03	100Ø
3.		Landing Valve Single headed	07	63Ø
4.		Pressure Gauge	01	
5.		FHC	07	
6.		External Fire Hose Cabinet	02	

DRG. TITLE :-

FIRE SCHEMATIC LAYOUT
& UGT TO OHT SUPPLY LINE PLAN

SERVICES CONSULTANT:
ASHI ASSOCIATES
F 9 / 440 , Keshav Marg Chitrakut Scheme,Jaipur
PH:91-0-93146-10438 ,0141-2440946 Mail:vipul8599@yahoo.com

PROJECT NAME:-
AB PRIME HEIGHT

PROMOTER:-
SUNIL KUMAR AGARWAL HUF

PROJECT ADDRESS:-
PLOT NO-12, 13 &14,
VILLAGE-JAIPUR BAJRANG DEEP-1
(NIJI KHATEDAR), JAIPUR-302025
(RAJASTHAN)

ARCHITECT :-
SPACE GRID
C-49,VIDYA APARTMENT,PARAS MARG,
BAPU NAGAR,NEAR JANTA STORE
CIRCLE, JAIPUR-302015
PH-09314918766,0141-4005506 (O)
Email:-info.spacegrid@gmail.com