
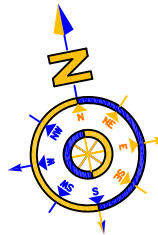




WATER SUPPLY LAYOUT PLAN OF "GULAB HARI ENCLAVE BLOCK-B"
AT VILL- JAGAT SARVANPURA TEH- SANGANER JAIPUR
KHASRA NO.- 195/192,194/180(PART)

SCALE:-1:750

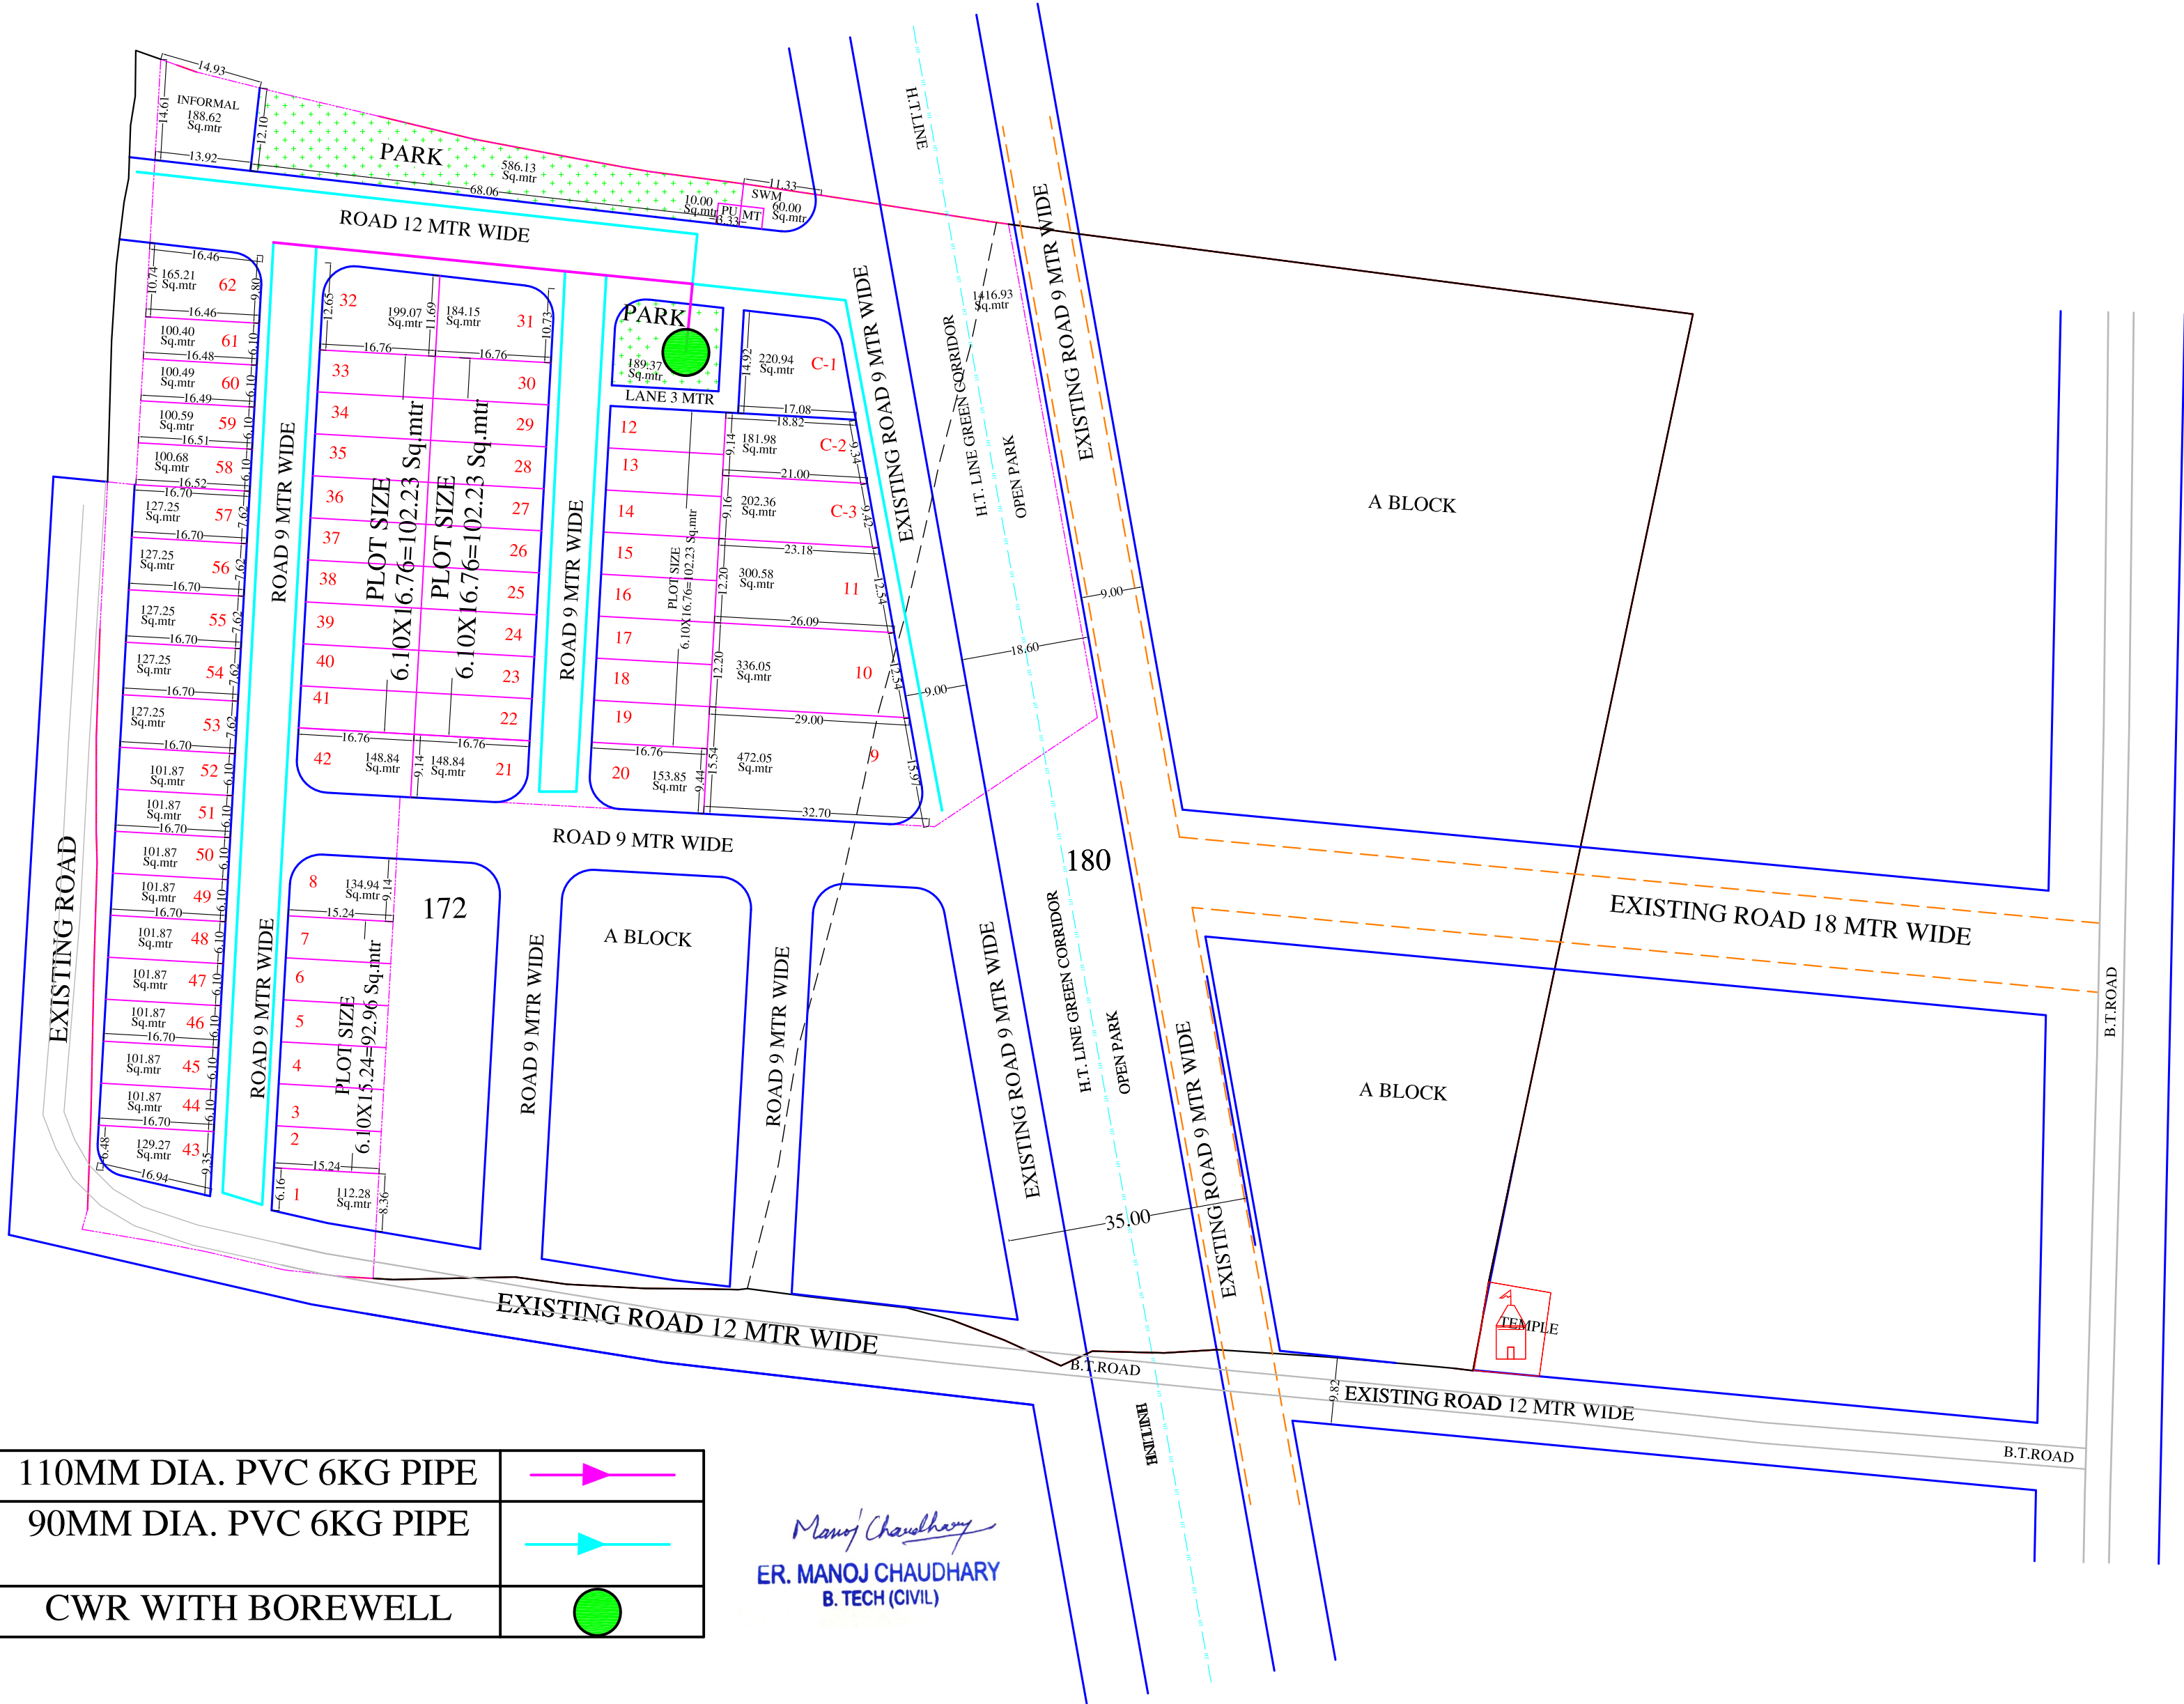

90A AREA DETAILS		
KH. NO.	90A AREA	BALANCE AREA
172	13900.00 Sq.mtr	200.00 Sq.mtr
180	1600.00 Sq.mtr	00.00 Sq.mtr

TOTAL 90A AREA=15500.00 Sq.mtr

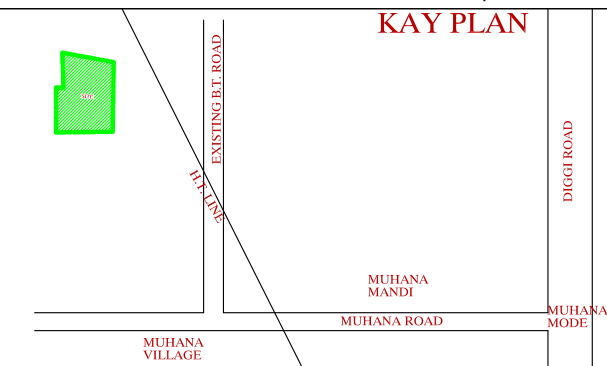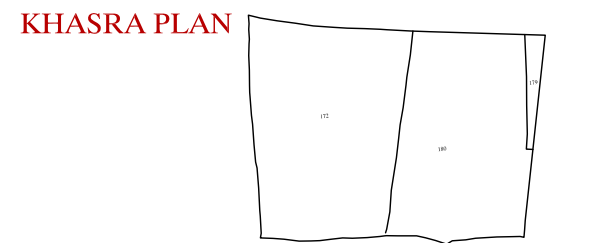

J. D. A.

AREA ANALYSIS'S :-			
S.NO.	LAND USE	AREA(IN Sq.mtr)	%
1.	RESIDENTIAL PLOT	7654.03 Sq.mtr	49.38%
2.	COMMERCIAL	605.28 Sq.mtr	03.91%
3.	INFORMAL	188.62 Sq.mtr	01.22%
4.	M.T. & S.W.M.+PU	70.00 Sq.mtr	00.45%
5.	PARK	775.49 Sq.mtr	05.00%
6.	H.T. LINE(OPEN)	1416.93 Sq.mtr	09.14%
7.	ROAD	4789.65 Sq.mtr	30.90%
8.	NET PLANNING AREA	15500.00 Sq.mtr	100.00%

NAME OF SOCIETY : NIJI KHATEDAR

NAME OF SCHEME :

ZONE NO. () SECTOR NO.

SCALE : 1=750 DRG. NO.

A. T. P. ZONE D.T.P. S.T.P.

JAIPUR DEVELOPEMENT AUTHORITY, JAIPUR.

110MM DIA. PVC 6KG PIPE	
90MM DIA. PVC 6KG PIPE	
CWR WITH BOREWELL	

Manoj Chaudhary
ER. MANOJ CHAUDHARY
B. TECH (CIVIL)