



NOTE:-
ALL EXTERNAL STREET LIGHT
CONTROL BY GUARD ROOM DB

LEGENDS:			
Qty.	I D	Symbol	Description
16	SL		STREET LIGHT
17			ELE. CABLE CHAMBER SIZE:-9"x9"
			4" DIA PVC PIPE FOR ELECTRIC CABLE

SERVICES CONSULTANT:-
ASHI ASSOCIATES
F 9 / 440 , Keshav Marg Chitrakut Scheme,Jaipur
PH:91-0-93146-10438 ,0141-2440946 Mail:vipul8599@yahoo.com

REVISIONS:-		
REV.	DATE	DESCRIPTION

PROJECT:-
MAHAL AANGAN

PROJECT ADDRESS:-
KHASRA NO.- 1084 AT
VILLAGE- RAMCHANDRAPURA,
TEH. & DISTT. - SANGANER,
JAIPUR-302022, RAJASTHAN

CLIENT:
MAHAL AANGAN LLP
JAIPUR

TITLE:-
**SITE EXTERNAL
LIGHTING, CHAMBER
& PIPE ROUTE PLAN**




DATE:-	15-03-2024	NORTH:
SCALE:-	N.T.S.	
DRN BY:-	RAAJ	
DEALT BY:-	SANJAY	
APPD BY:-	VIPUL AGARWAL	

DRAWING RELEASED FOR:
☐ PRESENTATION / PROPOSAL
☒ ADVANCE COPY
☐ GOOD FOR CONSTRUCTION

ARCHITECT:-

ARCHITECTS, INTERIOR DESIGNERS AND ENGINEERS
SPACE_EDGE_ARCHITECTS
B-6, Moti Marg, Bapu Nagar, Jaipur.
Ph.: 0141-4062903 , +91-9314510603
E-Mail: spaceedgejpr@gmail.com

THIS DRAWING IS THE SOLE PROPERTY OF SPACE EDGE
ARCHITECTS AND IS NOT TO BE COPIED, USED, OR REPRODUCED
FOR ANY PURPOSE OTHER THAN FOR WHICH IT HAS BEEN LOANED.

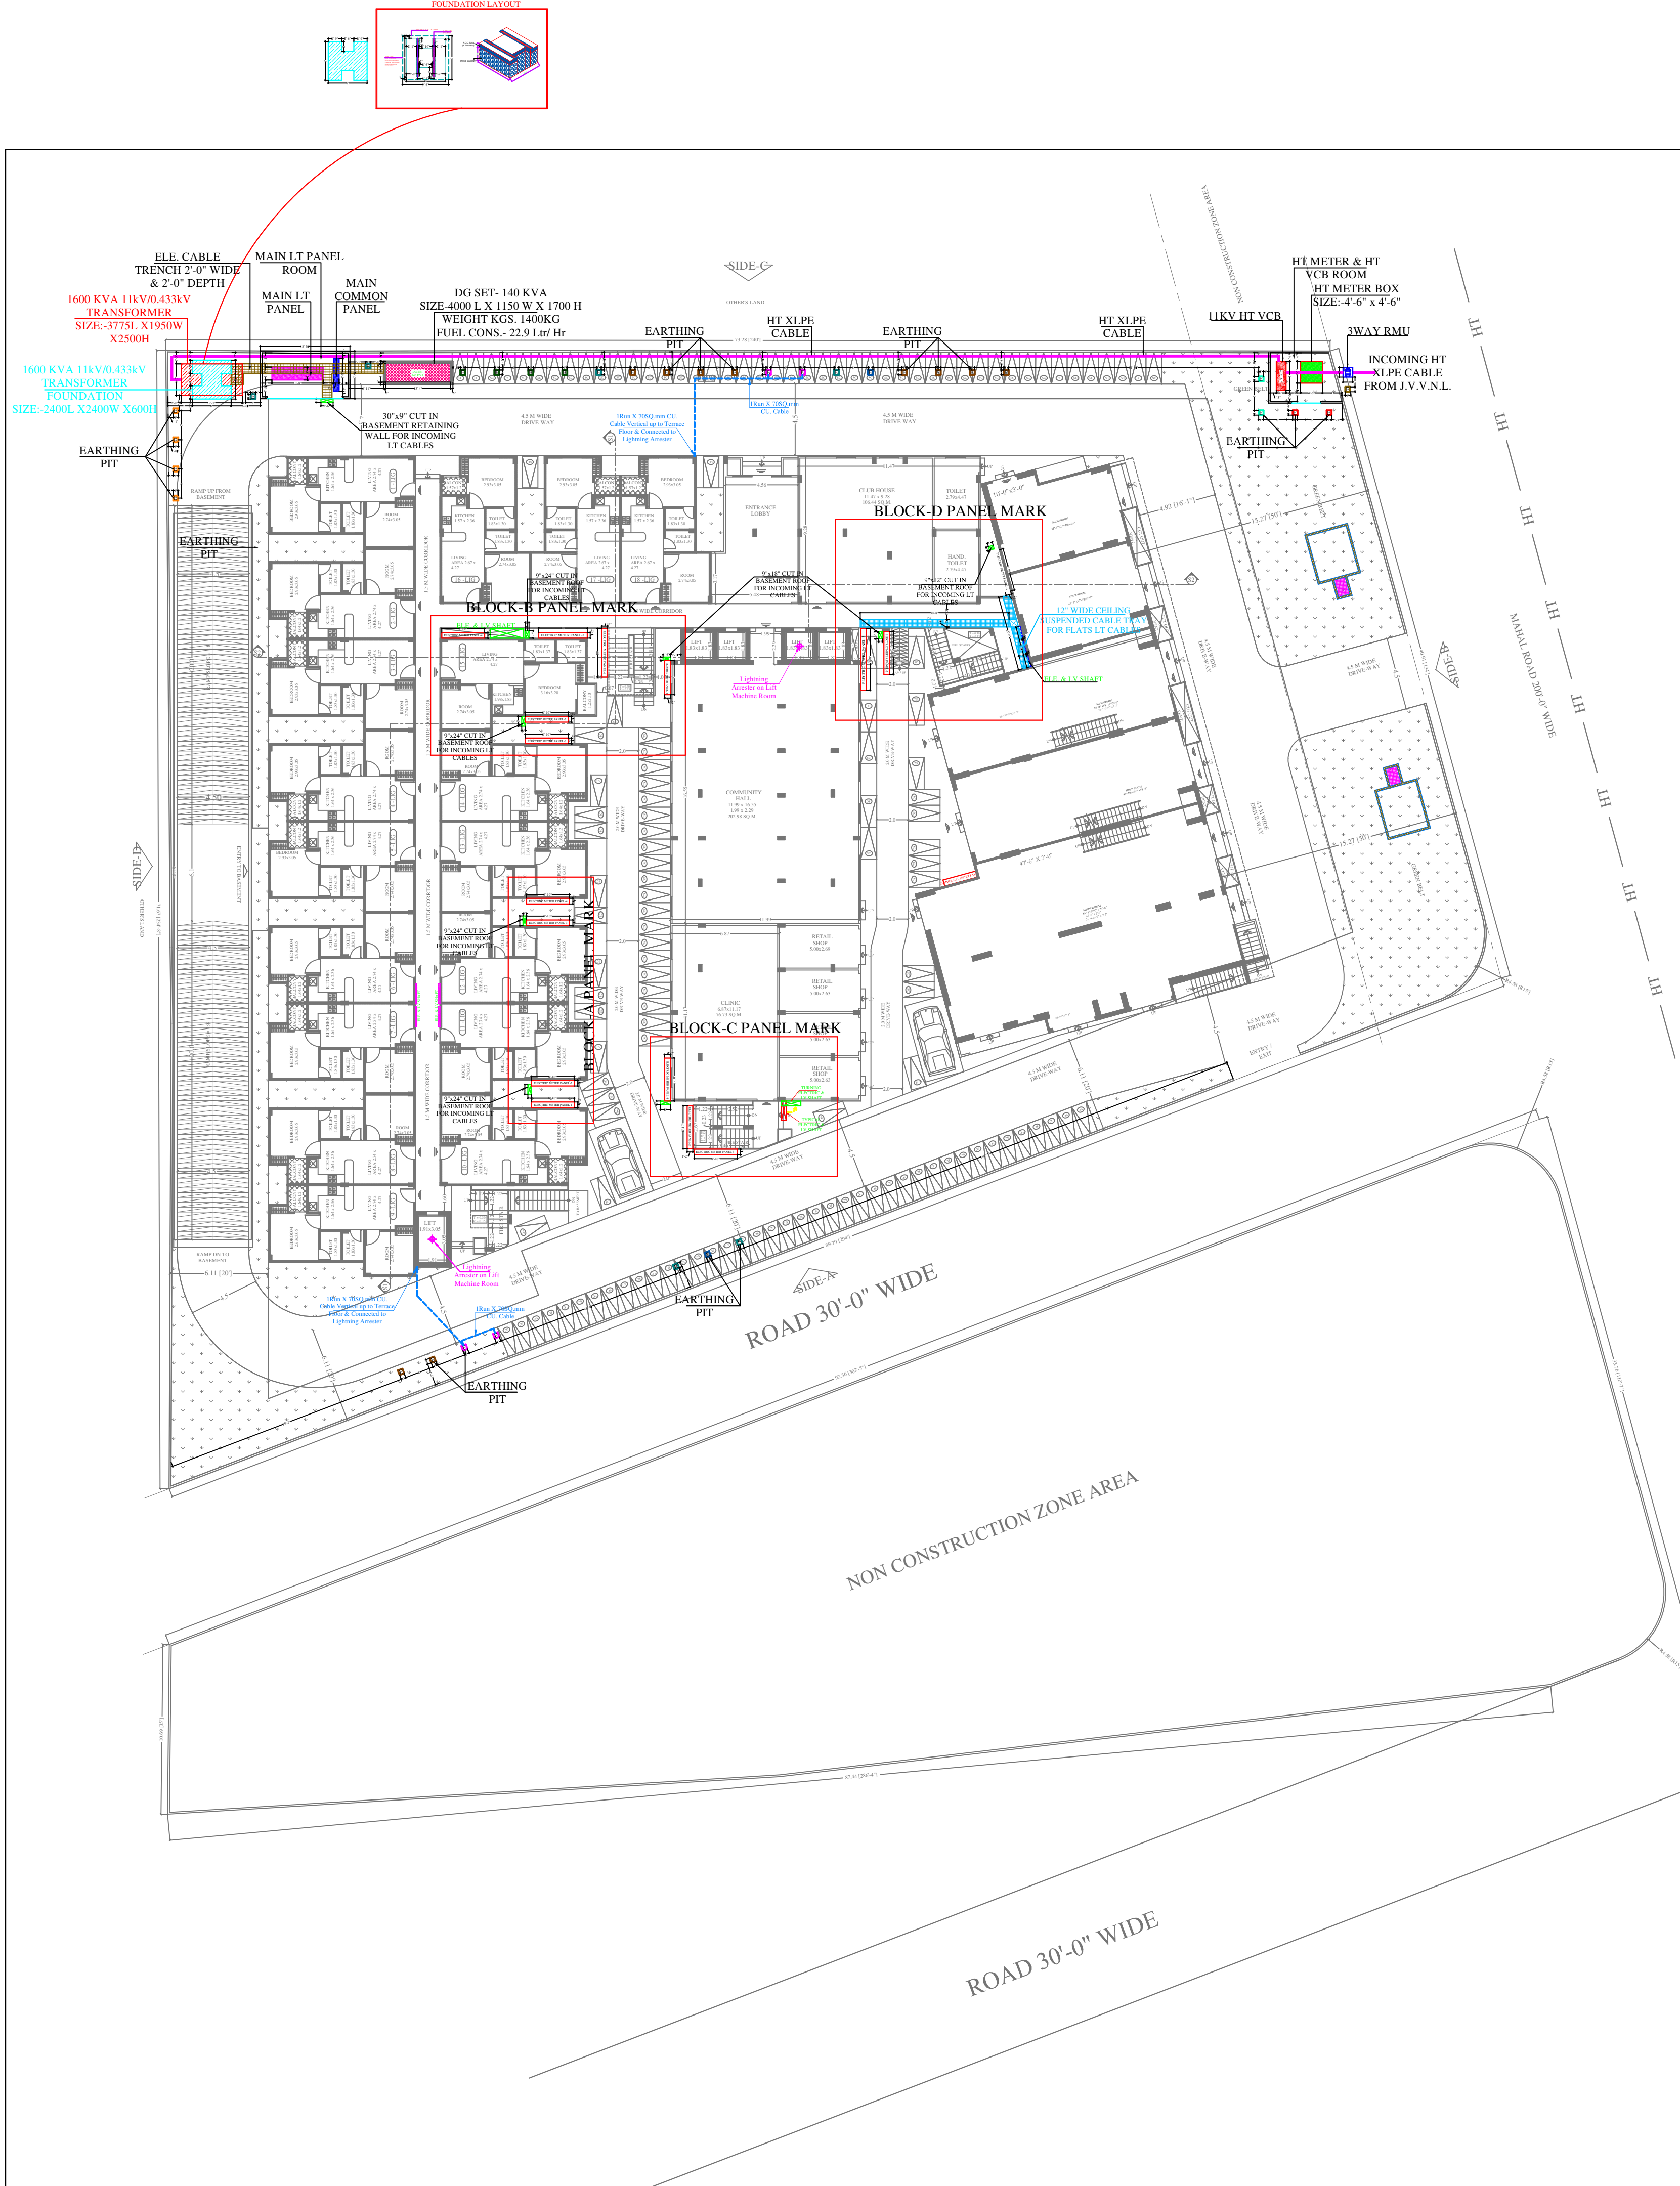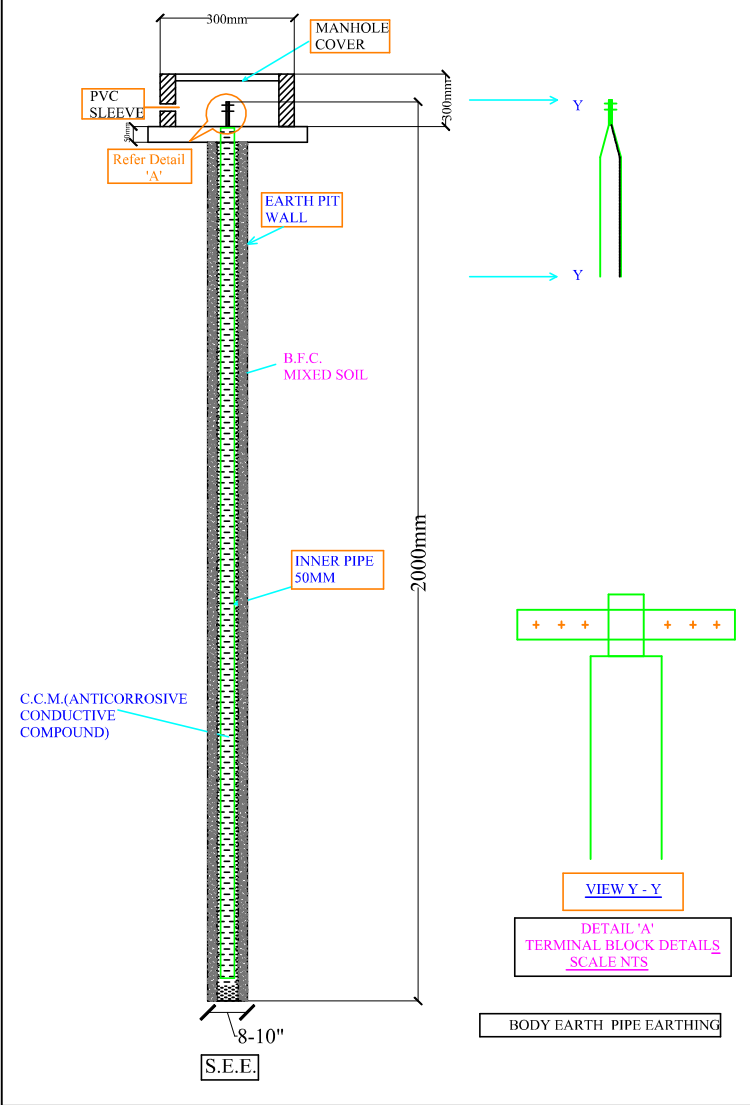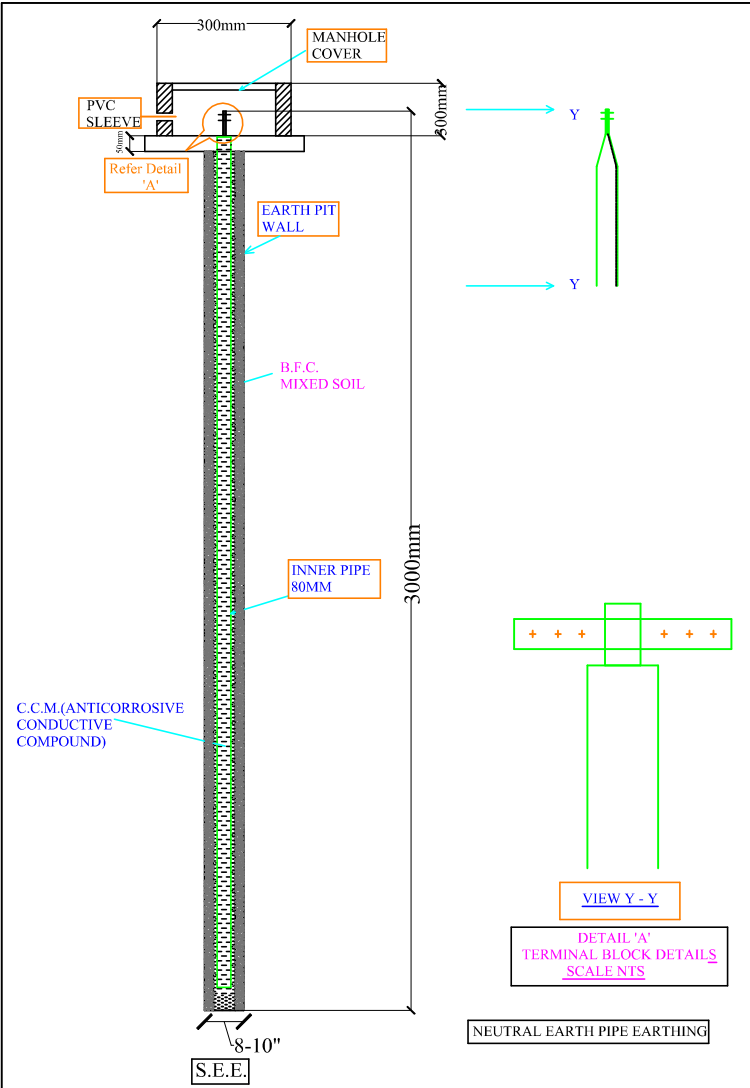

EARTHING DETAILS		
01	50MM PIPE(2METER)	3WAY RMU BODY EARTH
02	50MM PIPE(2METER)	HT METER BOX BODY EARTH
02	50MM PIPE(2METER)	11KV HT VCB BOX BODY EARTH
02	50MM PIPE(2METER)	TRANSFORMER BODY EARTH
02	80MM PIPE(3METER)	TRANSFORMER NEUTRAL EARTH
02	50MM PIPE(2METER)	DG SET BODY EARTH
02	80MM PIPE(3METER)	DG SET NEUTRAL EARTH
04	50MM PIPE(2METER)	LIGHTNING ARRESTER BODY EARTH
06	50MM PIPE(2METER)	ELECTRIC PANEL BODY EARTH
02	50MM PIPE(2METER)	TELEPHONE EXCH. BODY EARTH
10	50MM PIPE(2METER)	LIFT PANEL BODY EARTH
NOTES: 1. ALL NEUTRAL EARTHS TO BE CONNECTED 50 X 3 GI EARTH STRIP FROM EARTH PIT TO EQUIPMENT. 2. ALL BODY EARTHS TO BE CONNECTED 25 X 3 GI EARTH STRIP FROM EARTH PIT TO EQUIPMENT.		

Lightning Arrester

Model: Stormaster – ESE - 50 (Level 2/Medium Protection) (Protection radius - 35M Mast Height - 2 Mtr)

Led Aviation Light Luminaires
Product Code:- 110731
Cat No.:- BGAV 302 LED
Make:- BAJAJ

GENERAL NOTES:
1. ALL DIMENSIONS ARE IN FEET & INCHES, UNLESS SPECIFIED OTHERWISE.
2. ONLY WRITTEN DIMENSIONS ARE TO BE FOLLOWED. DRAWING SHOULD NOT BE SCALED UNDER ANY CIRCUMSTANCES.
3. ALL MEASUREMENTS MUST BE CHECKED AND VERIFIED BY THE CONTRACTORS PRIOR TO EXECUTION OF WORK AT SITE.
4. THIS DRAWING IS TO BE READ IN CONJUNCTION WITH ALL RELEVANT STRUCTURAL, SERVICES & FACILITY PLANNING DRAWINGS.
5. ANY DISCREPANCIES BETWEEN ARCHITECTURAL, STRUCTURAL AND SERVICES DRAWINGS MUST BE BROUGHT TO THE NOTICE OF THE ARCHITECTS IMMEDIATELY & PRIOR TO EXECUTION AT SITE.
6. CO-ORDINATION WITH SERVICES SUCH AS HVAC, PLUMBING & ELECTRICAL, ETC. IS THE RESPONSIBILITY OF THE CONTRACTORS.

VIPUL AGARWAL
M.E.P. CONSULTANT
B.E. ELECTRICAL

SERVICES CONSULTANT:-
ASHI ASSOCIATES
F 9 / 440 , Keshav Marg Chitrakut Scheme Jaipur
PH:91-0-93146-10438 ,0141-2440946 Mail:vipul8599@yahoo.com

REVISIONS:-

REV.	DATE	DESCRIPTION

PROJECT:-
MAHAL AANGAN

PROJECT ADDRESS:-
KHASRA NO.- 1084 AT
VILLAGE- RAMCHANDRAPURA,
TEH. & DISTT. - SANGANER,
JAIPUR-302022, RAJASTHAN

CLIENT:
MAHAL AANGAN LLP
JAIPUR

TITLE:-
SITE ELE. SUB- STATION,
CABLE ROUTE & LIGHTNING
ARRESTER PLAN

DATE:-	27-10-2022	NORTH:
SCALE:-	N.T.S.	<div><div>N</div><div>W</div><div>E</div><div>S</div></div>
DRN BY:-	VIJESH	
DEALT BY:-	SANJAY	
APPD BY:-	VIPUL AGARWAL	

DRAWING RELEASED FOR:

☒ PRESENTATION / PROPOSAL

☒ ADVANCE COPY

☐ GOOD FOR CONSTRUCTION

ARCHITECT:-

space edge

Architects

ARCHITECTS, INTERIOR DESIGNERS AND ENGINEERS

SPACE_EDGE_ARCHITECTS

B-6, Moti Marg, Bapu Nagar, Jaipur.
Ph.: 0141-4062903 , +91-9314510603
E-Mail: spaceedgejpr@gmail.com

THIS DRAWING IS THE SOLE PROPERTY OF SPACE EDGE ARCHITECTS AND IS NOT TO BE COPIED, USED OR REPRODUCED FOR ANY PURPOSE OTHER THAN FOR WHICH IT HAS BEEN LOANED.