


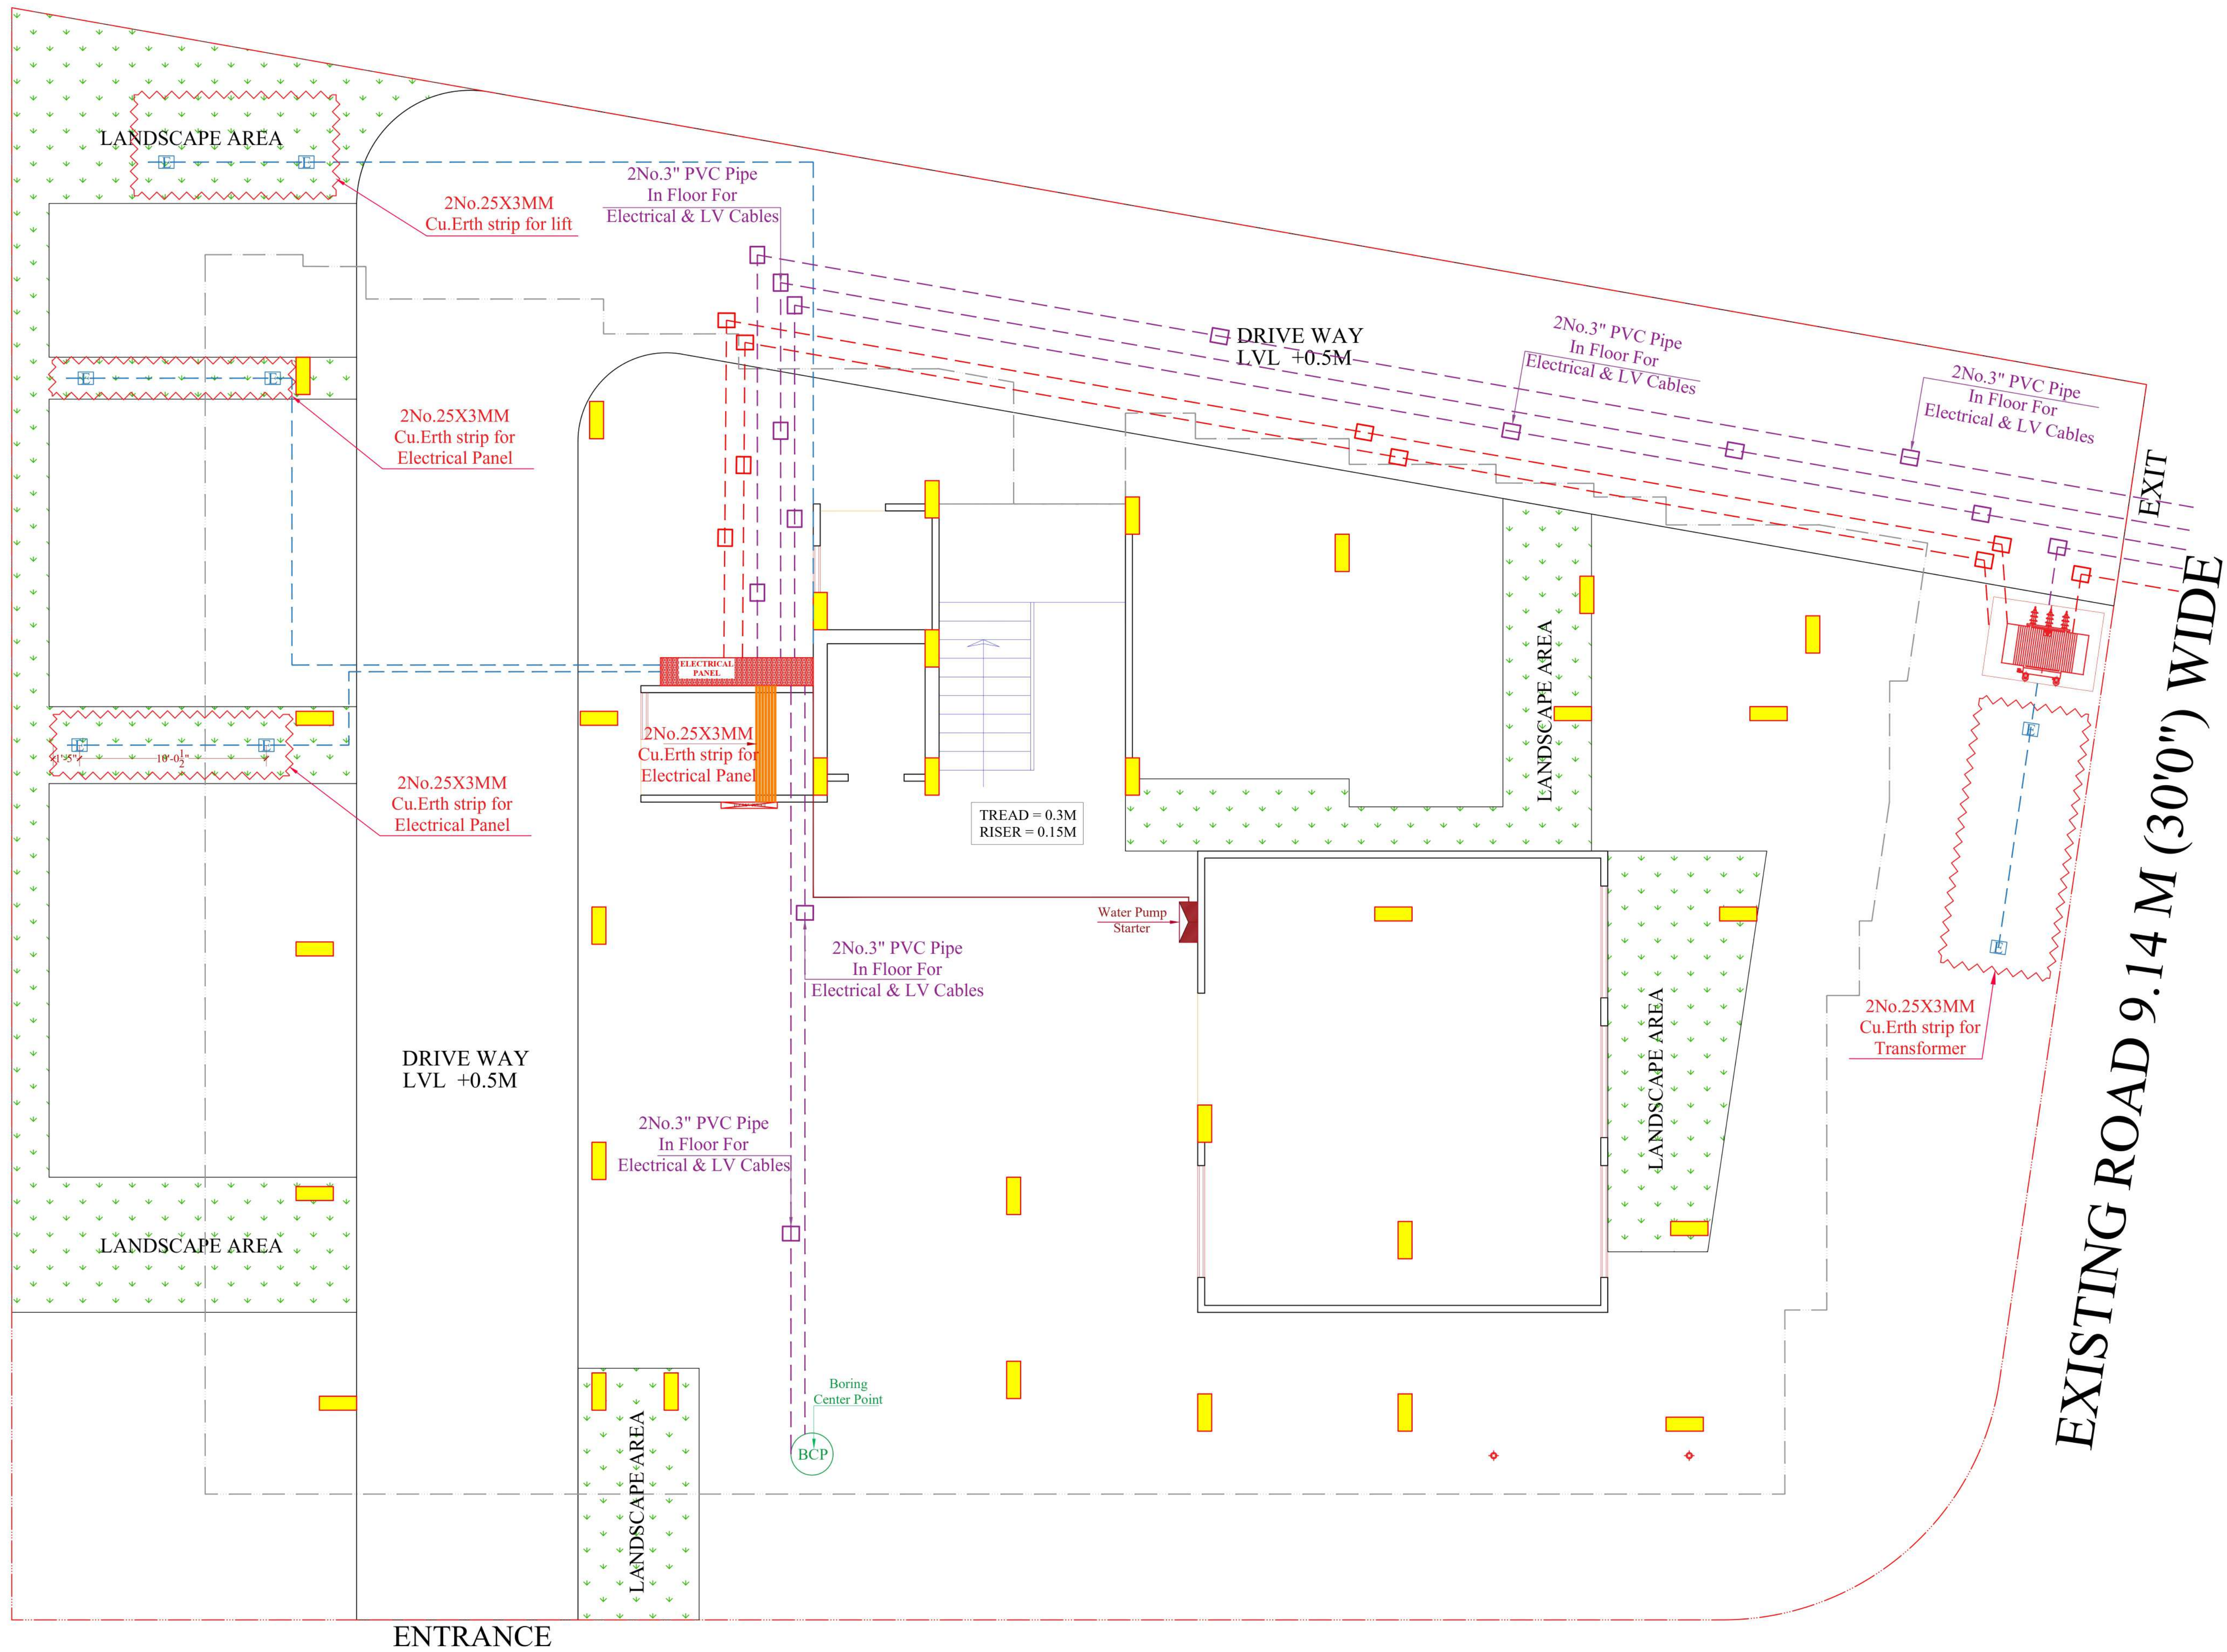

SPECIFICATION:-

1. THIS DRAWING IS THE PROPERTY OF AND SHALL NOT BE USED OR PRODUCE IN ANY MANNER WITHOUT HIS WRITTEN PERMISSION.
2. DIMENSIONS ON THE DRAWINGS ARE TO BE READ NOT SCALED.
3. THE EXECUTING AGENCY IS REQUIRED TO CORRELATE ALL RELEVANT DRAWINGS AND ANY ERRORS OR DISCREPANCIES ARE TO BE BROUGHT TO THE NOTICE OF BEFORE COMMENCE OF WORK

PROJECT TITLE:-

JC HEIGHTS 09
C-11 & C-12(NORTH)
NARAYAN PURI 'C',
JAIPUR , RAJASTHAN

CONSULTANTS: -

Er. Sanjay Yadav

CHECKED BY:-

Ar. Vikram Jangid

SIGNATURE:-

DRAWN BY:-

Vivek

SCALE:-

N.T.S. 01 05 2026

NORTH

SHEET:-

SHEET TITLE:-

ELECTRICAL ROUTING & ERTHING PLAN

SIGNATURES:-

Sanjay Yadav
SANJAY YADAV
B.TECH (CIVIL)

1. THIS DRAWING IS THE PROPERTY OF AND SHALL NOT BE USED OR PRODUCE IN ANY MANNER WITHOUT HIS WRITTEN PERMISSION.
2. DIMENSIONS ON THE DRAWINGS ARE TO BE READ NOT SCALED.
3. THE EXECUTING AGENCY IS REQUIRED TO CORRELATE ALL RELEVANT DRAWINGS AND ANY ERRORS OR DISCREPANCIES ARE TO BE BROUGHT TO THE NOTICE OF BEFORE COMMENCE OF WORK

PROJECT TITLE:-
JC HEIGHTS 09
C-11 & C-12(NORTH)
NARAYAN PURI 'C' ,
JAIPUR , RAJASTHAN

Er. Sanjay Yadav

SHEET TITLE:-
MAIN PANEL SLD PLAN


SANJAY YADAV
B.TECH (CIVIL)

