


MAIN PANEL

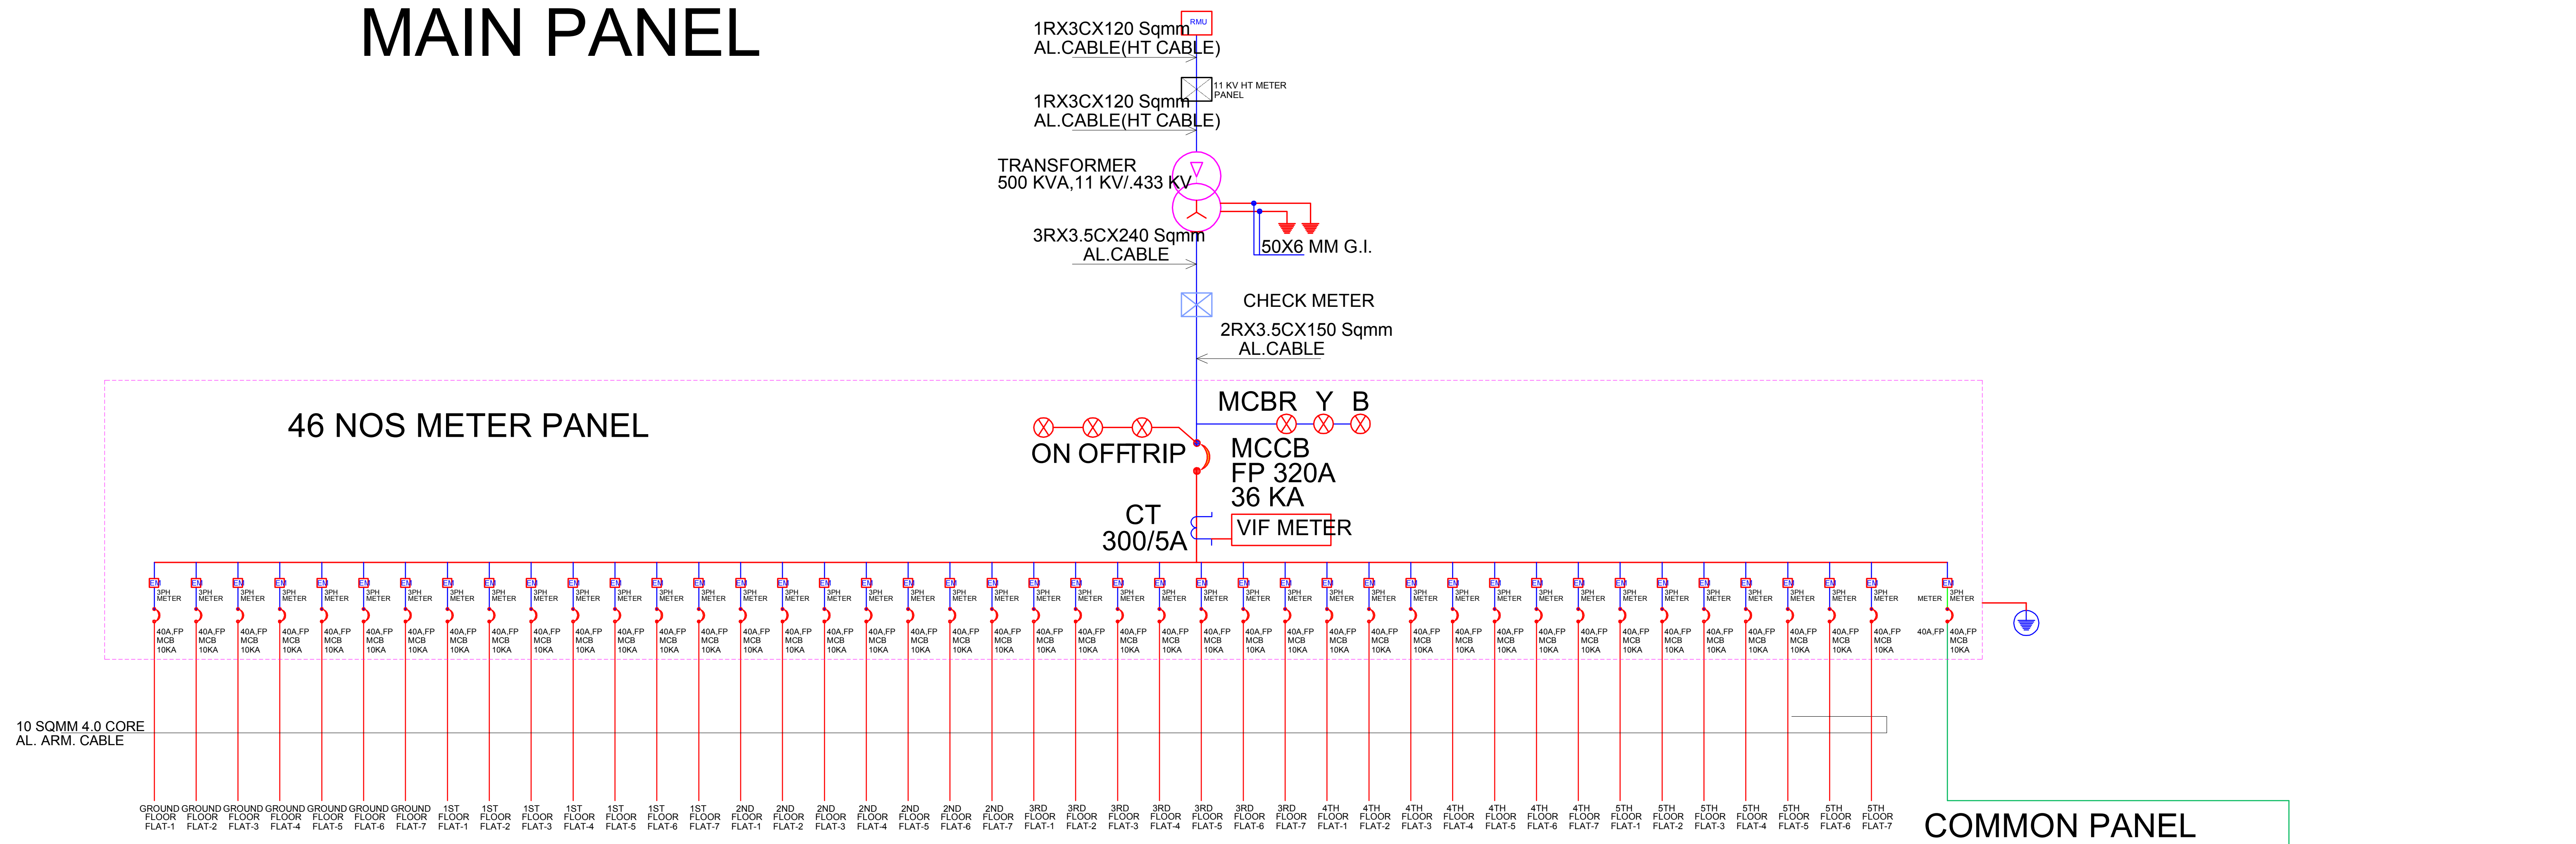



PROJECT:-
PROPOSED RESIDENTIAL BUILDING AT PLOT NO. C-3,C-4,C-5, KRISHI VIHAR-C (BADRWAS) - NEHRU GRIHA NIRMAN SHAKARI SAMEETI, LIMITED, JAIPUR (RAJ)

TITLE:-
ELECTRICAL SLD LAY OUT

SERVICE CONSULTANT:-
Akshay Kumawat
B.Tech (Service Consultant)
A.K. Engineering Consultants
120, First Floor, Sunny Mart, New Aatish Market, Mansarover, Jaipur.

ARCHITECT:-
space edge Architects
ARCHITECTS, INTERIOR DESIGNERS AND ENGINEERS
B-6, Moti Marg, Bapu Nagar, Jaipur.
Ph.: 0141-4062903 , +91-9314510603
E-Mail: spaceedgejpr@gmail.com

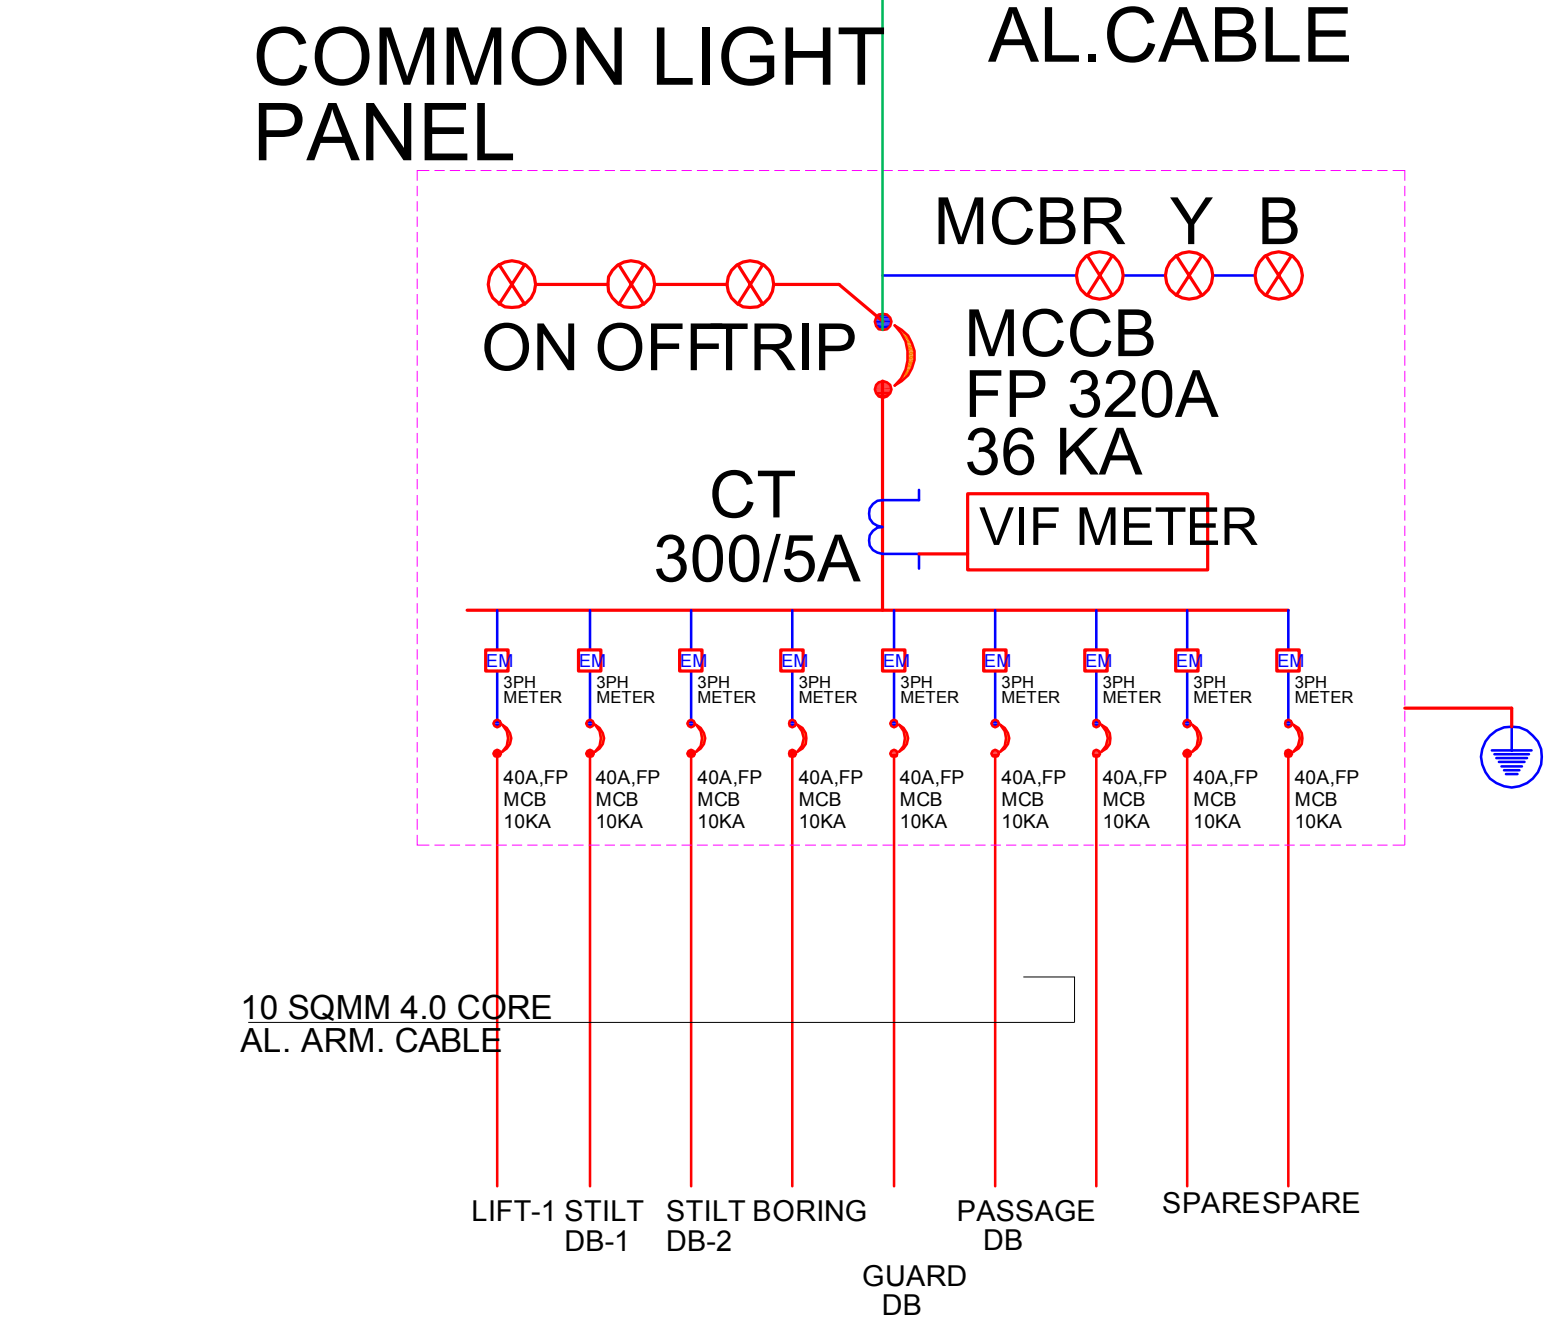

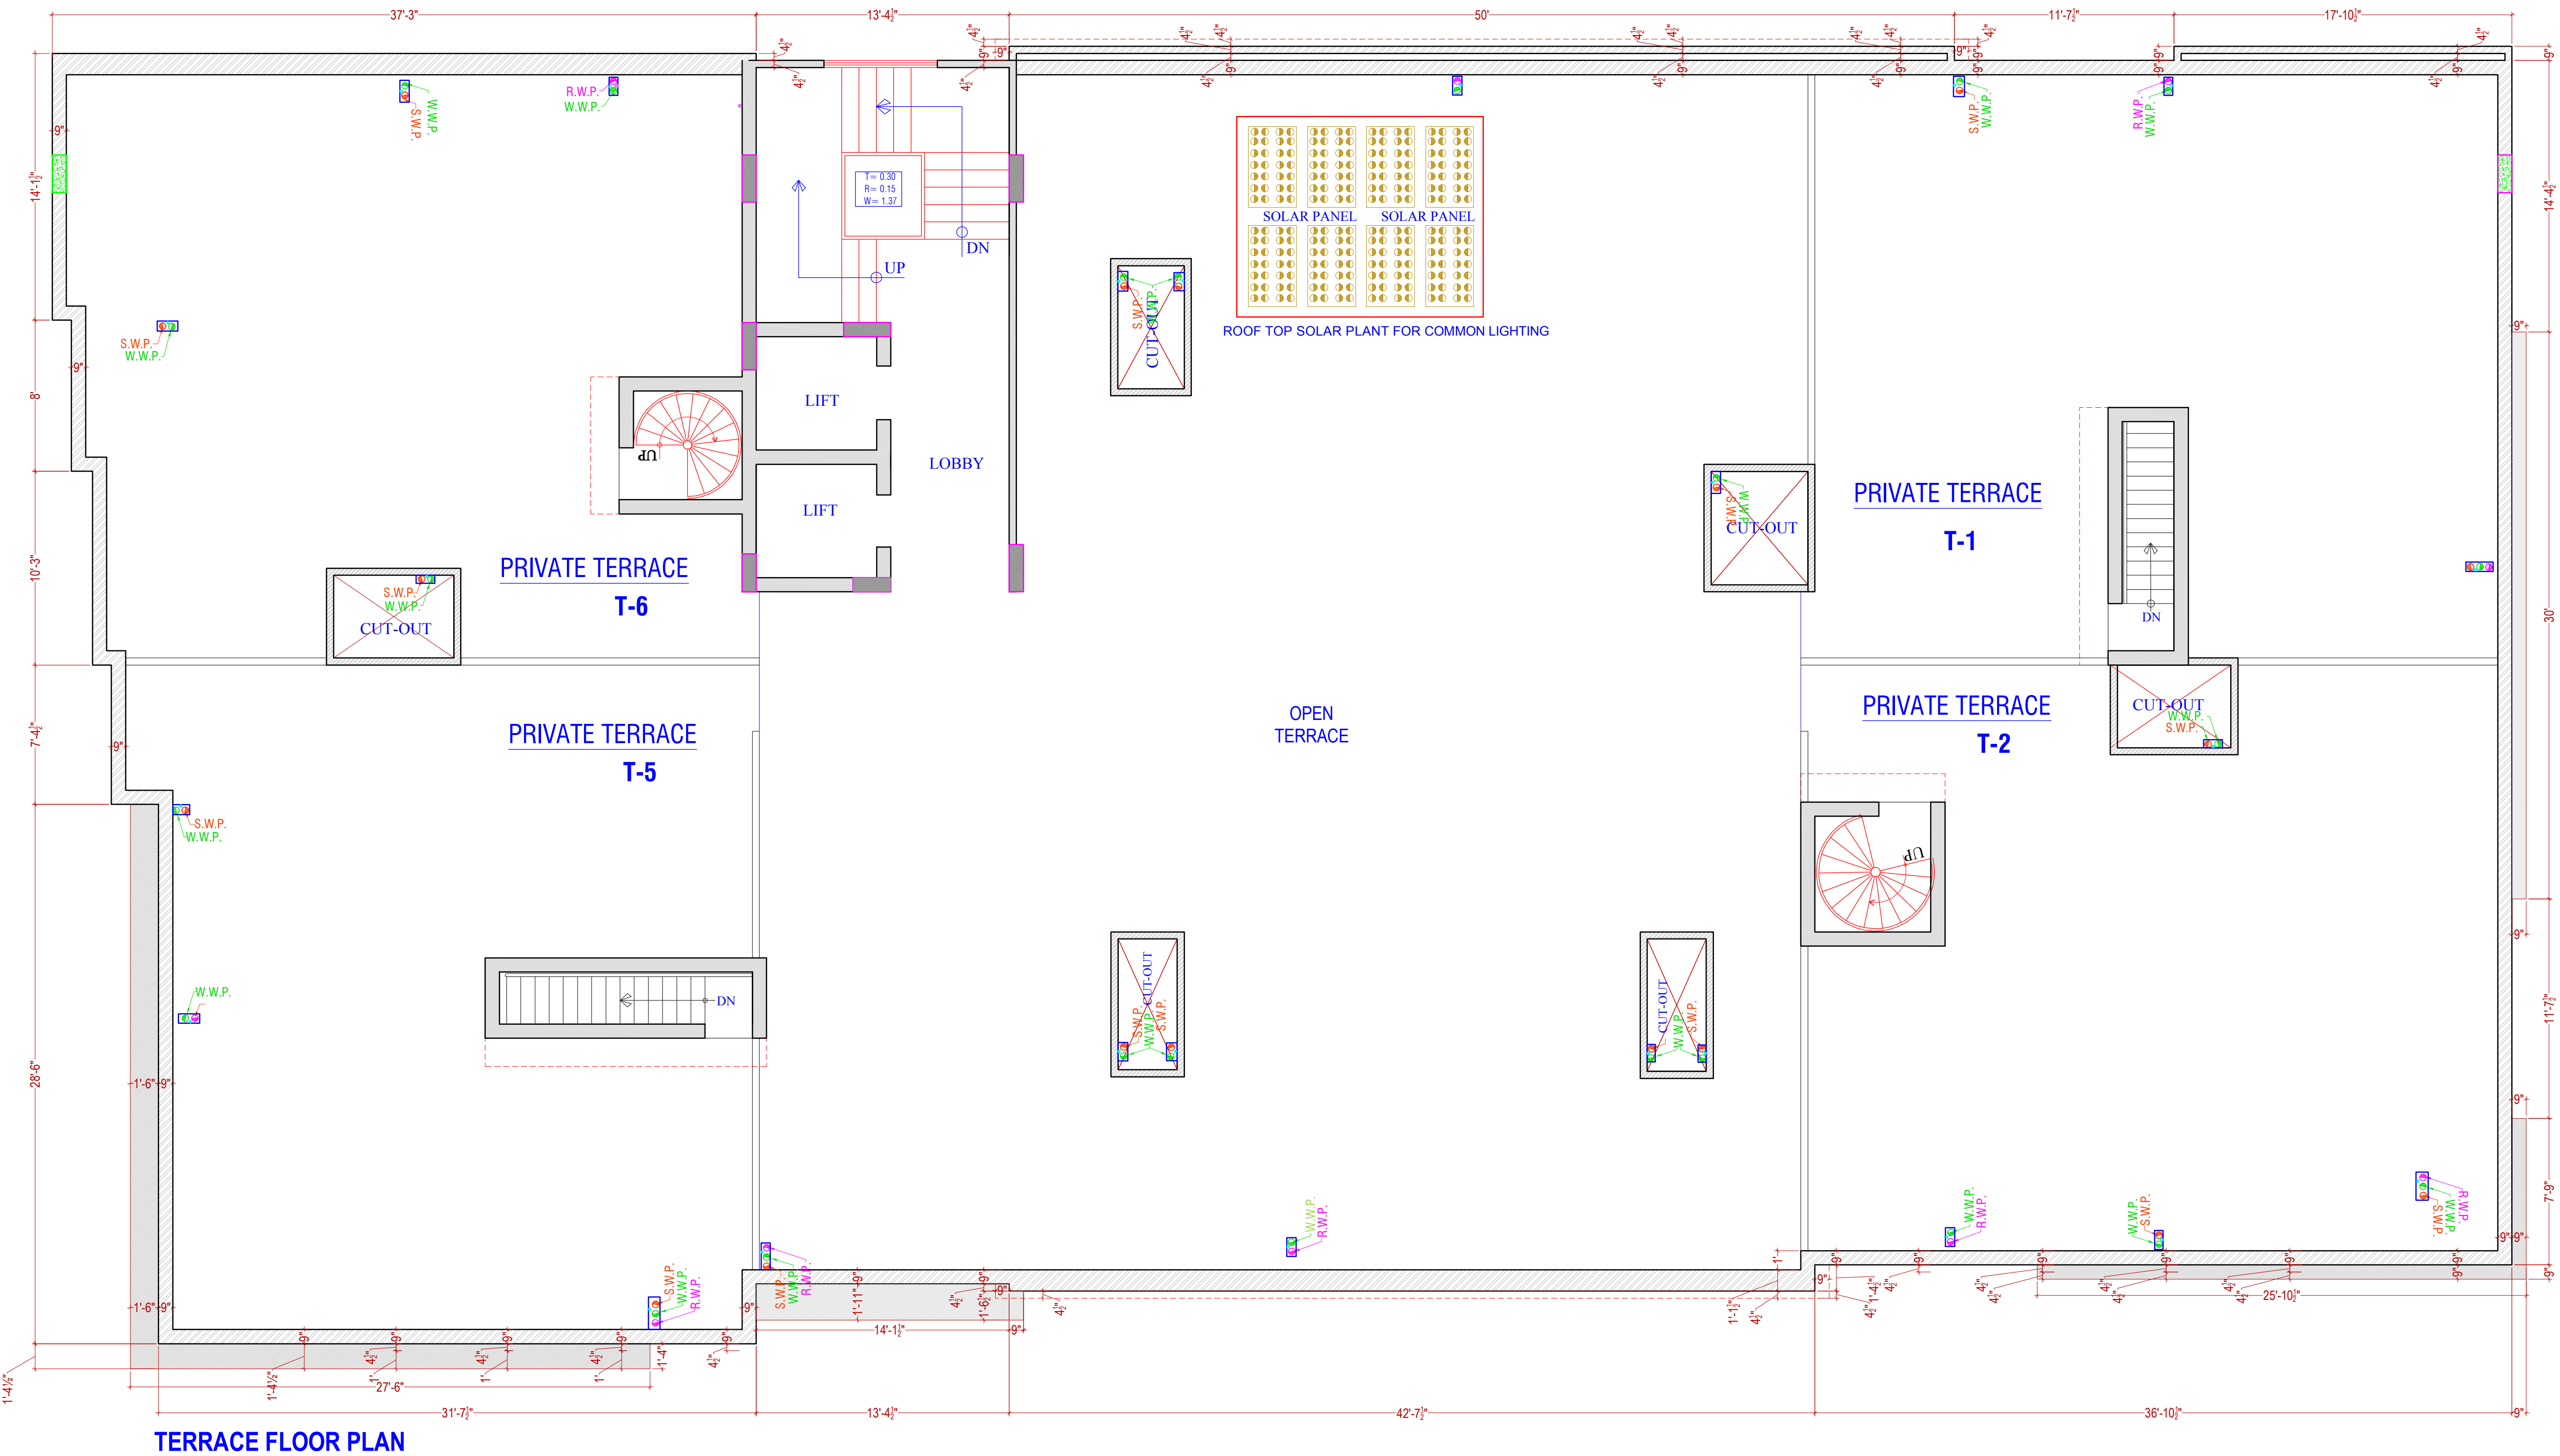

TOILET- 6NOS	
CWS DOWNTAKE DETAIL 40MM-5TH,4TH&3RD FLOOR 32MM-2ND, 1ST& G. FLOOR 25MM-GRD FLR ONLY	
KITCHEN- 6NOS	
CWS DOWNTAKE DETAIL 40MM-5TH,4TH&3RD FLOOR 32MM-2ND, 1ST& G. FLOOR 25MM-GRD FLR ONLY	
SYMBOL	DESCRIPTION
	Valve According to Pipe Size
	Ø80 MM CWS PIPE
	Ø40 MM CWS PIPE
	Ø40 MM FWS PIPE
	Ø50 MM RAW OHT FILLING PIPE

REVISIONS:-

REV.	DATE	DESCRIPTION
R1		

PROJECT:-

PROPOSED RESIDENTIAL BUILDING AT PLOT NO. C-3,C-4,C-5, KRISHI VIHAR-C (BADRWAS) - NEHRU GRIHA NIRMAN SHAKARI SAMEETI, LIMITED, JAIPUR (RAJ)

DRAWING:-

TITLE:-

TERRACE FLOOR SOLAR PLANT LAY OUT

DATE:-

SCALE:-

N.T.S.

DRN BY:-

CHKD BY:-

APPD BY:-

DRAWING RELEASED FOR:

☐ PRESENTATION / PROPOSAL

☐ ADVANCE COPY

☒ GOOD FOR CONSTRUCTION

SERVICE CONSULTANT:-

Akshay Kumawat
B.Tech (Service Consultant)
A.K. Engineering Consultants
120, First Floor, Sunny Mart, New Aatish Market, Mansarover, Jaipur.


ARCHITECT:-

ARCHITECTS, INTERIOR DESIGNERS AND ENGINEERS

B-6, Mofli Marg, Bapu Nagar, Jaipur.
Ph.: 0141-4062903 , +91-9314510603
E-Mail: spaceedgejpr@gmail.com

30'-0" WIDE ROAD

153'

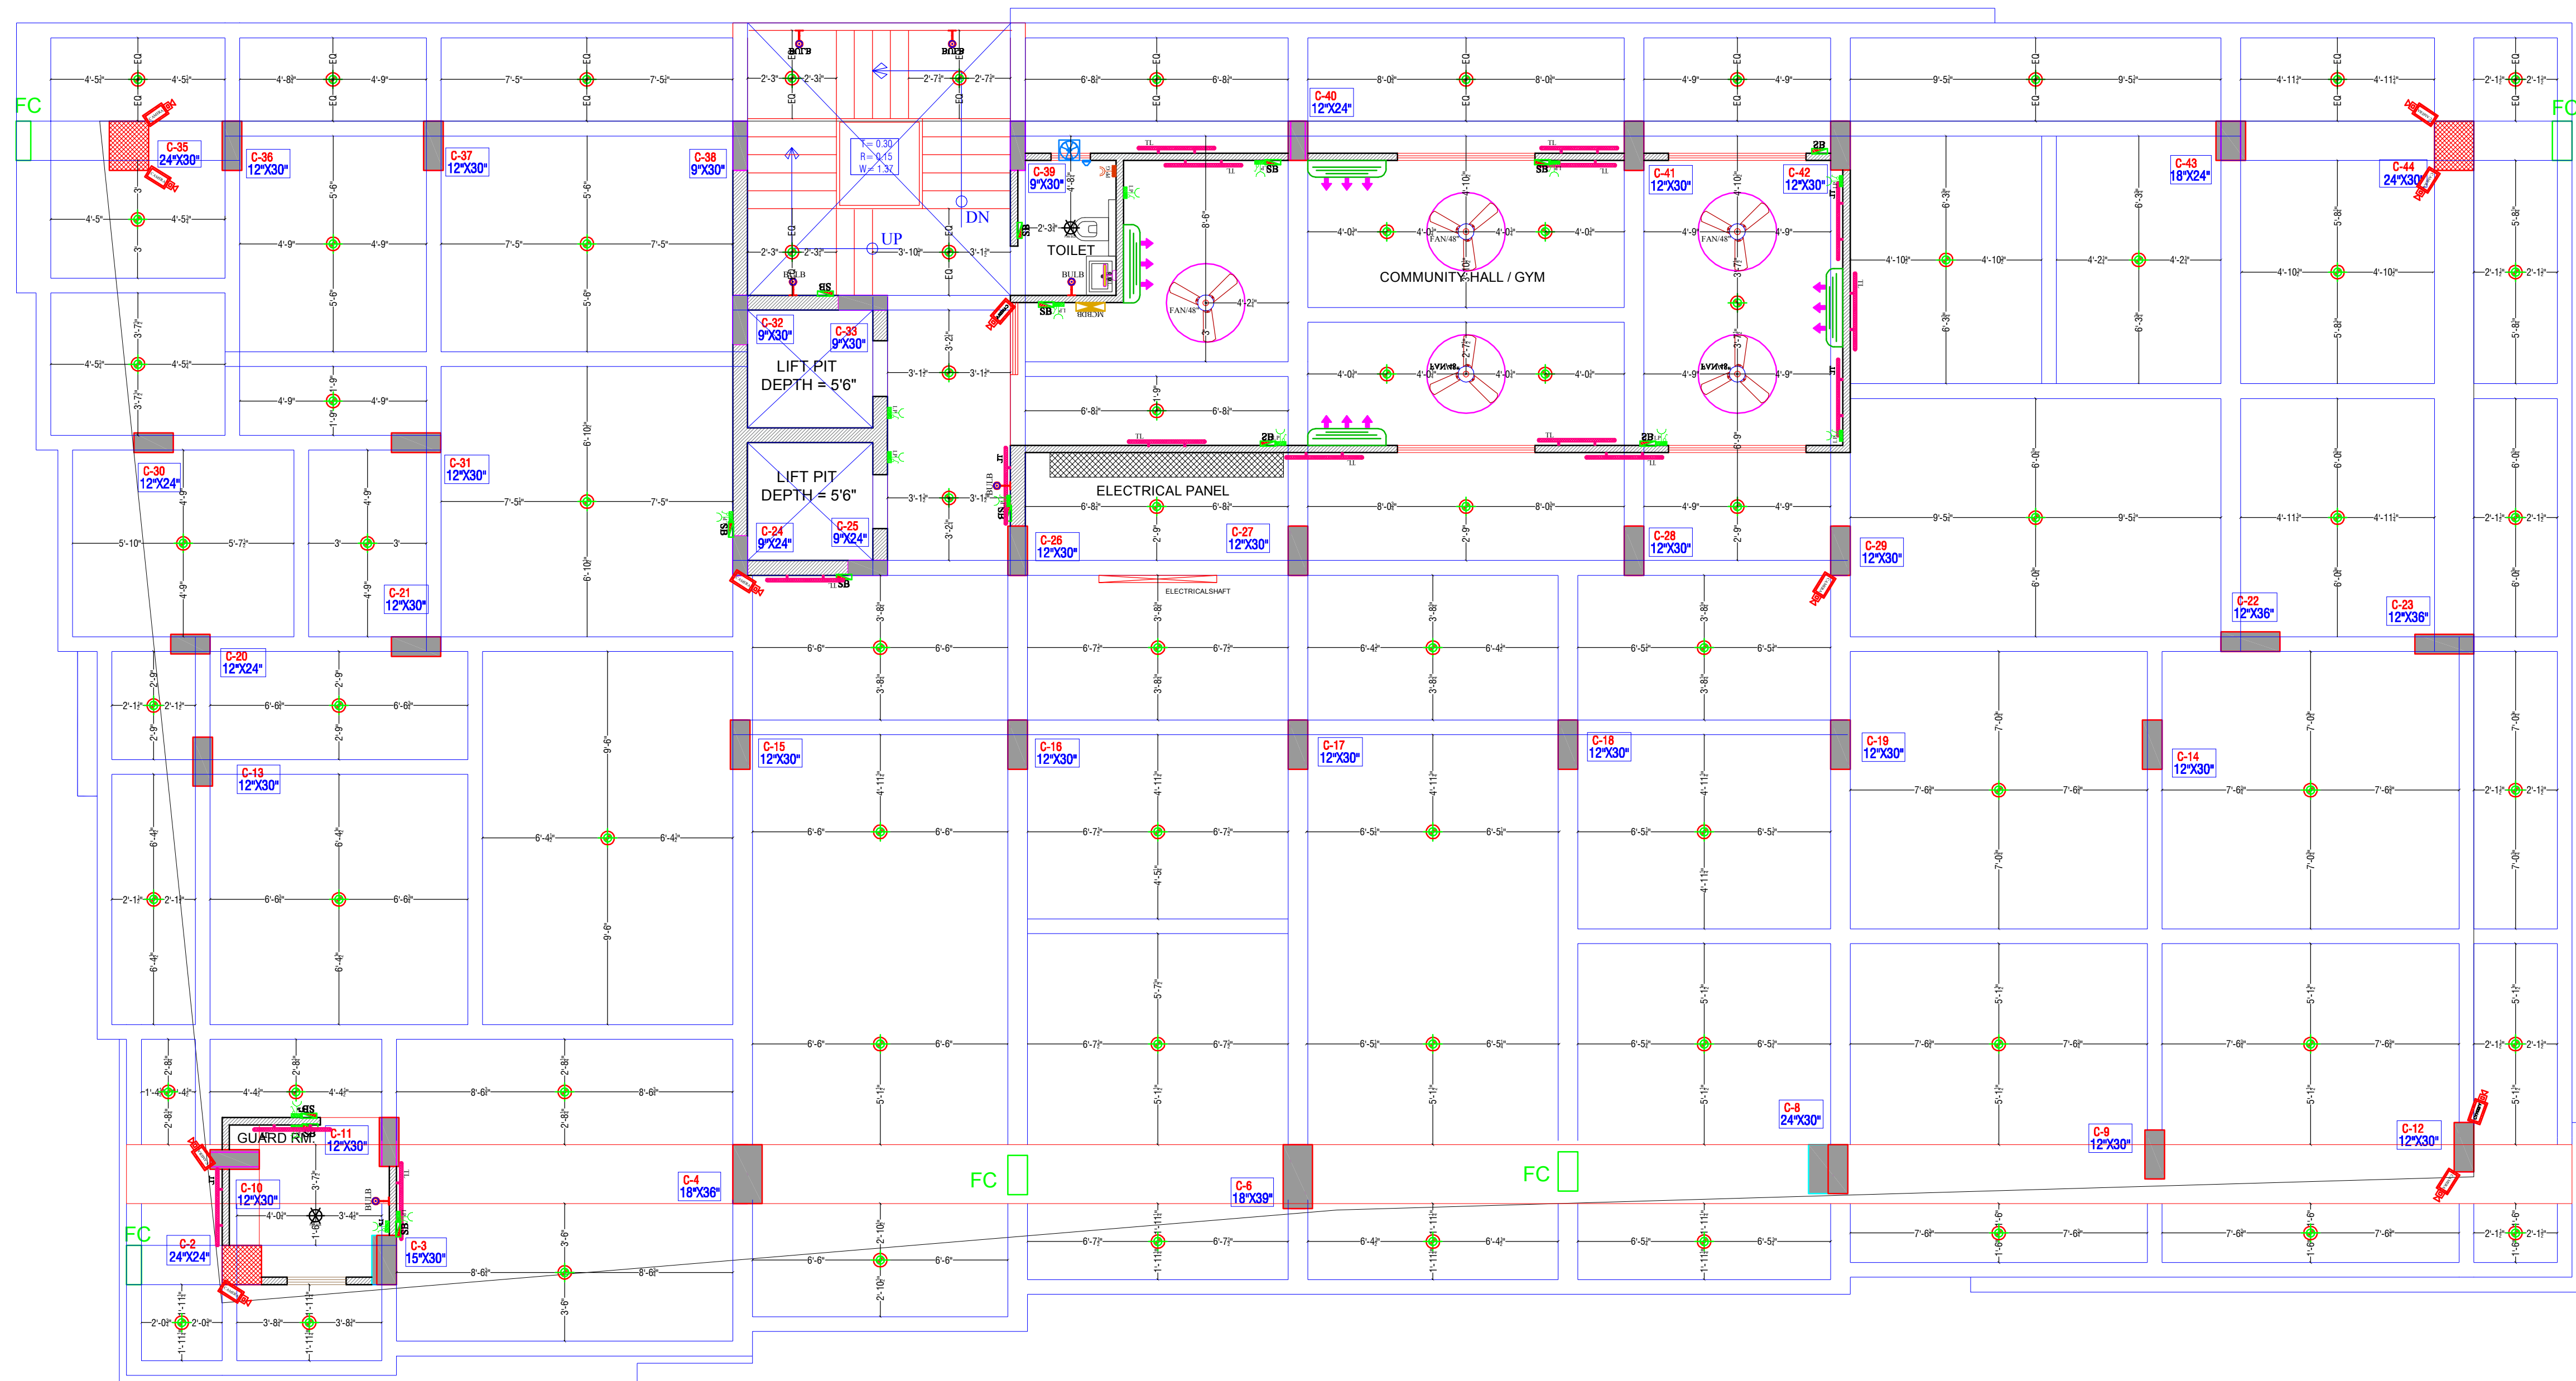

84'-1"

143'-8"

40'-0" WIDE ROAD

LEGENDS:			
Mounting Height	ID	Symbol	Description
CEILING	FAN/48"		CEILING FAN 48"
CEILING	FAN/30"		CEILING FAN 30"
+90"	TL		1X40W WALL TUBELIGHT
+90"	BULB		WALL BRACKETS AS DESIGN LIGHT
CEILING	CFL		CFL CEILING LIGHT
+42"	SB		SWITCH BOARD
+78"	ML		1 X 11 W CFL MIRROR LIGHT
VENTILATOR HT.	CR		CEILING ROSE
VENTILATOR HT.	EXP		9" DIA FRESH AIR FAN
+24"	TEL		TELEPHONE POINT
+27"	TV		TV COAXIAL POINT
+24"	LP		6 A PLUG POINT
+27"	LP TV		6 A PLUG POINT FOR TV
+24"	LP		6 A PLUG POINT FOR BED SIDE
+72"	LP-CH		6 A PLUG POINT FOR CHIMNEY
+36"	LP		6 A PLUG POINT
+24"	AC		AC STARTER
+84"	SAC		SPLIT AC
+84"	PP-SAC		25 A POWER POINT FOR SPLIT AC
+42"	PP-MIX		15 A POWER POINT FOR MIXER
+78"	PP-G		15 A POWER POINT FOR GEYSER
+78"	PP-WP		15 A POWER POINT FOR WATER PURIFIER
+60"	BP		6 A BELL PUSH
+60"	MCB DB		MCB DISTRIBUTION BOARD

PROJECT:-

PROPOSED RESIDENTIAL BUILDING AT PLOT NO.
C-3,C-4,C-5, KRISHI VIHAR-C (BADRWAS) - NEHRU GRIHA
NIRMAN SHAKARI SAMEETI, LIMITED, JAIPUR (RAJ)


DRAWING:-

WORKING DRAWING

TITLE:-

STILT FLOOR ELECTRICAL PLAN

NORTH:

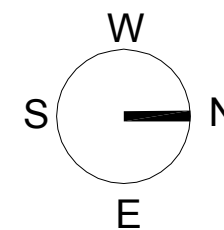

SERVICE CONSULTANT:-

Akshay Kumawat
B.Tech (Service Consultant)


A.K. Engineering Consultants

120, First Floor, Sunny Mart, New
Aatish Market, Mansarovar, Jaipur.

ARCHITECT:-




SPACE EDGE ARCHITECTS
B-6, Moti Marg, Bapu Nagar, Jaipur.
Ph.: 0141-4062903, +91-9314510603
E-Mail: spaceedgejpr@gmail.com

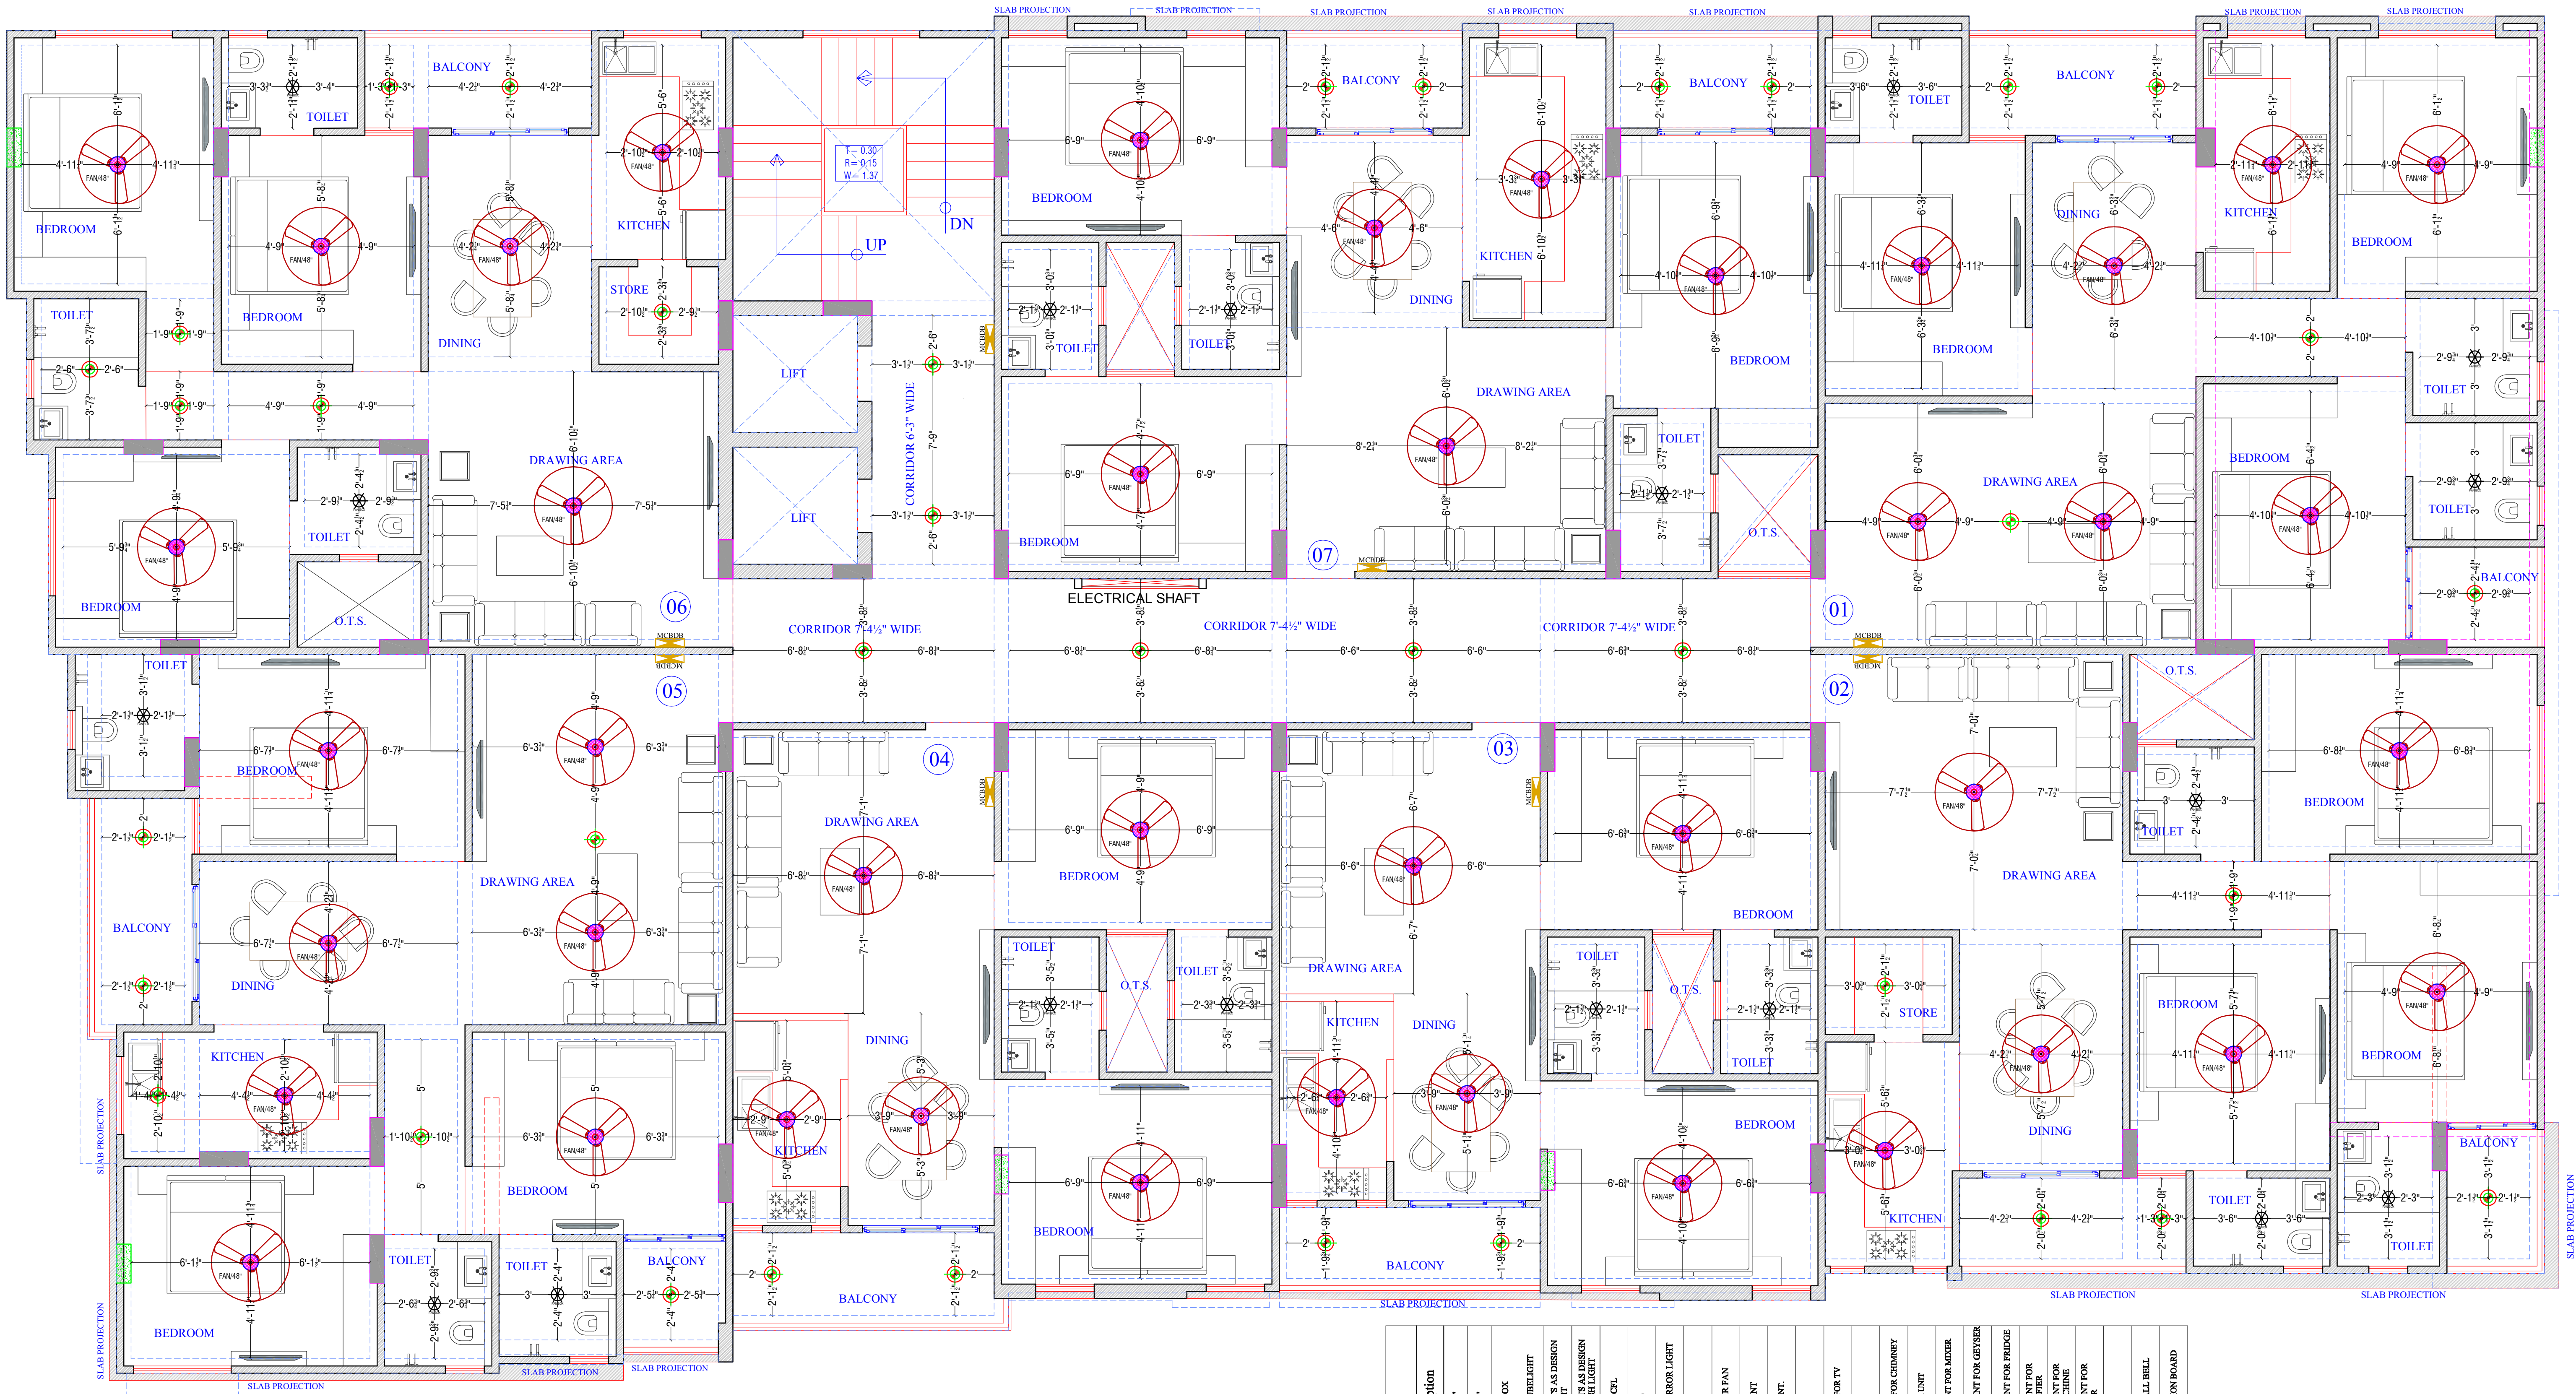


TYPICAL FLOOR ELECTRICAL PLAN

LEGENDS:		No.	ID	Symbol	Description
Mounting Height	CEILING	33	FAN48"		CEILING FAN 48"
	CEILING	07	FAN30"		CEILING FAN 30"
CEILING		17	FANBOX		CEILING FAN BOX
		52	TUB		1X1W WALL TUBELIGHT
-90°		64	TUV		WALL BRACKETS AS DESIGN LIGHT
		14	GL		WALL BRACKETS AS DESIGN FOR GANESH LIGHT
CEILING		59	CTL		CEILING LIGHT CTL
		122	SB		SWITCH BOARD
+42"		21	ML		1 X 11 W CTL MIRROR LIGHT
		29	CR		CEILING ROSE
VENTILATOR H.T.		29	EXF		9" DIA FRESH AIR FAN
		35	TEL		TELEPHONE POINT
+24"		34	TV		TV COAXIAL POINT.
	as per deviation	31	UP		6 A PLUG POINT
as per deviation		68	UP TV		6 A PLUG POINT FOR TV
		24	LP		6 A PLUG POINT
+72"		14	UP-CH		6 A PLUG POINT FOR CHIMNEY
		37	SAC		SPLIT AC OUTDOOR UNIT
+42"		14	PR-MIX		15 A POWER POINT FOR MIXER
		34	PR-G		15 A POWER POINT FOR GEYSER
+78"		13	PR-F		15 A POWER POINT FOR FRIDGE
		14	PR-WP		15 A POWER POINT FOR WATER PURIFIER
+48"		14	PR-WM		15 A POWER POINT FOR WASHING MACHINE
		14	PR-INV		15 A POWER POINT FOR INVERTOR
+12"		14	BP		6 A BELL PUSH
		14	BZ		BELL FOR CALL BELL
+60"		14	MCB DB		MCB DISTRIBUTION BOARD

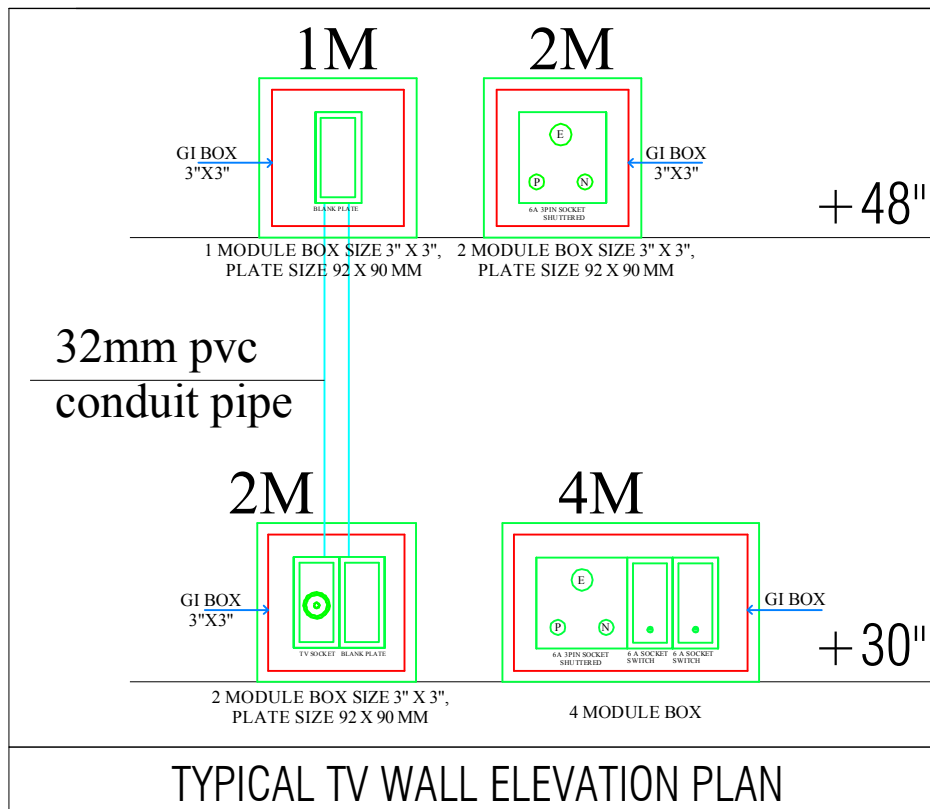

PROJECT:-
PROPOSED RESIDENTIAL BUILDING AT PLOT NO.
C-3,C-4,C-5, KRISHI VIHAR-C (BADRWAS) - NEHRU GRIHA
NIRMAN SHAKARI SAMEETI, LIMITED, JAIPUR (RAJ)

DRAWING:-
WORKING DRAWING
TITLE:-
TYPICAL FLOOR ELECTRICAL PLAN

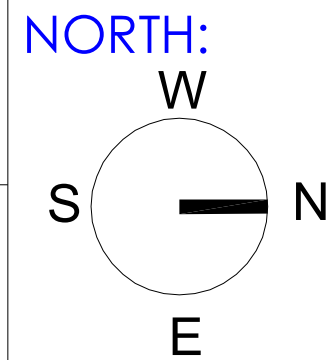

SERVICE CONSULTANT:-
Akshay Kumawat
B.Tech (Service Consultant)
A.K. Engineering Consultants
120, First Floor, Sunny Mart, New
Aatish Market, Mansarover, Jaipur.

ARCHITECT:-
SPACE EDGE ARCHITECTS
B-6, Moti Marg, Bapu Nagar, Jaipur.
Ph.: 0141-4062903, +91-9314510603
E-Mail: spaceedgejr@gmail.com