


Vipul Agarwal  
M.E.P. CONSULTANT  
B.E. ELECTRICAL

SERVICES CONSULTANT  
**ASHI ASSOCIATES**  
F 9 / 40 , Keshav Marg Chitrkuta Scheme Jaipur  
Ph: 09314918766, 0141-4005506  
Email: info@spacegrid@gmail.com


**SPACE GRID**  
C-49, Vidya Apartment, Japora Marg,  
Bapu Nagar near Janta Store Circle,  
Jaipur-302015  
Ph: 09314918766, 0141-4005506 (6)  
Email: info@spacegrid@gmail.com

**PROMOTER :-**  
REGENTA BUILD AND DEVELOPERS LLP  
**PROJECT NAME :-**  
UMMAID ELEGANCE  
**PROJECT ADDRESS :-**  
PLOT NO. C-39, C-38, C-38(A), Village-  
JAPUR, ROOP VIHAR COLONY, SWEZ  
FARM, JAPUR, Jaipur - 302019 (Rajasthan)  
**DRAWING:-**  
STILT FLOOR COMMON TOILET  
DRAINAGE PLAN

|               |            |
|---------------|------------|
| DRN. BY:-     | DATE       |
| PRADEEP       | 10.04.2026 |
| CHKD. BY:-    | REV:-      |
| SANJAY        |            |
| APPD. BY:-    | 00         |
| VIPUL AGARWAL |            |

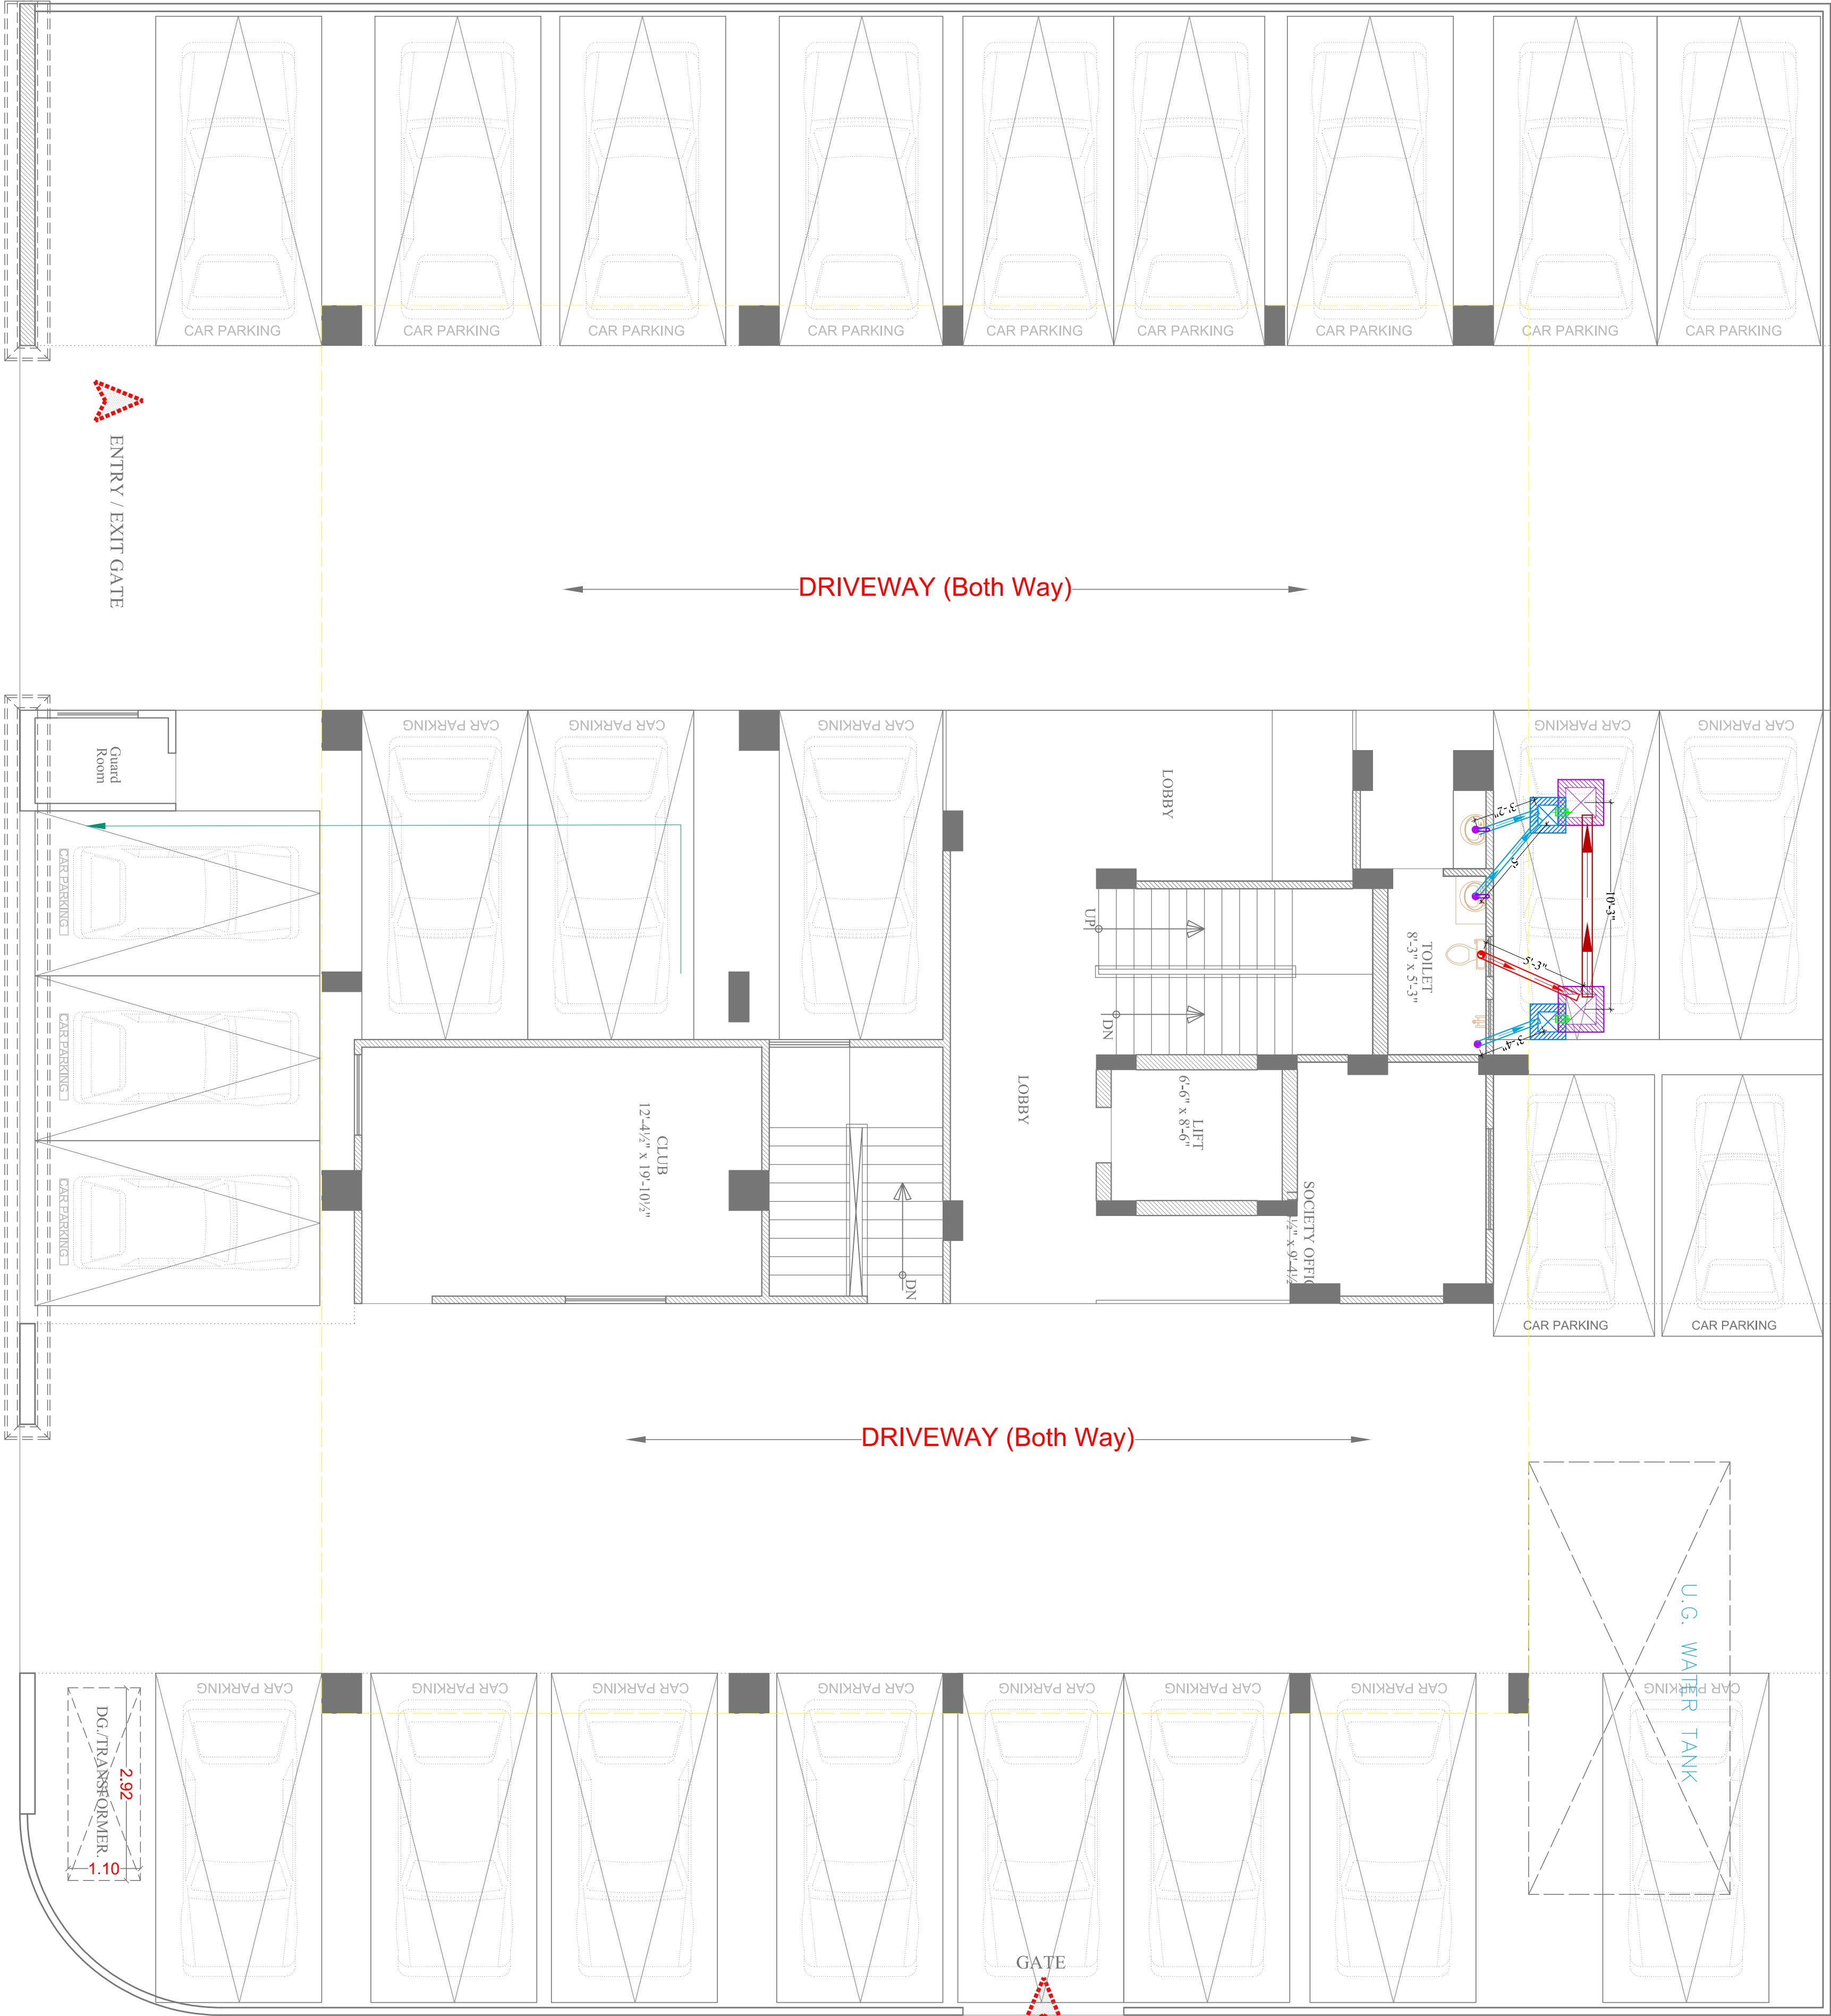


|               |            |
|---------------|------------|
| DRN. BY:-     | DATE       |
| PRADEEP       | 10.04.2026 |
| CHKD. BY:-    | REV:-      |
| SANJAY        |            |
| APPD. BY:-    | 00         |
| VIPUL AGARWAL |            |

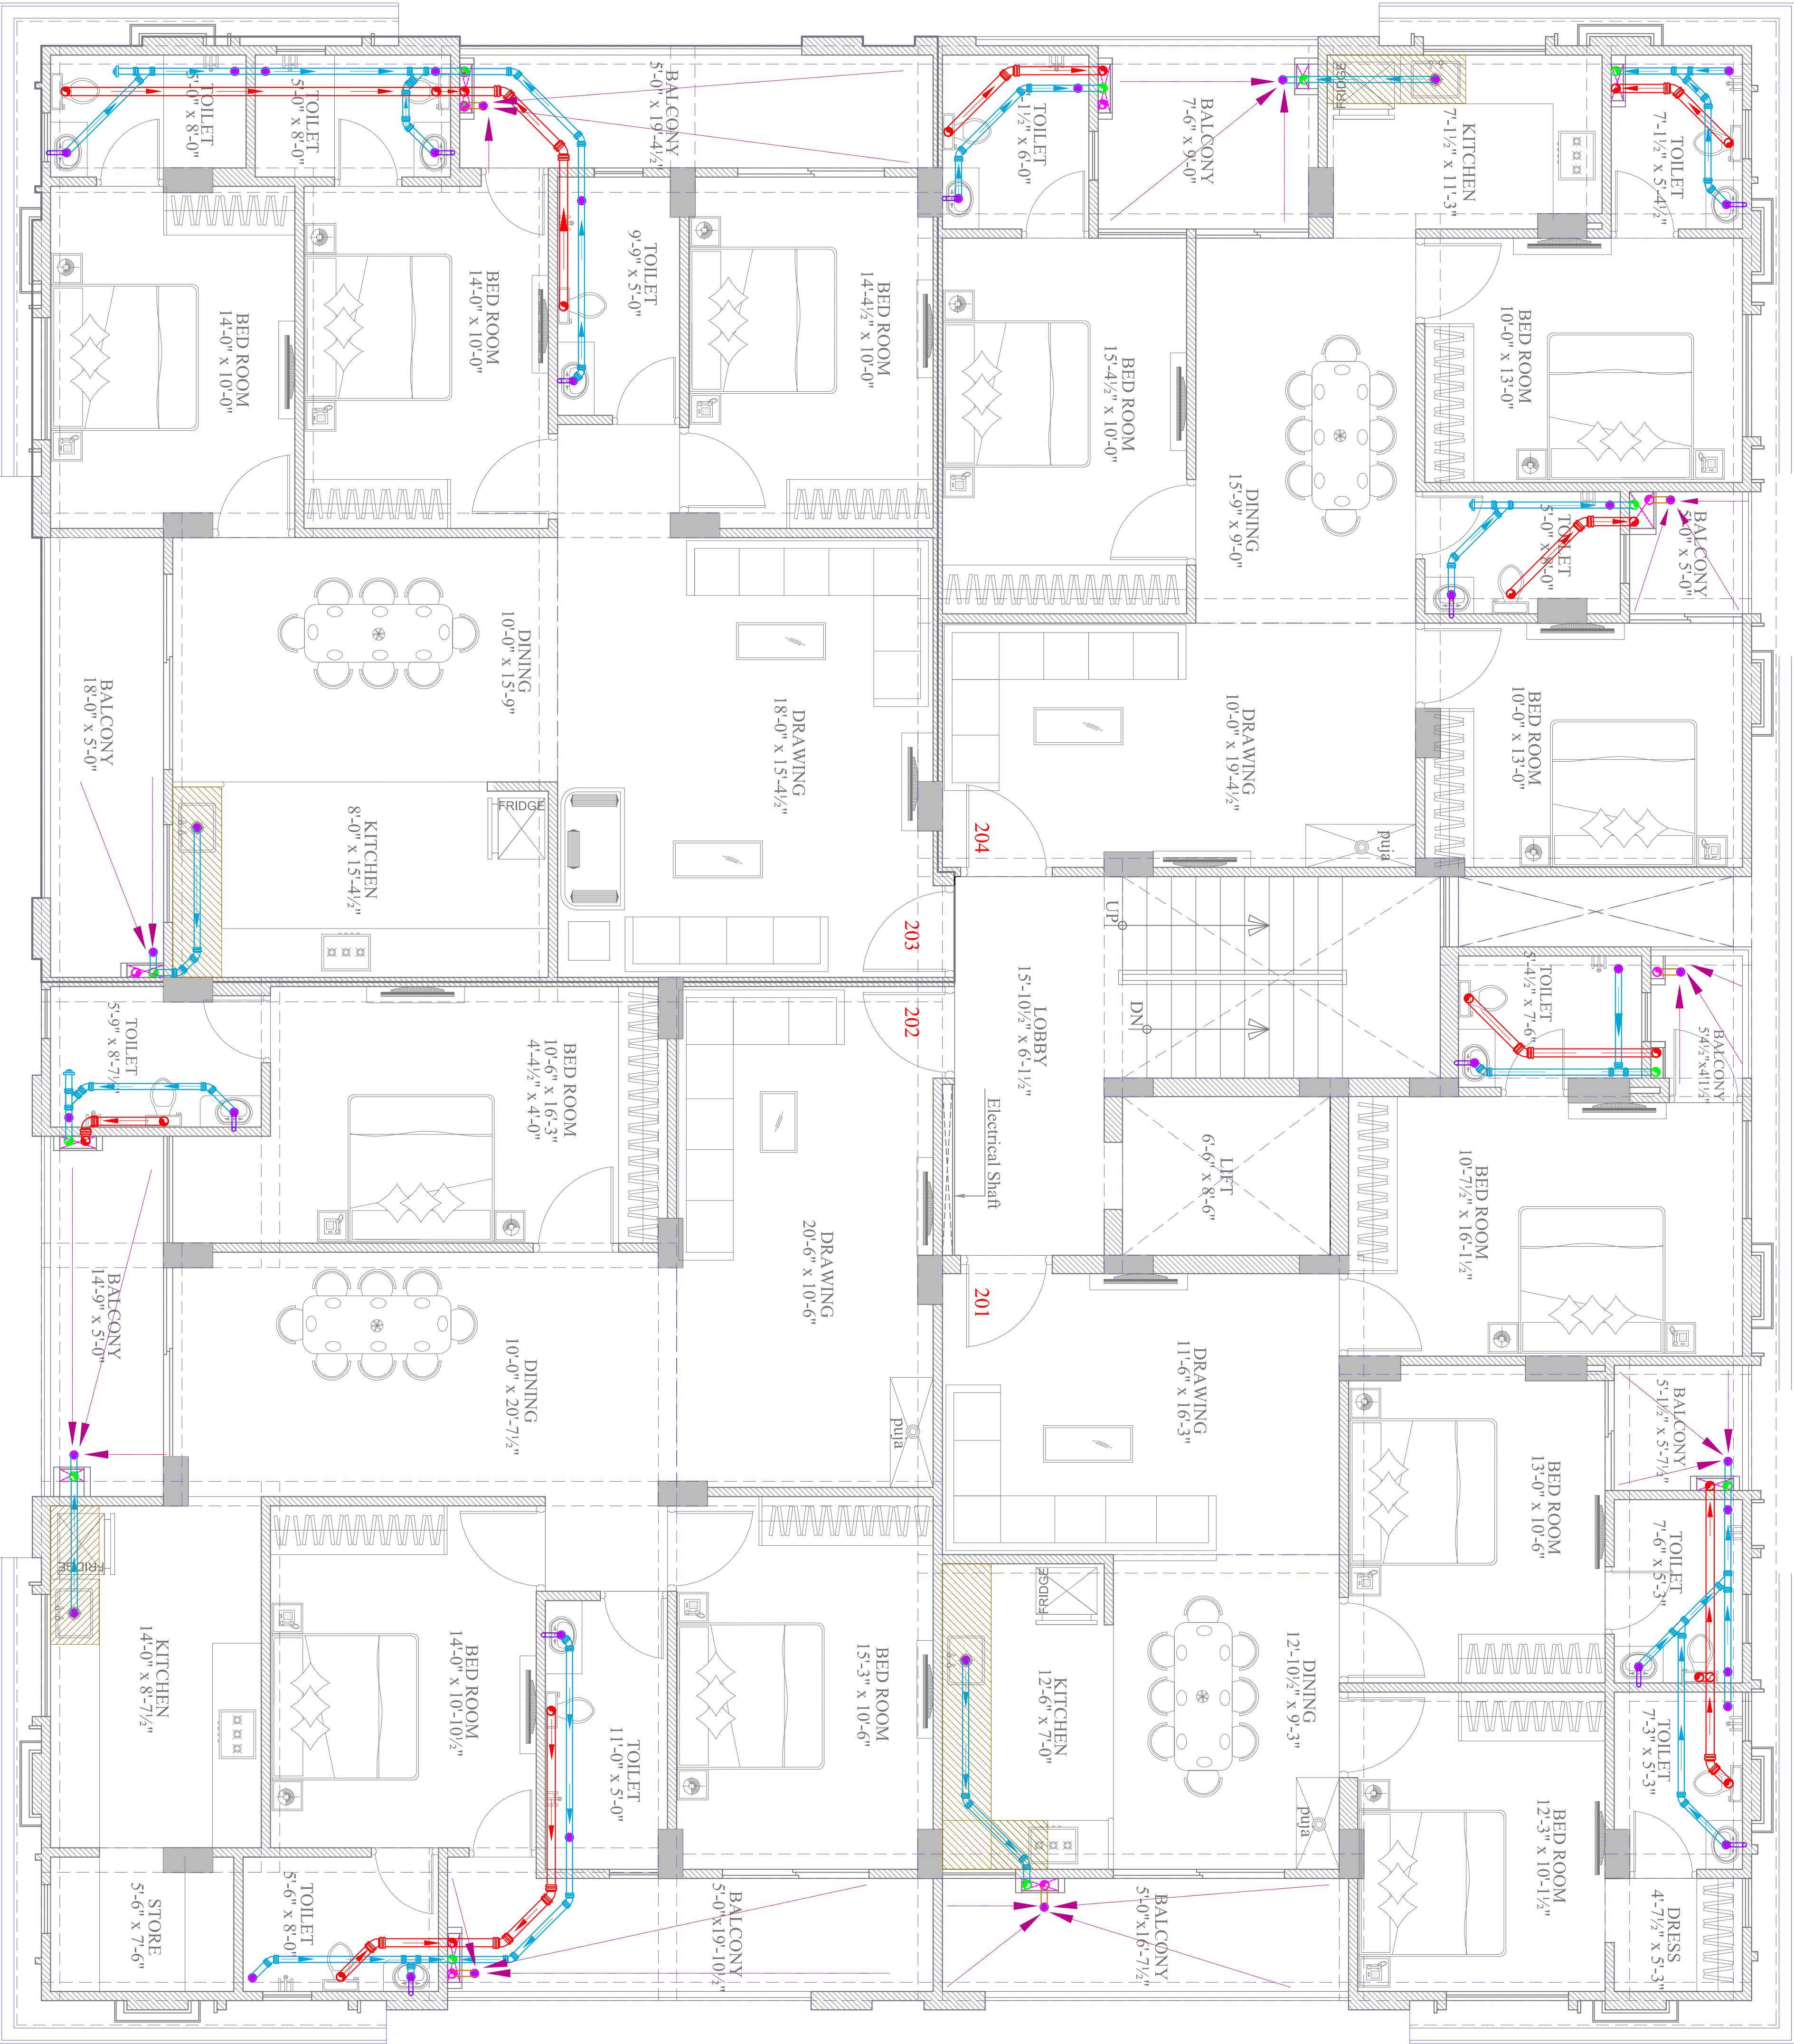

| SYMBOL | DESCRIPTION                                         |
|--------|-----------------------------------------------------|
|        | Ø110 mm Soil Waste Water Pipe                       |
|        | Ø110 mm Waste Water Pipe                            |
|        | Ø110 mm Rain Water Pipe                             |
|        | Ø110 mm Soil Waste Water Pipe Slope 1:150           |
|        | Ø110 mm Waste Water Pipe Slope 1:150                |
|        | Ø110 mm Rain Water Pipe Slope 1:200                 |
|        | Ø75 mm Waste Water Pipe Internal Toilet Slope 1:150 |
|        | Ø75 mm Rain Water Pipe                              |
|        | Ø40mm Waste Water Pipe Bottle Trap                  |
|        | FLOOR TRAP                                          |
|        | Flow Direction                                      |

SERVICES CONSULTANT:  
**ASHI ASSOCIATES**  
F 9 / 440 , Keshav Marg Chitrakut Scheme,Jaipur  
Ph:91-093146-10458 ,0141-2440946 Mail:vpul8599@gmail.com

ARCHITECT :-

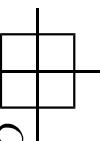 **SPACE GRID**  
C-49,vidya Apartment,paras Marg,  
Bapu Nagar, near Janata Store Circle,  
Jaipur- 302015  
Ph-09314918766,0141-4005506 (o)  
Email:-info.spacegrid@gmail.com

PROMOTER :-

REGENTIA BUILD AND DEVELOPERS LLP

PROJECT NAME :-

UMMAID ELEGANCE


PROJECT ADDRESS :-

PLOT NO. C-39, C-38, C-38(A) , Village-  
JAIPUR , ROOP VIHAR COLONY, SWEZ  
FARM, JAIPUR , Jaipur - 302019 (Rajasthan)


DRAWING:-

1st TO 4th FLOOR  
DRAINAGE PLAN

|            |               |        |            |
|------------|---------------|--------|------------|
| DRN. BY:-  | PAWAN         | DATE   |            |
| CHKD. BY:- | SANJAY        | REV.-: | 10.04.2026 |
| APPD. BY:- | VIPUL AGARWAL |        | 00         |

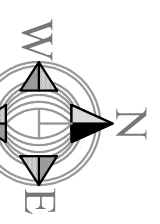

W  
N  
E  
S

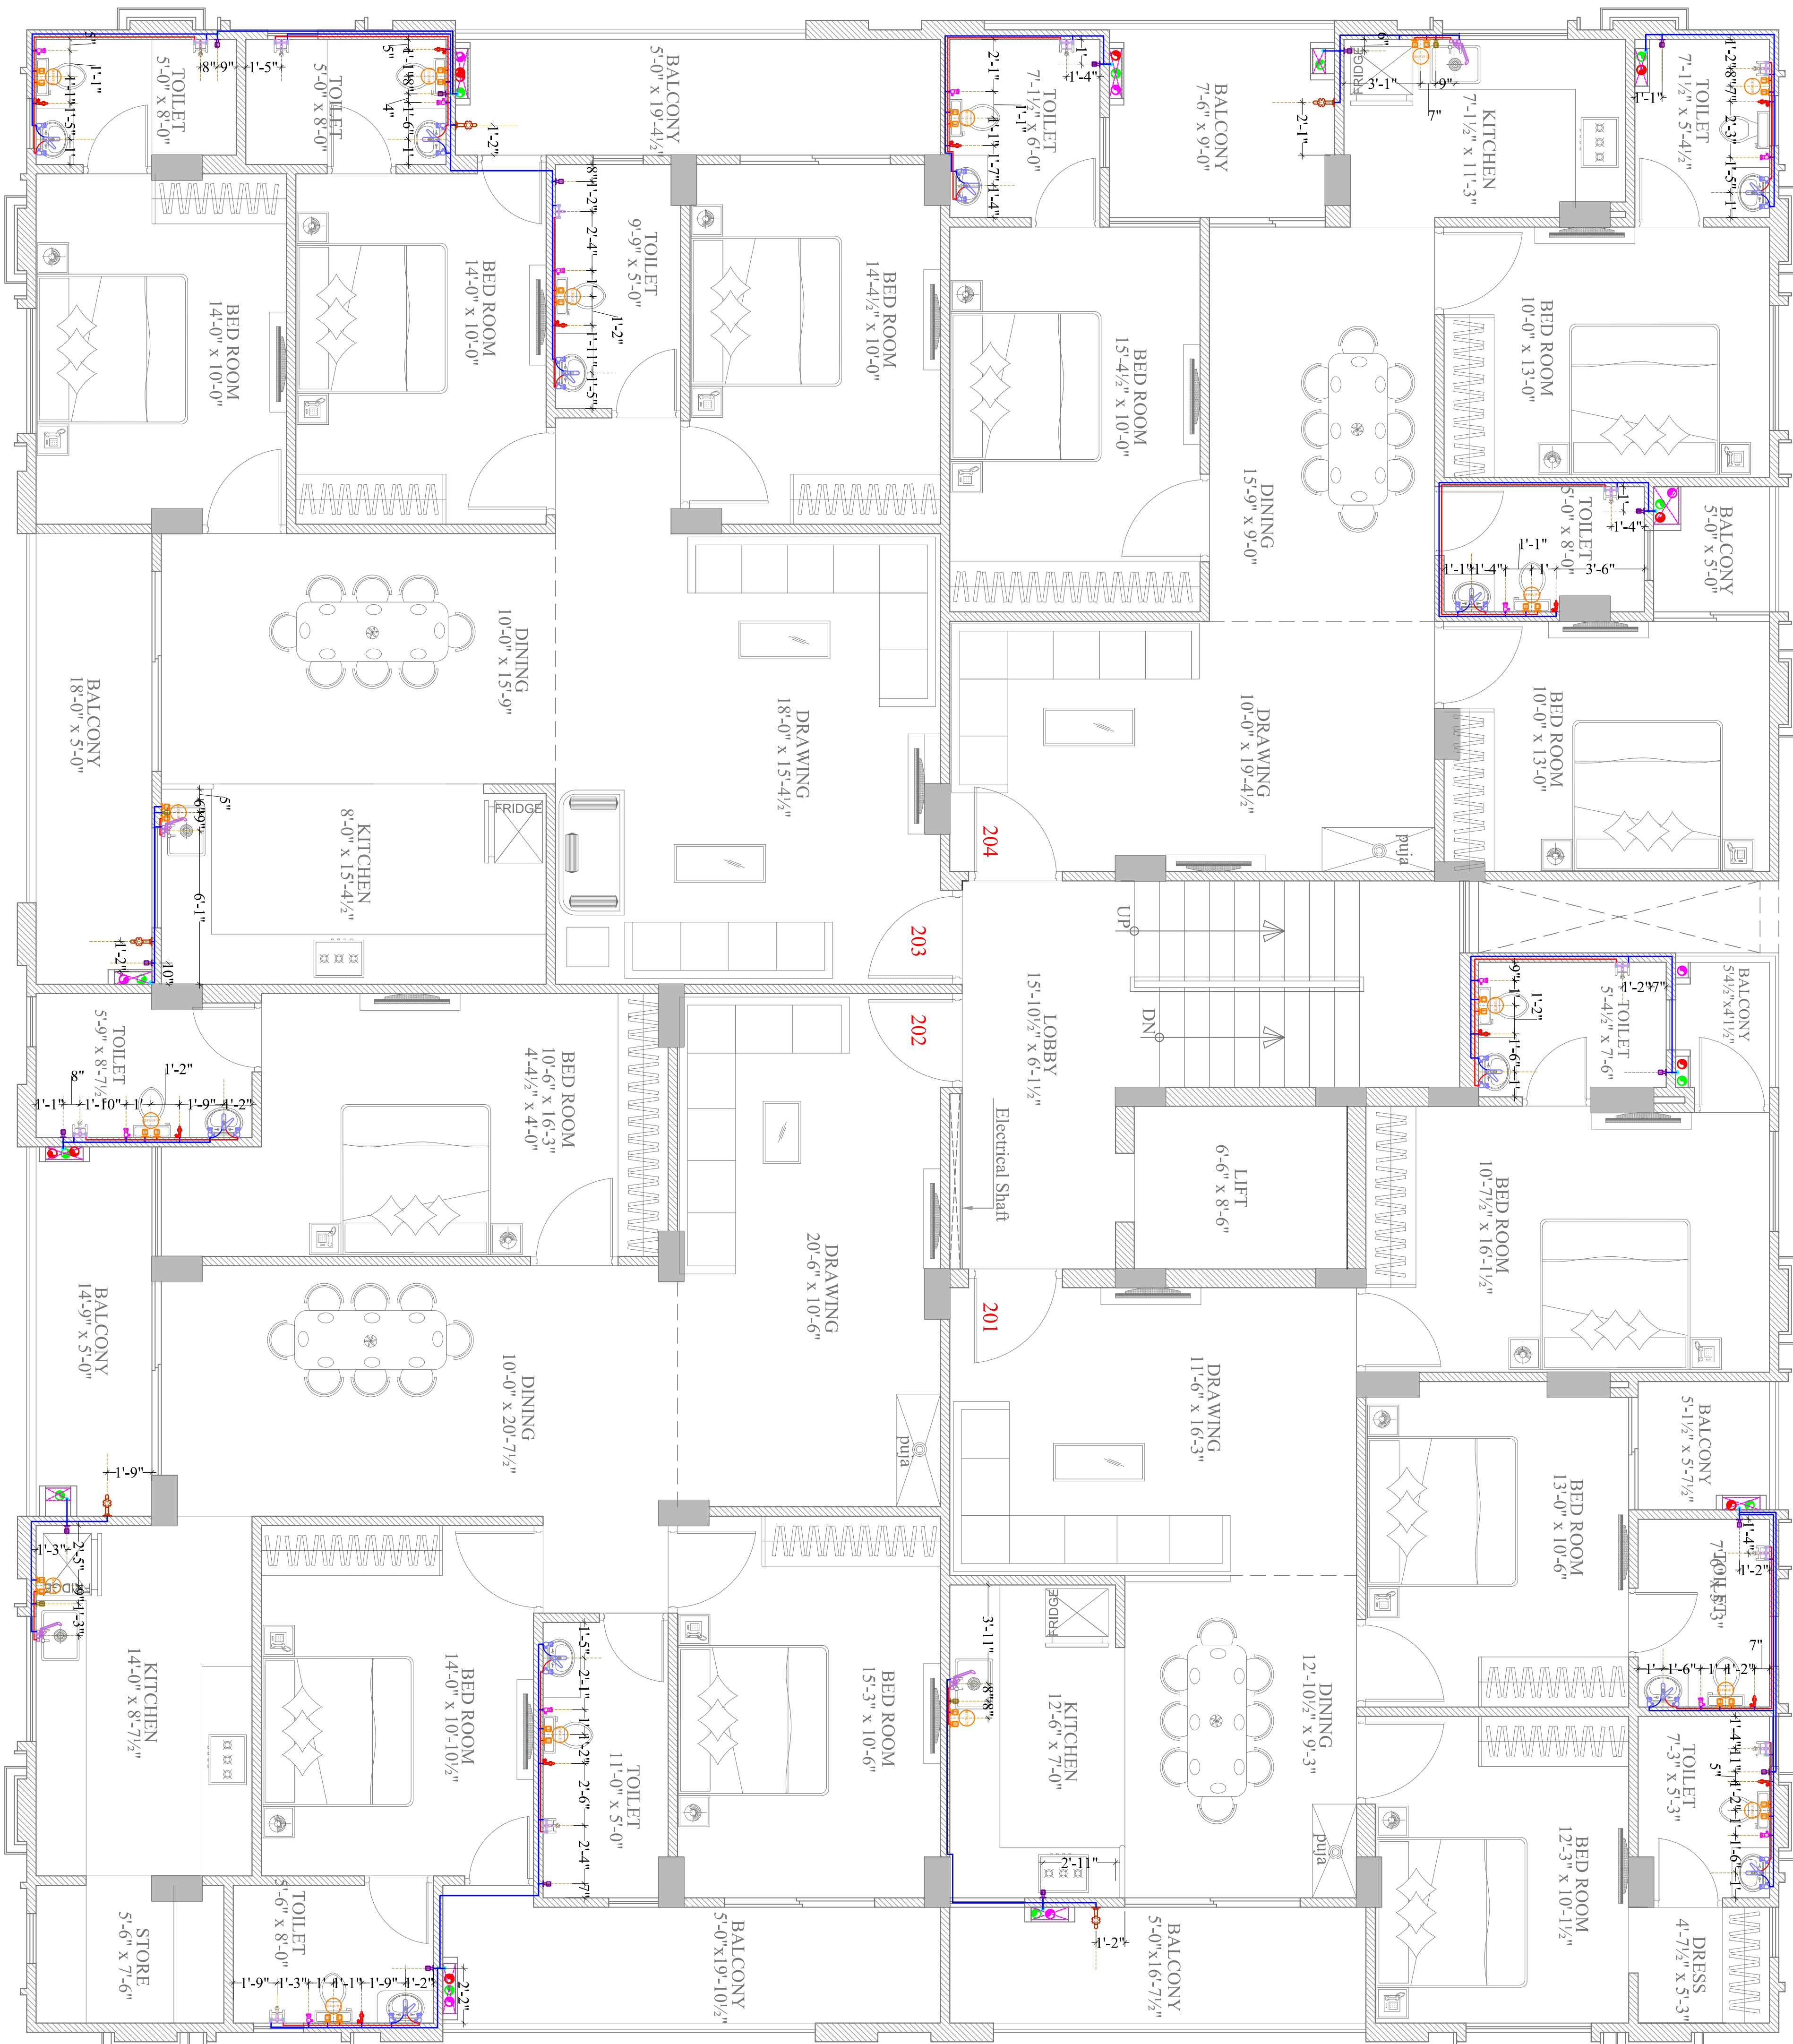


| All Heights For<br>Finish Floor Lvl | SYMBOL | SYMBOL | DESCRIPTION                                               |
|-------------------------------------|--------|--------|-----------------------------------------------------------|
| +1000MM                             |        |        | Ø 20MM CWS PIPE THRU WALL CHASE TO SINK                   |
| +1950MM                             |        |        | Ø 20MM CWS PIPE THRU WALL CHASE TO GHEYSER                |
| +1500MM                             |        |        | Ø 20MM CWS PIPE THRU WALL CHASE TO AQUAGUARD              |
| +450MM                              |        |        | Ø 20MM CWS PIPE THRU WALL CHASE TO BASIN ANGLE VALVE      |
| +800MM                              |        |        | Ø 20MM CWS PIPE THRU WALL CHASE TO BASIN ANGLE VALVE      |
| +2100MM                             |        |        | Ø 20MM CWS PIPE THRU WALL CHASE TO CONCEALED STOP COCK    |
| +300MM                              |        |        | Ø 20MM CWS PIPE THRU WALL CHASE TO FAUCET                 |
| +450MM                              |        |        | Ø 20MM CWS PIPE THRU WALL CHASE TO CISTERN ANGLE VALVE    |
| +100MM                              |        |        | Ø 20MM CWS PIPE THRU WALL CHASE TO WALL MIXER / DIVERKTOR |
| +2025MM OVERSHOWER                  |        |        | Ø 20MM CWS PIPE THRU WALL CHASE TO WALL MIXER / DIVERKTOR |
| +600MM                              |        |        | Ø 20MM CWS PIPE THRU WALL CHASE TO TAP                    |
| +450MM                              |        |        | Ø 20MM CWS PIPE THRU WALL CHASE TO CISTERN ANGLE VALVE    |
|                                     |        |        | Floor Trap                                                |
| +950MM                              |        |        | MIRROR 450x750mm(BOTTOM)                                  |
| +1000MM                             |        |        | SOAP DISH                                                 |
| +1500MM                             |        |        | TOWEL RAIL                                                |
| +450MM                              |        |        | PAPER HOLDER                                              |
|                                     |        |        | COLD WATER SUPPLY LINE                                    |
|                                     |        |        | HOT WATER SUPPLY LINE                                     |


VIPUL AGARWAL  
MECHANICAL  
B.E. ELECTRICAL

SERVICES CONSULTANT:  
**ASHI ASSOCIATES**  
F 9 / 440 , Keshav Mang Chitrakut Scheme Jaipur  
Ph:91-0-93146-10438, 0141-2440946 Mail:vipul8599@yahoo.com

ARCHITECT :-

**SPACE GRID**  
C-49 Vidya Apartment, porus Mang,  
Bapu Nagar, near Ianta Store Circle,  
Jaipur-302015  
Ph-09314918766, 0141-4005506 (o)  
Email:-info.spacegrid@gmail.com
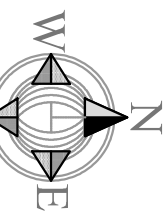
|                    |        |   |                                                                                     |
|--------------------|--------|---|-------------------------------------------------------------------------------------|
| PROMOTER :-        |        | REGENTA BUILD AND DEVELOPERS LLP                                                                                       |                                                                                     |
| PROJECT NAME :-    |        | UMMAID ELEGANCE   |                                                                                     |
| PROJECT ADDRESS :- |        | PLOT NO. C-39, C-38, C-38(A), Village-<br>JAIPUR, ROOP VIHAR COLONY, SWEZ<br>FARM, JAIPUR, Jaipur - 302019 (Rajasthan) |                                                                                     |
| DRAWING:-          |        | GROUND FLOOR PLUMBING<br>PLAN                                                                                          |                                                                                     |
| DRN. BY:-          | RAAJ   | DATE   |  |
| CHKD. BY:-         | SANJAY | 10.04.2026   |                                                                                     |
| APPD. BY:-         |        | REV.:-   |                                                                                     |
| VIPUL AGARWAL      |        | 00   |                                                                                     |

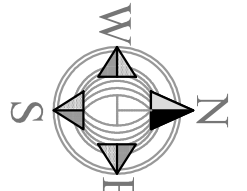





| All Heights For<br>Finish Floor Lvl | SYMBOL | SYMBOL | DESCRIPTION                                                 |
|-------------------------------------|--------|--------|-------------------------------------------------------------|
| +1000MM                             |        | —      | Ø 20MM CWS PIPE THRU<br>WALL CHASE TO SINK                  |
| +1500MM                             |        | —      | Ø 20MM HWS PIPE THRU<br>WALL CHASE TO SINK                  |
|                                     |        | —      | Ø 20MM CWS PIPE THRU WALL<br>CHASE TO GEYSER                |
|                                     |        | —      | Ø 20MM HWS PIPE THRU WALL<br>CHASE FROM GEYSER              |
| +1500MM                             |        | —      | Ø 20MM CWS PIPE THRU<br>WALL CHASE TO AQUAGUARD             |
| +450MM                              |        | —      | Ø 20MM CWS PIPE THRU WALL<br>CHASE TO BASIN ANGLE VALVE     |
| +800MM                              |        | —      | Ø 20MM HWS PIPE THRU WALL<br>CHASE TO BASIN ANGLE VALVE     |
| +2100MM                             |        | —      | Ø 20MM CWS PIPE THRU WALL<br>CHASE TO CONCEALED STOP COCK   |
| +300MM                              |        | —      | Ø 20MM CWS PIPE THRU<br>WALL CHASE TO FAUCET                |
| +450MM                              |        | —      | Ø 20MM CWS PIPE THRU WALL<br>CHASE TO CISTERN ANGLE VALVE   |
| +1000MM                             |        | —      | Ø 20MM CWS PIPE THRU WALL<br>CHASE TO WALL MIXER / DIVERTOR |
| +600MM                              |        | —      | Ø 20MM CWS PIPE THRU<br>WALL CHASE TO TAP                   |
| +450MM                              |        | —      | Ø 20MM CWS PIPE THRU WALL CHASE<br>TO CISTERN ANGLE VALVE   |
|                                     |        |        | Floor Trap                                                  |
| +950MM                              |        |        | MIRROR 450X450mm(BOTTOM)                                    |
| +1000MM                             |        |        | SOAP DISH                                                   |
| +1500MM                             |        |        | TOWEL RAIL                                                  |
| +450MM                              |        |        | PAPER HOLDER                                                |
|                                     |        | —      | COLD WATER SUPPLY LINE                                      |
|                                     |        | —      | HOT WATER SUPPLY LINE                                       |

Vipul  
VIPUL AGARWAL  
M.E.P CONSULTANT  
B.E. ELECTRICAL

SERVICES CONSULTANT:  
**ASHI ASSOCIATES**  
F 9 / 440 , Keshav Mang Chitrakut Scheme,Jaipur  
Ph:91-093146-10438 ,0141-2440946 ,Mail:vinu8599@yahoo.com

ARCHITECT :-

## SPACE GRID

C-49,victa Apartment,paras Mang,  
Bapu Nagar,near Janta Store Circle,  
Jaipur-302013  
Ph-09314918766,0141-4005506 (o)  
Email:-info.spacegrid@gmail.com

PROMOTER :-

REGENTA BUILD AND DEVELOPERS LLP

PROJECT NAME :-

UMMAID ELEGANCE

PROJECT ADDRESS :-

PLOT NO. C-39, C-38, C-38(A), Village-  
JAIPUR , ROOP VIHAR COLONY, SWEZ  
FARM, JAIPUR , Jaipur - 302019 (Rajasthan)

DRAWING:

1st TO 4th FLOOR  
PLUMBING PLAN

DRN. BY:-

PAWAN

DATE

CHKD. BY:-

SANJAY

REV.:-

APPD. BY:-

VIPUL AGARWAL

00

