


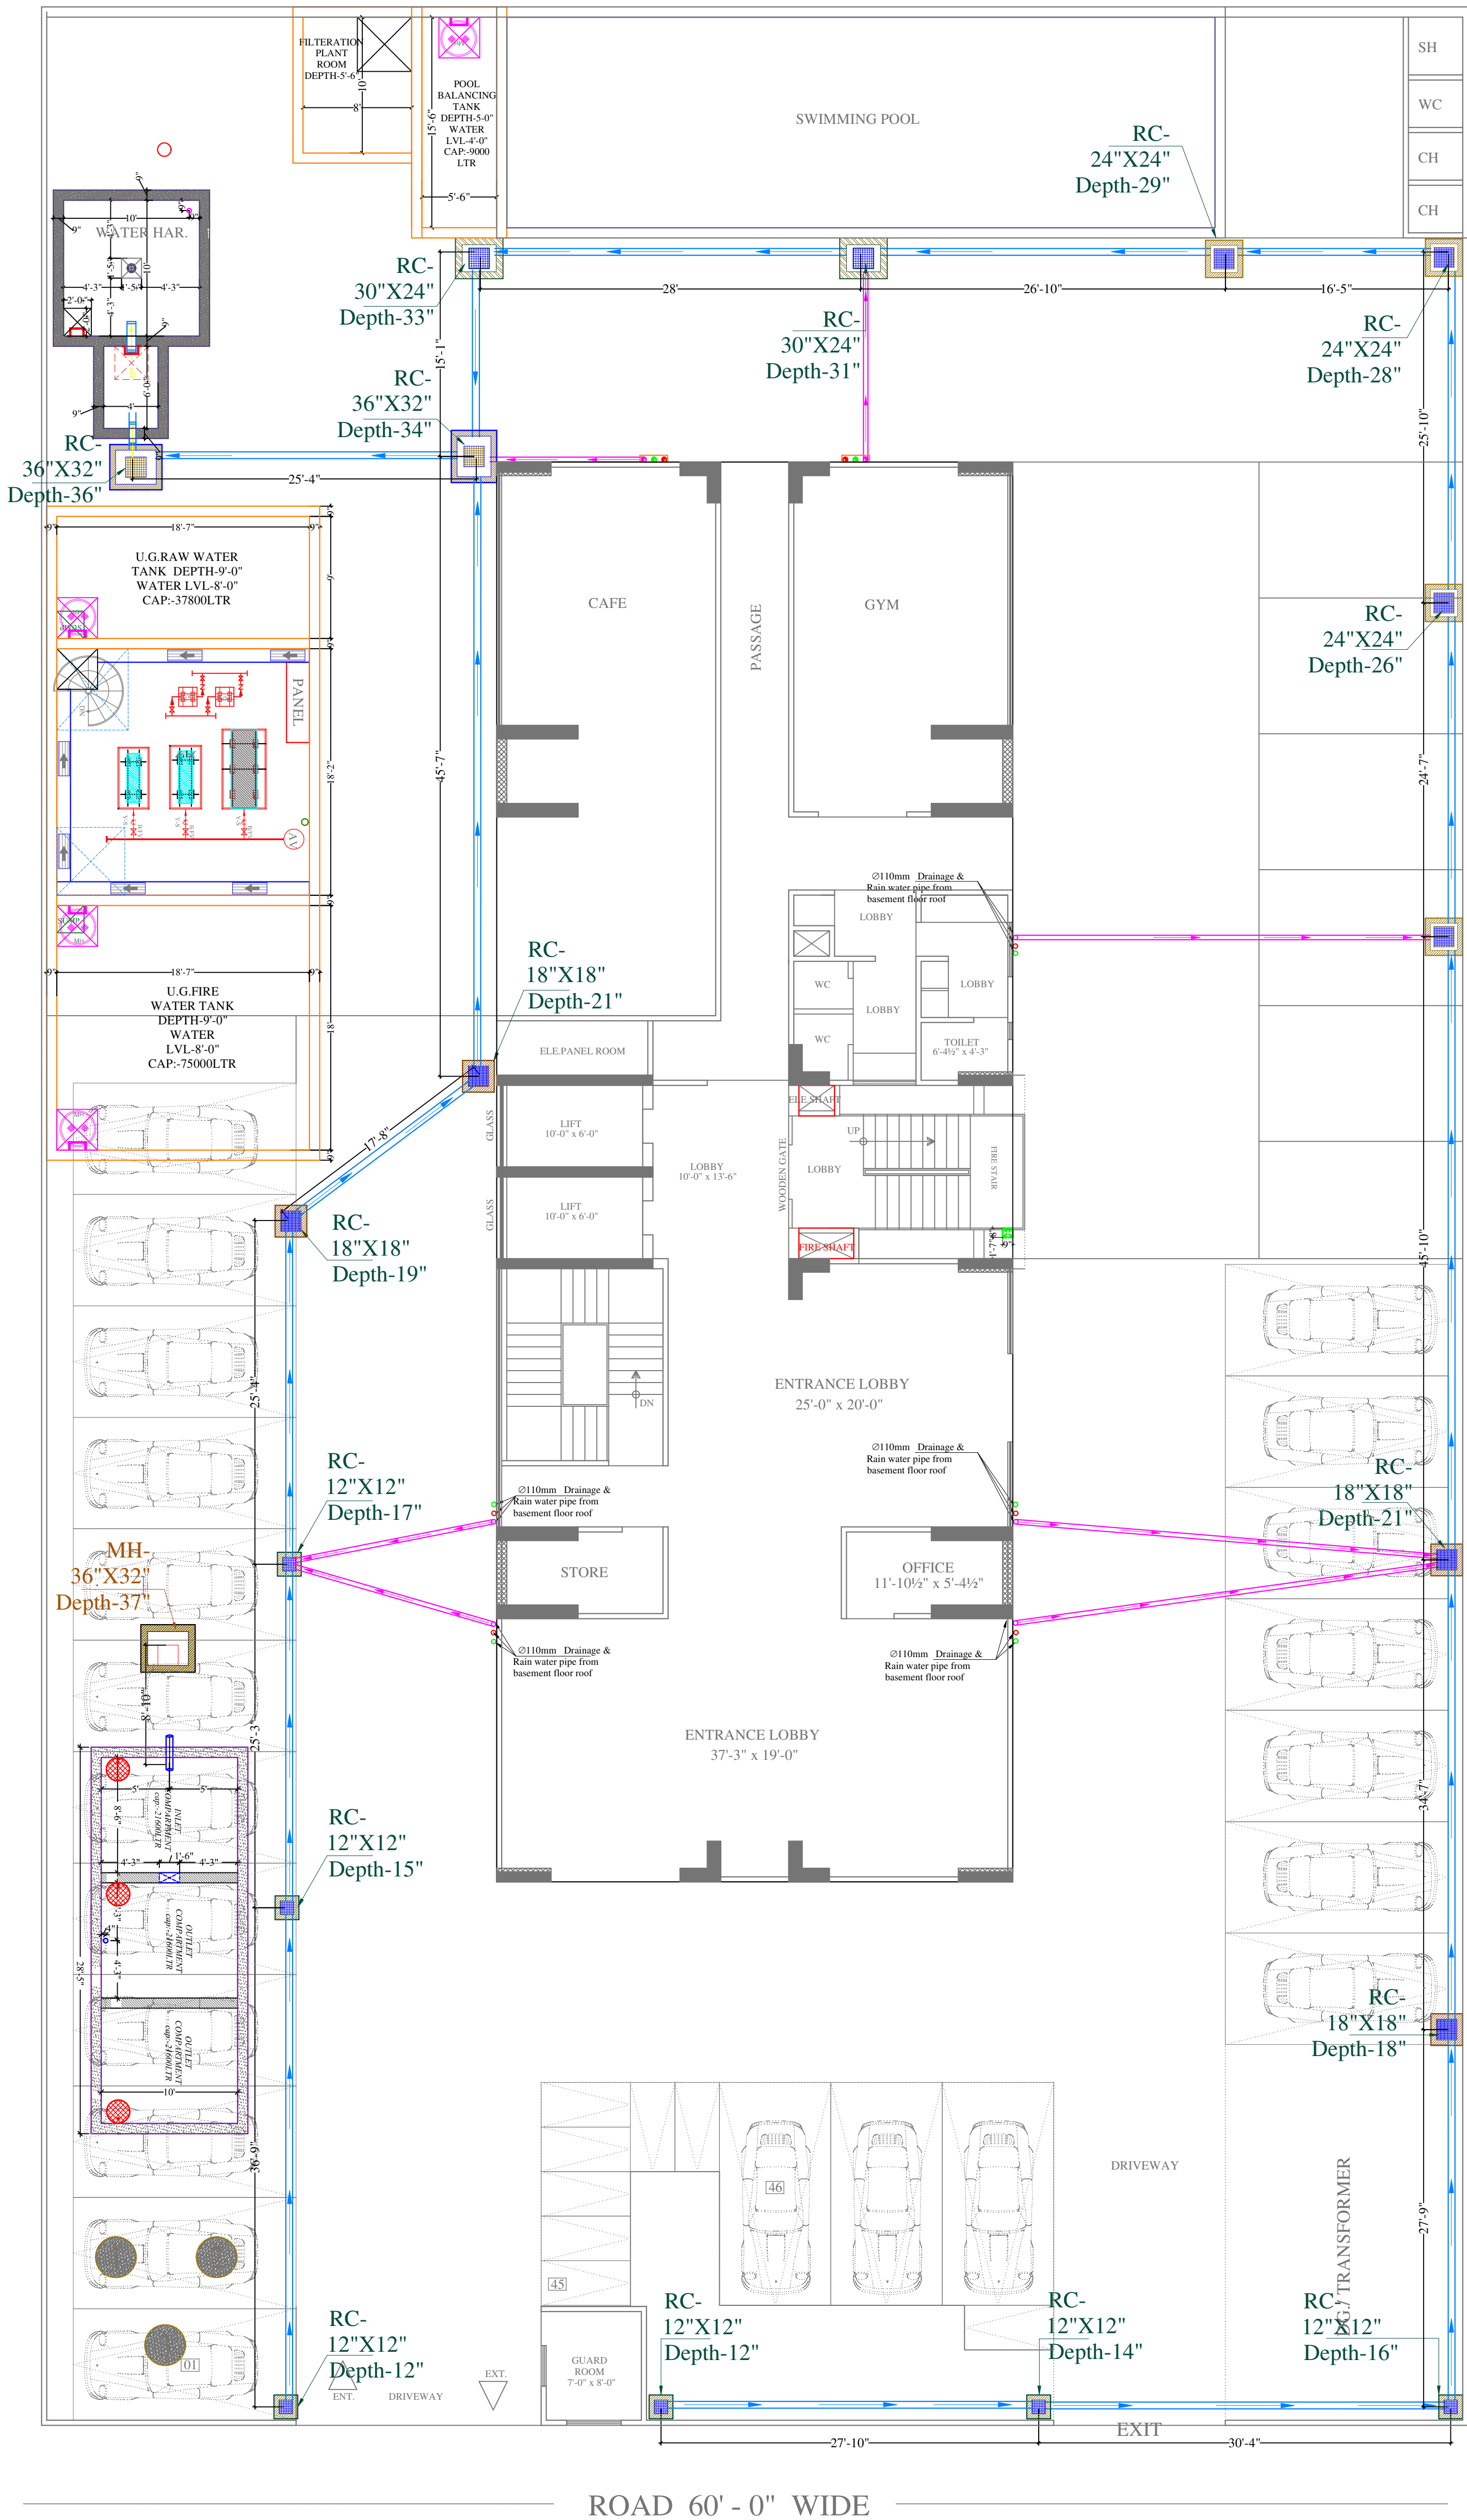

SYMBOL	DESCRIPTION
	110 mm Soil Waste Water Pipe
	110 mm Waste Water Pipe
	110 mm Rain Water Pipe
	160 mm Rain Water Pipe Slope 1:200
	110 mm Rain Water Pipe Slope 1:200
	RC-300X300mm Depth According to Slope
	RC-450X450mm Depth According to Slope
	RC-600X600mm Depth According to Slope
	RC-750X600mm Depth According to Slope
	RC-900X800mm Depth According to Slope
	Flow Direction

SERVICES CONSULTANT:
ASHI ASSOCIATES
F 9 / 440 , Keshav Marg Chitrakut Scheme,Jaipur
PH:91-0-93146-10438 ,0141-2440946 Mail:vipul8599@yahoo.com

ARCHITECTS:-
SPACE GRID
C-49,VIDYA APARTMENT,PARAS MARG,
BAPU NAGAR,NEAR JANTA STORE
CIRCLE, JAIPUR-302015
PH-09314918766,0141-4005506 (O)
Email:-info.spacegrid@gmail.com

PROJECT NAME:-
STAREEF SUITES 88

BUILDER:-
ARIHANT PRIME
BUILDECH LLP

PROJECT ADDRESS:-
Proposed Residential Building At
Plot No. 14, In Niji Khatedari Scheme :-
Govind Vihar Prme At Village :-
Bhankrota Kalan, Teh. Sanganer,jaipur.

DRAWING:-
EXTERNAL RAIN WATER PIPE
ROUTE PLAN

DRN. BY:-
SCALE:-
N.T.S.

CKD. BY:-
N
E
W
S

DATE:-
REV.:-
00