


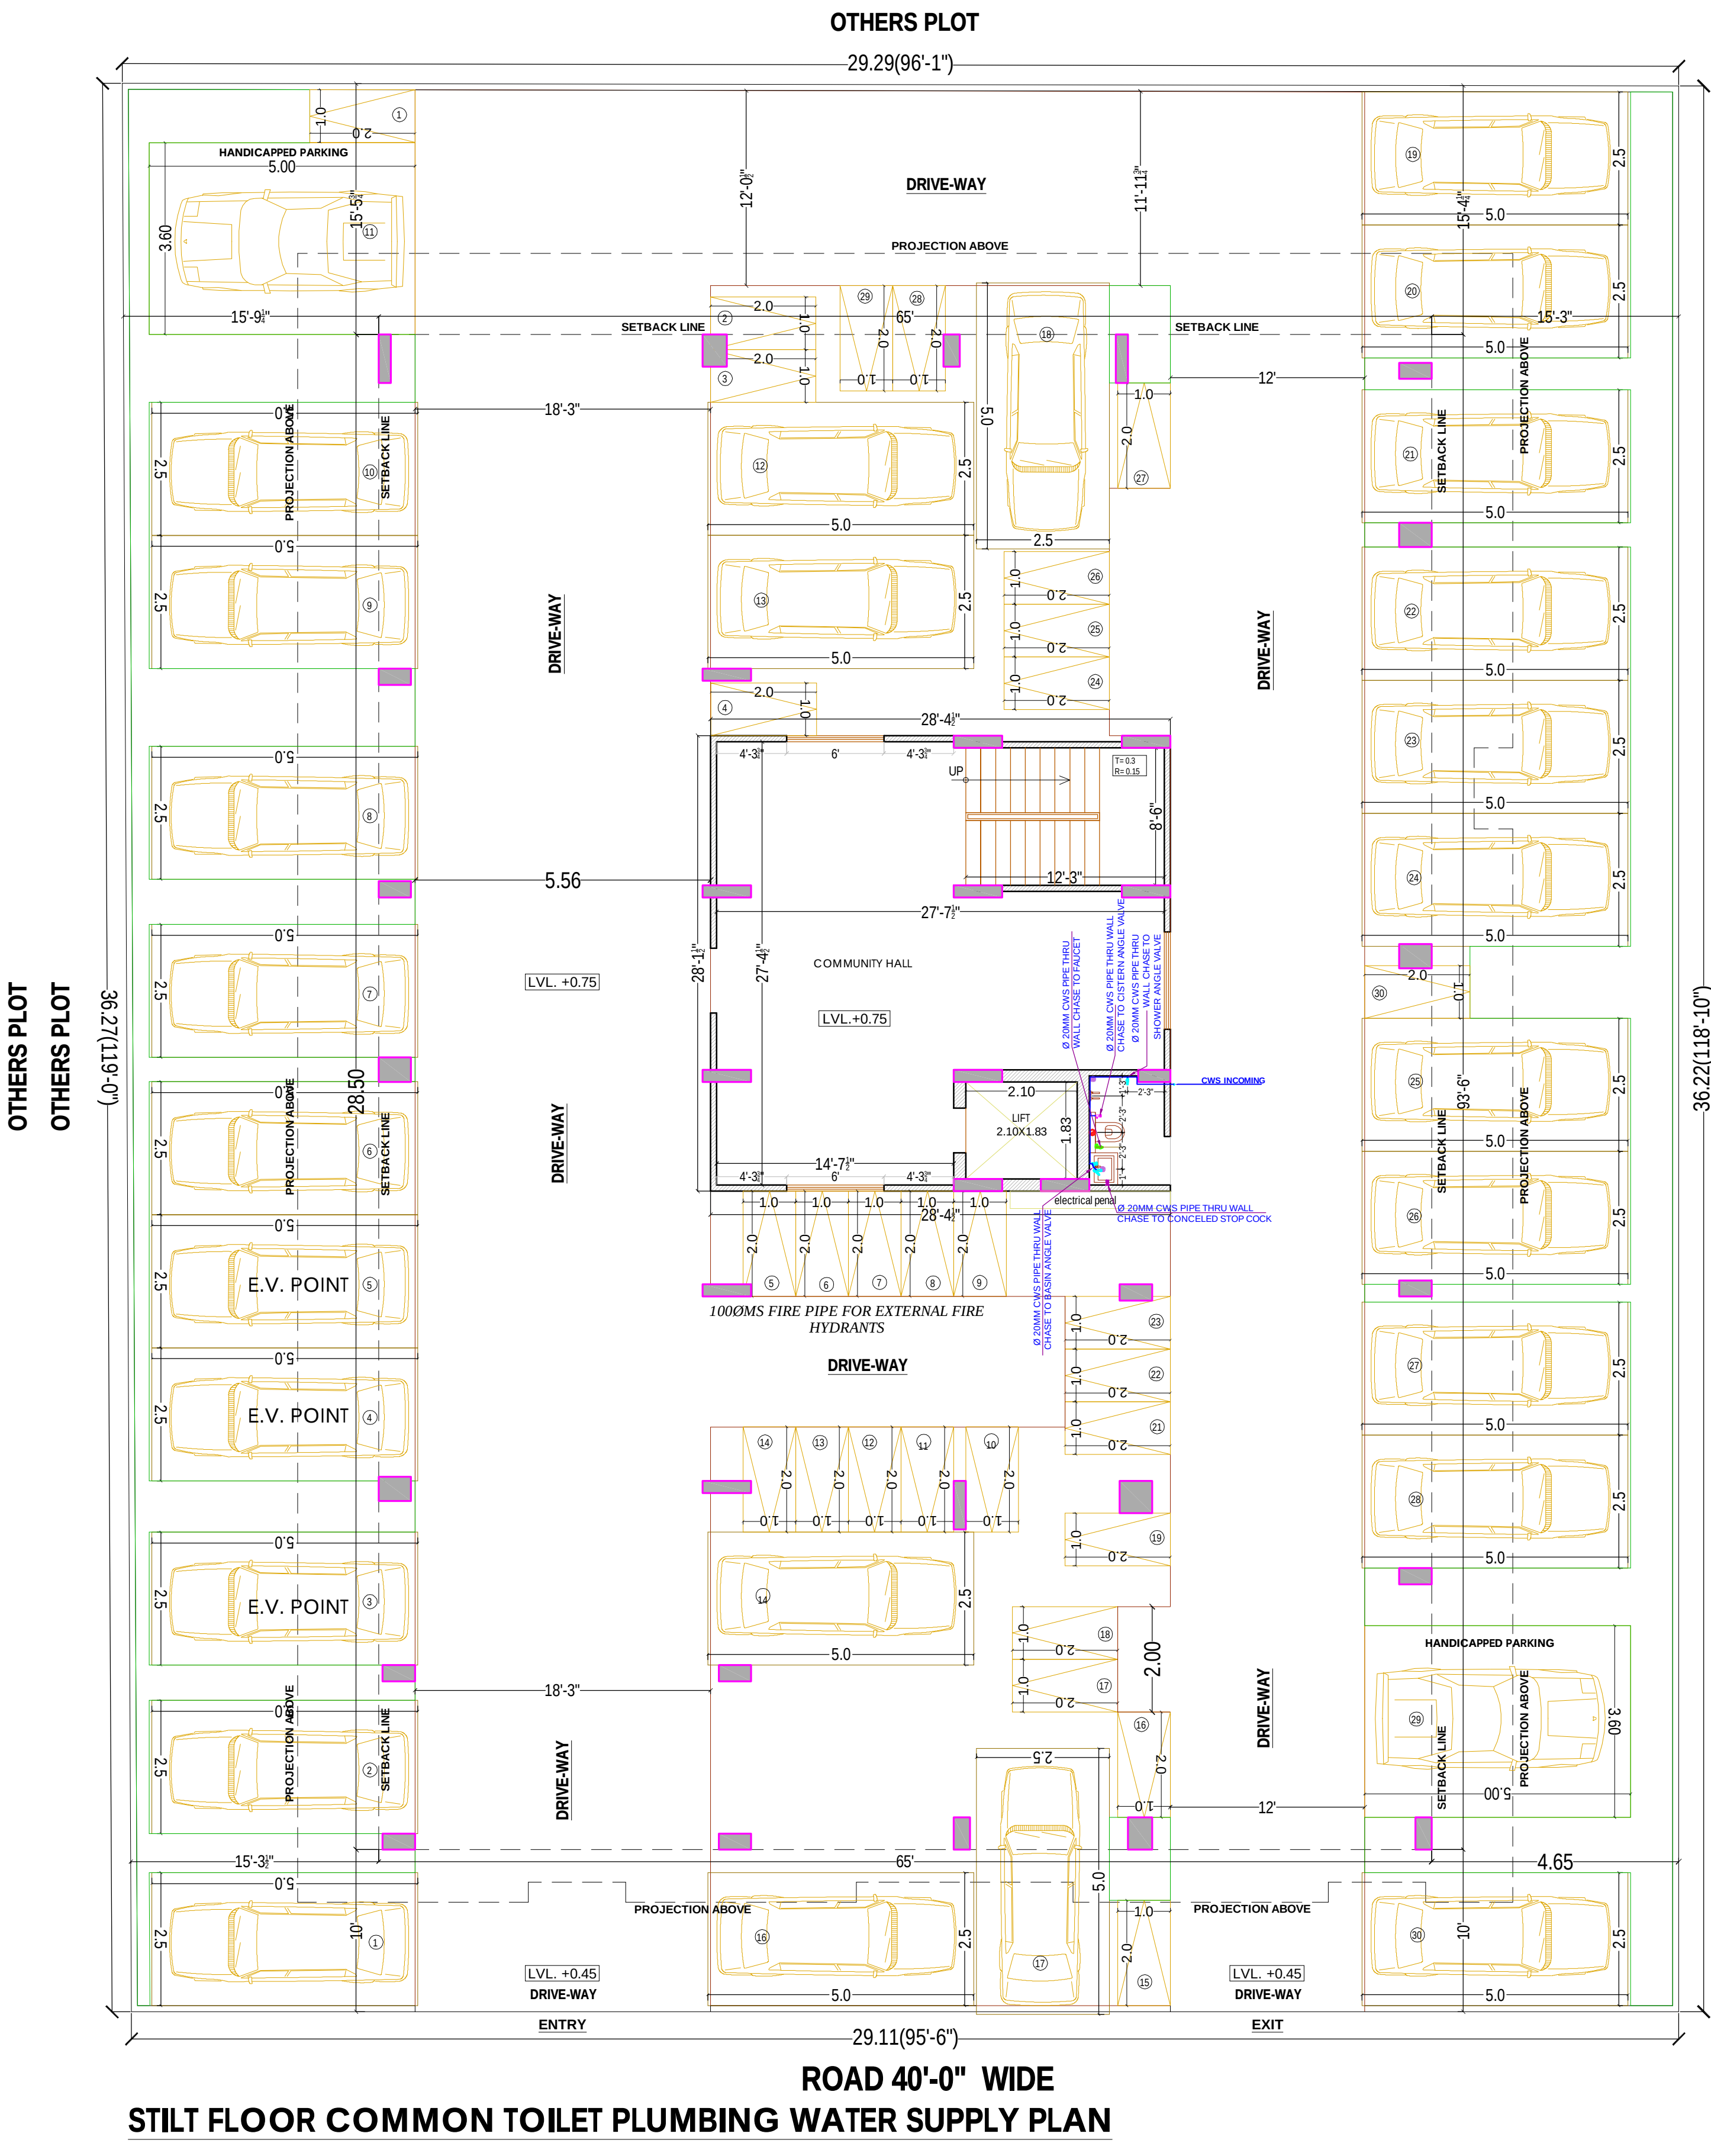

| SYMBOL | DESCRIPTION                                         |
|--------|-----------------------------------------------------|
|        | Ø110 mm Soil Waste Water Pipe                       |
|        | Ø110 mm Waste Water Pipe                            |
|        | Ø110 mm Rain Water Pipe                             |
|        | Ø110 mm Soil Waste Water Pipe Slope 1:150           |
|        | Ø110 mm Waste Water Pipe Slope 1:150                |
|        | Ø110 mm Rain Water Pipe Slope 1:200                 |
|        | Ø75 mm Waste Water Pipe Internal Toilet Slope 1:150 |
|        | Ø40mm Waste Water Pipe Bottle Trap                  |
|        | Floor Trap                                          |
|        | Flow Direction                                      |

| All Heights For Finish Floor Lvl | SYMBOL        | SYMBOL | DESCRIPTION                                            |
|----------------------------------|---------------|--------|--------------------------------------------------------|
| +450MM                           |               |        | Ø 20MM CWS PIPE THRU WALL CHASE TO BASIN ANGLE VALVE   |
| +2100MM                          |               |        | Ø 20MM CWS PIPE THRU WALL CHASE TO CONCEALED STOP COCK |
| +300MM                           |               |        | Ø 20MM CWS PIPE THRU WALL CHASE TO FAUCET              |
| +300MM                           |               |        | Ø 20MM CWS PIPE THRU WALL CHASE TO FAUCET              |
| +1000MM WALL SHOWER              |               |        | Ø 20MM CWS PIPE THRU WALL CHASE TO SHOWER ANGLE VALVE  |
|                                  |               |        | Floor Trap                                             |
| +1000MM                          | AS PER/ARCHT. |        | SOAP DISH                                              |
| +1500MM                          | AS PER/ARCHT. |        | TOWEL RAIL                                             |
| +450MM                           | AS PER/ARCHT. |        | PAPER HOLDER                                           |
|                                  |               |        | COLD WATER SUPPLY LINE                                 |

# STILT FLOOR COMMON TOILET DRAINAGE PLAN & STILT FLOOR COMMON TOILET PLUMBING WATER SUPPLY PLAN

PROJECT:-  
PROPOSED RESIDENTIAL BUILDING AT  
PLOT NO. - 30,30A & 30B, SCHEME - KALYAN  
VIHAR, PRITHVIRAJ NAGAR, JAIPUR


SCALE:-  
1:100  
DATE:-

NORTH:-


ARCHITECT:-  
  
B-6, GANESH KRIPA, MOTI MARG,  
BAPU NAGAR JAIPUR - 302015.  
TEL. 9314510603, 0141-4062903

SERVICE CONSULTANT:-  
  
N.Y. Engineering Consultants  
344, Mansarovar Plaza, Mansarovar,  
Jaipur.


OWNER:-

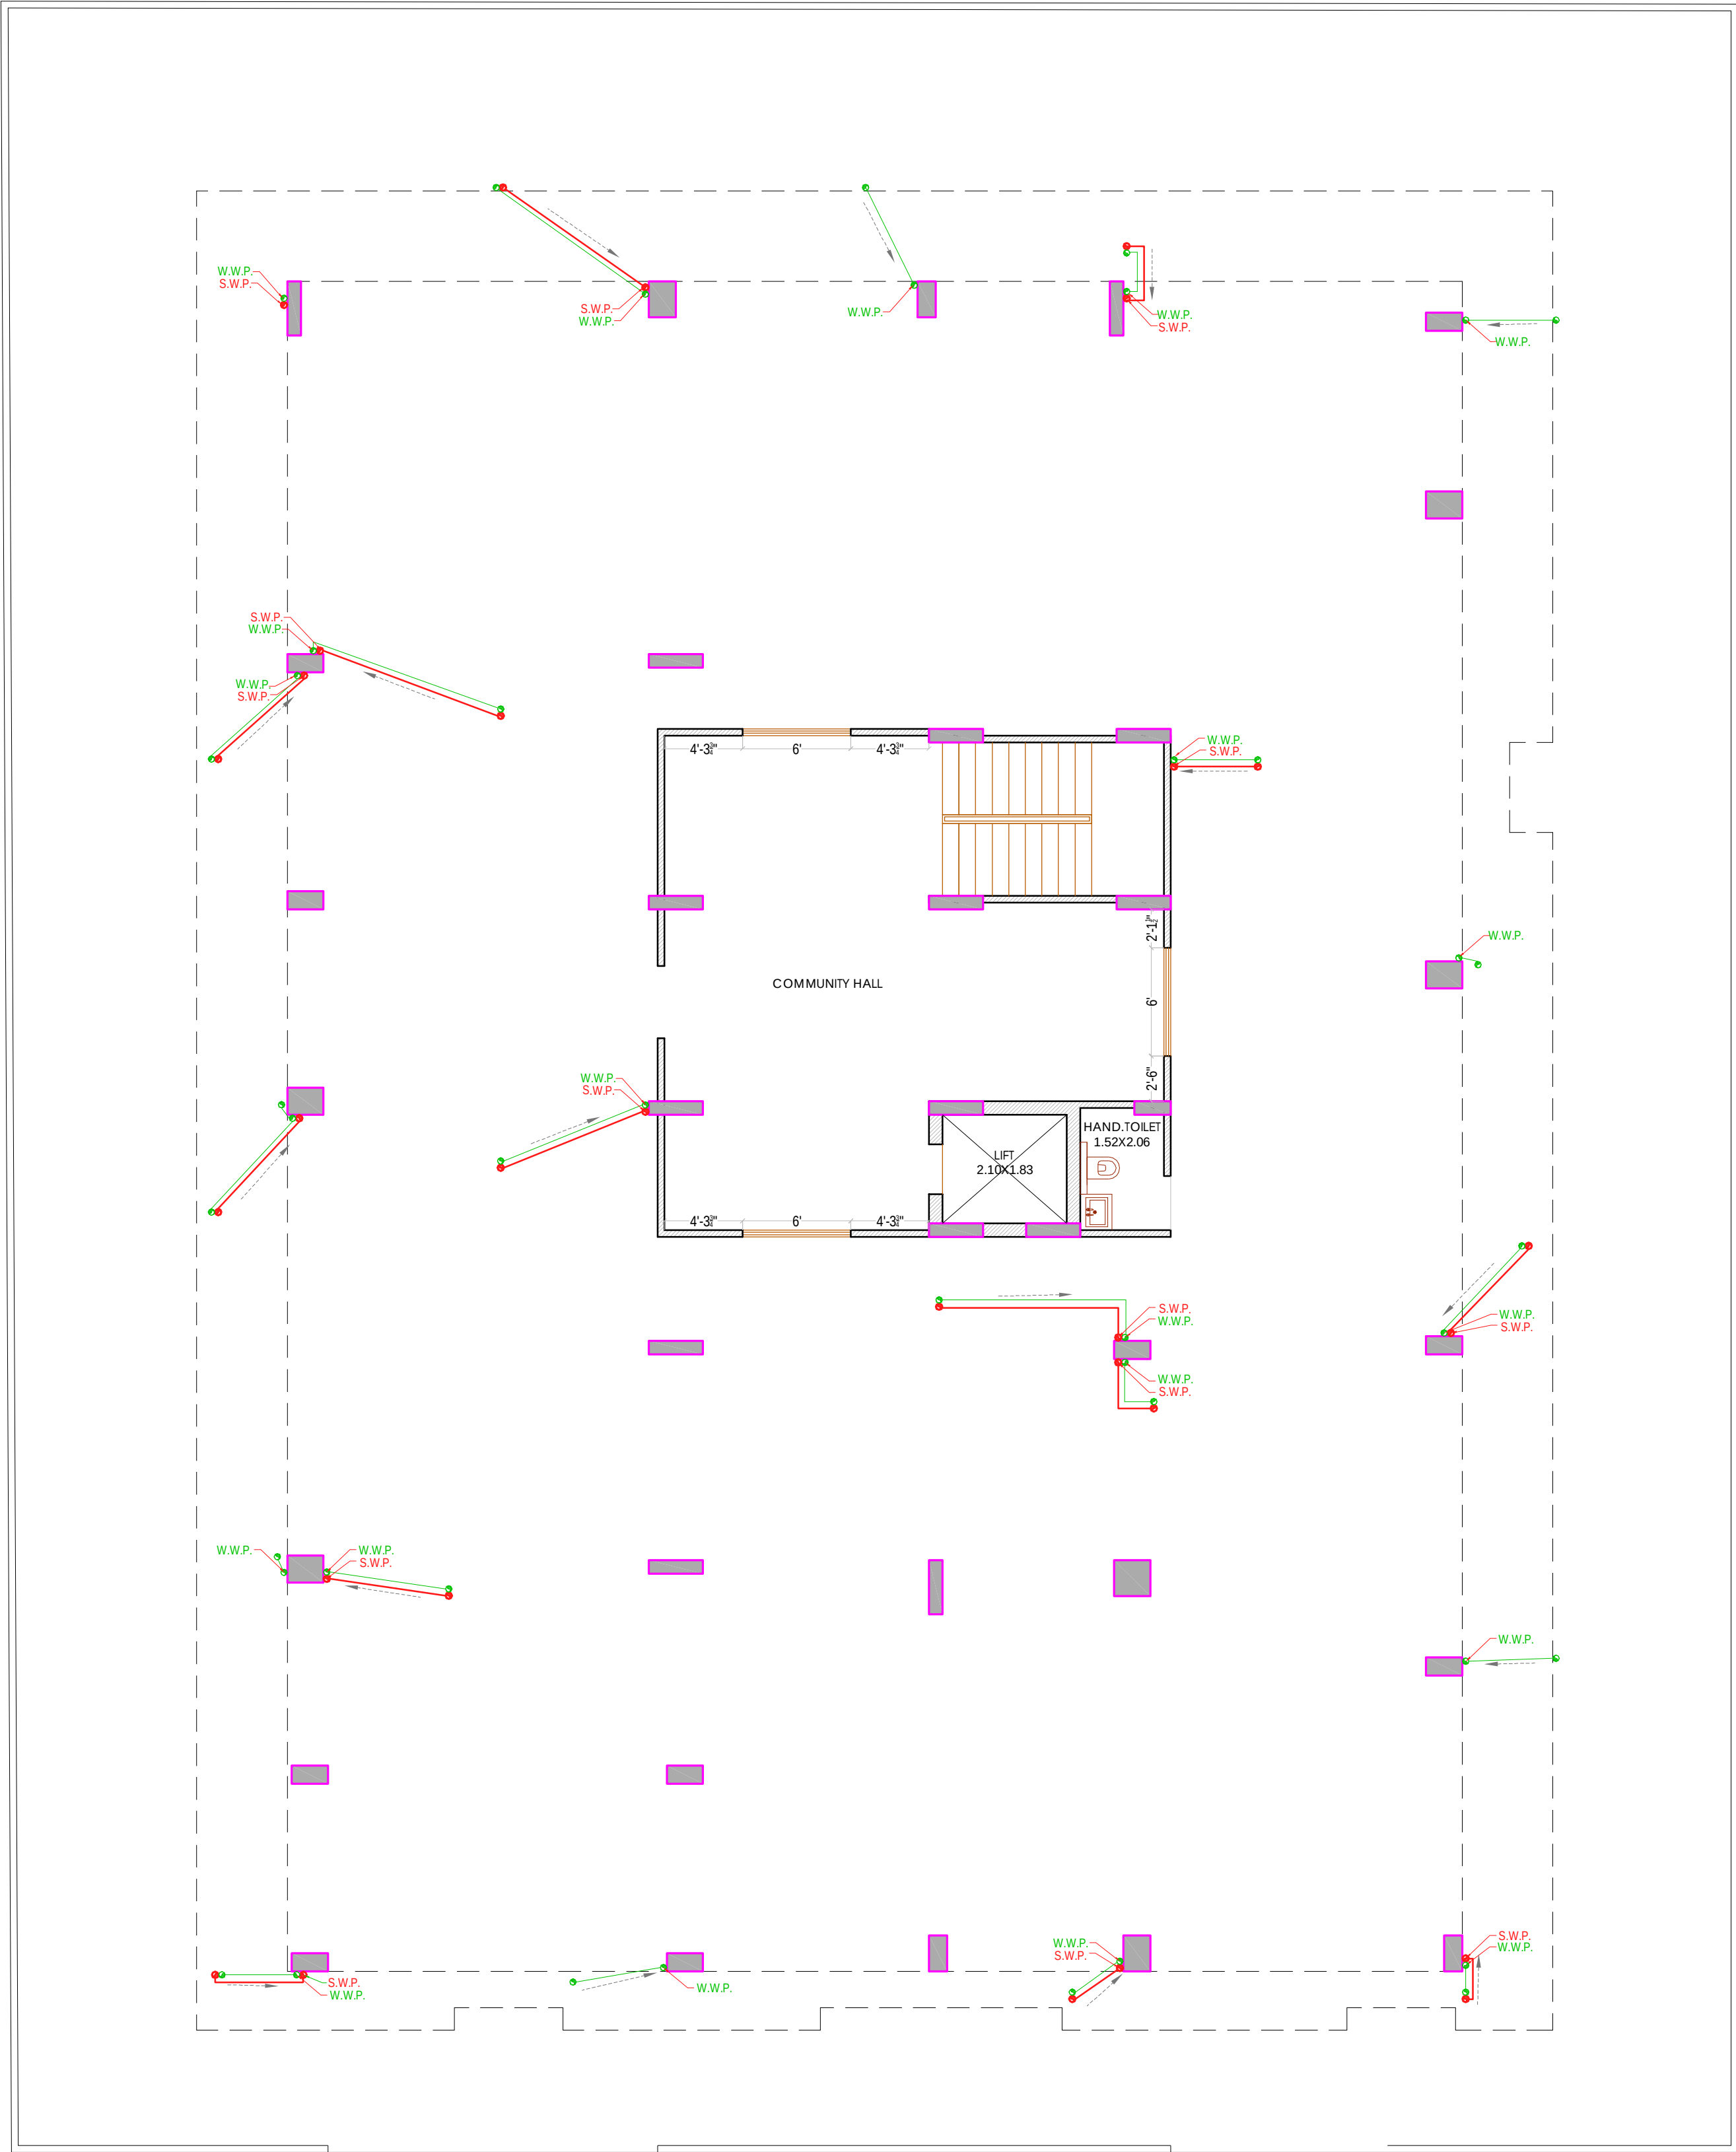

STILT FLOOR SANITARY LAYOUT PLAN

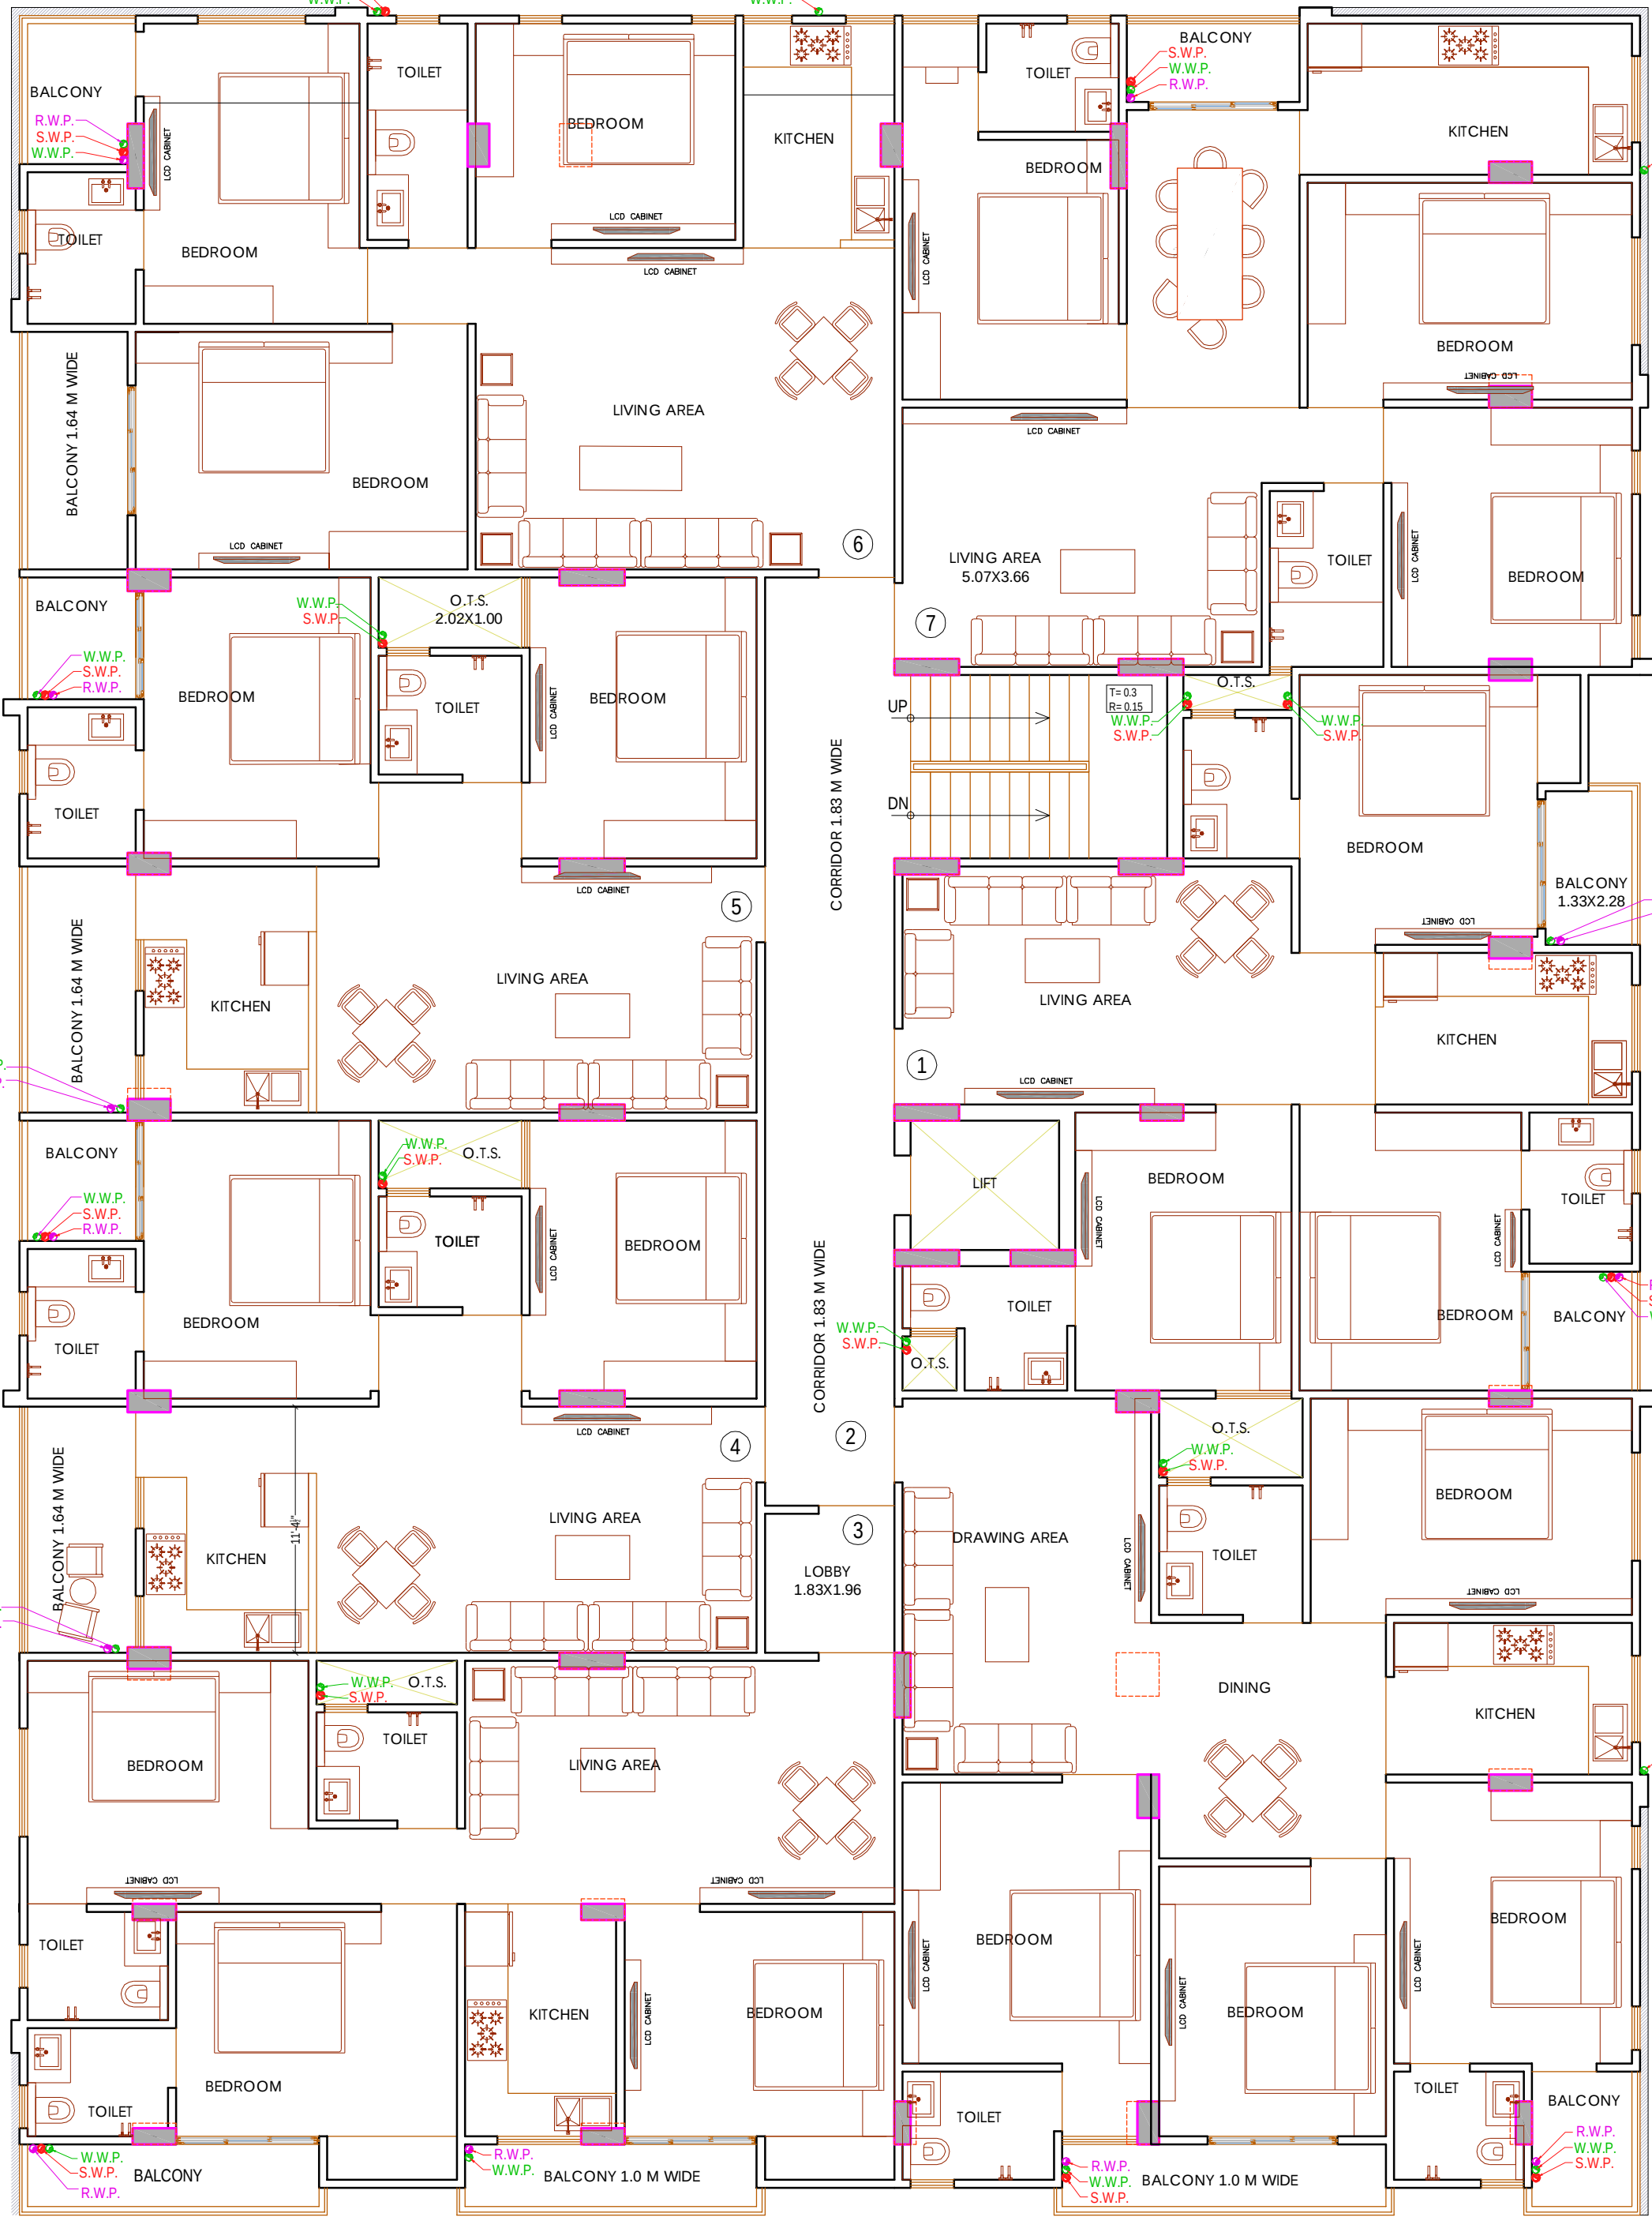


TYPICAL FLOOR SANITARY LAYOUT PLAN

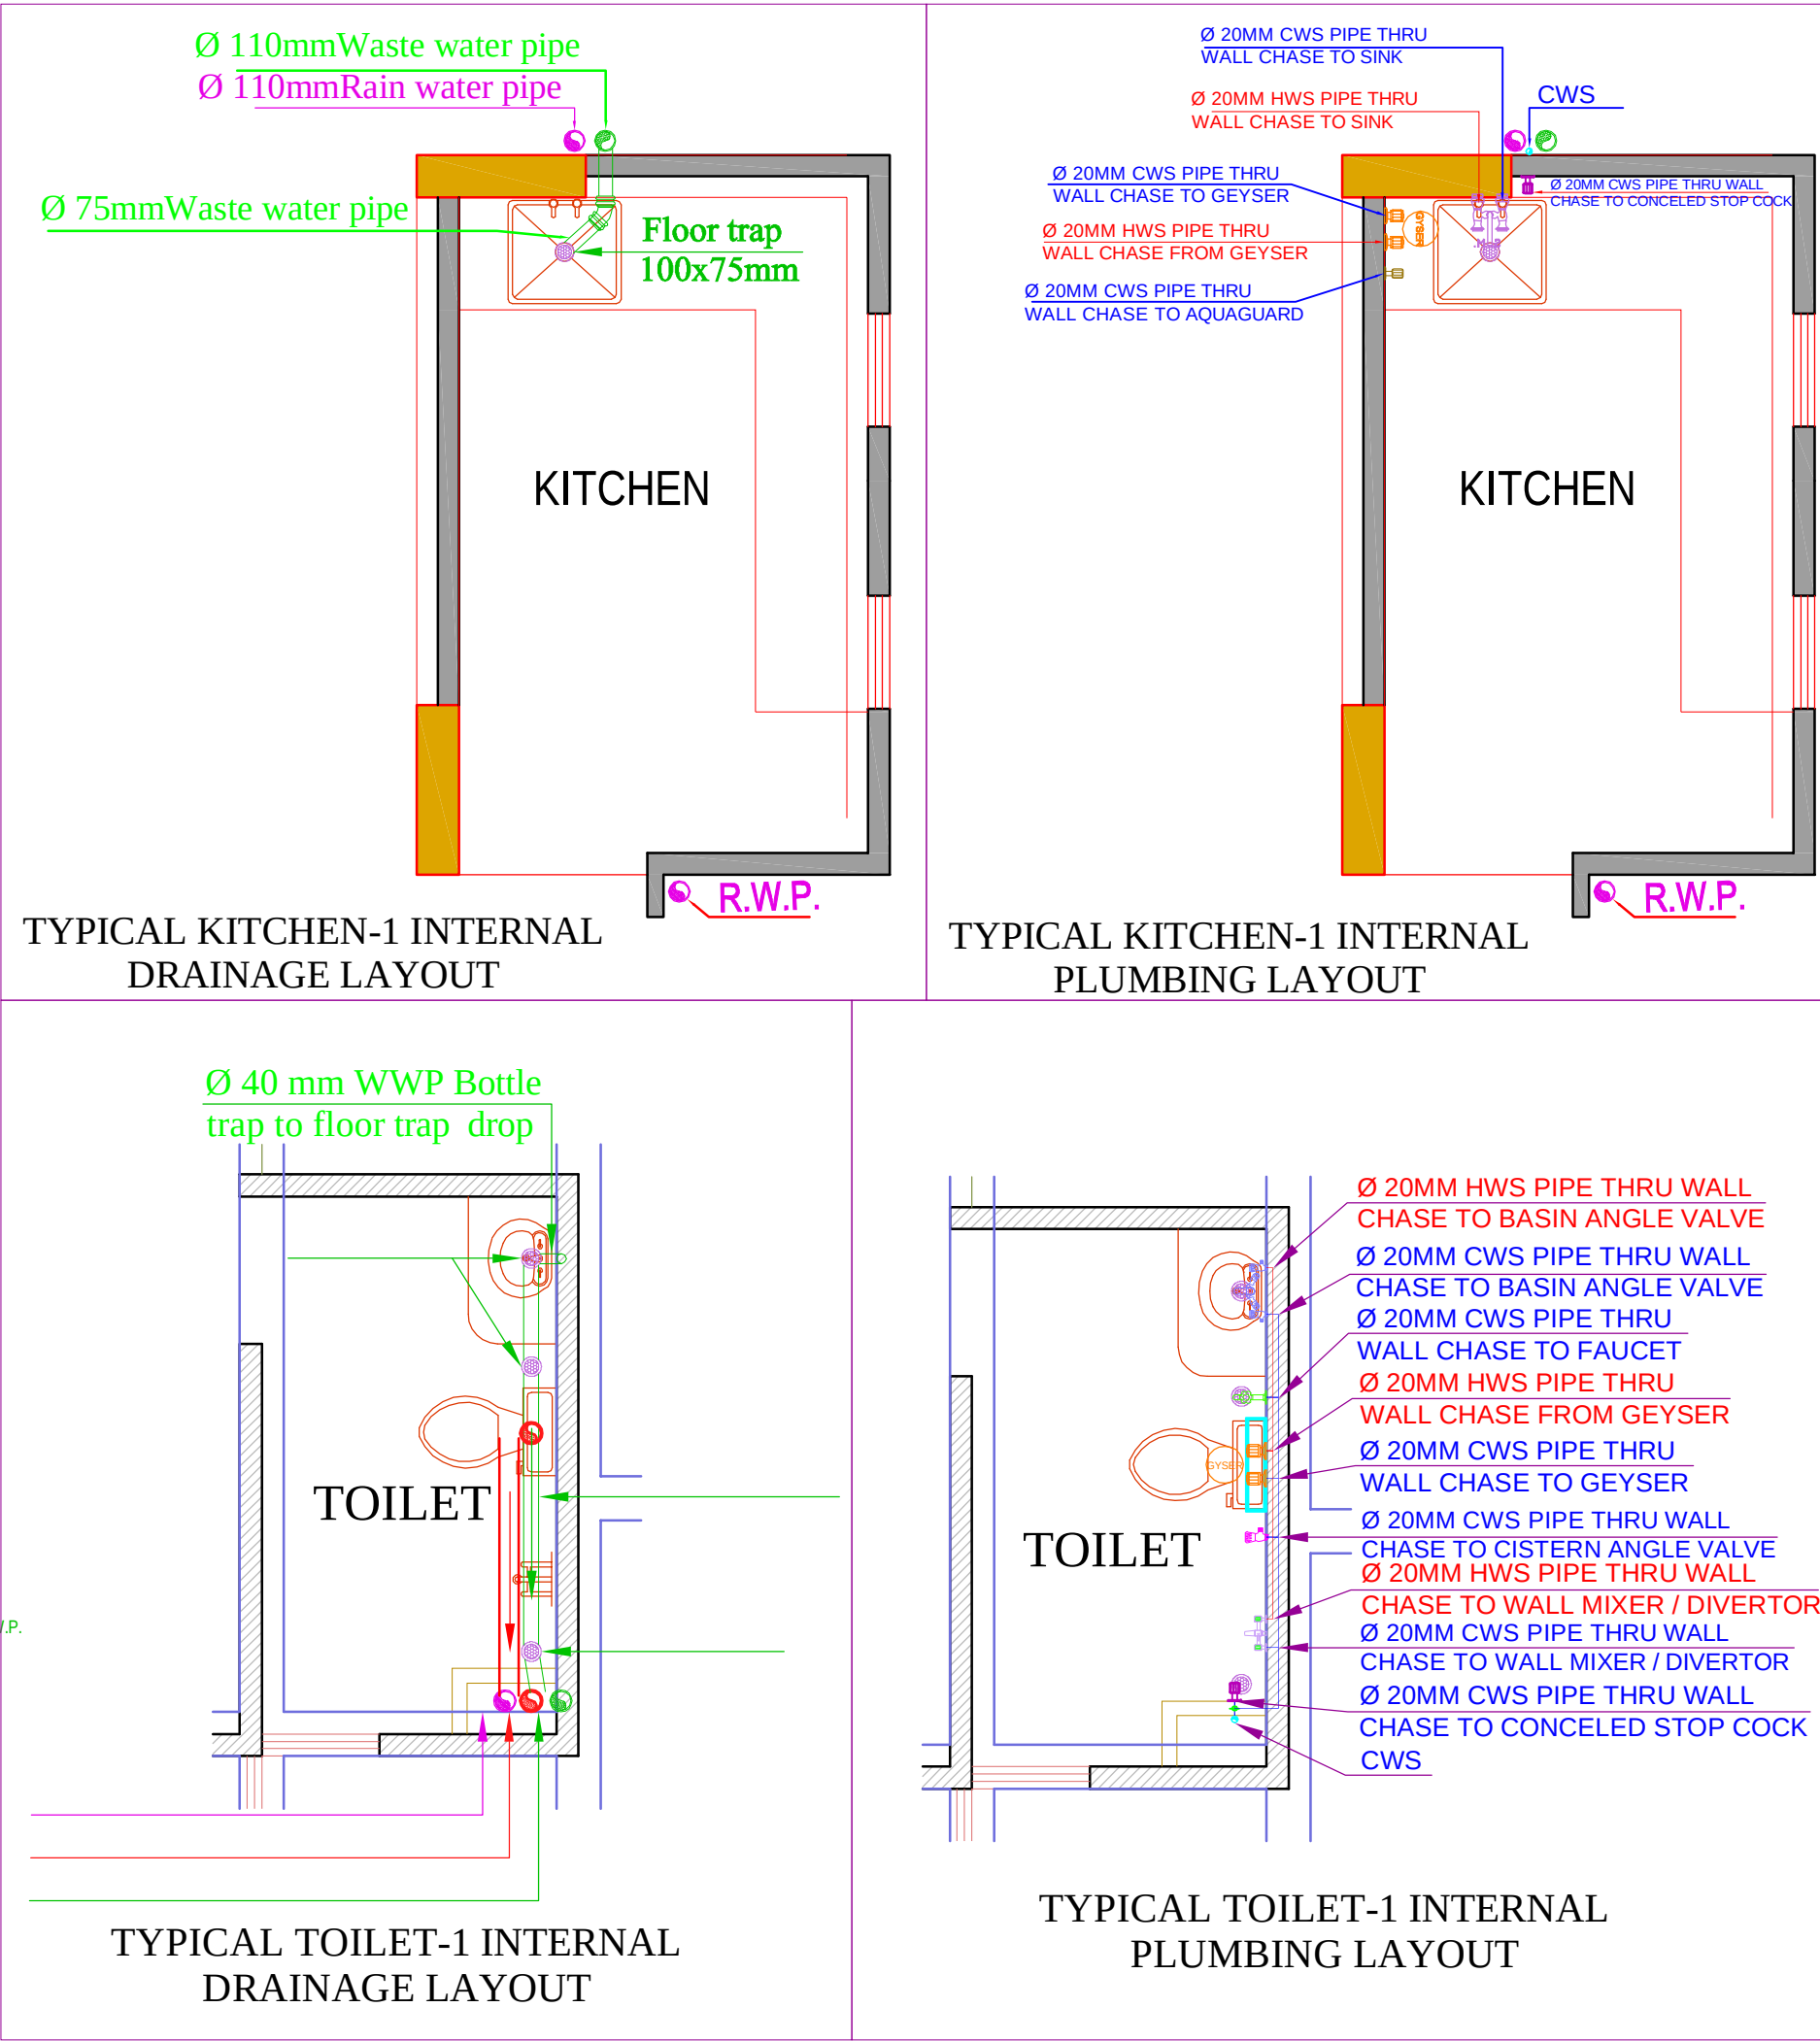

WATER SUPPLY DETAILS

FLOOR SANITARY LAYOUT PLAN & WATER SUPPLY DETAILS

|   |                            |             |   |   |         |
|---|----------------------------|-------------|---|---|---------|
| PROJECT:-<br><br>PROPOSED RESIDENTIAL BUILDING AT<br>PLOT NO. - 30,30A & 30B, SCHEME - KALYAN<br>VIHAR, PRITHVIRAJ NAGAR, JAIPUR | SCALE:-<br>1:100<br>DATE:- | NORTH:-<br> | ARCHITECT:-<br><br>B-6, GANESH KRIPA, MOTI MARG,<br>BAPU NAGAR JAIPUR - 302015.<br>TEL. 9314510603, 0141-4062903 | SERVICE CONSULTANT:-<br><br>N.Y. Engineering Consultants<br>344, Mansarovar Plaza, Mansarovar,<br>Jaipur. | OWNER:- |
|---|----------------------------|-------------|---|---|---------|

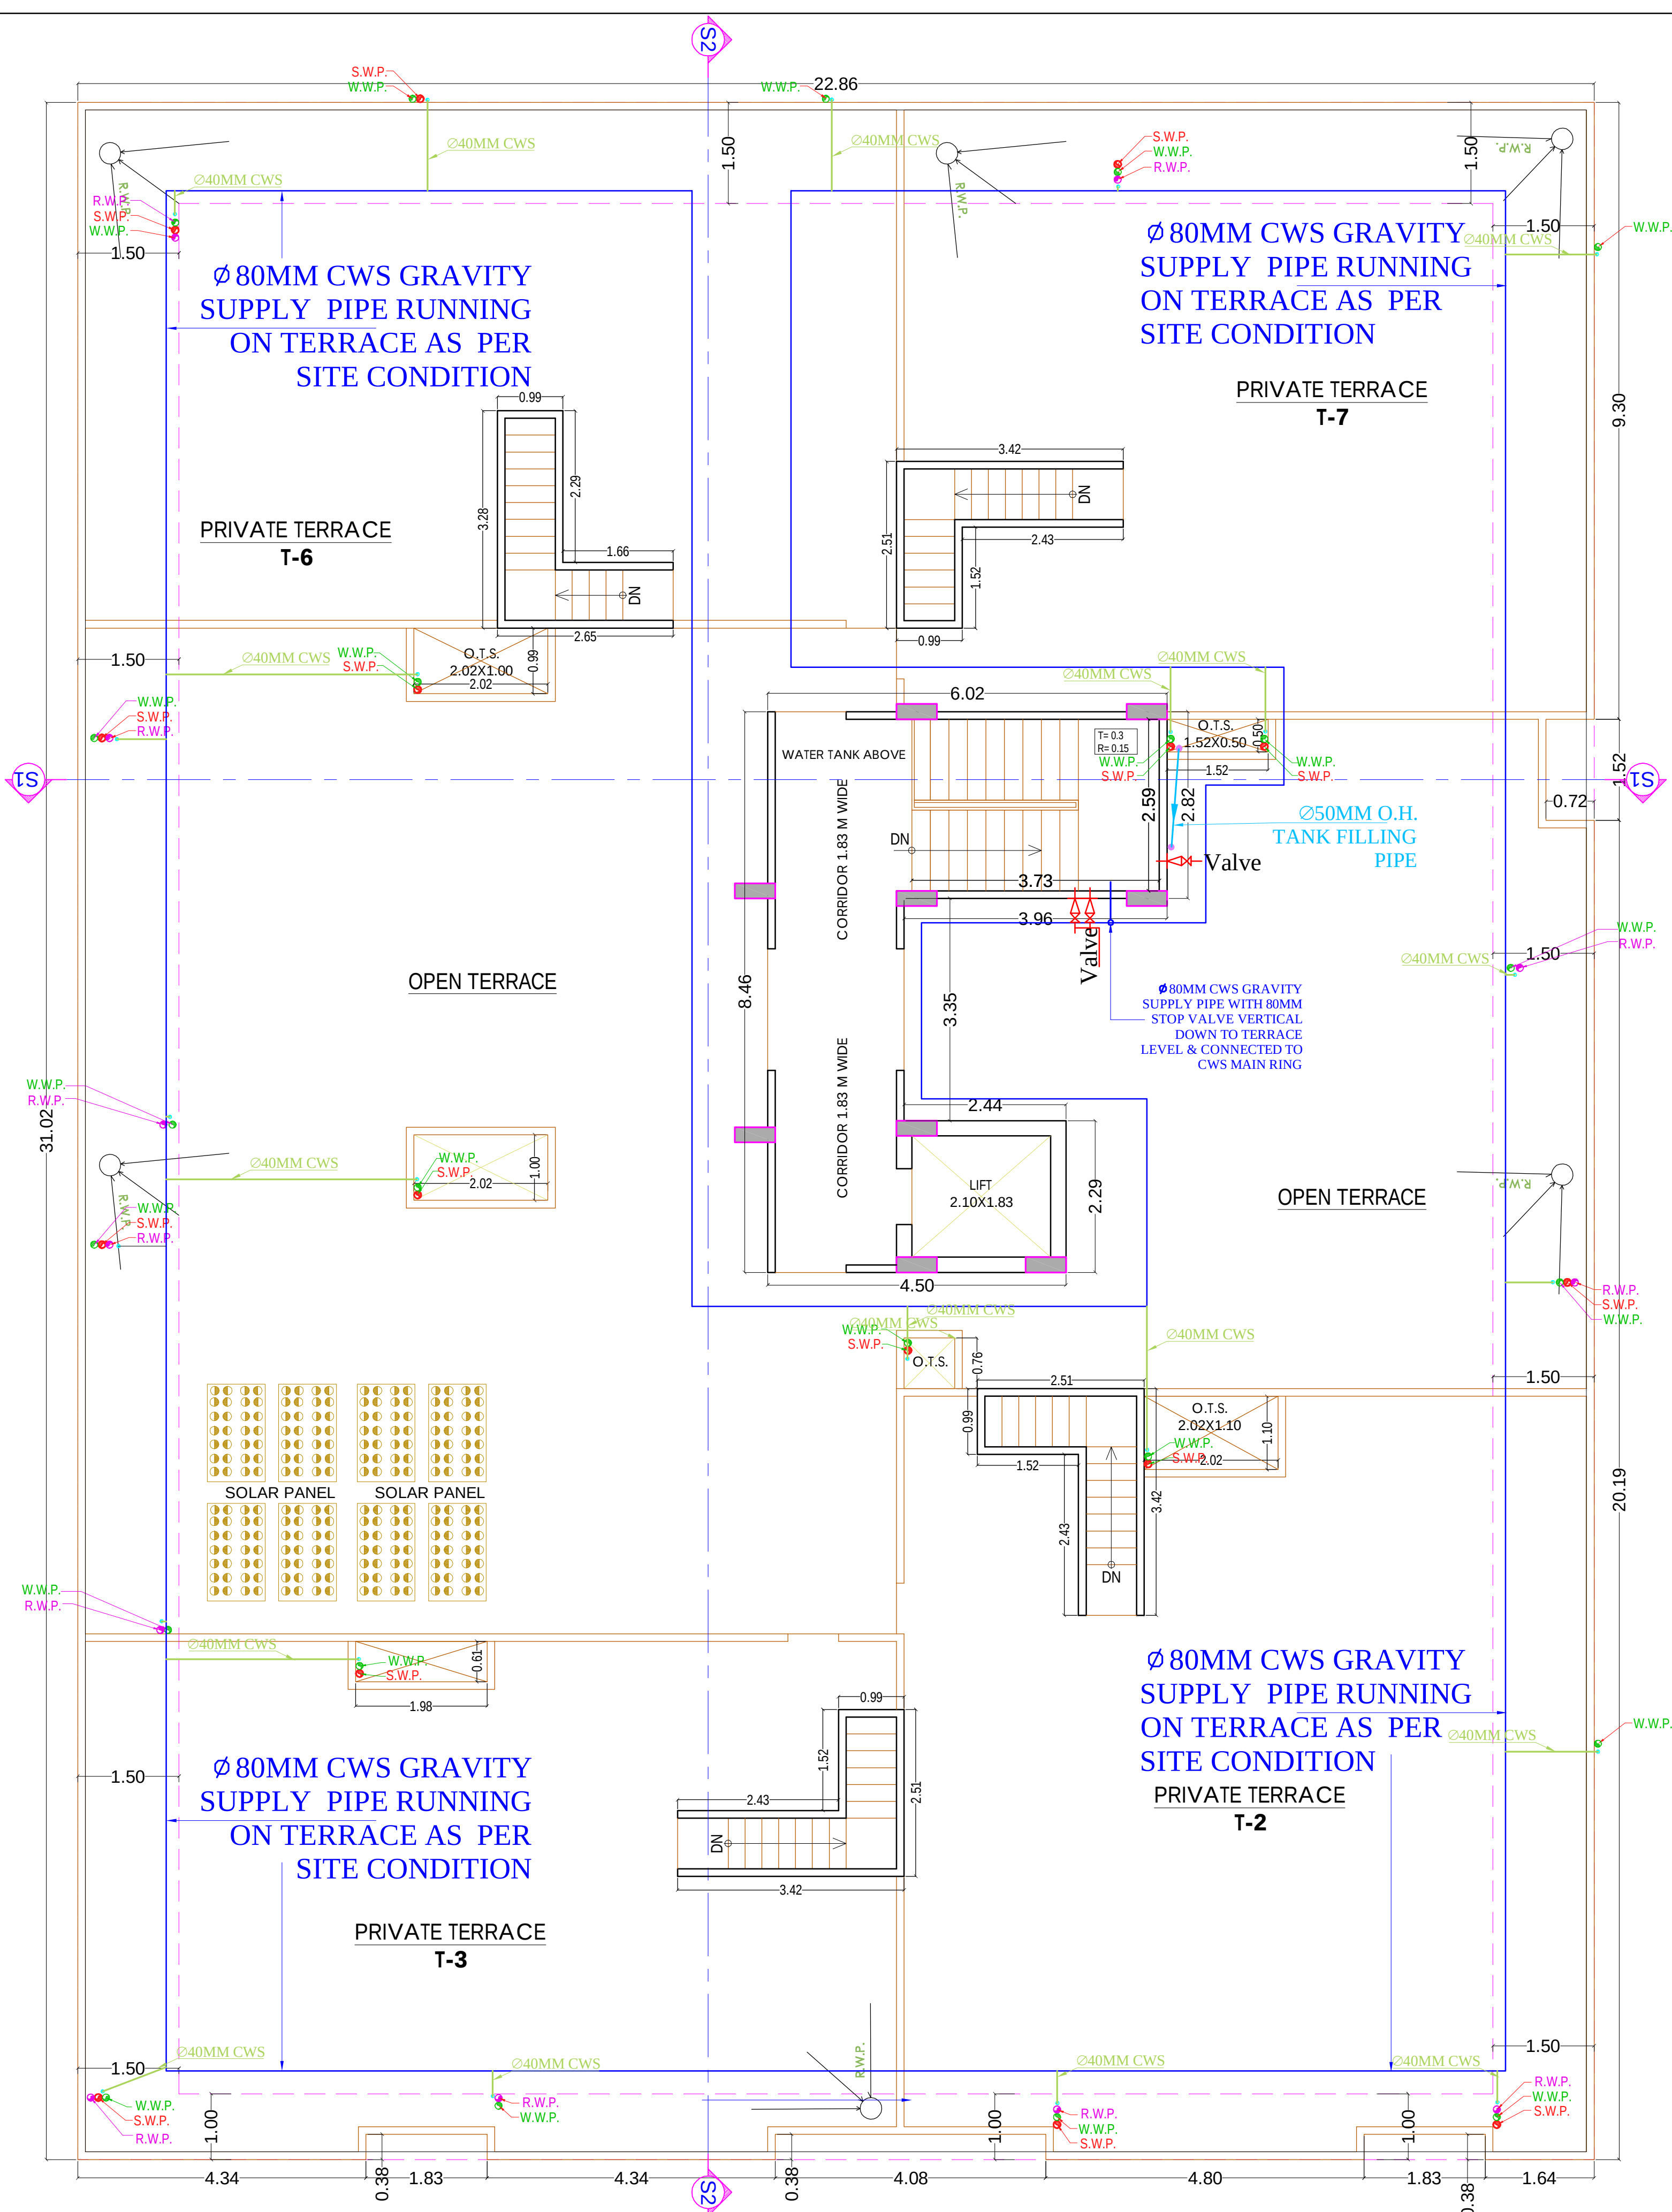


TERRACE FLOOR PLAN

TERRACE FLOOR-WATER SUPPLY PIPE ROUTE PLAN

| SYMBOL | DESCRIPTION                  |
|--------|------------------------------|
|        | Valve According to Pipe Size |
|        | Ø80 MM CWS PIPE              |
|        | Ø40 MM CWS PIPE              |
|        | Ø40 MM FWS PIPE              |
|        | Ø50 MM RAW OHT FILLING PIPE  |

PROJECT:-  
PROPOSED RESIDENTIAL BUILDING AT  
PLOT NO. - 30,30A & 30B, SCHEME - KALYAN  
VIHAR, PRITHVIRAJ NAGAR, JAIPUR

SCALE:-  
1:100  
DATE:-

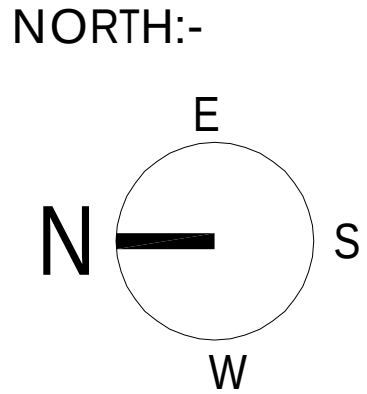

ARCHITECT:-  
  
B-6, GANESH KRIPA, MOTI MARG,  
BAPU NAGAR JAIPUR - 302015.  
TEL. 9314510603, 0141-4062903

SERVICE CONSULTANT:-  
  
N.Y. Engineering Consultants  
344, Mansarovar Plaza, Mansarovar,  
Jaipur.

OWNER:-



# TRANSFORMER, DG SET LOCATION & UG TANK LOCATION

|   |                                |             |   |   |         |
|---|--------------------------------|-------------|---|---|---------|
| PROJECT:-<br><br>PROPOSED RESIDENTIAL BUILDING AT<br>PLOT NO. - 30,30A & 30B, SCHEME - KALYAN<br>VIHAR, PRITHVIRAJ NAGAR, JAIPUR | SCALE:-<br>1:100<br><br>DATE:- | NORTH:-<br> | ARCHITECT:-<br><br>B-6, GANESH KRIPA, MOTI MARG,<br>BAPU NAGAR JAIPUR - 302015.<br>TEL. 9314510603, 0141-4062903 | SERVICE CONSULTANT:-<br><br>Naman Yadav<br>B.Tech (Service Consultant)<br>N.Y. Engineering Consultants<br>344, Mansarovar Plaza, Mansarovar,<br>Jaipur. | OWNER:- |
|---|--------------------------------|-------------|---|---|---------|