



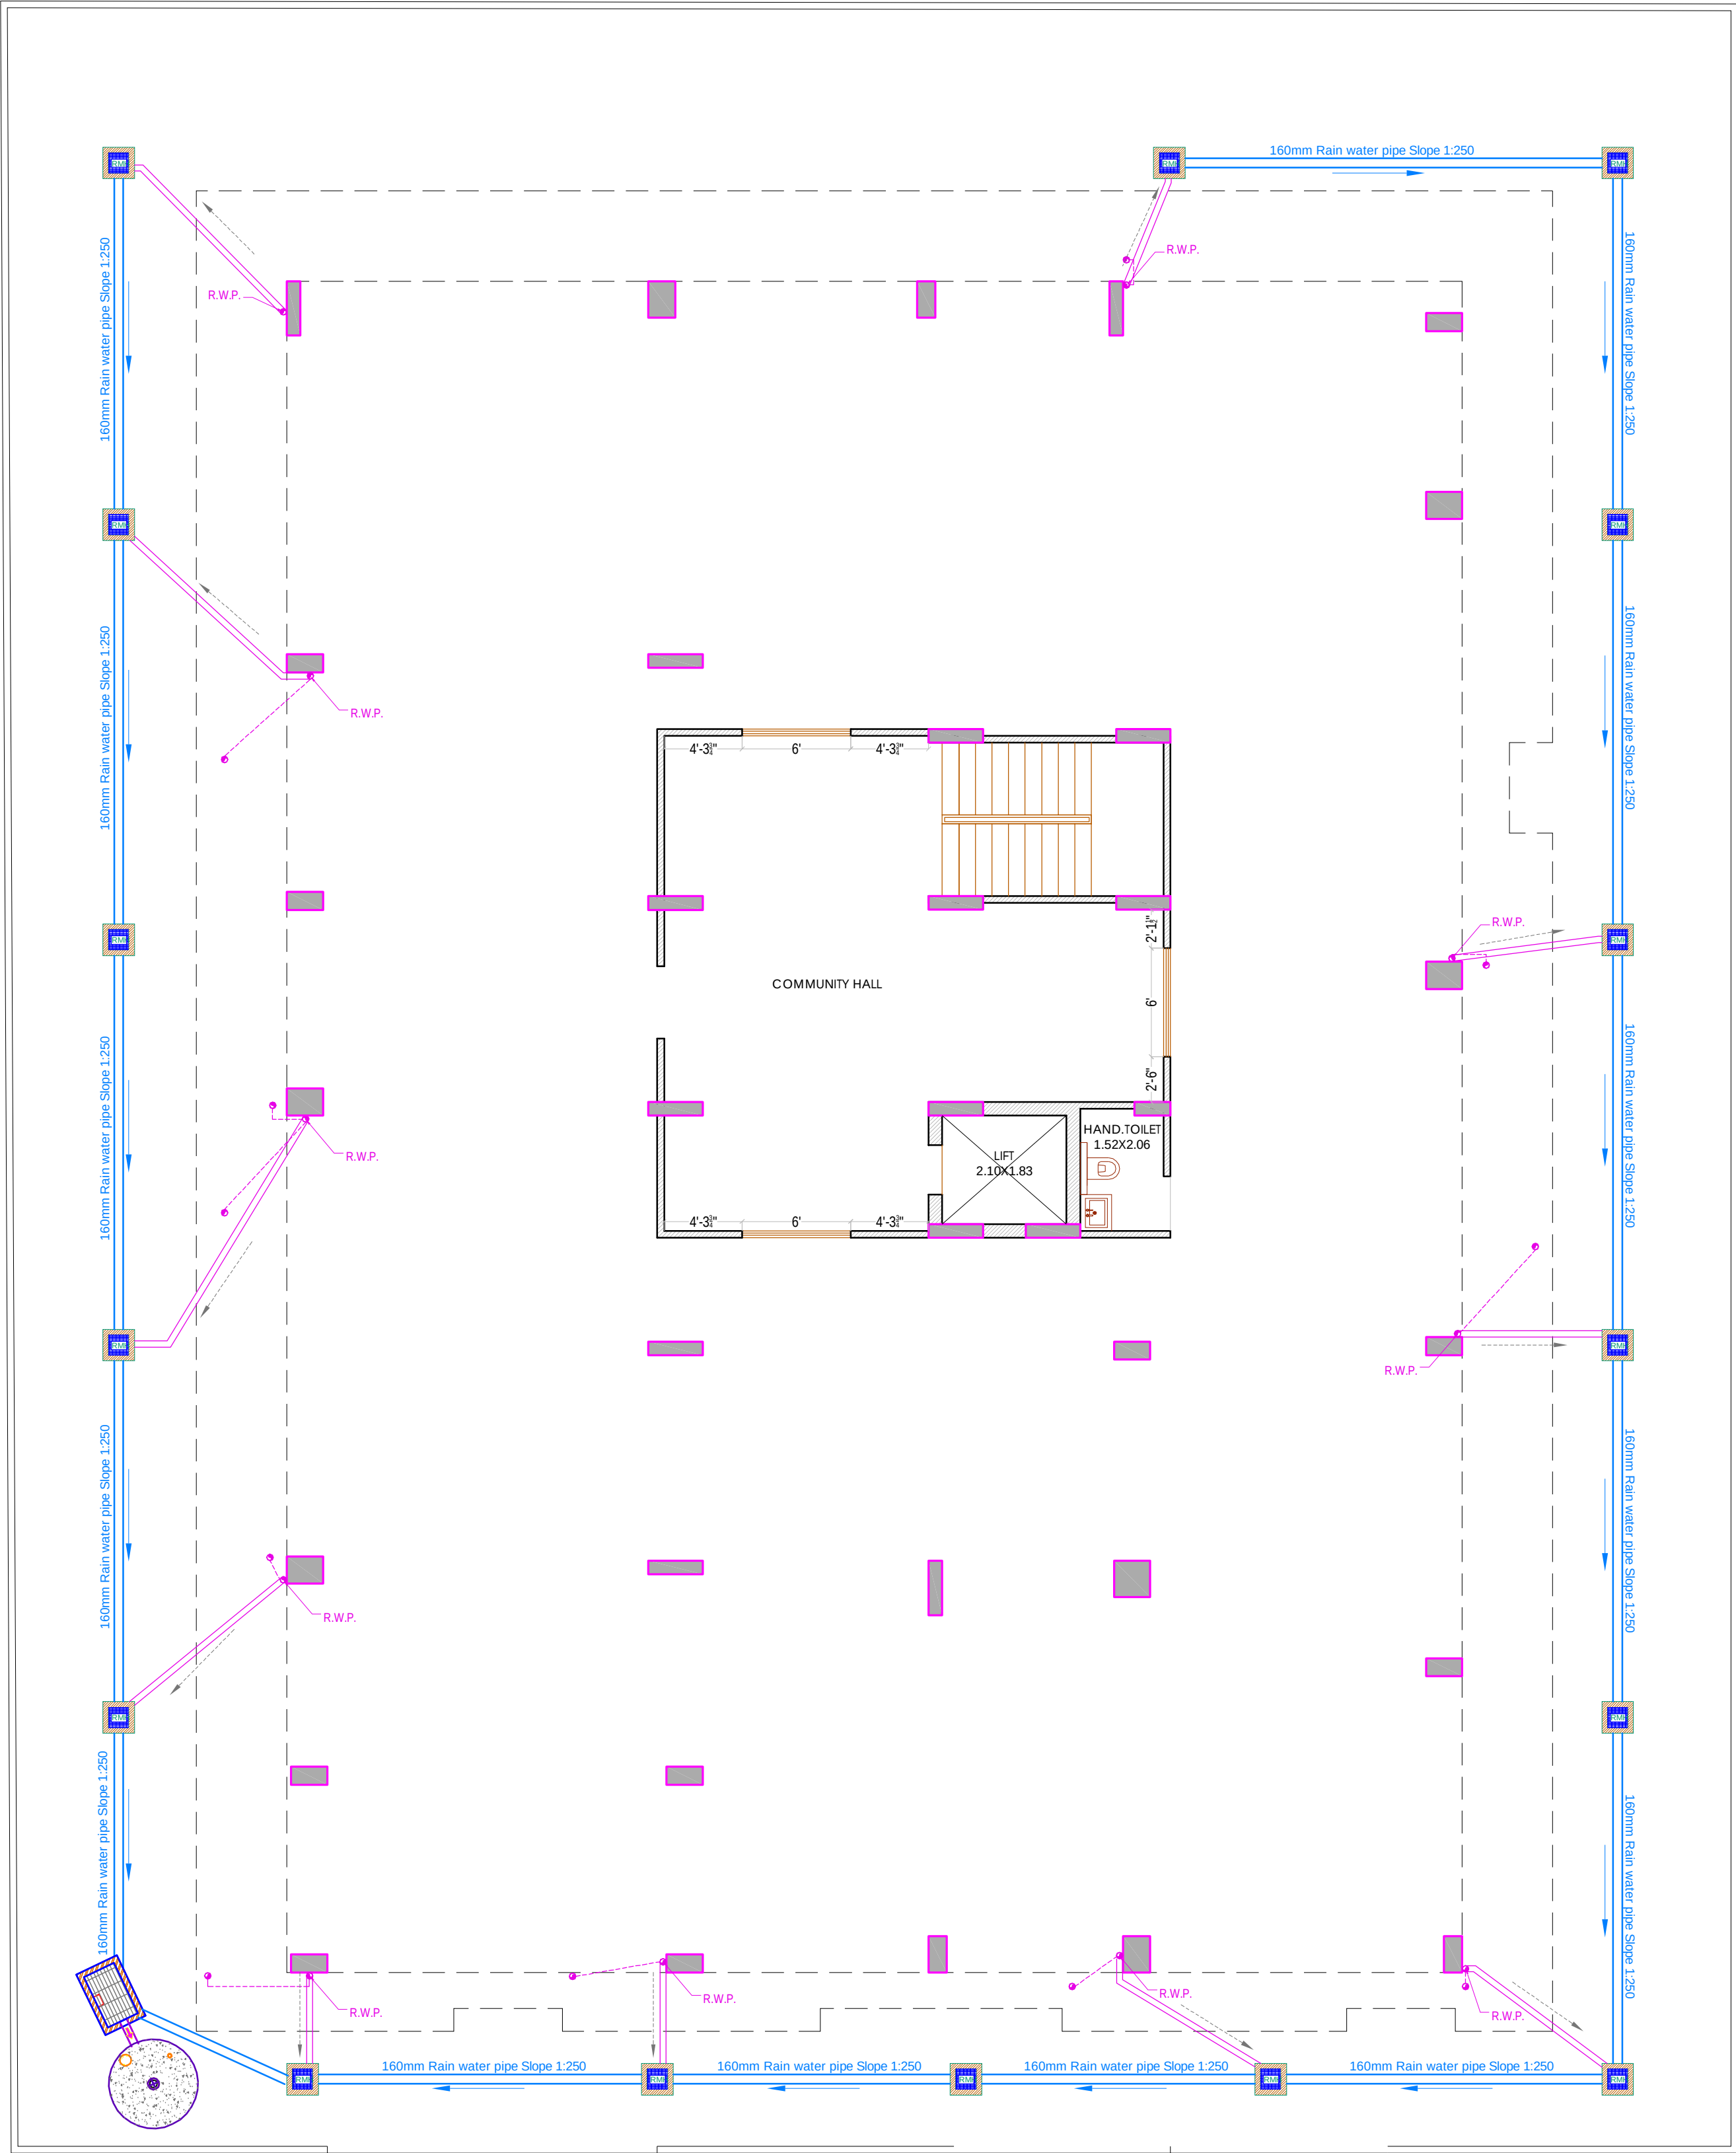

STILT FLOOR RAIN WATER HARVESTING LAYOUT PLAN

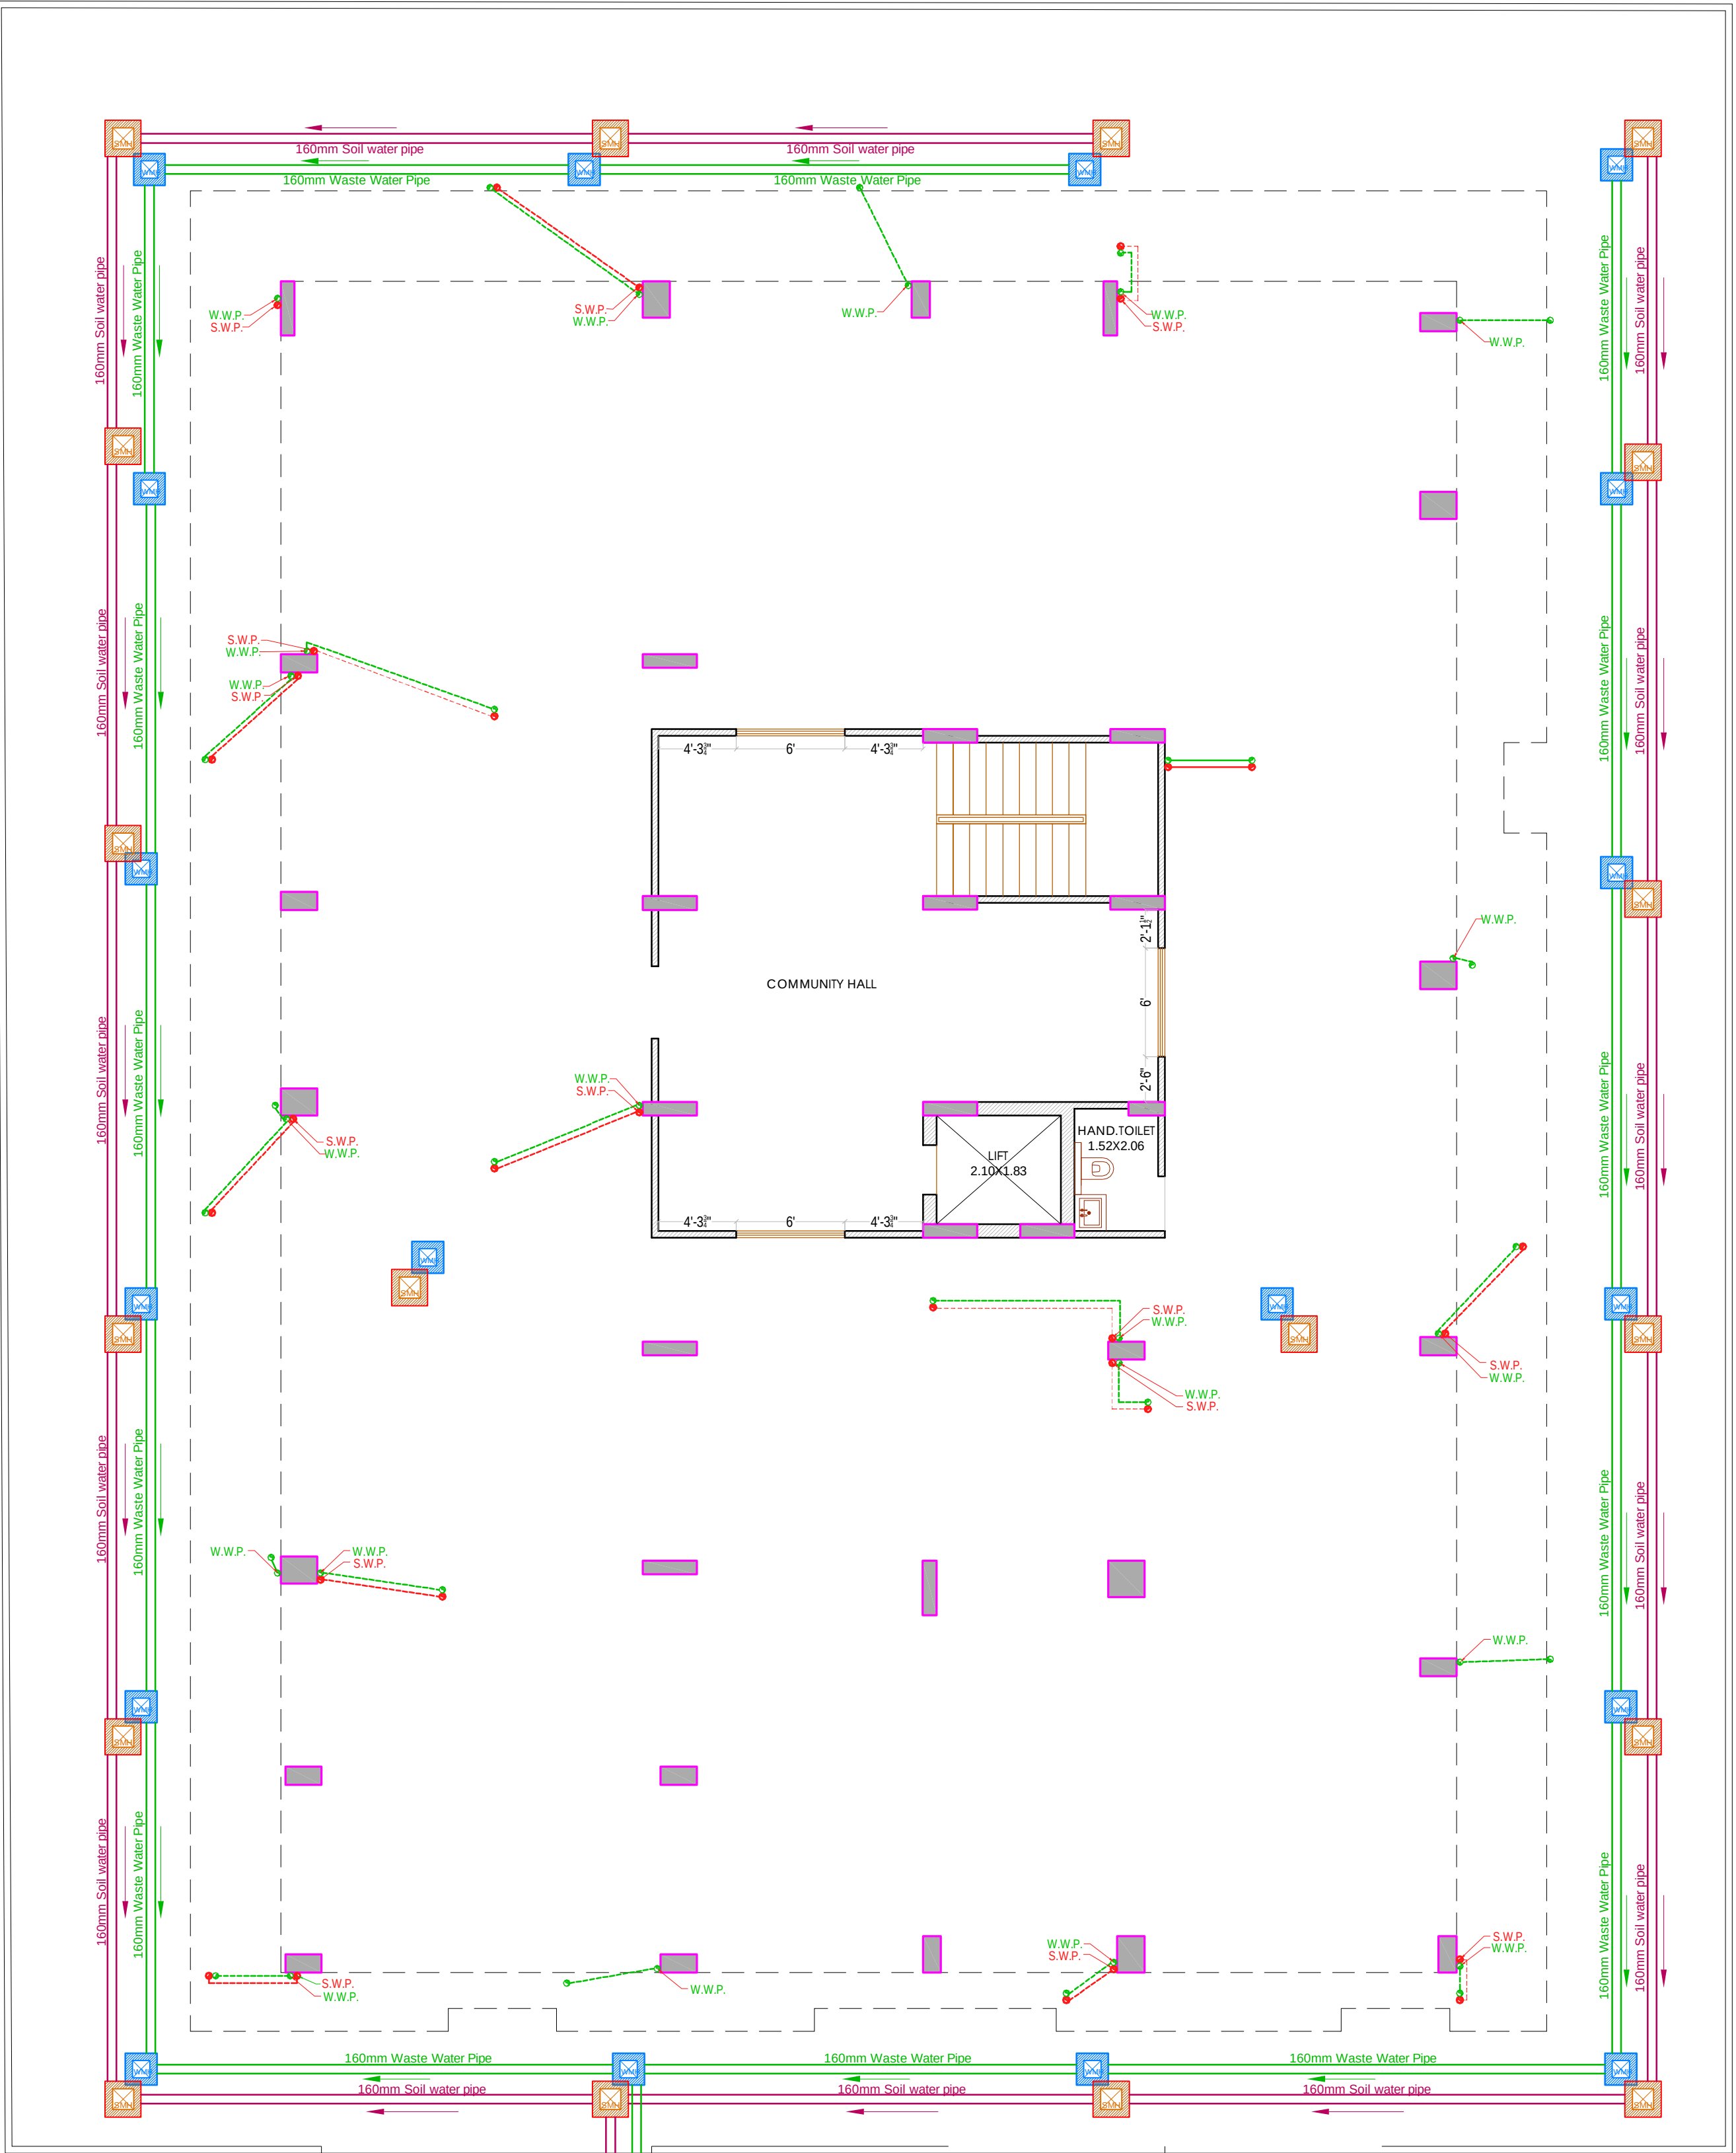

STORM WATER DRAINAGE & SOILD WATER DISPOSAL LAYOUT

SYMBOL	DESCRIPTION
	110 mm Soil Waste Water Pipe
	110 mm Waste Water Pipe
	110 mm Rain Water Pipe
	160 mm Soil Waste Water Pipe Slope 1:2
	160 mm Rain Water Pipe Slope 1:200
	110 mm Soil Waste Water Pipe Slope 1:150
	110 mm Waste Water Pipe Slope 1:150
	110 mm Rain Water Pipe Slope 1:200
	RC-300X300mm Depth According to Slope
	RC-450X450mm Depth According to Slope
	RC-600X600mm Depth According to Slope
	Gully Trap-300X300mm Depth According to Slope
	Main Hole-450X450mm Depth According to Slope
	Main Hole-600X600mm Depth According to Slope
	Flow Direction

STORM WATER DRAINAGE & SOILD WATER DISPOSAL LAYOUT
&
RAIN WATER HARVESTING LAYOUT PLAN

PROJECT:-

PROPOSED RESIDENTIAL BUILDING AT
PLOT NO. - 30,30A & 30B, SCHEME - KALYAN
VIHAR, PRITHVIRAJ NAGAR, JAIPUR

SCALE:-
1:100

DATE:-

NORTH:-

ARCHITECT:-

B-6, GANESH KRIPA, MOTI MARG,
BAPU NAGAR JAIPUR - 302015.
TEL. 9314510603, 0141-4062903

SERVICE CONSULTANT:-

N.Y. Engineering Consultants
344, Mansarovar Plaza, Mansarovar,
Jaipur.

OWNER:-