


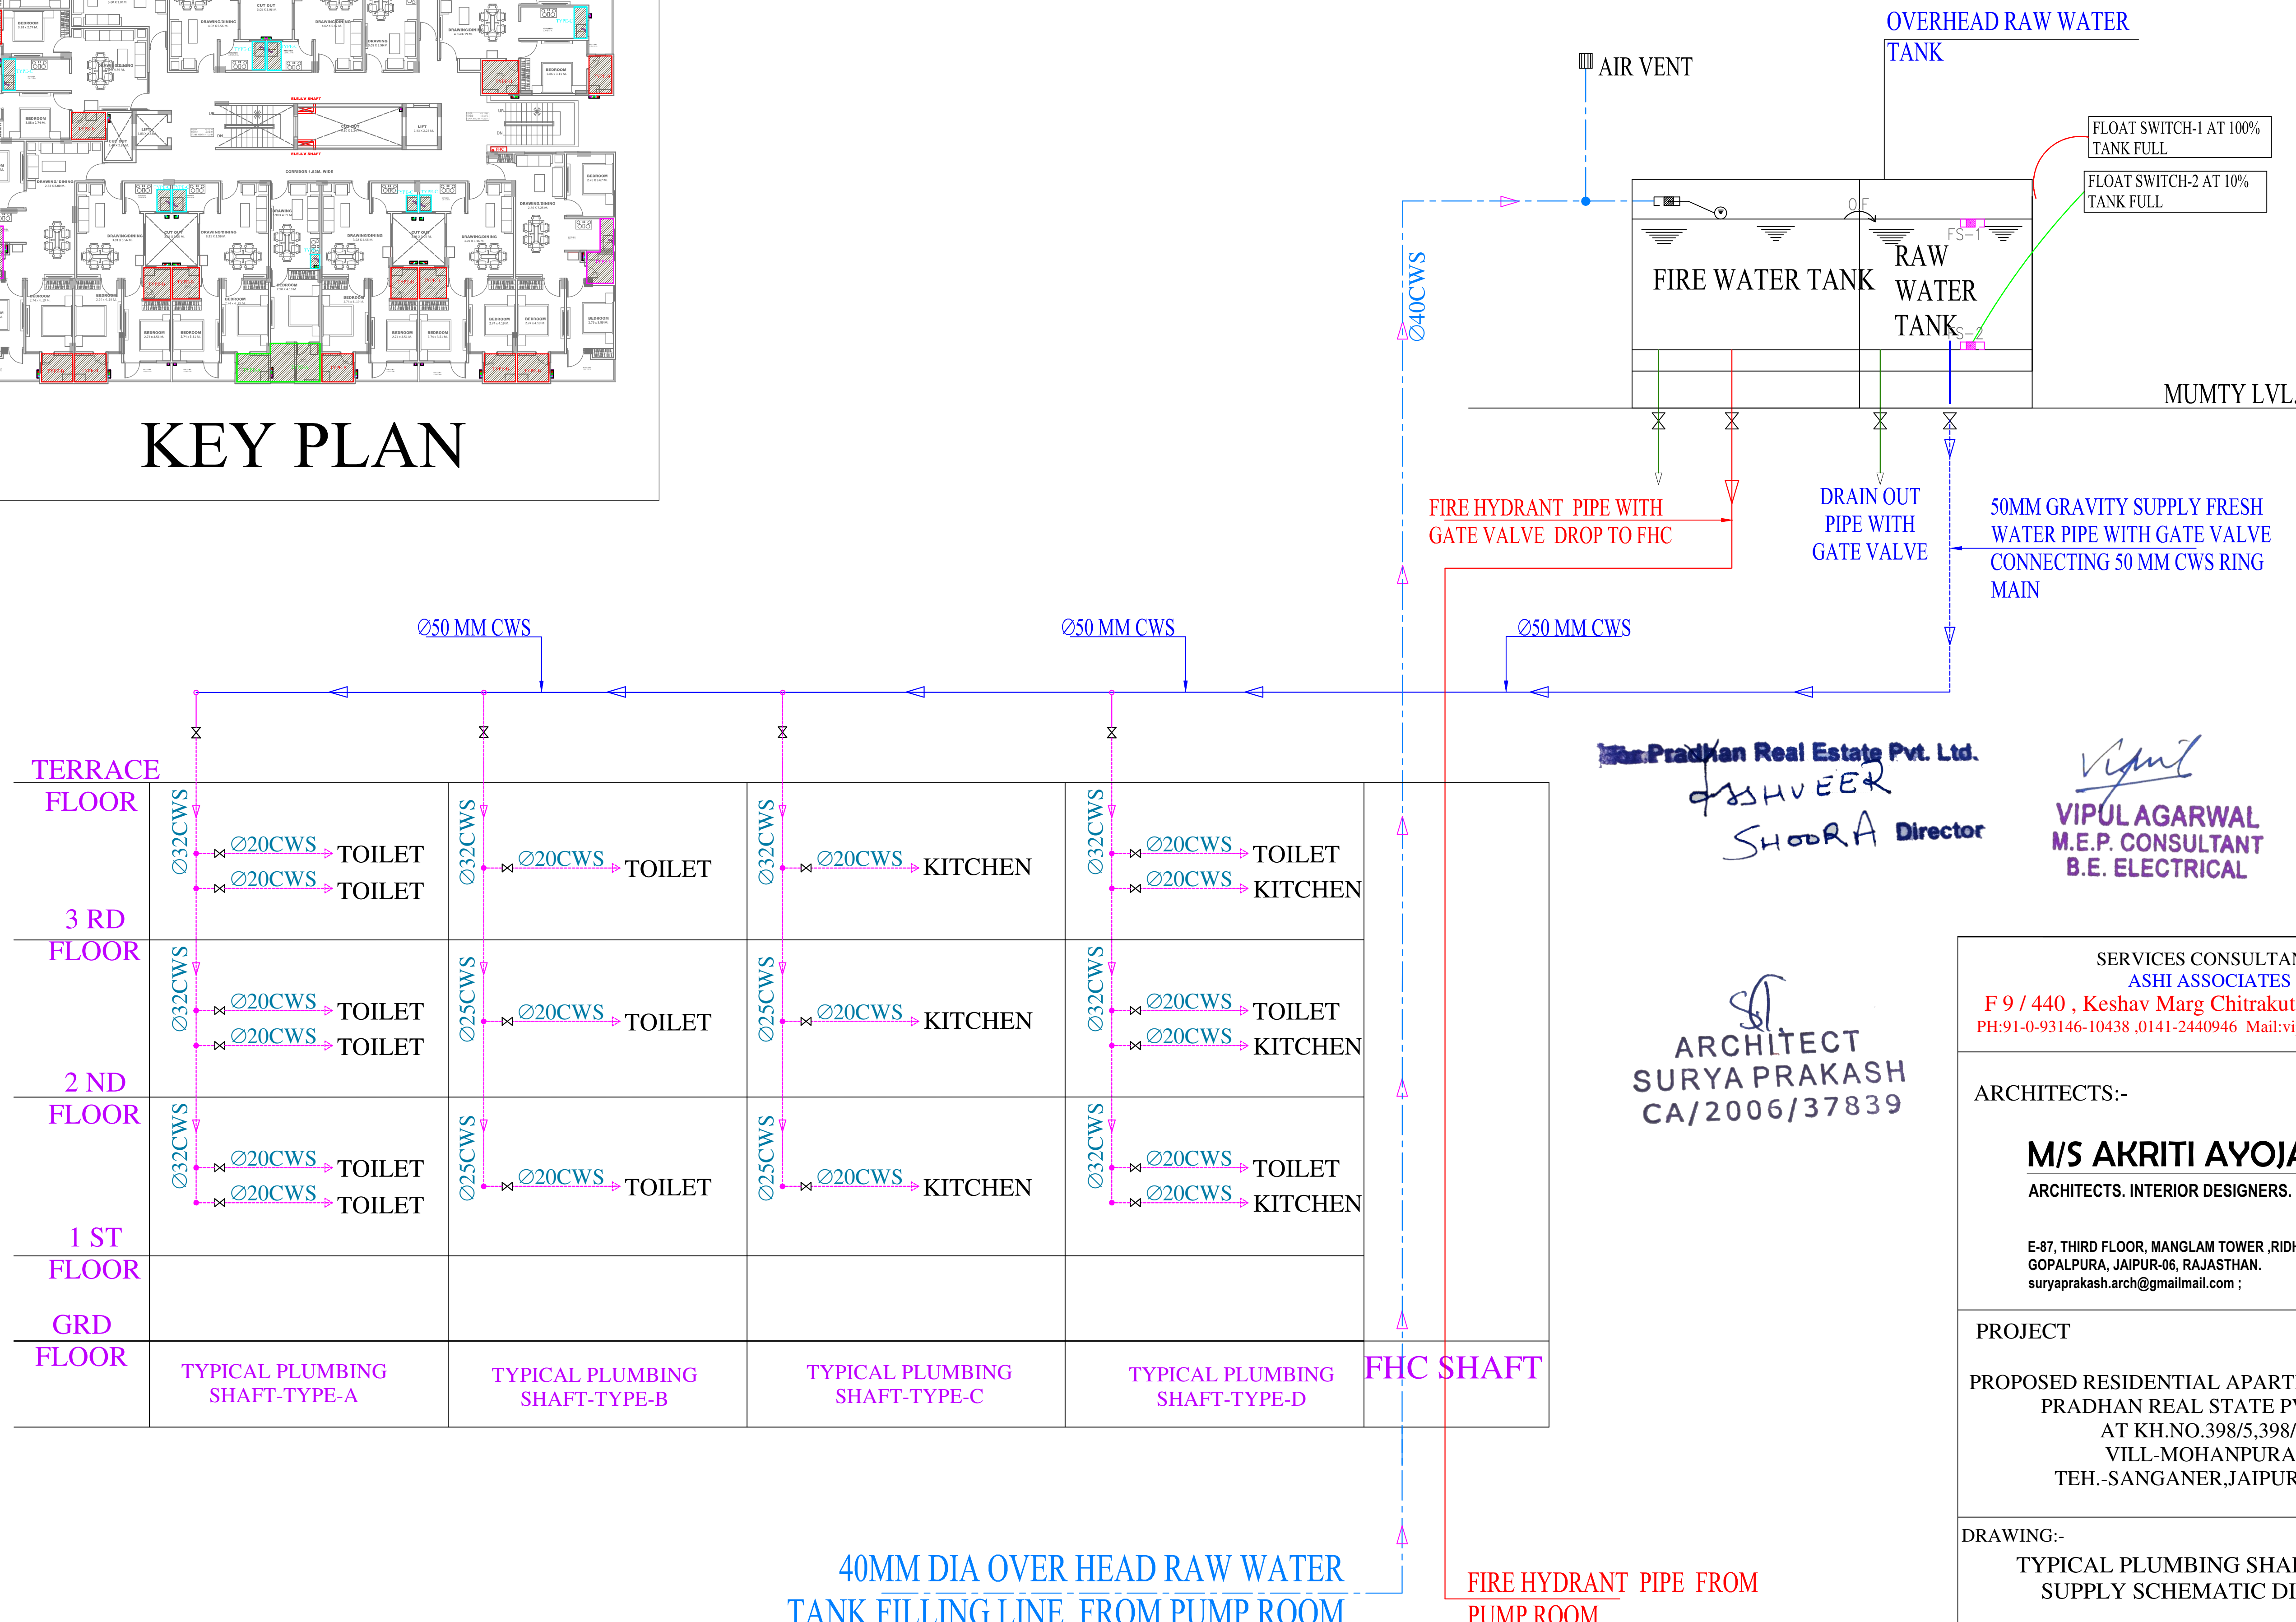

KEY PLAN



Pradhan Real Estate Pvt. Ltd.
ASHVEER SHODRA Director

VIPUL AGARWAL
M.E.P. CONSULTANT
B.E. ELECTRICAL

ARCHITECT
SURYA PRAKASH
CA/2006/37839

SERVICES CONSULTANT:
ASHI ASSOCIATES
F 9 / 440 , Keshav Marg Chitrakut Scheme,Jaipur
PH:91-0-93146-10438 ,0141-2440946 Mail:vipul8599@yahoo.com

ARCHITECTS:-
M/S AKRITI AYOJAN
ARCHITECTS. INTERIOR DESIGNERS.
E-87, THIRD FLOOR, MANGLAM TOWER ,RIDHI SIDHI,
GOPALPURA, JAIPUR-06, RAJASTHAN. 9351154101
suryaprakash.arch@gmailmail.com ;

PROJECT
PROPOSED RESIDENTIAL APARTMENT FOR M/S
PRADHAN REAL STATE PVT.LTD.
AT KH.NO.398/5,398/6,
VILL-MOHANPURA ,
TEH.-SANGANER,JAIPUR(RAJ.)

DRAWING:-
TYPICAL PLUMBING SHAFT WATER
SUPPLY SCHEMATIC DIAGRAM

DRN BY:- SNEHA	CHK. BY:- SANJAY
APPD. BY:- VIPUL AGARWAL	SCALE : - N.T.S.
DATE: - 17-05-2024	REV.: - 00



~~M/s. Pradhan Real Estate Pvt. Ltd.~~
ASHVEER
SHARMA Director



TYPICAL SOAK PIT SECTION DETAILS

<p>ARCHITECT</p> <p>M/S ARCHIT AYOJAN</p> <p>ARCHITECTS, INTERIOR DESIGNERS</p> <p>604, THE 100M, RAJAGANAPATHI, MEENKUN 100M, RAJAGANAPATHI, MEENKUN 100M, RAJAGANAPATHI, MEENKUN 100M, RAJAGANAPATHI, MEENKUN</p> <p>CONTACT NO. 9842111111</p> <p>EMAIL: info@archit.ayojan.com</p>	<p>PROPOSED RESIDENTIAL APARTMENT FOR M/S. PRADHAN REAL STATE PVT. LTD. AT KH. NO. 24, 25, 26 VILL., MOHANPURA, TETH., SANGAMER, JAIPUR</p>	<p>SHRIVASTVA CONSULTANT</p> <p>VIPUL CONSULTING</p> <p>F 9 / 440, Keshavn Marg, Chinakata Scheme Jangam Pritam, 6/97/46, Jangam, Pritam, 6/97/46 Mobile: 9829999999, 9829999999</p> <p>REV. NO. 00/DATTE: 10/02/2021</p>	<p>PROJECT</p>	<p>THIS DRAWING IS THE SOLE PROPERTY OF ARCHIT AYOJAN. IT IS NOT TO BE REPRODUCED OR REPRODUCED IN ANY MANNER WITHOUT THE WRITTEN PERMISSION OF ARCHIT AYOJAN. OTHER THAN FOR WHICH IT HAS BEEN LOANED.</p>
--	--	---	----------------	---