
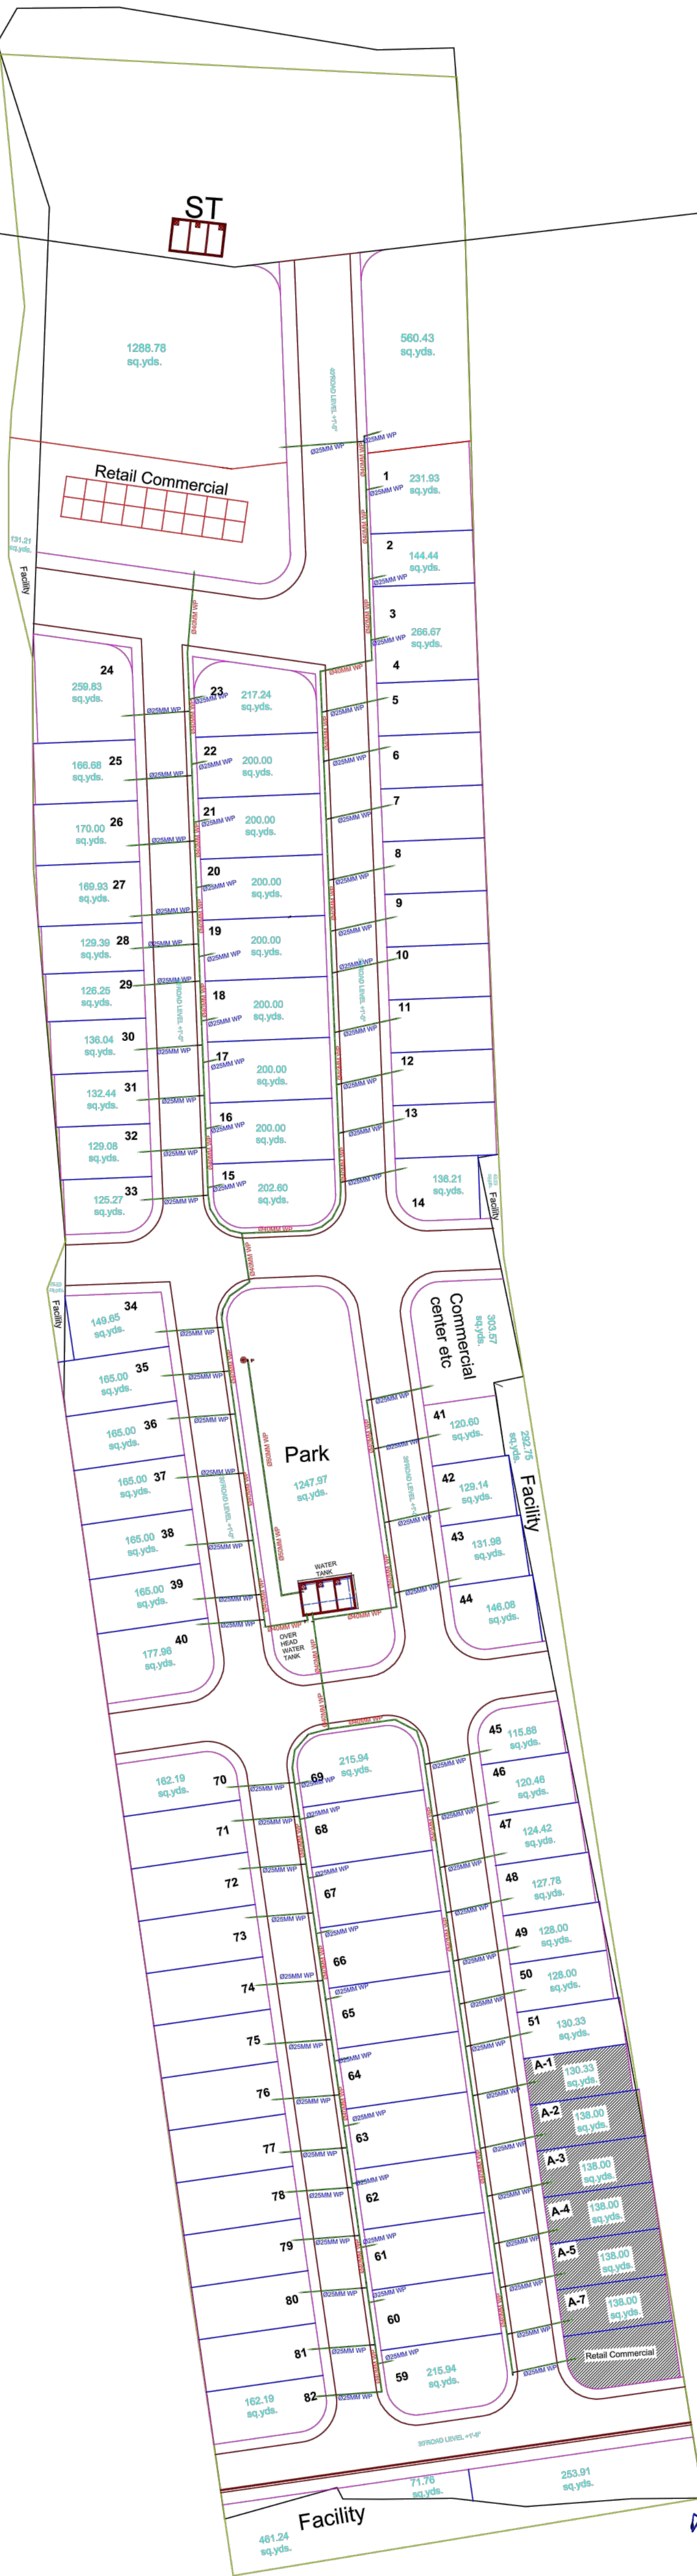


WATER PIPE LINE PLAN AUDIT CITY 1


ADD:- KHASRA NO- 621/1,622/1,624,625,1288/623,1293/626

VILLAGE- JAISINGHPURA BAS BHANKROTA, JAIPUR 302026

ROAD 200' WIDE

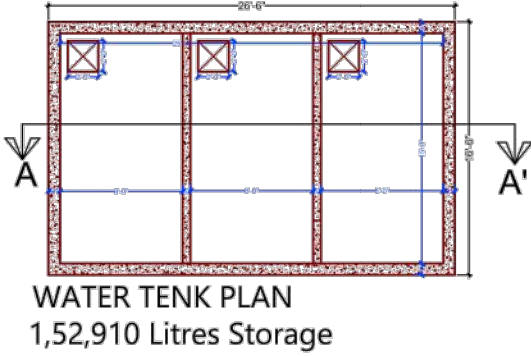

WATER TANK PLAN
1,52,910 Litres Storage

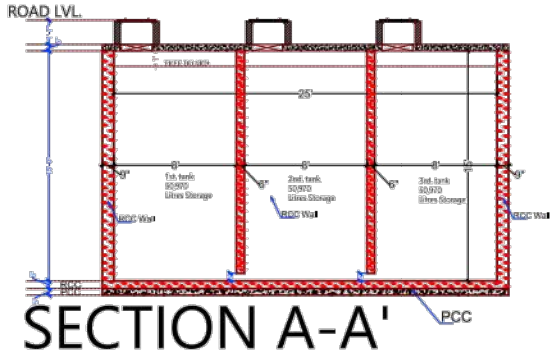

SECTION A-A'

WATER TANK

GENERAL NOTES :-

1. All dimensions are feet inches, unless other wise specified.
2. Do not scale drawings,only written dimensions shall be followed.
3. Discrepancies noted shall be brought to the notice of the consultant priorto execution.
4. This drawing is based on arch. drgs.
5. The drawing shall be read in conjunction with other structural and architectural drawings

LEGEND

SWP	SOIL WATER PIPE
Ø 6 inch SWP	
Ø 11 inch SWP	

PROJECT TITLE:-

WATER PIPE LINE PLAN

ARCHITECT:-

ASHOK SINGH

DRG. TITLE:-

A.design square
Mobile no. 9785007528
E-mail :- adesignsquare2018@gmail.com

DESIGNED BY:-
Sanjay

CHECKED BY:-
AR. Ashok Singh

DATE:-
14-04-22

WATER PIPE LINE PLAN

