


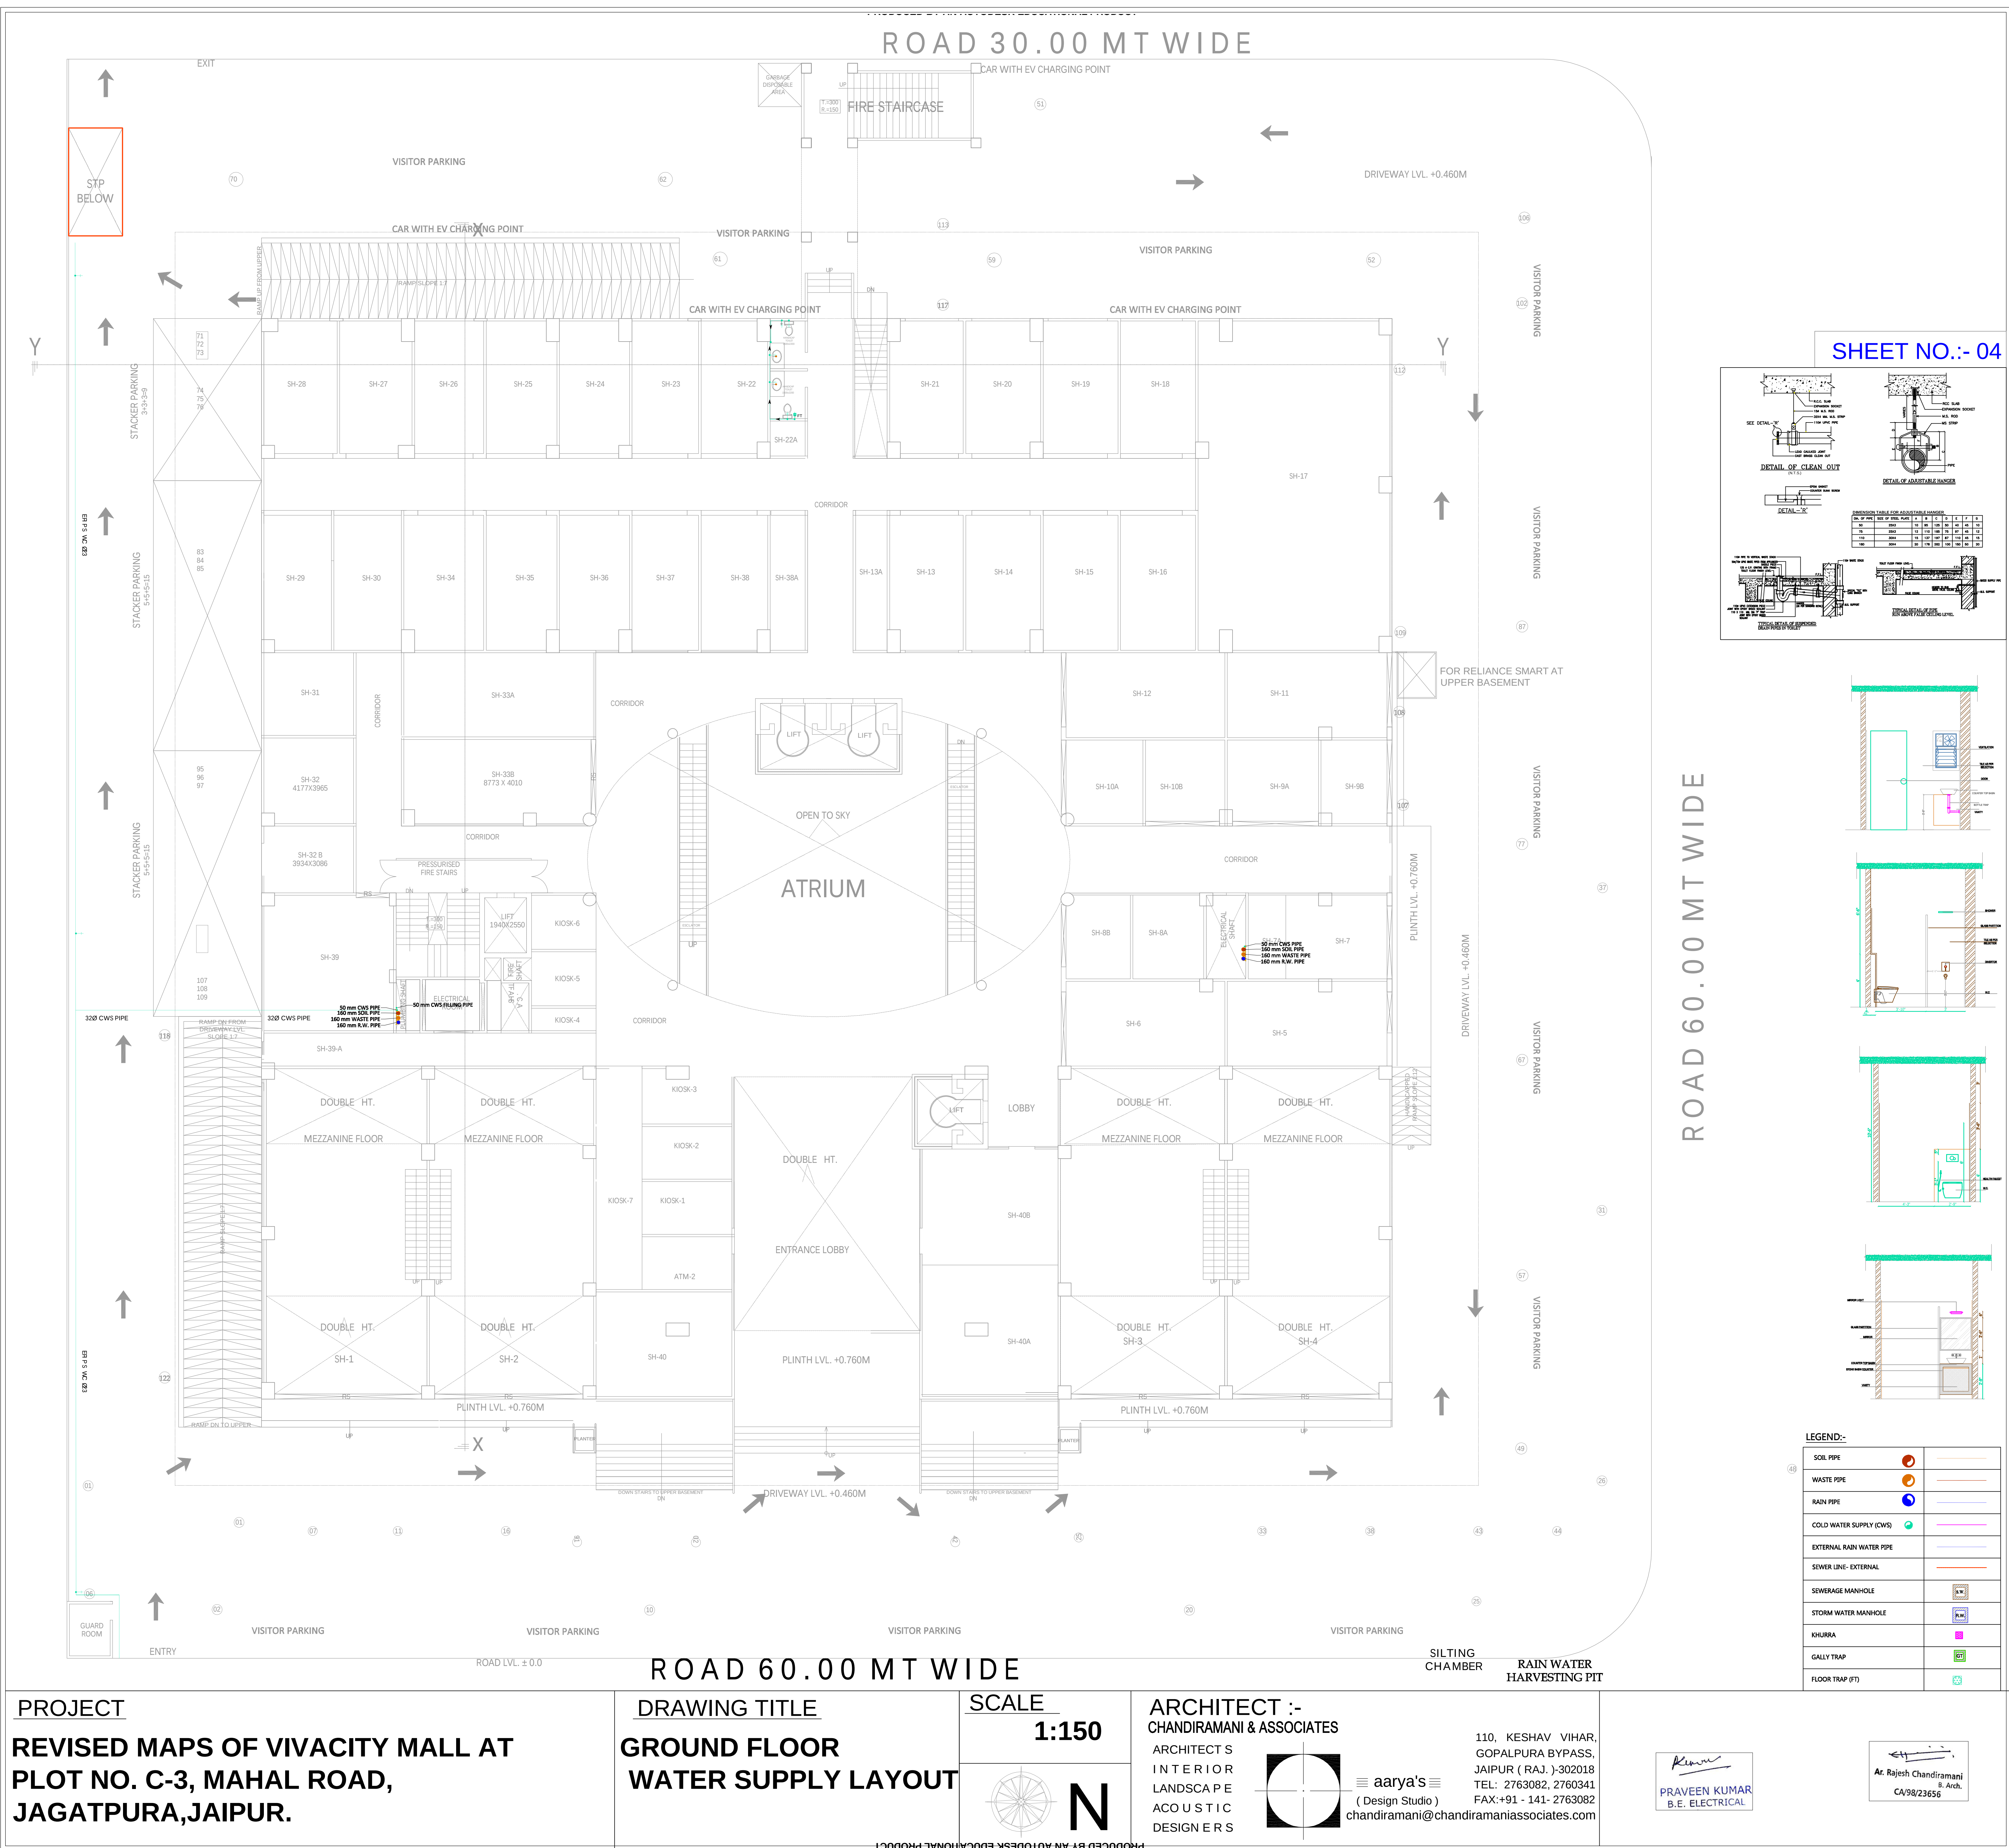


PROJECT
REVISED MAPS OF
VIVACITY MALL AT
PLOT NO. C-3, MAHAL ROAD,
JAGATPURA,JAIPUR.

DRAWING TITLE
SEVENTH / TERRACE FLOOR
WATER SUPPLY LAYOUT

SCALE


1:150

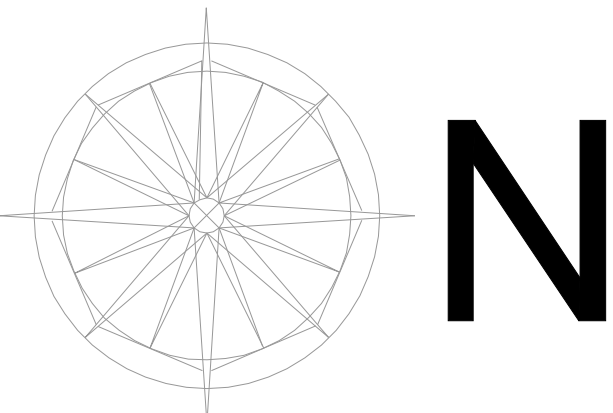

ARCHITECT :-

CHANDIRAMANI & ASSOCIATES



ARCHITECT S
INTERIOR
LANDSCAPE
ACOUSTIC
DESIGNERS

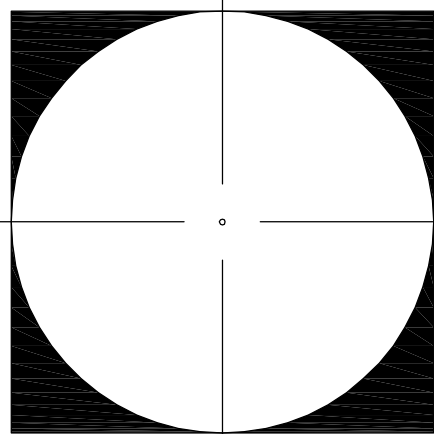

110, KESHAV VIHAR,
GOPALPURA BYPASS,
JAIPUR (RAJ.)-302018
TEL: 2763082, 2760341
FAX:+91 - 141- 2763082
chandiramani@chandiramaniassociates.com

Praveen Kumar
B.E. ELECTRICAL

Ar. Rajesh Chandiramani
B. Arch.
CA/98/23656

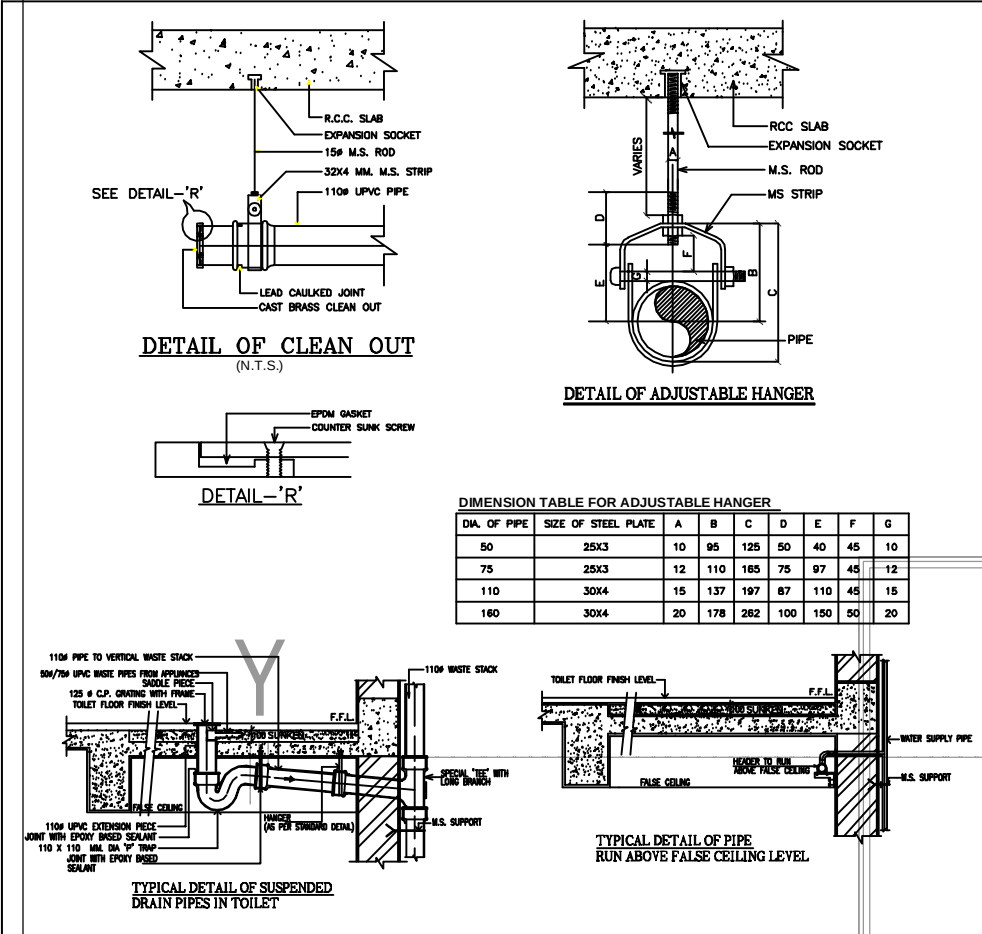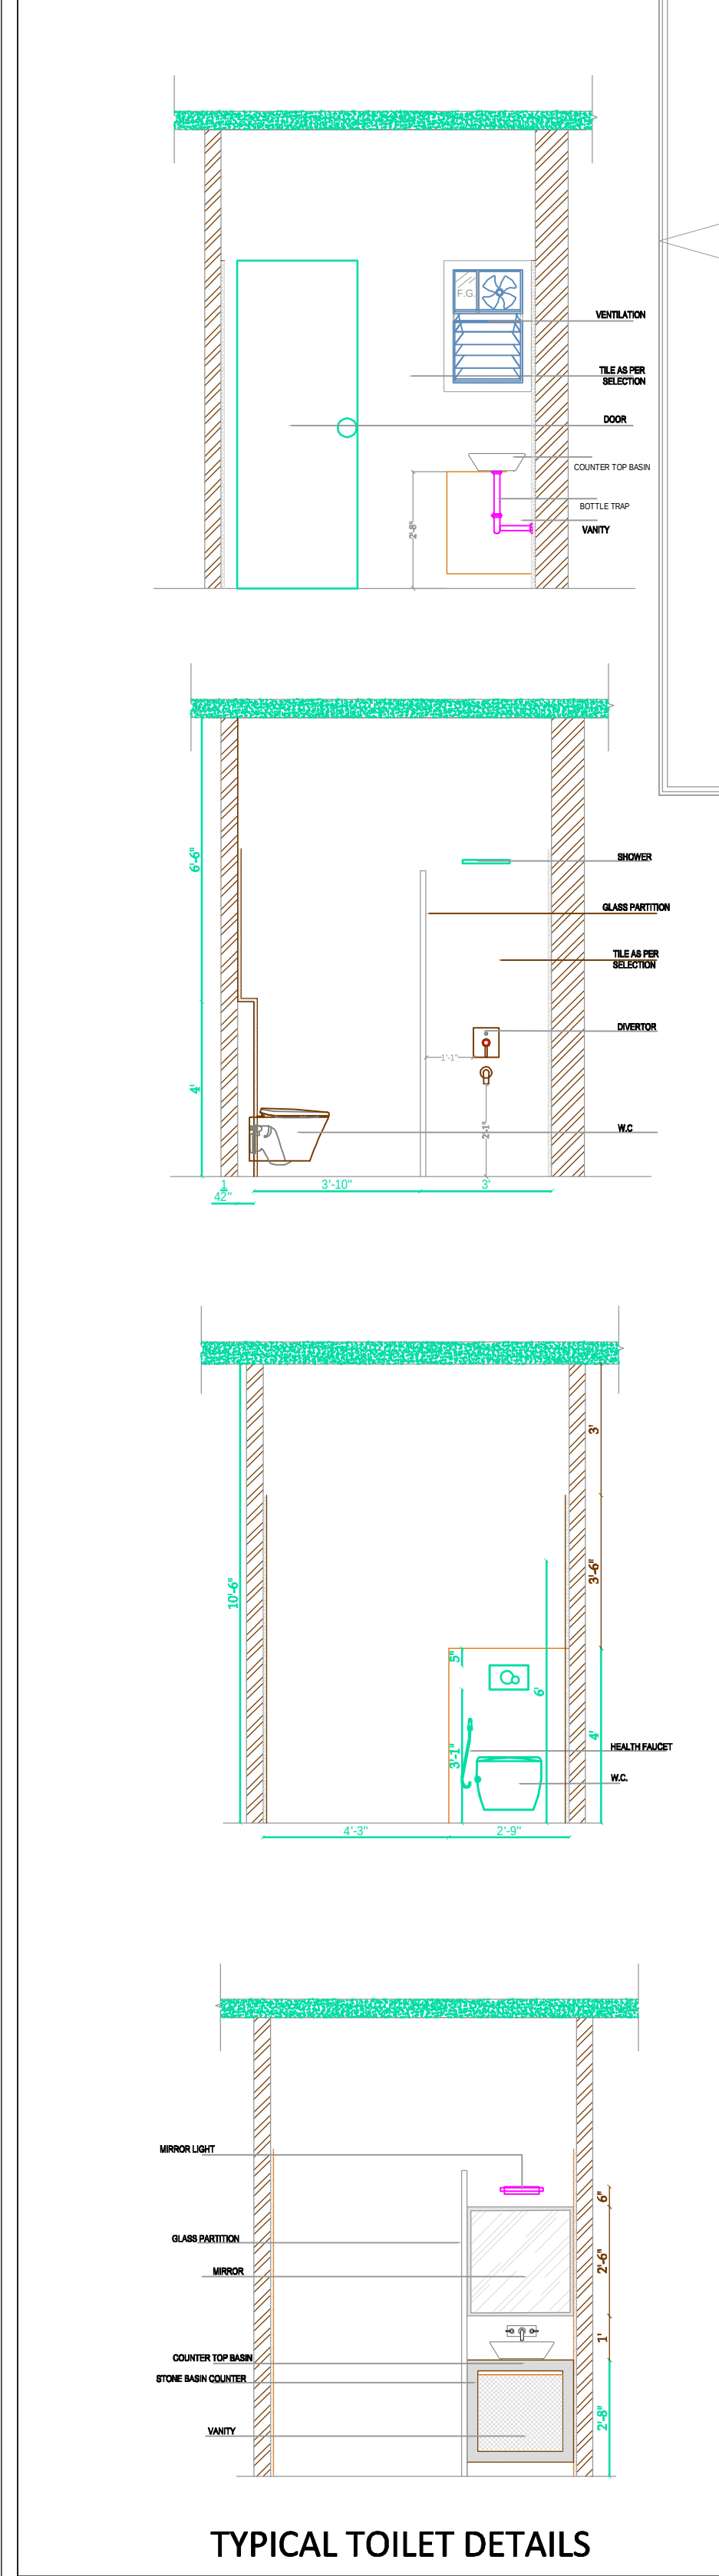

LEGEND:-

SOIL PIPE		
WASTE PIPE		
RAIN PIPE		
COLD WATER SUPPLY (CWS)		
EXTERNAL RAIN WATER PIPE		
SEWER LINE- EXTERNAL		
SEWERAGE MANHOLE		
STORM WATER MANHOLE		
KHURRA		
GALLY TRAP		
FLOOR TRAP (FT)		

