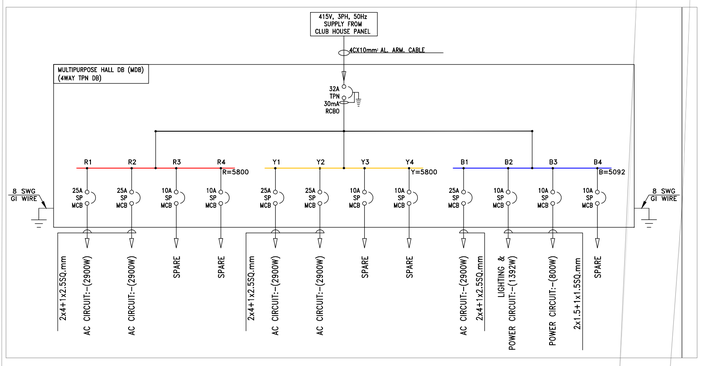

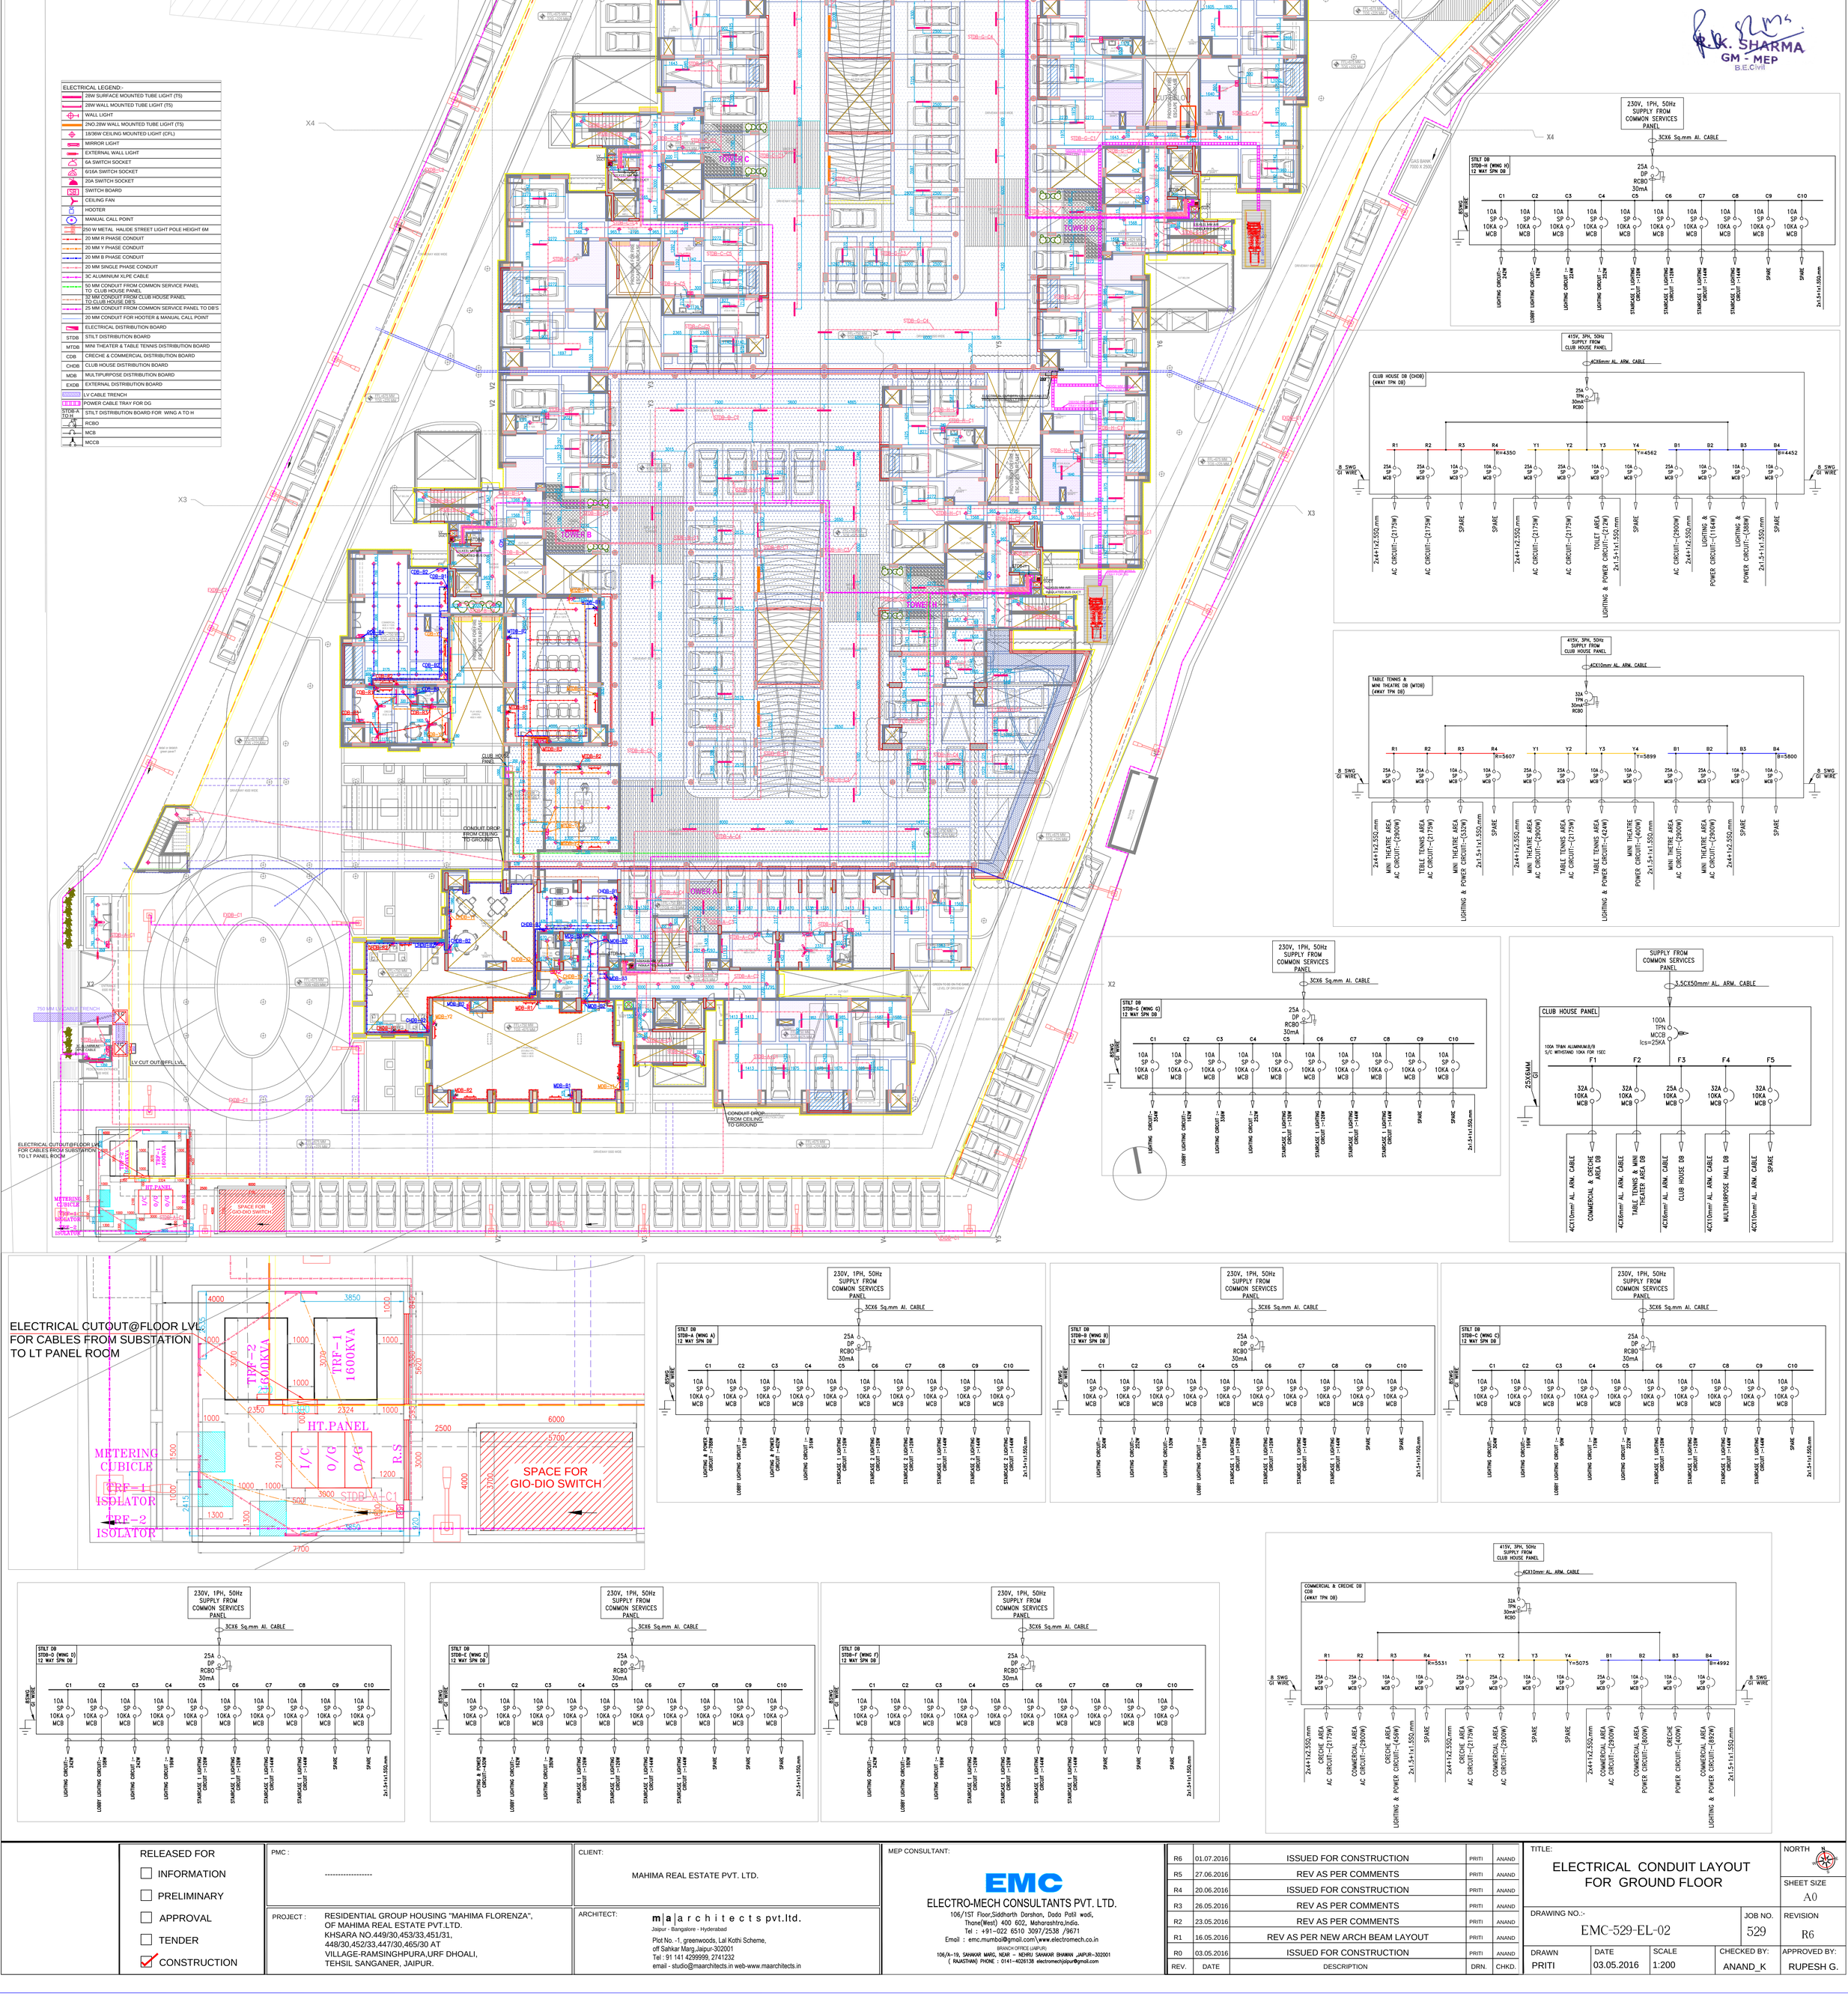

RELEASED FOR	PMC : ----------	CLIENT: MAHIMA REAL ESTATE PVT. LTD.	MEP CONSULTANT: EMC ELECTRO-MECH CONSULTANTS PVT. LTD. 106/1ST Floor,Siddharth Darshan, Dada Patil wadi, Thane(West) 400 602, Maharashtra,India. Tel : +91--022 6510 3097/2538 /9671 Email : emc.mumbai@gmail.com/www.electromech.co.in BRANCH OFFICE (JAIPUR) 106/A-19, SAHAKAR MARG, NEAR – NEHRU SAHAKAR BHAWAN ,JAIPUR–302001 (RAJASTHAN) PHONE : 0141--4026136 electromechjaipur@gmail.com	TITLE: ELECTRICAL CONDUIT LAYOUT FOR GROUND FLOOR	NORTH
☐ INFORMATION				SHEET SIZE A0
☐ PRELIMINARY	PROJECT : RESIDENTIAL GROUP HOUSING "MAHIMA FLORENZA", OF MAHIMA REAL ESTATE PVT.LTD. KHSARA NO.449/30,453/33,451/31, 448/30,452/33,447/30,465/30 AT VILLAGE-RAMSINGHPURA,URF DHOALI, TEHSIL SANGANER, JAIPUR.	ARCHITECT: m|a|architects pvt.ltd. Jaipur - Bangalore - Hyderabad Plot No. -1, greenwoods, Lal Kothi Scheme, off Sahkar Marg,Jaipur-302001 Tel : 91 141 4299999, 2741232 email - studio@maarchitects.in web-www.maarchitects.in		DRAWING NO.:- EMC-529-EL-02 / JOB NO. 529 / REVISION R6
☐ APPROVAL				
☐ TENDER				
☑ CONSTRUCTION				DRAWN PRITI / DATE 03.05.2016 / SCALE 1:200 / CHECKED BY: ANAND_K / APPROVED BY: RUPESH G.

REV.	DATE	DESCRIPTION	DRN.	CHKD.
R6	01.07.2016	ISSUED FOR CONSTRUCTION	PRITI	ANAND
R5	27.06.2016	REV AS PER COMMENTS	PRITI	ANAND
R4	20.06.2016	ISSUED FOR CONSTRUCTION	PRITI	ANAND
R3	26.05.2016	REV AS PER COMMENTS	PRITI	ANAND
R2	23.05.2016	REV AS PER COMMENTS	PRITI	ANAND
R1	16.05.2016	REV AS PER NEW ARCH BEAM LAYOUT	PRITI	ANAND
R0	03.05.2016	ISSUED FOR CONSTRUCTION	PRITI	ANAND

R.K. SHARMA
GM - MEP
B.E.Civil