
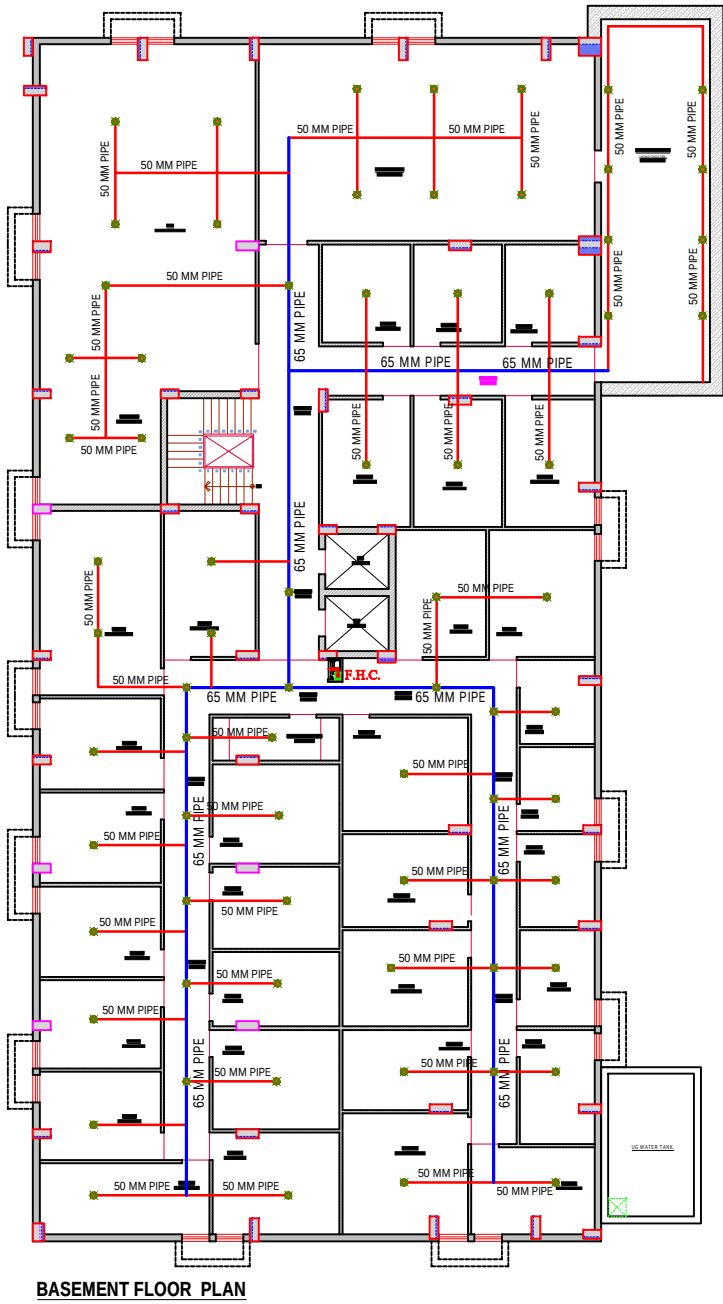



FLOOR - FIRE LAYOUT PLAN

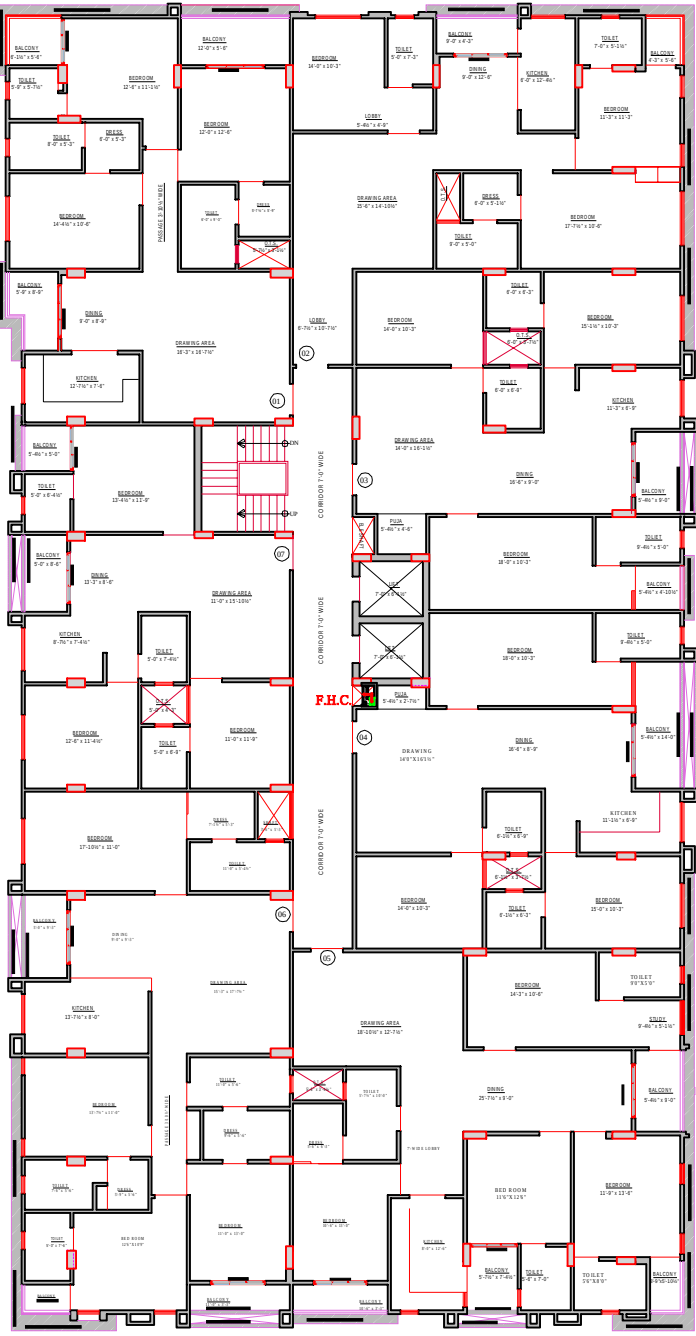

LEGEND		
SYMBOL	QTY.	DESCRIPTION
		100ØMS FIRE PIPE FOR EXTERNAL FIRE HYDRANTS
	01	FIRE HOSE CABINET
	02	EXTERNAL FIRE HOSE CABINET
SYMBOL	DESCRIPTION	
	SPRINKLER PIPE	
	CEILING SPRINKLER	
	FIRE HOSE CABINET	

PROJECT:-
THE SHYAM HAVELI
PROPOSED RESIDENTIAL BUILDING AT PLOT MO. 29, 30, 31, 32, 33
NORTH PART, SCHEME - NAVJEEVAN GRIHA NIRMAN SHAKARI
SAMEETI, NIRMAN NAGAR A, B, JAIPUR (RAJ)

SCALE:-
1:100




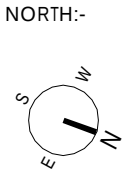


ARCHITECT:-

B-6, GANESH KRIPA, MOTI MARG,
BAPU NAGAR JAIPUR - 302015.
TEL. 9314510603, 0141-4062903

SERVICES CONSULTANT:

Naman Yadav
B.Tech (Service Consultant)
344,Mansarovar plaza,Jaipur

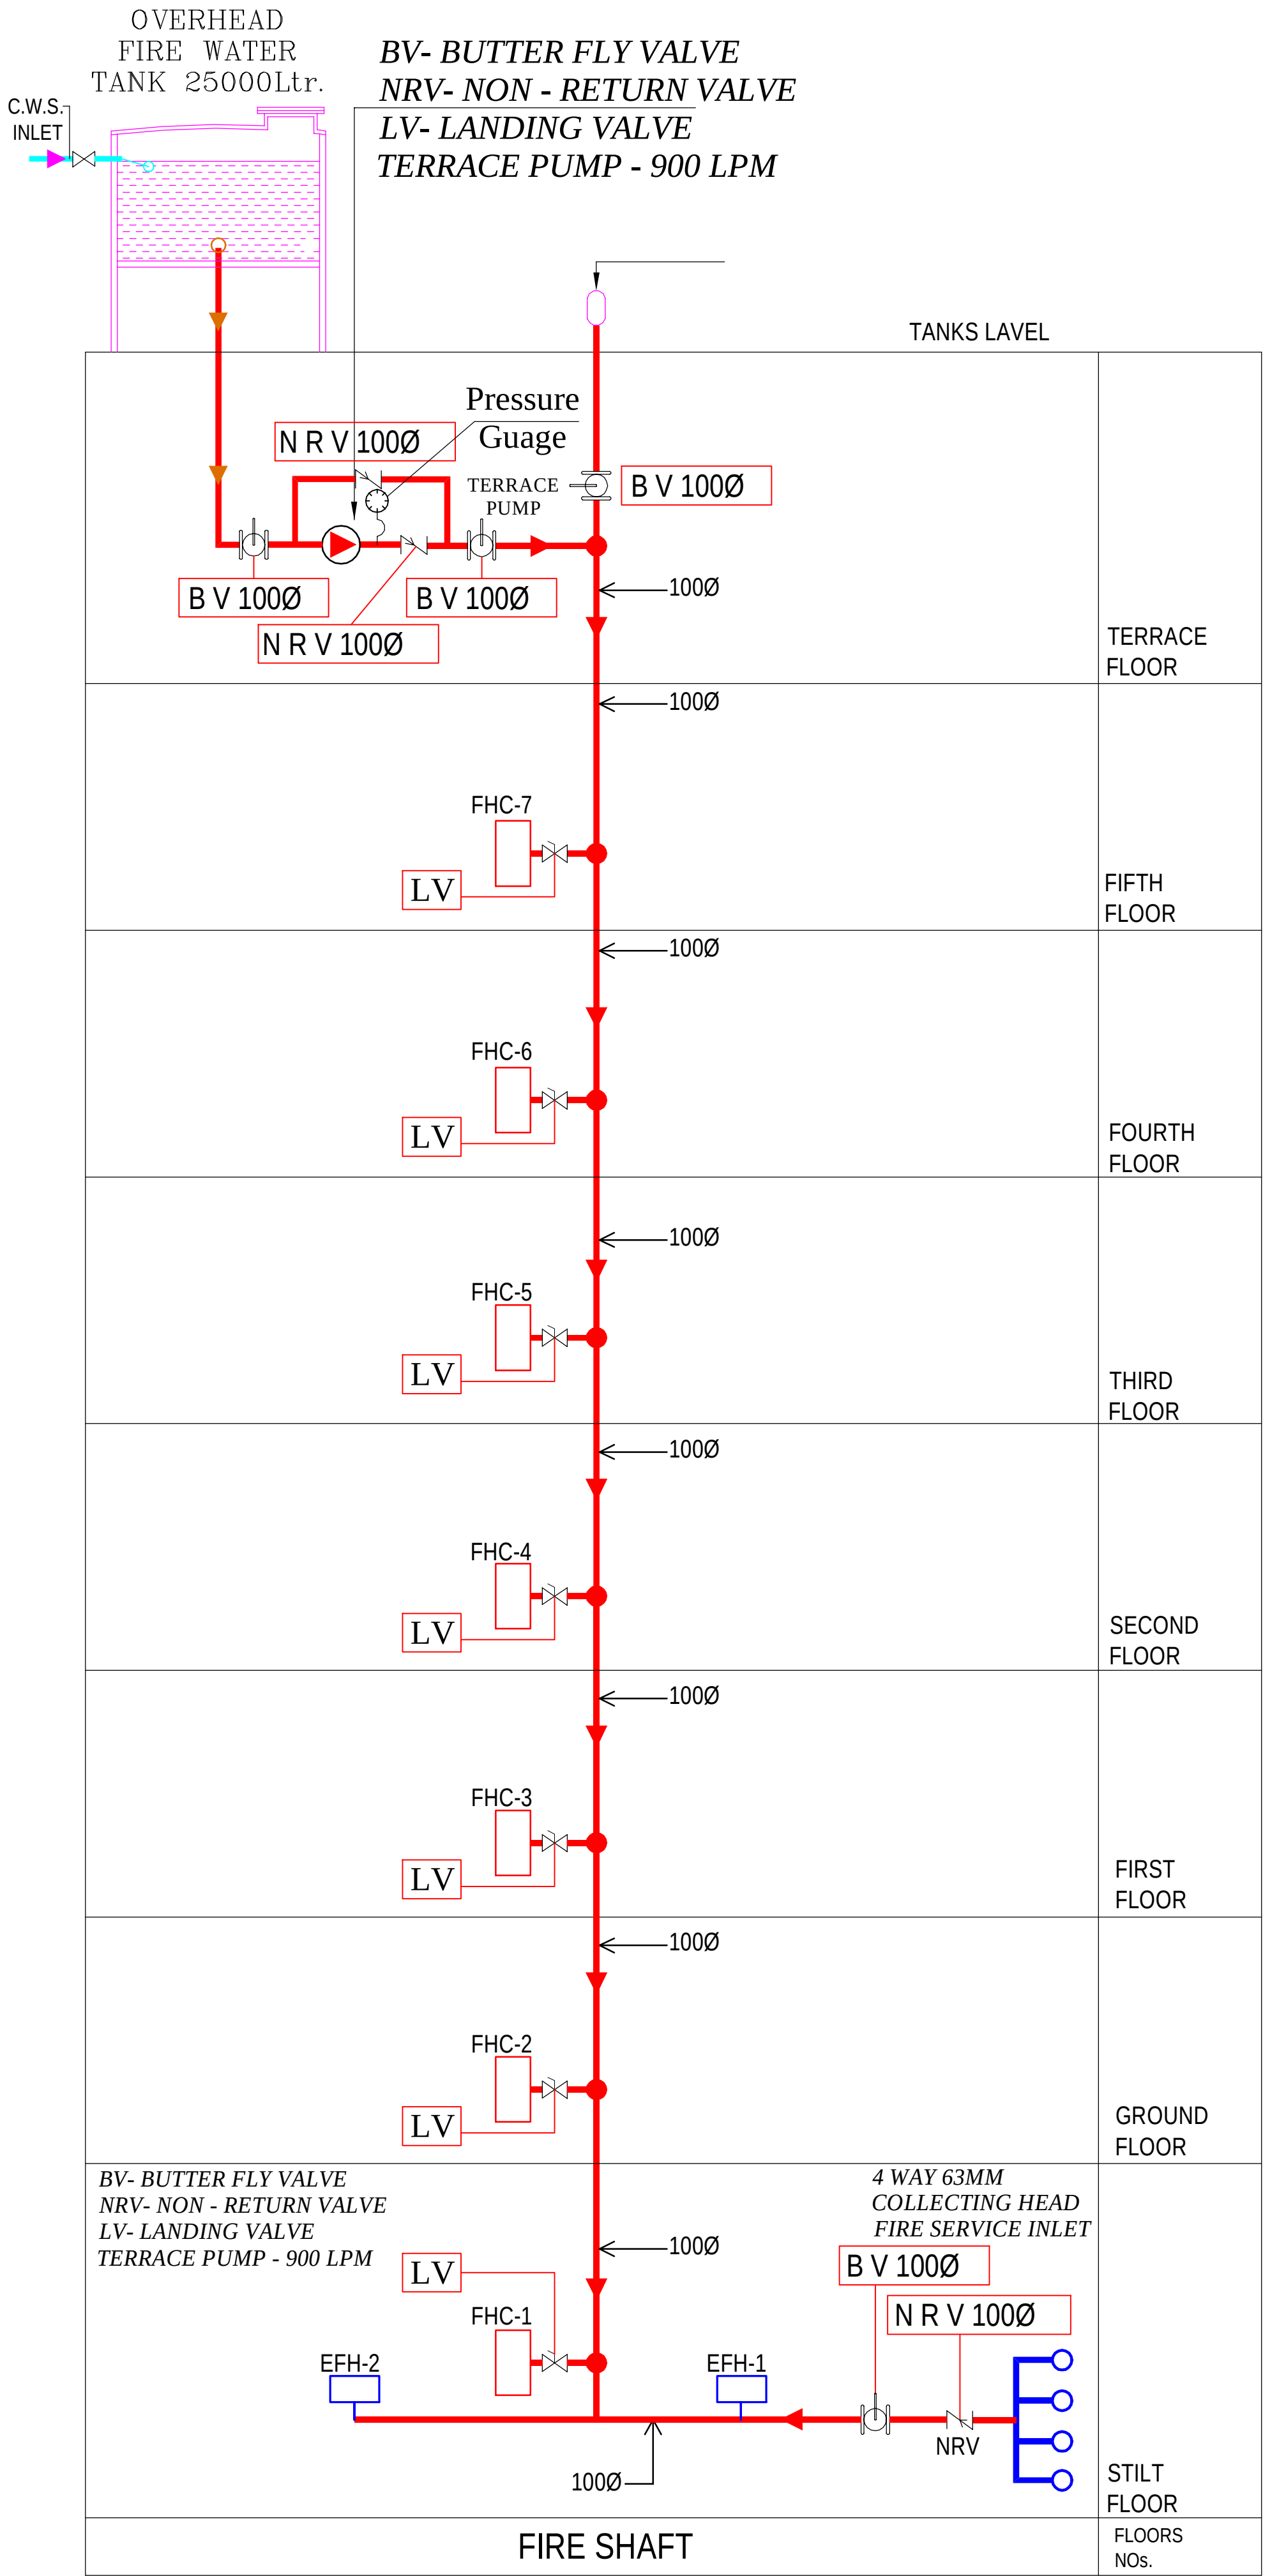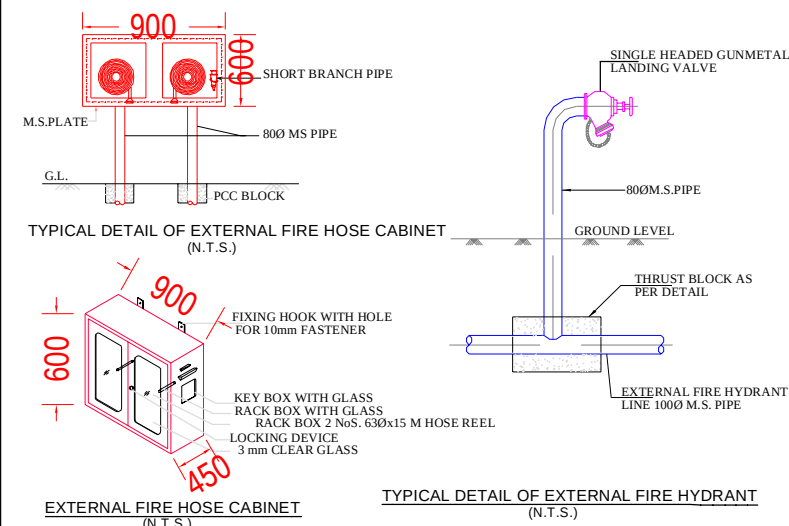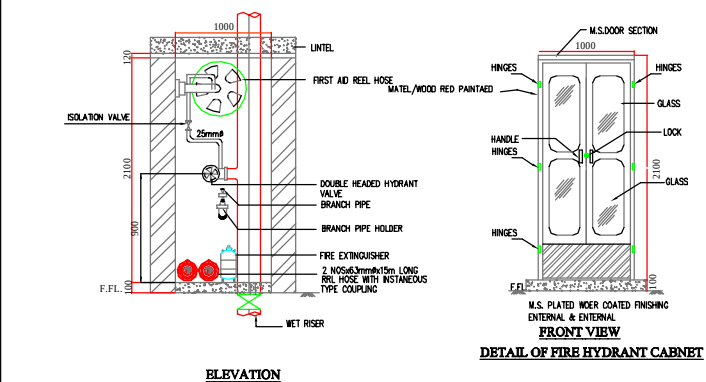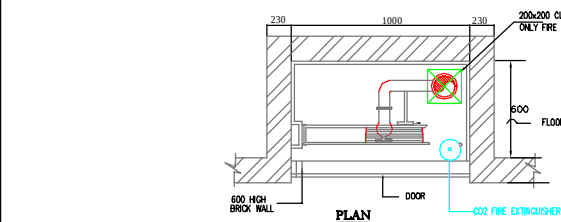

DRAWING: TYPICAL DETAIL FOR FIRE HOSE CABINET-1
SCALE=NTS
[FHC-1]

S.no.	Symbol	Description	Qty.	Size in mm
1.		Butter fly Valve	04	100Ø
2.		Non Return Valve	03	100Ø
3.		Landing Valve Single headed	09	63Ø
4.		Pressure Guage	01	
5.		FHC	07	
6.		External Fire Hose Cabinet	02	

SIGN:-

SEAL:-

SERVICE CONSULTANT:-

NAMAN YADAV
Naman Yadav
B.Tech (Service Consultant)

344,Mansarovar plaza,Jaipur

ARCHITECT:-

space edge Architects
ARCHITECTS, INTERIOR DESIGNERS AND ENGINEERS

B-6, Moti Marg, Bapu Nagar, Jaipur.
Ph.: 0141-4062903 , +91-9314510603
E-Mail: spaceedgejpr@gmail.com

PROJECT:-

THE SHYAM HAVELI
PROPOSED RESIDENTIAL BUILDING AT PLOT MO. 29,
30, 31, 32, 33 NORTH PART, SCHEME - NAVJEEVAN
GRIHA NIRMAN SHAKARI SAMEETI, NIRMAN NAGAR A,
B, JAIPUR (RAJ)

DRAWING TITLE:-

FIRE SCHEMATIC LAYOUT