
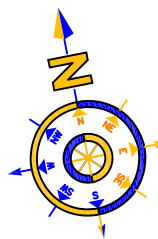




ELECTRIFICATION AND STREET LIGHT LAYOUT PLAN OF "GULAB HARI ENCLAVE BLOCK-B "

AT VILL- JAGAT SARVANPURA TEH- SANGANER JAIPUR
KHASRA NO.- 195/192,194/180(PART)

SCALE:-1:750

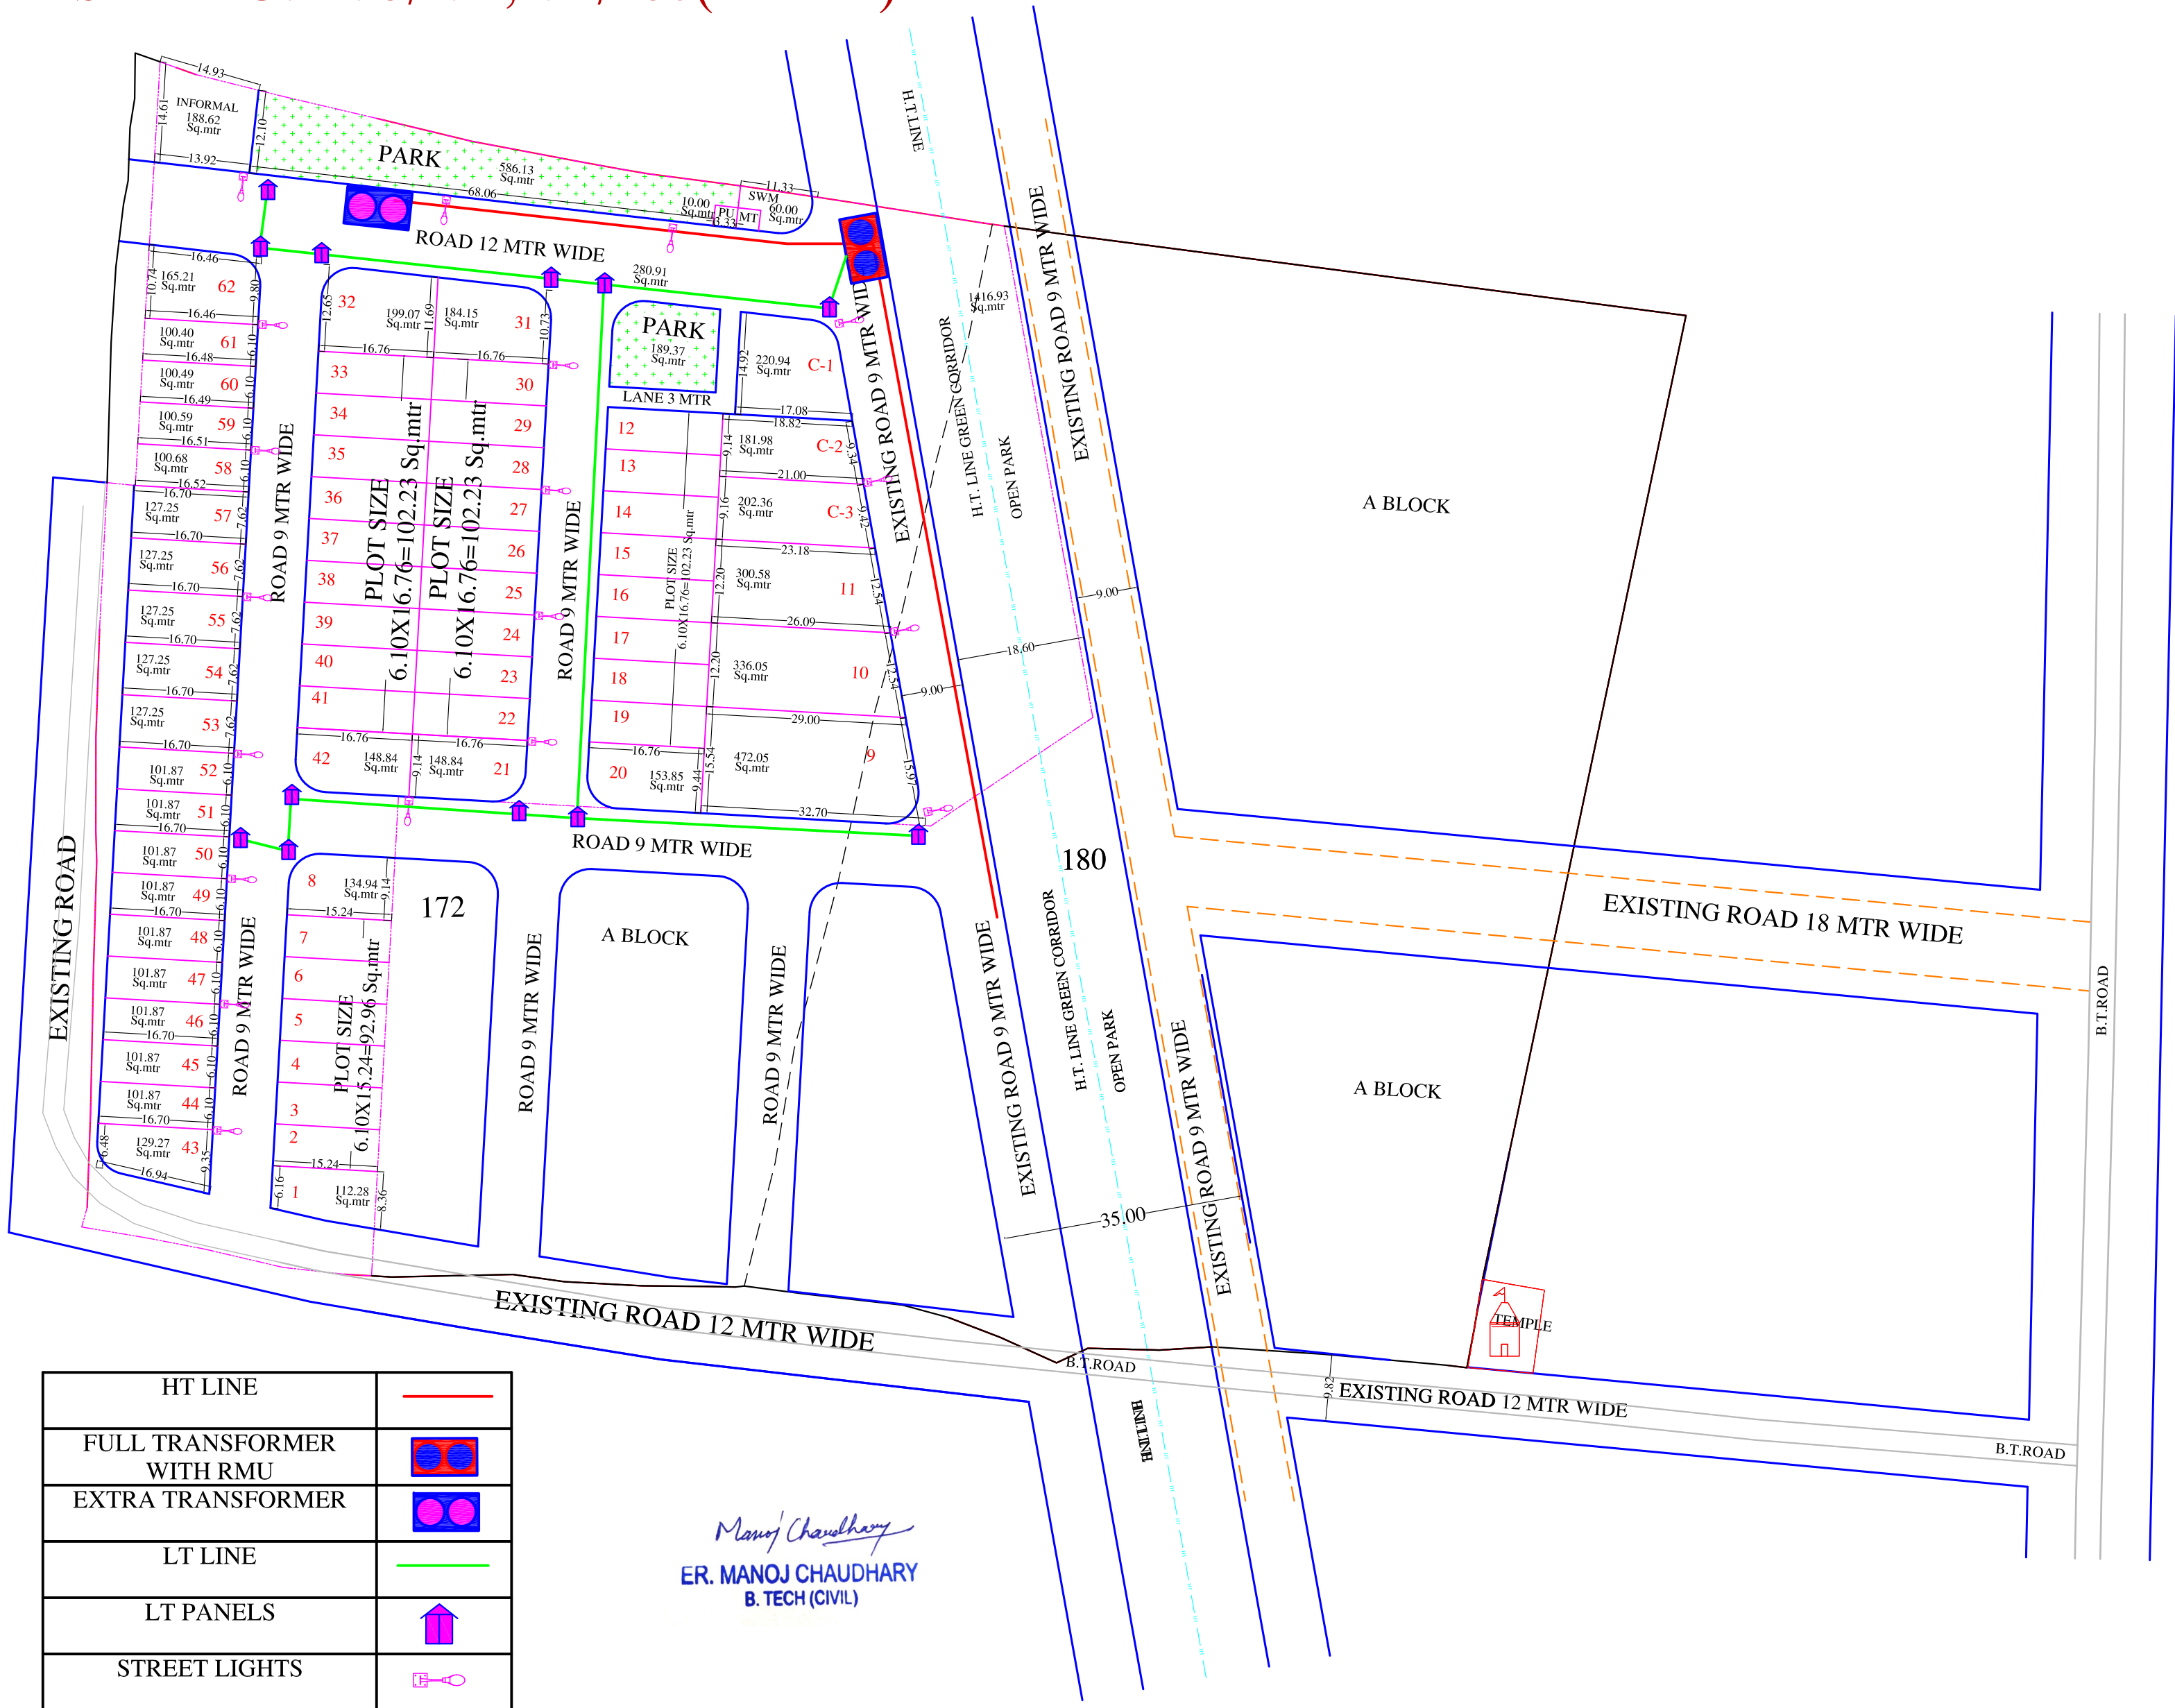

90A AREA DETAILS		
KH. NO.	90A AREA	BALANCE AREA
172	13900.00 Sq.mtr	200.00 Sq.mtr
180	1600.00 Sq.mtr	00.00 Sq.mtr

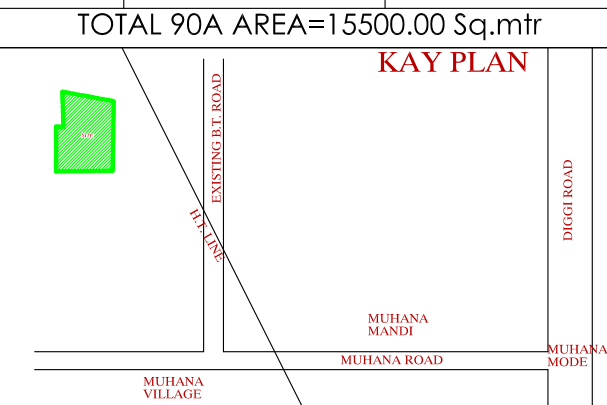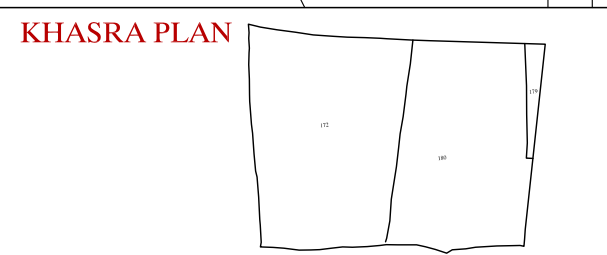

J. D. A.

AREA ANALYSIS'S :-			
S.NO.	LAND USE	AREA(IN Sq.mtr)	%
1.	RESIDENTIAL PLOT	7654.03 Sq.mtr	49.38%
2.	COMMERCIAL	605.28 Sq.mtr	03.91%
3.	INFORMAL	188.62 Sq.mtr	01.22%
4.	M.T. & S.W.M.+PU	70.00 Sq.mtr	00.45%
5.	PARK	775.49 Sq.mtr	05.00%
6.	H.T. LINE(OPEN)	1416.93 Sq.mtr	09.14%
7.	ROAD	4789.65 Sq.mtr	30.90%
8.	NET PLANNING AREA	15500.00 Sq.mtr	100.00%

NAME OF SOCIETY : NIJI KHATEDAR		
NAME OF SCHEME :		
ZONE NO. ()	SECTOR NO.	
SCALE : 1=750	DRG. NO.	
A. T. P. ZONE	D.T.P.	S.T.P.
JAIPUR DEVELOPEMENT AUTHORITY, JAIPUR.		