


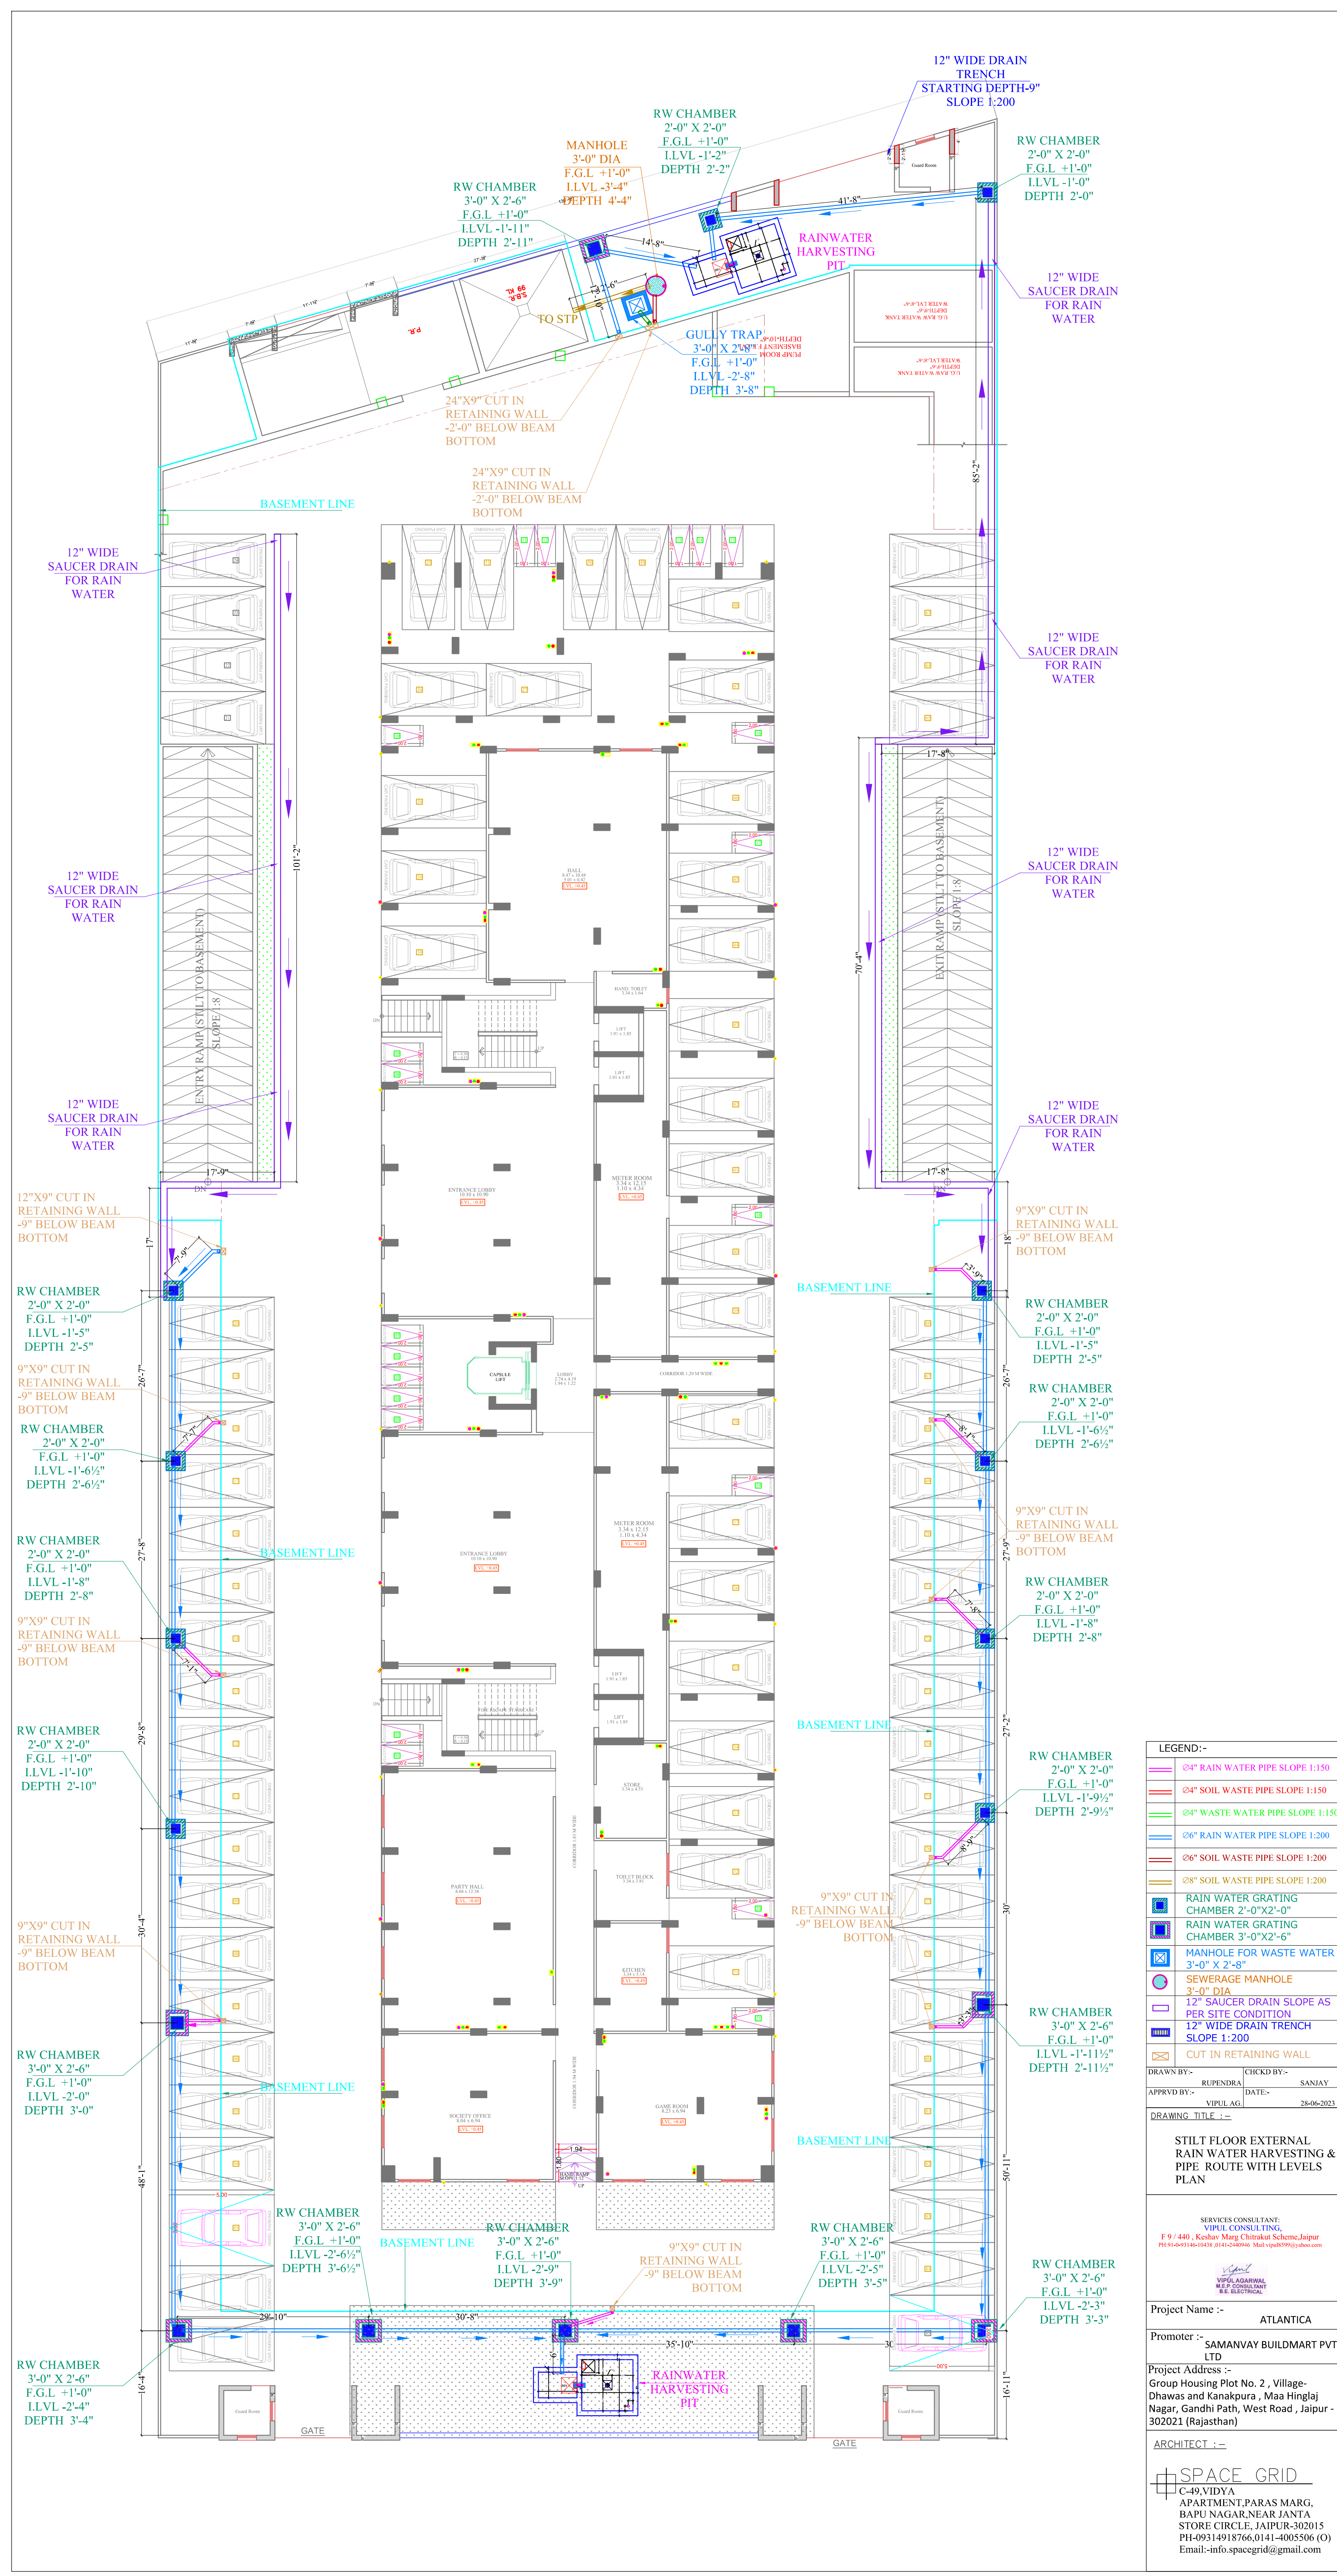

LEGEND:-

Ø4" RAIN WATER PIPE SLOPE 1:150

Ø4" SOIL WASTE PIPE SLOPE 1:150

Ø4" WASTE WATER PIPE SLOPE 1:150

Ø6" RAIN WATER PIPE SLOPE 1:200

Ø6" SOIL WASTE PIPE SLOPE 1:200

Ø8" SOIL WASTE PIPE SLOPE 1:200

RAIN WATER GRATING CHAMBER 2'-0" X 2'-0"

RAIN WATER GRATING CHAMBER 3'-0" X 2'-6"

MANHOLE FOR WASTE WATER 3'-0" X 2'-8"

SEWERAGE MANHOLE 3'-0" DIA

12" SAUCER DRAIN SLOPE AS PER SITE CONDITION

12" WIDE DRAIN TRENCH SLOPE 1:200

CUT IN RETAINING WALL

DRAWN BY:-
RUPENDRA

CHECKD BY:-
SANJAY

APPROVD BY:-
VIPUL AG

DATE:-
28-06-2023

DRAWING TITLE :-

STILT FLOOR EXTERNAL
RAIN WATER HARVESTING &
PIPE ROUTE WITH LEVELS
PLAN

SERVICES CONSULTANT:-
VIPUL CONSULTING,
F 9 / 440 , Keshav Marg Chitrakut Scheme,Jaipur
9816010101,9816010101,9816010101,9816010101

VIPUL AGARWAL
M.E.E. CONSULTANT
E.E. ELECTRICAL

Project Name :-
ATLANTICA

Promoter :-
SAMANVAY BUILDSMART PVT
LTD

Project Address :-
Group Housing Plot No. 2 , Village-
Dhawas and Kanakpura , Maa Hinglaj
Nagar, Gandhi Path, West Road , Jaipur -
302021 (Rajasthan)

ARCHITECT :-

SPACE GRID
C-49 VIDYA
APARTMENT,PARAS MARG,
BAPU NAGAR,NEAR JANTA
STORE CIRCLE, JAIPUR-302015
PH-09314918766,0141-4005506 (O)
Email-info.spacegrid@gmail.com

Designed by ZWCAD Academic Version

