

CONSTITUTE SITE PLAN OF GROUP HOUSING PLOT

IN KHASRA NO.- 166/402, 167 (5786.0 SQ.MTR.)
IN REVENUE VILLAGE- JHALANA CHOR, TEH.- SANGANER, JAIPUR.
IN KHASRA NO.-120,127 (13796.0 SQ.MTR.)
IN REVENUE VILLAGE- DURGAPURA, TEH.- SANGANER, JAIPUR.
PLOT AREA = 5786 + 13796 = 19582 SQ.MTR.
AREA SURRENDER IN SECTOR ROAD 18M. & 30M. WIDE = 2529.00 SQ.MTR.
1 F.A.R. :- STANDARD- 1.33

MAXIMUM -AS PER J.D.A. BYE LAWS (AMEN.2012-13)


2. MAXIMUM HEIGHT :- AS PER J.D.A BYE LAWS AME. 2012-13 POINT:- 8.11

3. MAXIMUM GROUND COVERAGE AS PER BYE LAWS-2012-13 = 35%

SCALE :- 1 C.M. = 10 Mtr.



NORTH:-

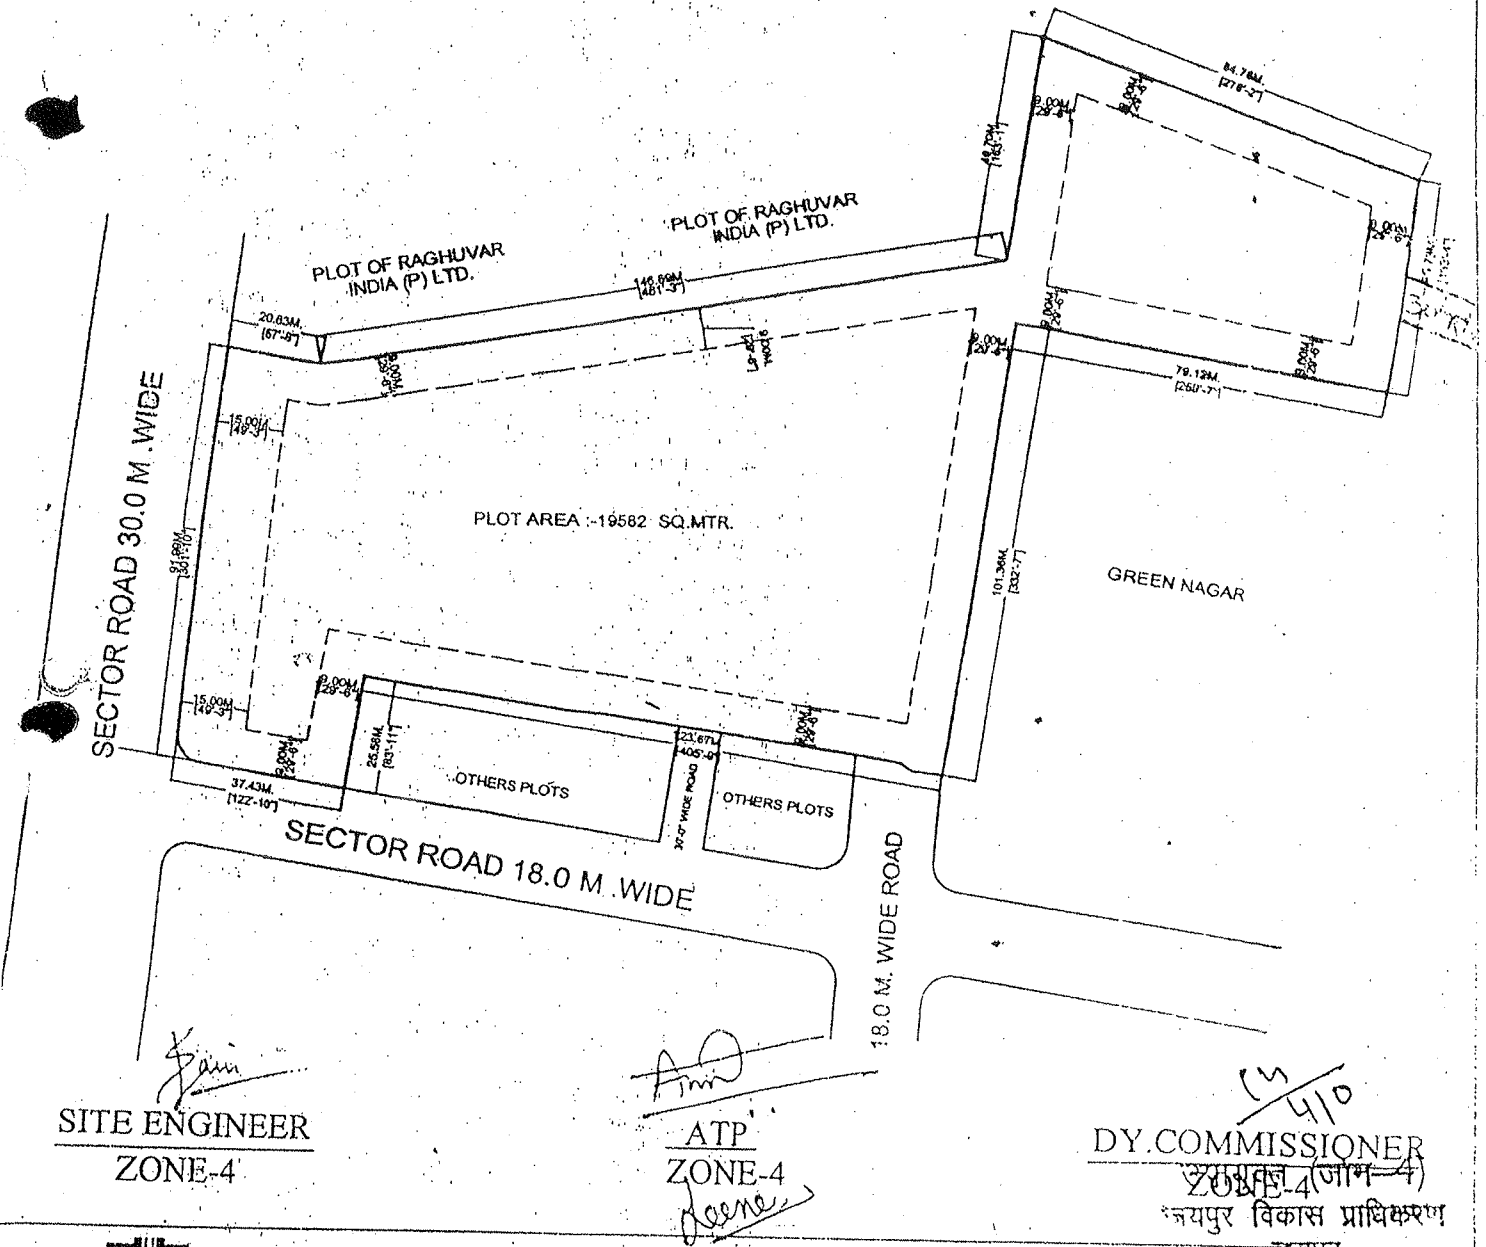

SITE ENGINEER
ZONE-4

ATP
ZONE-4

DY. COMMISSIONER
ZONE-4 (जाम-4)

जयपुर विकास प्राधिकरण
जयपुर



JAIPUR DEVELOPMENT AUTHORITY