Scanned by CamScanner

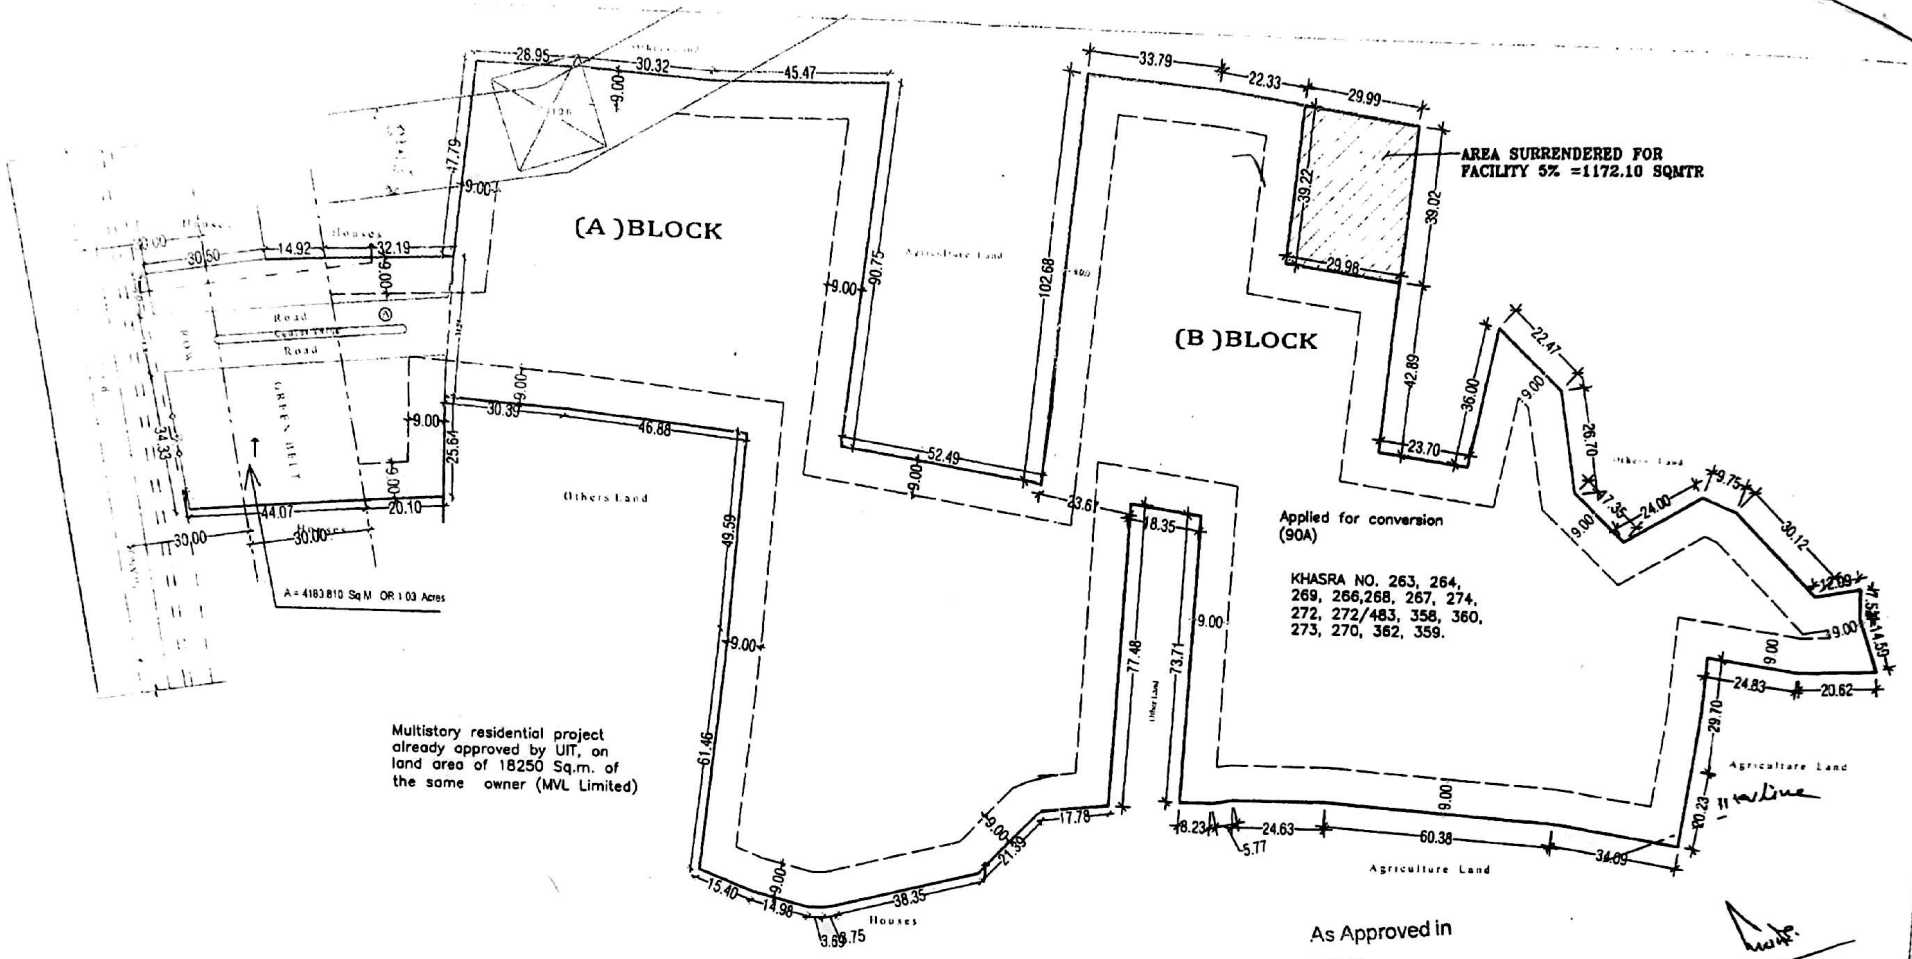

TOTAL AREA OF RECONSTITUTED PLOT (A+B) = 18250.00 + 22269.98 =40519.98 SQMTR

AREA AS PER PREVIOUS LEASE DEED (SHOWN IN YELLOW)
KHASRA NO.254,255,256,257,261,350/333,Village-Thada
Khasra No 1197/1044,Village-Khojuriwas

1.TOTAL AREA =21103.00 SQMTR
2.SURRENDERED IN 00.M & 34.79M ROAD (A)=2853.00 SQMTR
3.PLOT AREA (A) (1-2)=21103-2853.00 =18250.00 SQMTR

ADDITIONAL AREA PROPOSED FOR LEASE DEED (SHOWN IN RED)
Kh. No. 263,264,266TO 270,272,272/483,273,274, 358,359,360,362.Village-TATARPUR.
TOTAL PLOT AREA AS PER REVENU =23600.00 SQMTR
1.PLOT AREA AS PER SUPER POSSESTION =23442.08 SQMTR
2.AREA SURRENDERED FOR FACILITY 5% = 1172.10 SQMTR
NET PLOT AREA (B) =22269.98 SQMTR

HEIGHT & ALL BUILDING PARAMETERS SHOULD BE AS PER GRATER BHIWADI BUILDING BYE LAWS-2011.

N

PROPOSED SITE Plan FOR M/S MVL LIMITED AT Khasra No.254,255,256,257,261,350/333,1197/1044, Kh.No.263,264,266 to270,272,272/483,273,274,358,359,360,362, Village-TATARPUR, Tehsil Tijara, Distt. Alwar (Rajasthan)

SCALE :- 1CM =20MTR

SR. DRAUGHTS MAN U.I.T. BHIWADI	JEN U.I.T. BHIWADI	PATWARI/TDR U.I.T. BHIWADI	ATP U.I.T. BHIWADI	AEN/JEN U.I.T. BHIWADI	DTP/ STP U.I.T. BHIWADI

URBAN IMPROVEMENT TRUST BHIWADI