


MASTER PLAN ROAD 60' WIDE

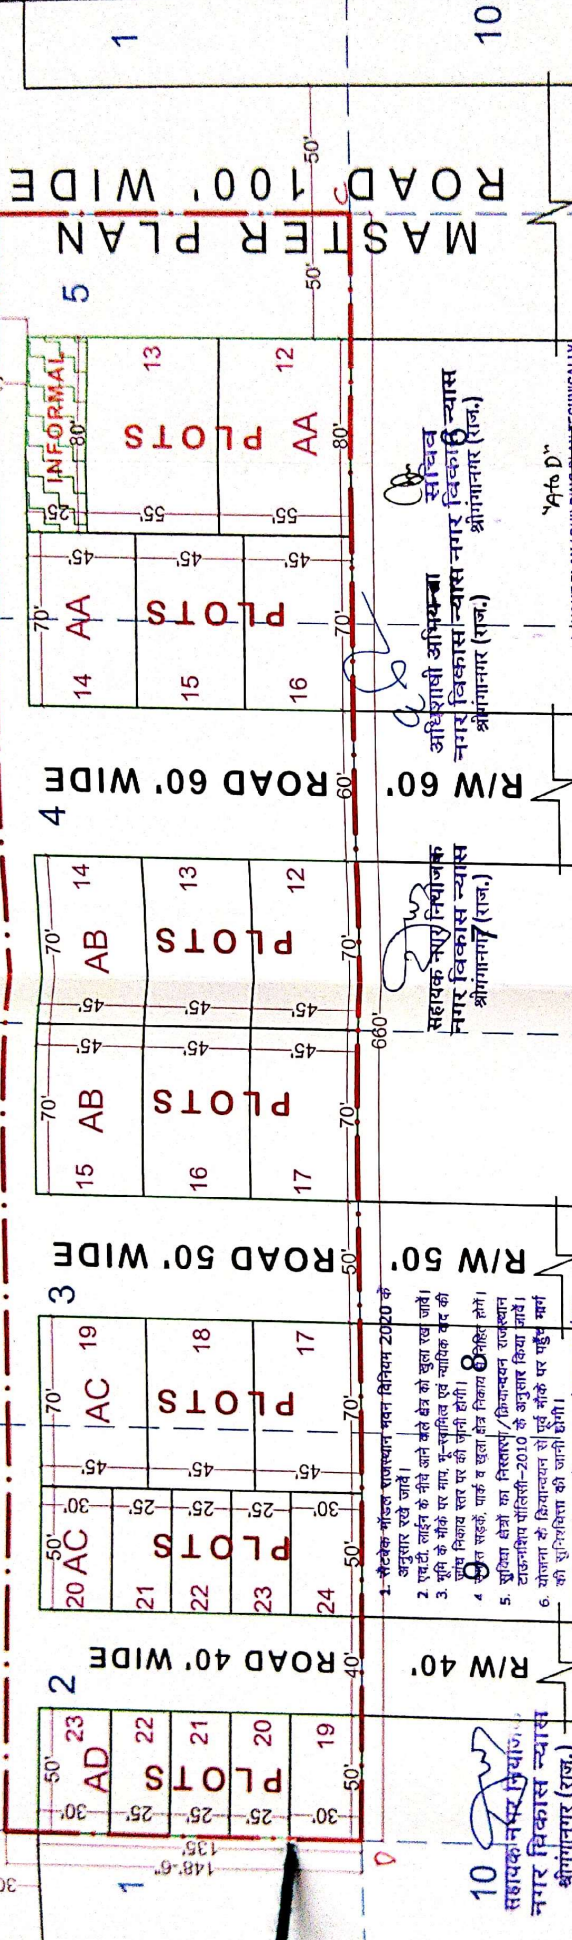

SQUARE NO.47 CHAK 2 E CHHOTI LAYOUT-PLAN

LAND USE & AREA ANALYSIS CHECKED BY: *[Signature]*

REFERENCE :-

1. JAMABANDI AREA SHOWN THUS :-
2. KILLA LINE SHOWN THUS :-
3. SQUARE POINT SHOWN THUS :-
4. JAMABANDI AREA :- 98010.00 Sq.Ft OR 0.912 Hect.
5. SCALE 1" = 50'
6. OWNER :-

LAND USE ANALYSIS :-
TOTAL LAND 98010.00 Sq. Ft.


S. NO.	PARTICULAR	AREA IN Sq.ft.	%TAGE
1	RESIDENTIAL	60100.00 Sq.ft.	61.32 %
2	INFORMAL	2000.00 Sq.ft.	2.04 %
3	ROAD	35910.00 Sq.ft.	36.64 %
TOTAL		98010.00 Sq.ft.	100.00 %

(रामेश्वर चौधरी)
सहायक नगर नियोजक
कार्य, वरिष्ठ नगर नियोजक
श्रीगंगानगर (राज.)

(मनीष कुमार)
उप नगर नियोजक
कार्य, वरिष्ठ नगर नियोजक
श्रीगंगानगर (राज.)

(राकेश भारद्वाज)
वरिष्ठ नगर नियोजक
कार्य, वरिष्ठ नगर नियोजक
श्रीगंगानगर (राज.)

LAYOUT PLAN / ~~...~~ TECHNICALLY
APPROVED WITH CONDITIONS VIDE THIS OFFICE
LETTER NO.2381/911 DATED.11/12/2024

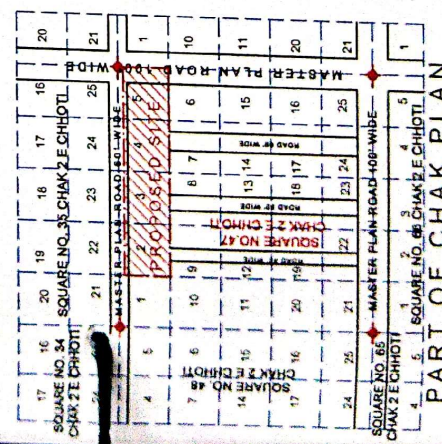

LAYOUT PLAN OF KILLA NO.2 TO 5 (EACH PART) SQUARE NO.47
CHAK 2 E CHHOTI Teh. & Dist. SRI GANGANAGAR(RAJ.)