
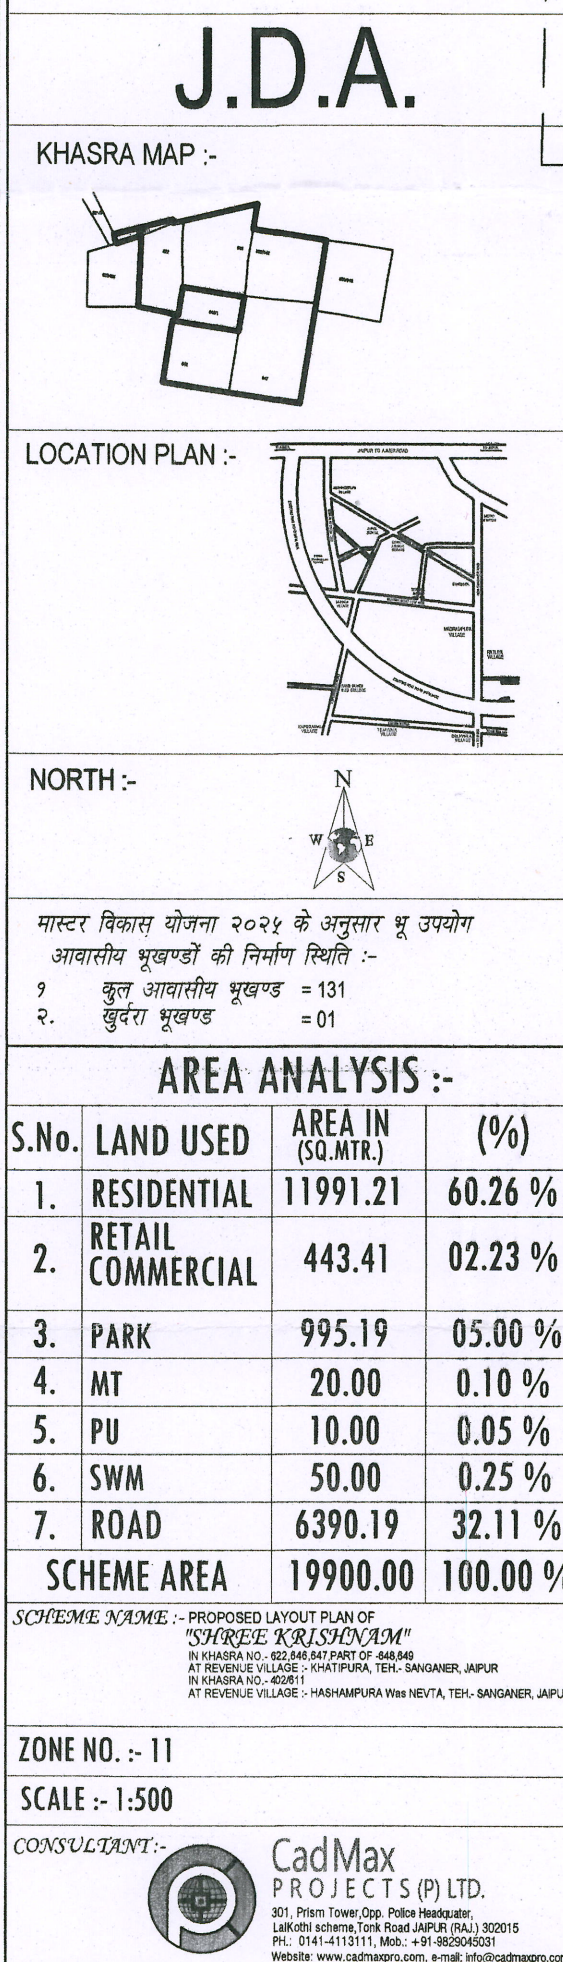


IN KHASRA NO.- 622, 646, 647, 649, 888/648
AT REVENUE VILLAGE :- KHATIPURA, TEH.- SANGANER, JAIPUR
IN KHASRA NO.- 402/611
AT REVENUE VILLAGE :- HASHAMPURA Was NEVTA, TEH.- SANGANER, JAIPUR

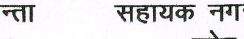

 क.अभियन्ता जौन-11,	 सहायक नगर नियोजक जौन-11	 तहसीलदार जौन-11	१५ ११/५ उपायुक्त जौन-11
 बरिष्ठ नगर नियोजक, बी.पी.सी. (एल.पी.)	अति. मुख्य नगर नियोजक, बी.पी.सी. (एल.पी.)		

CAD MAX PROJECTS PVT. LTD.
301, Third Floor Prism Tower,
Front of Police Head Quarters,
Lal Kothi Tonk Road, JAIPUR
Mobile No. 9829045031