
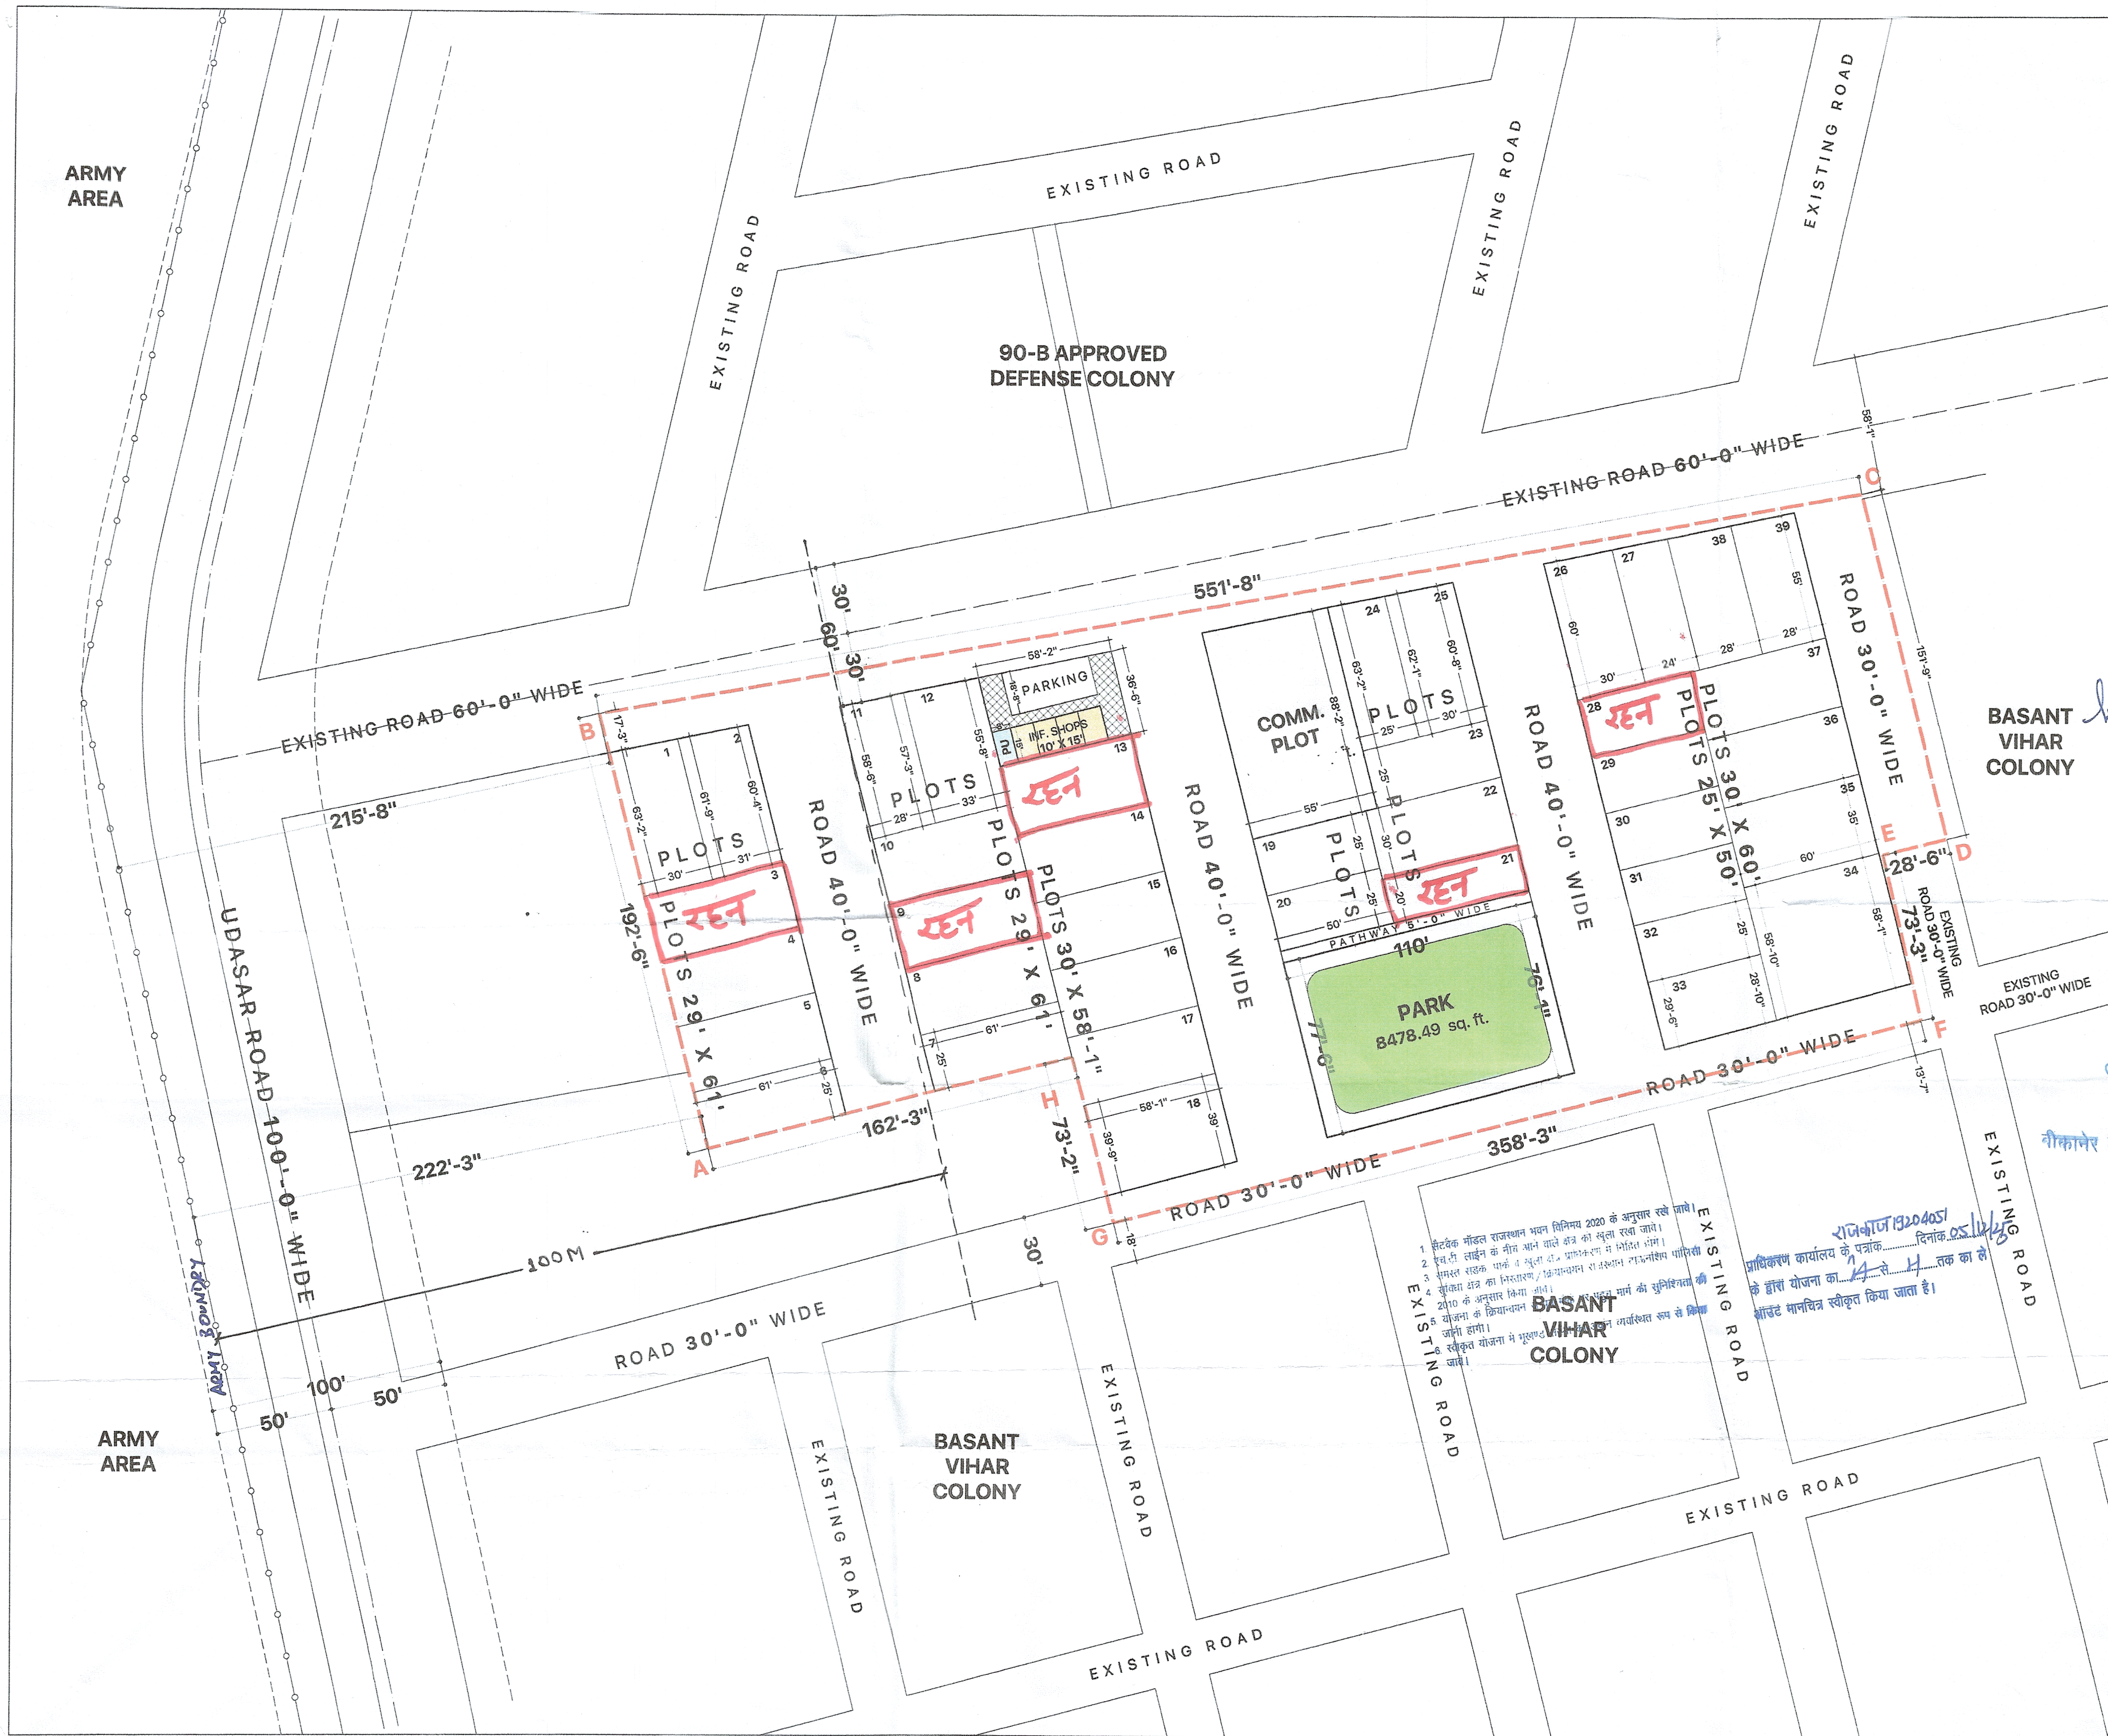


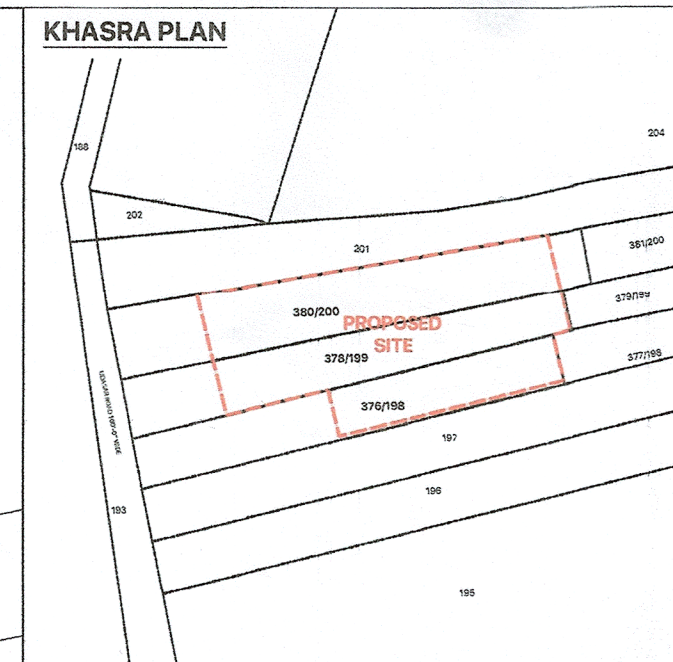

AREA ANALYSIS-

S.N.	LAND-USE	AREA (in sq.ft.)	%
1	Residential Plots	65549.42	54.18
2	Commercial Plots	4840.80	4.00
3	Informal Sector	2199.21	1.82
4	1+2+3	72589.43	60.00
5	Park	8478.49	7.01
6	Roads, Pavement & Parking Area	39911.58	32.99
7	TOTAL AREA	120979.50	100.00

1.1239 ha
4.44 Bigha

Landuse & Area Analysis
Checked by: *[Signature]*

नगर विकास प्राधिकरण
बीकानेर

श्रवण चौधरी
नगर विकास प्राधिकरण
बीकानेर

सहायक नगर नियोजक
नगर विकास प्राधिकरण
बीकानेर

उप-नगर नियोजक
नगर विकास प्राधिकरण
बीकानेर

सचिव
नगर विकास प्राधिकरण
बीकानेर

नगर विकास प्राधिकरण
बीकानेर

CLIENT - NAME ADDRESS/SIGN
SH. SUNIL SONI s/o SH. GANESH RAM SONI,
M/S SHRI GANESH INFRA HEIGHTS,
DIRECTOR- SH. SUNIL SONI s/o SHRI GANESH
RAM SONI,

PROJECT TITLE-
PROPOSED LAYOUT PLAN OF RESIDENTIAL
SCHEME
SHRI GANESH ENCLAVE, PH-II
AT KHASRA No.- 376/198, 378/199 & 380/200,
VILL.- UDASAR, TEHSIL.- DISTT.- BIKANER.

ARCHITECTS | PLANNERS | DESIGNERS

F-16, PANWAR TOWER, GOVT.
PRESS ROAD, BEHIND
COLLECTORATE COMPLEX,
BIKANER.

CONTACT - +91-9602479700
email- ustakhalid87@gmail.com

AR. MOHAMMAD KHAJID USTA
GA/2018/06/90

DATE: _____

DRAWING NO.: _____

SCALE: _____

NORTH
↑
S

1. सर्वेक्षक मोहम्मद राजेश्वर भवन विनिमय 2020 के अनुसार रस्ते जांचे।
2. इन्फ्रा लाईन के बीच मान वाले क्षेत्र को खुला रखा जाये।
3. भूखण्ड सार के पत्र के अनुसार प्राधिकरण से भूखण्ड प्राप्त होना।
4. भूखण्ड सार का निराकरण/भूखण्ड सार के अनुसार भूखण्ड प्राप्त होना।
5. योजना के अनुसार भूखण्ड सार के अनुसार भूखण्ड प्राप्त होना।
6. योजना के अनुसार भूखण्ड सार के अनुसार भूखण्ड प्राप्त होना।
7. योजना के अनुसार भूखण्ड सार के अनुसार भूखण्ड प्राप्त होना।
8. योजना के अनुसार भूखण्ड सार के अनुसार भूखण्ड प्राप्त होना।

राजभाज 19204051
प्रमाणित कार्यालय के पत्र के द्वारा योजना का प्राधिकरण स्वीकृत किया जाता है।
दिनांक 05/11/2024