


1

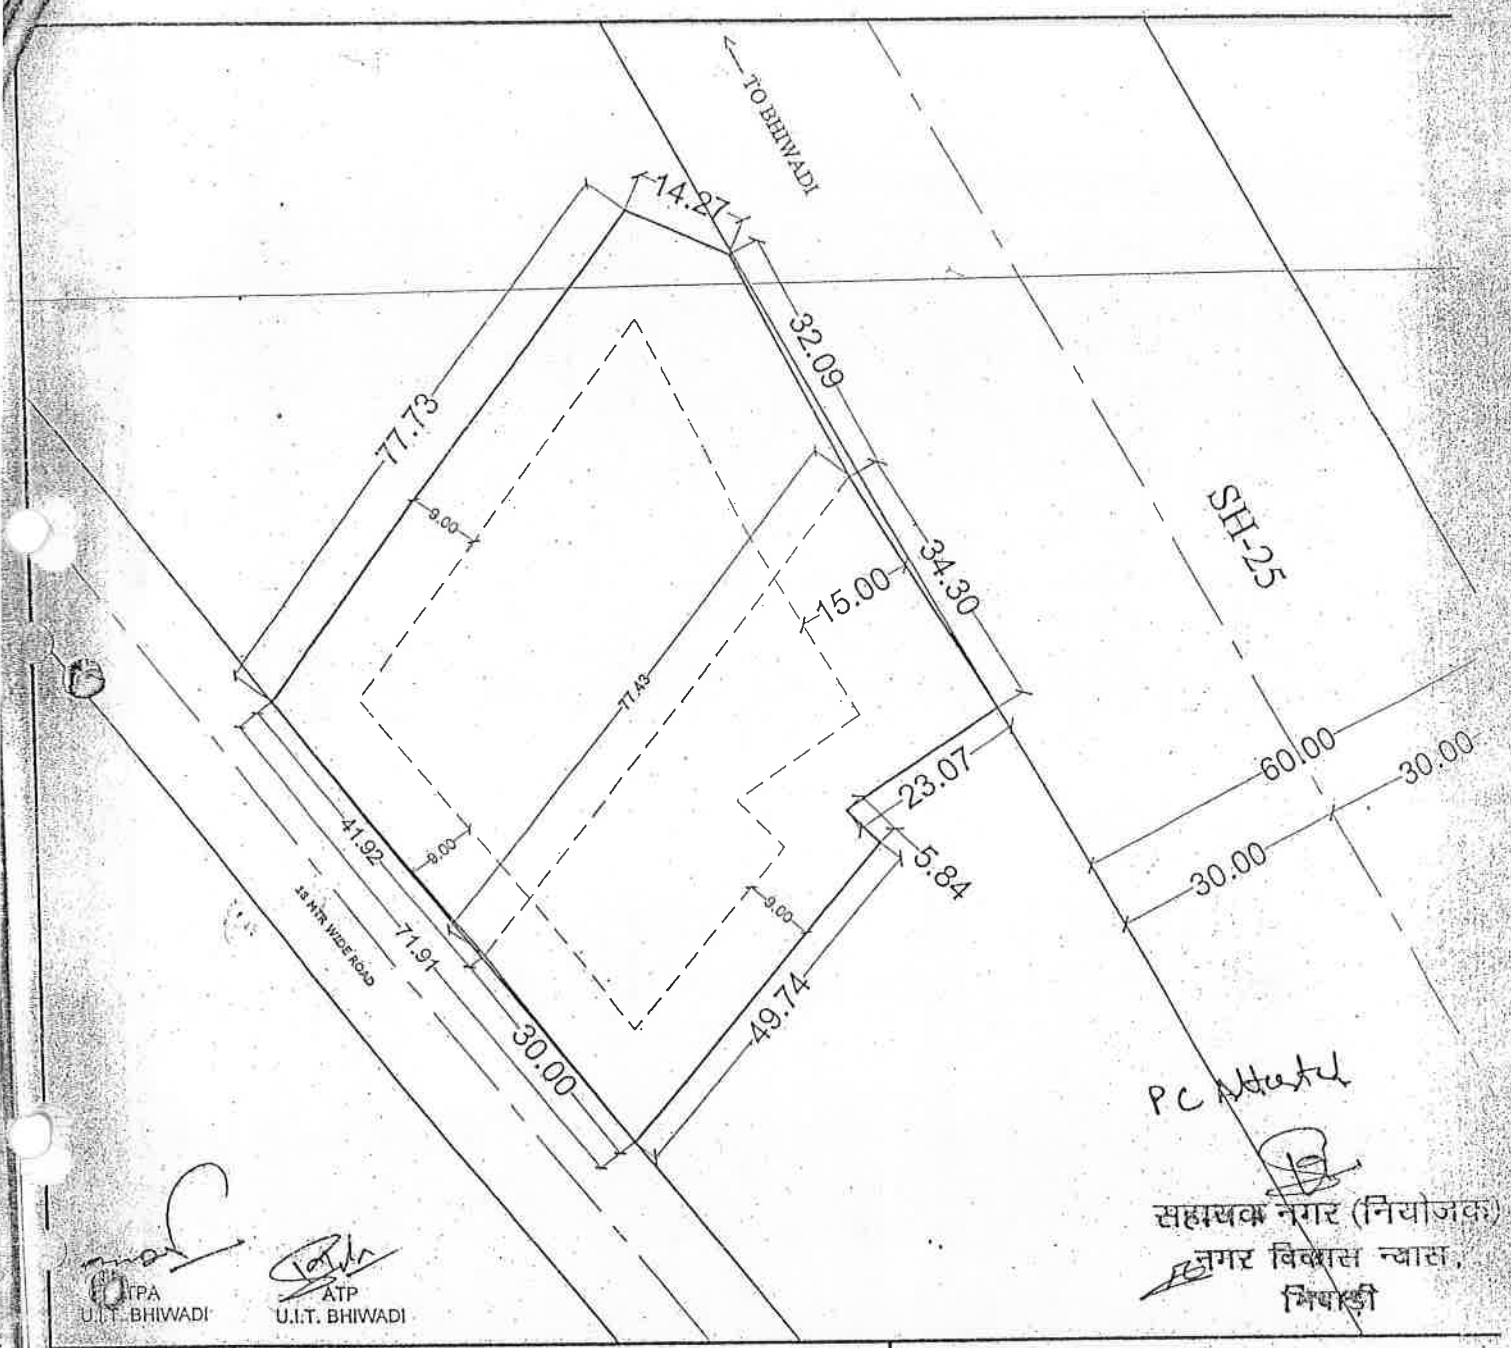

PLOT FOR COMMERCIAL
1. PLOT AREA OF PLOT 1 = 3296.13 SQM
(KH. 827)
2. PLOT AREA OF PLOT 2 = 2298.00 SQM
(KH. 819)
3. RECONSTITUTED PLOT AREA = 5594.13 SQM
6. NET PLOT AREA = 5594.13 SQM.

HEIGHT & ALL BUILDING PARAMETERS SHOULD BE AS PER GREATER BHIWADI BUILDING BYE LAWS-2013.

BUILDING PARAMETERS

MINIMUM SET BACKS = 15.0M, 9.0M, 9.0M, 9.0M
MAXIMUM COVERAGE = 35 %
STANDARD FAR = 1.33
OTHER BUILDING PARAMETERS SHOULD BE AS PER GREATER BHIWADI BUILDING BYE LAWS-20



PROPOSED **COMMERCIAL**
SITE PLAN AT KHASRA NO. 837 810
533 534
VILLAGE - KHANPUR, TEH. TIJARA, DISTT. ALWAR.(RAJ.)