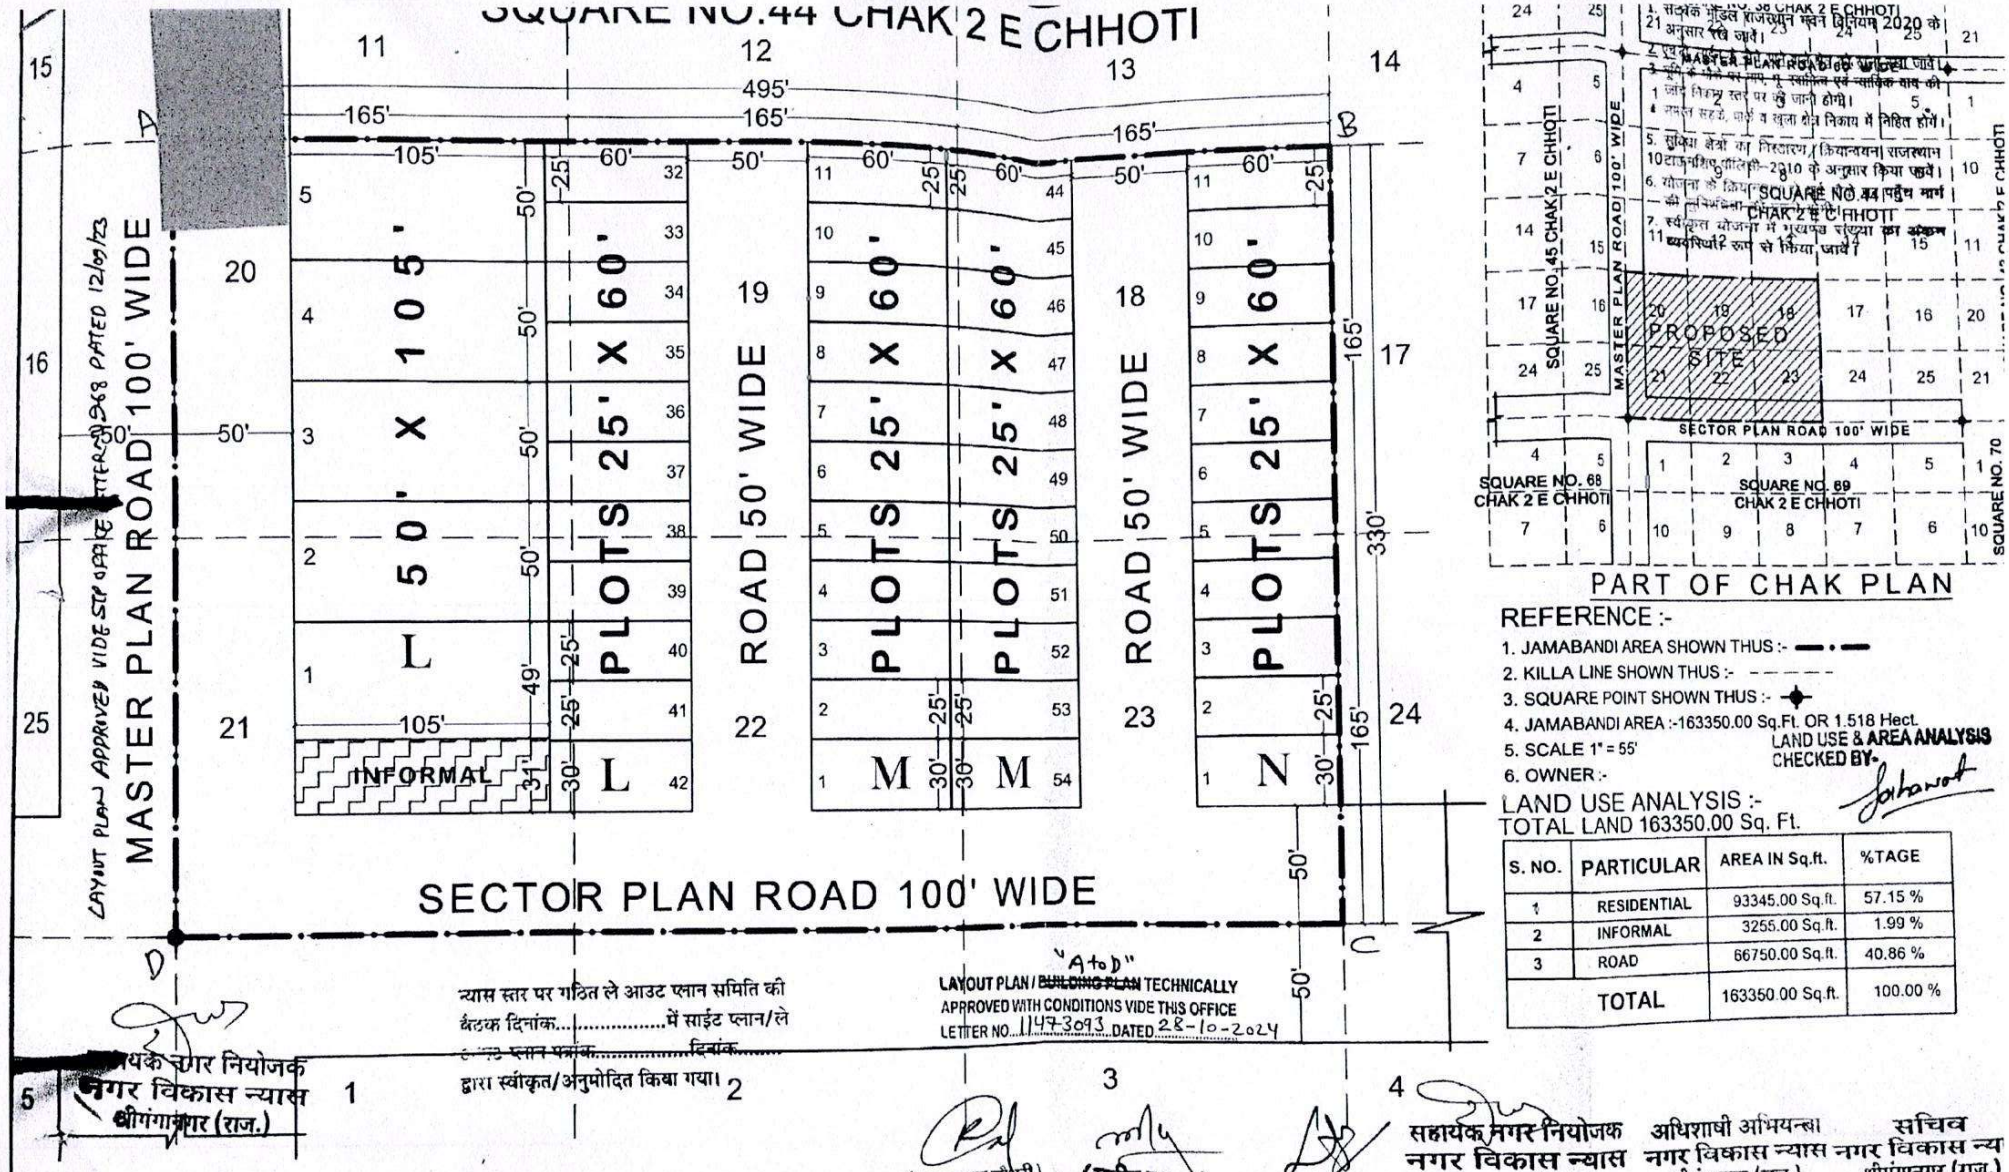

LAYOUT PLAN APPROVED VIDE STP CHAK LETTER NO. 3368 DATED 12/07/23

REFERENCE :-

1. JAMABANDI AREA SHOWN THUS :-
2. KILLA LINE SHOWN THUS :-
3. SQUARE POINT SHOWN THUS :-
4. JAMABANDI AREA :-163350.00 Sq.Ft. OR 1.518 Hect.
5. SCALE 1" = 55'
6. OWNER :-

LAND USE & AREA ANALYSIS CHECKED BY-

LAND USE ANALYSIS :-
TOTAL LAND 163350.00 Sq. Ft.

S. NO.	PARTICULAR	AREA IN Sq.ft.	%TAGE
1	RESIDENTIAL	93345.00 Sq.ft.	57.15 %
2	INFORMAL	3255.00 Sq.ft.	1.99 %
3	ROAD	66750.00 Sq.ft.	40.86 %
TOTAL		163350.00 Sq.ft.	100.00 %

"A to D"
LAYOUT PLAN / ~~BUILDING PLAN~~ TECHNICALLY APPROVED WITH CONDITIONS VIDE THIS OFFICE LETTER NO. 1147093 DATED 28-10-2024

न्यास स्तर पर गठित ले आउट प्लान समिति की बैठक दिनांक.....में साईट प्लान/ले आउट प्लान पर्यवेक्षण दिनांक..... द्वारा स्वीकृत/अनुमोदित किया गया।

सहायक नगर नियोजक नगर विकास न्यास श्रीगंगानगर (राज.)

(रामस्वरूप चौधरी) सहायक नगर नियोजक कार्या. वरिष्ठ नगर नियोजक बीकानेर जोन, बीकानेर

(मनीष कुमार) उप नगर नियोजक कार्या. वरिष्ठ नगर नियोजक बीकानेर जोन, बीकानेर

(राकेश मातवा) वरिष्ठ नगर नियोजक नगर नियोजन विभाग बीकानेर जोन, बीकानेर

सहायक नगर नियोजक नगर विकास न्यास श्रीगंगानगर (राज.)

अधिशाषी अभियन्ता नगर विकास न्यास श्रीगंगानगर (राज.)

सचिव नगर विकास न्य श्रीगंगानगर (राज.)

LAYOUT-PLAN

LAYOUT PLAN OF KILLA NO. 18 TO 23 SQUARE NO. 44 CHAK 2 E CHHOTI AT Teh. & Dist. SRI GANGANAGAR

Scanned with OKEN Scanner