



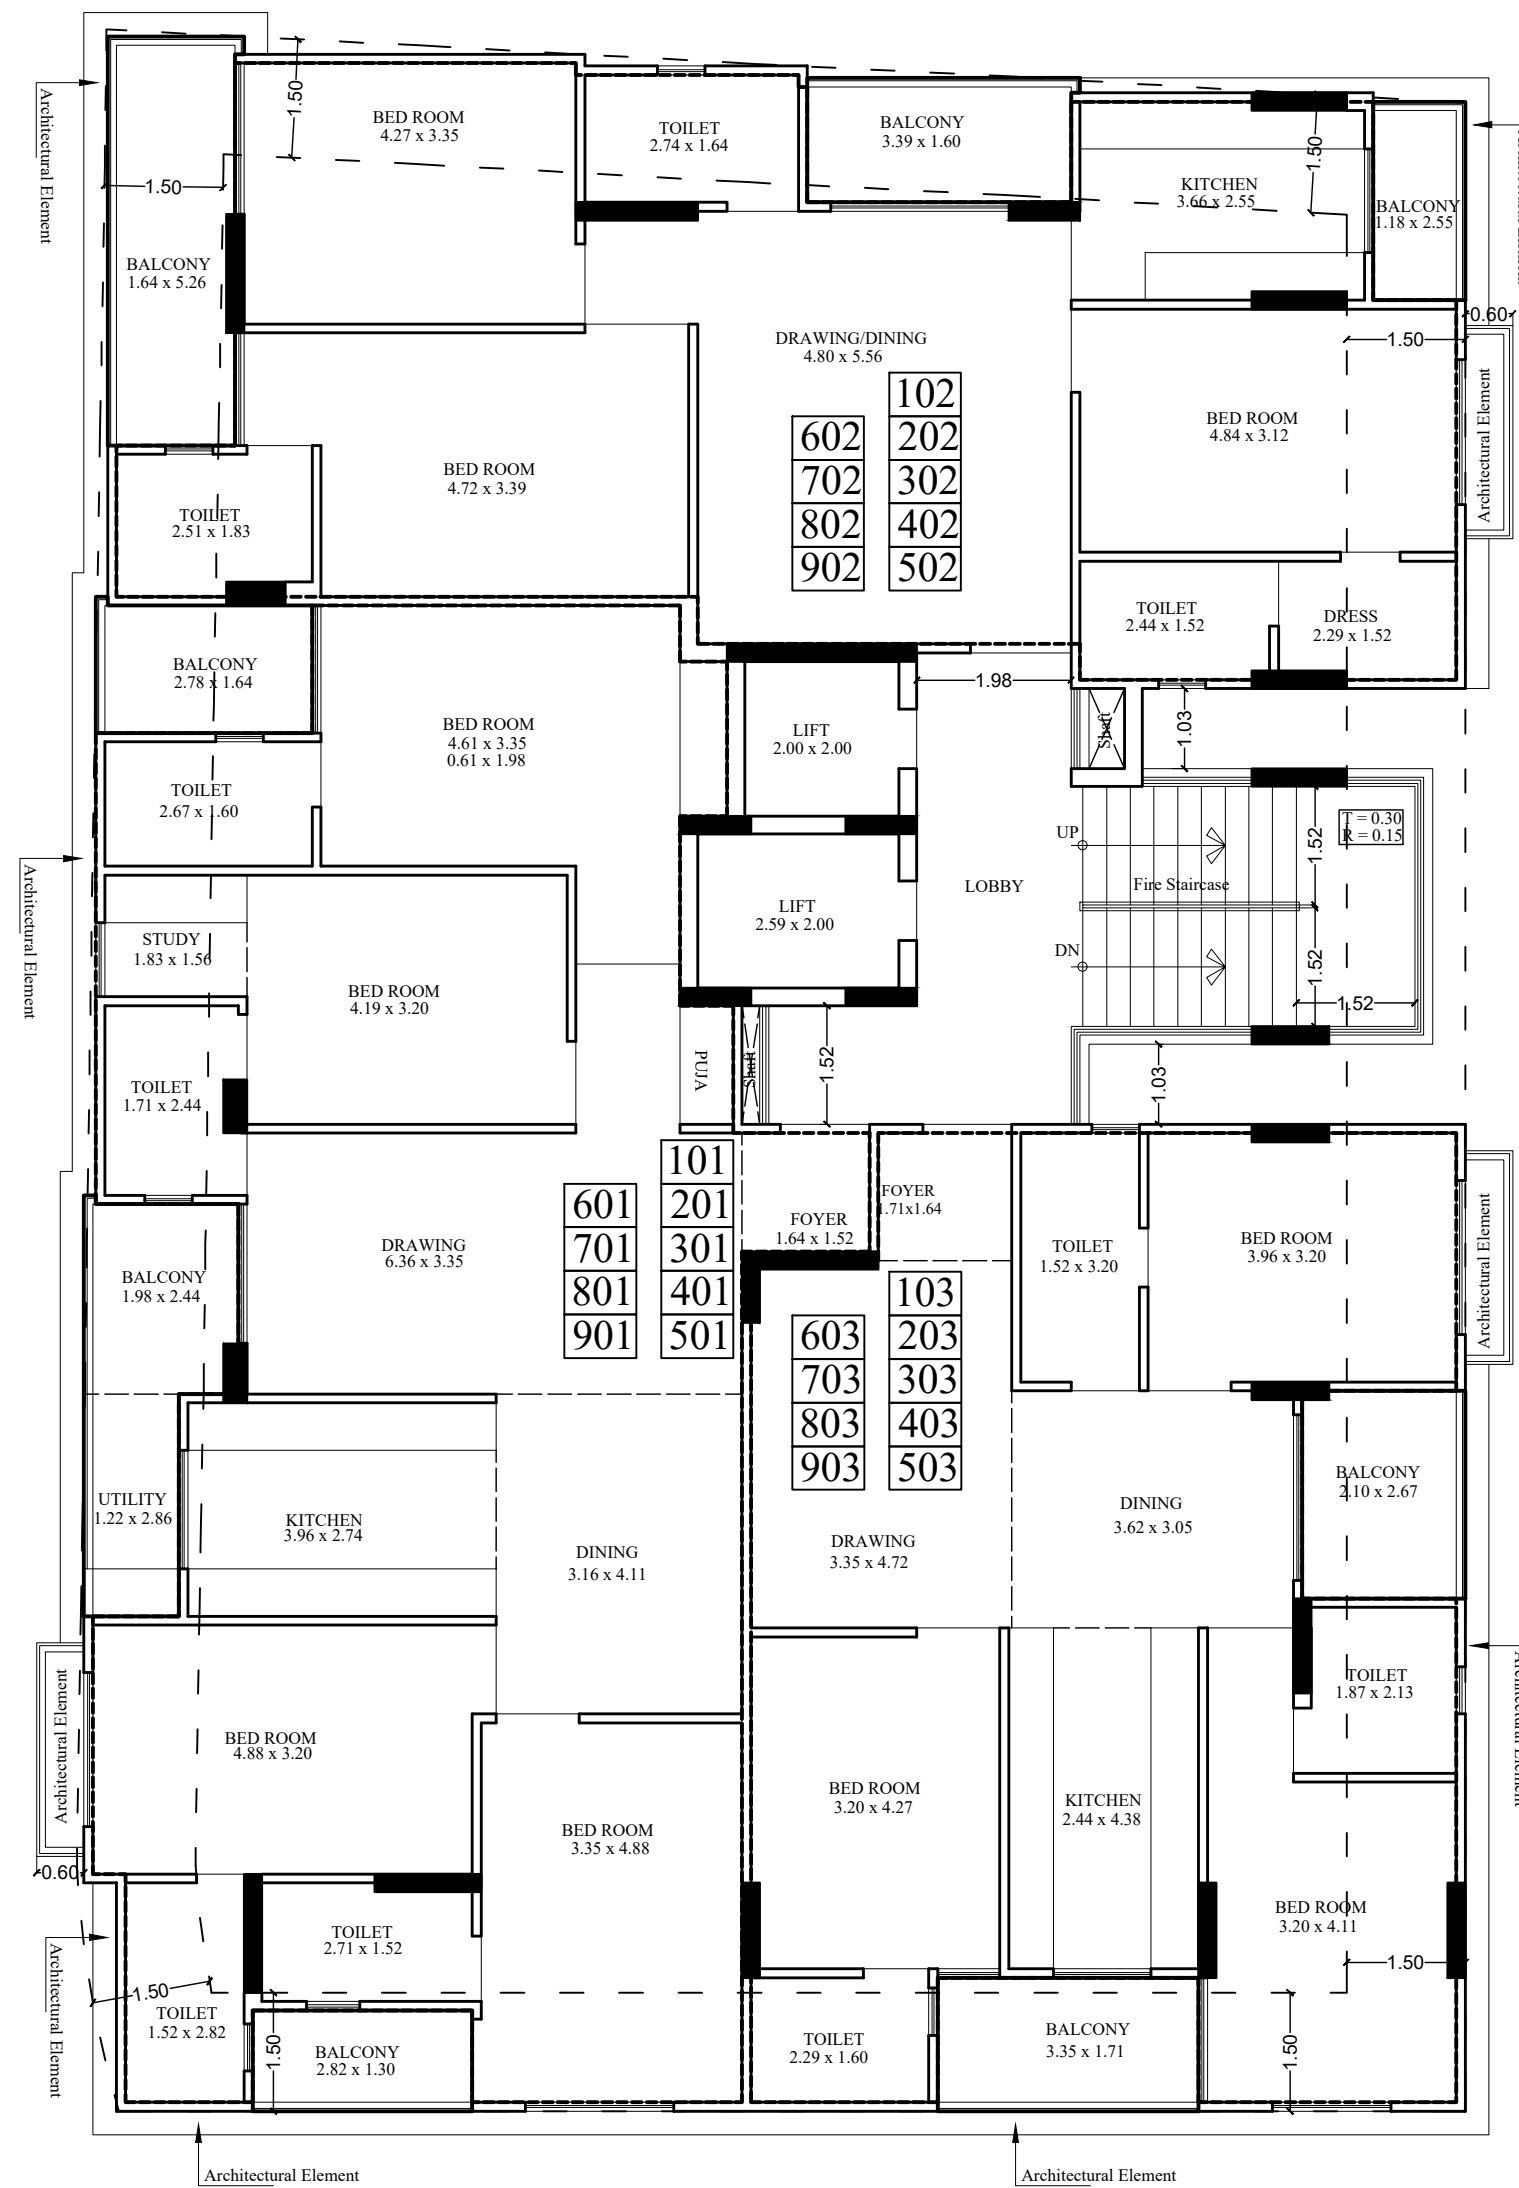


Typical Plan (1st to 9th Floor)

Flat Number	Flat Type	Number of Units	Carpet Area (Sq.Mt.)	Balcony Area (Sq.Mt.)
101 to 901	4 BHK	9	142.82	16.56
102 to 902	3 BHK	9	107.05	17.10
103 to 903	3 BHK	9	99.64	11.34

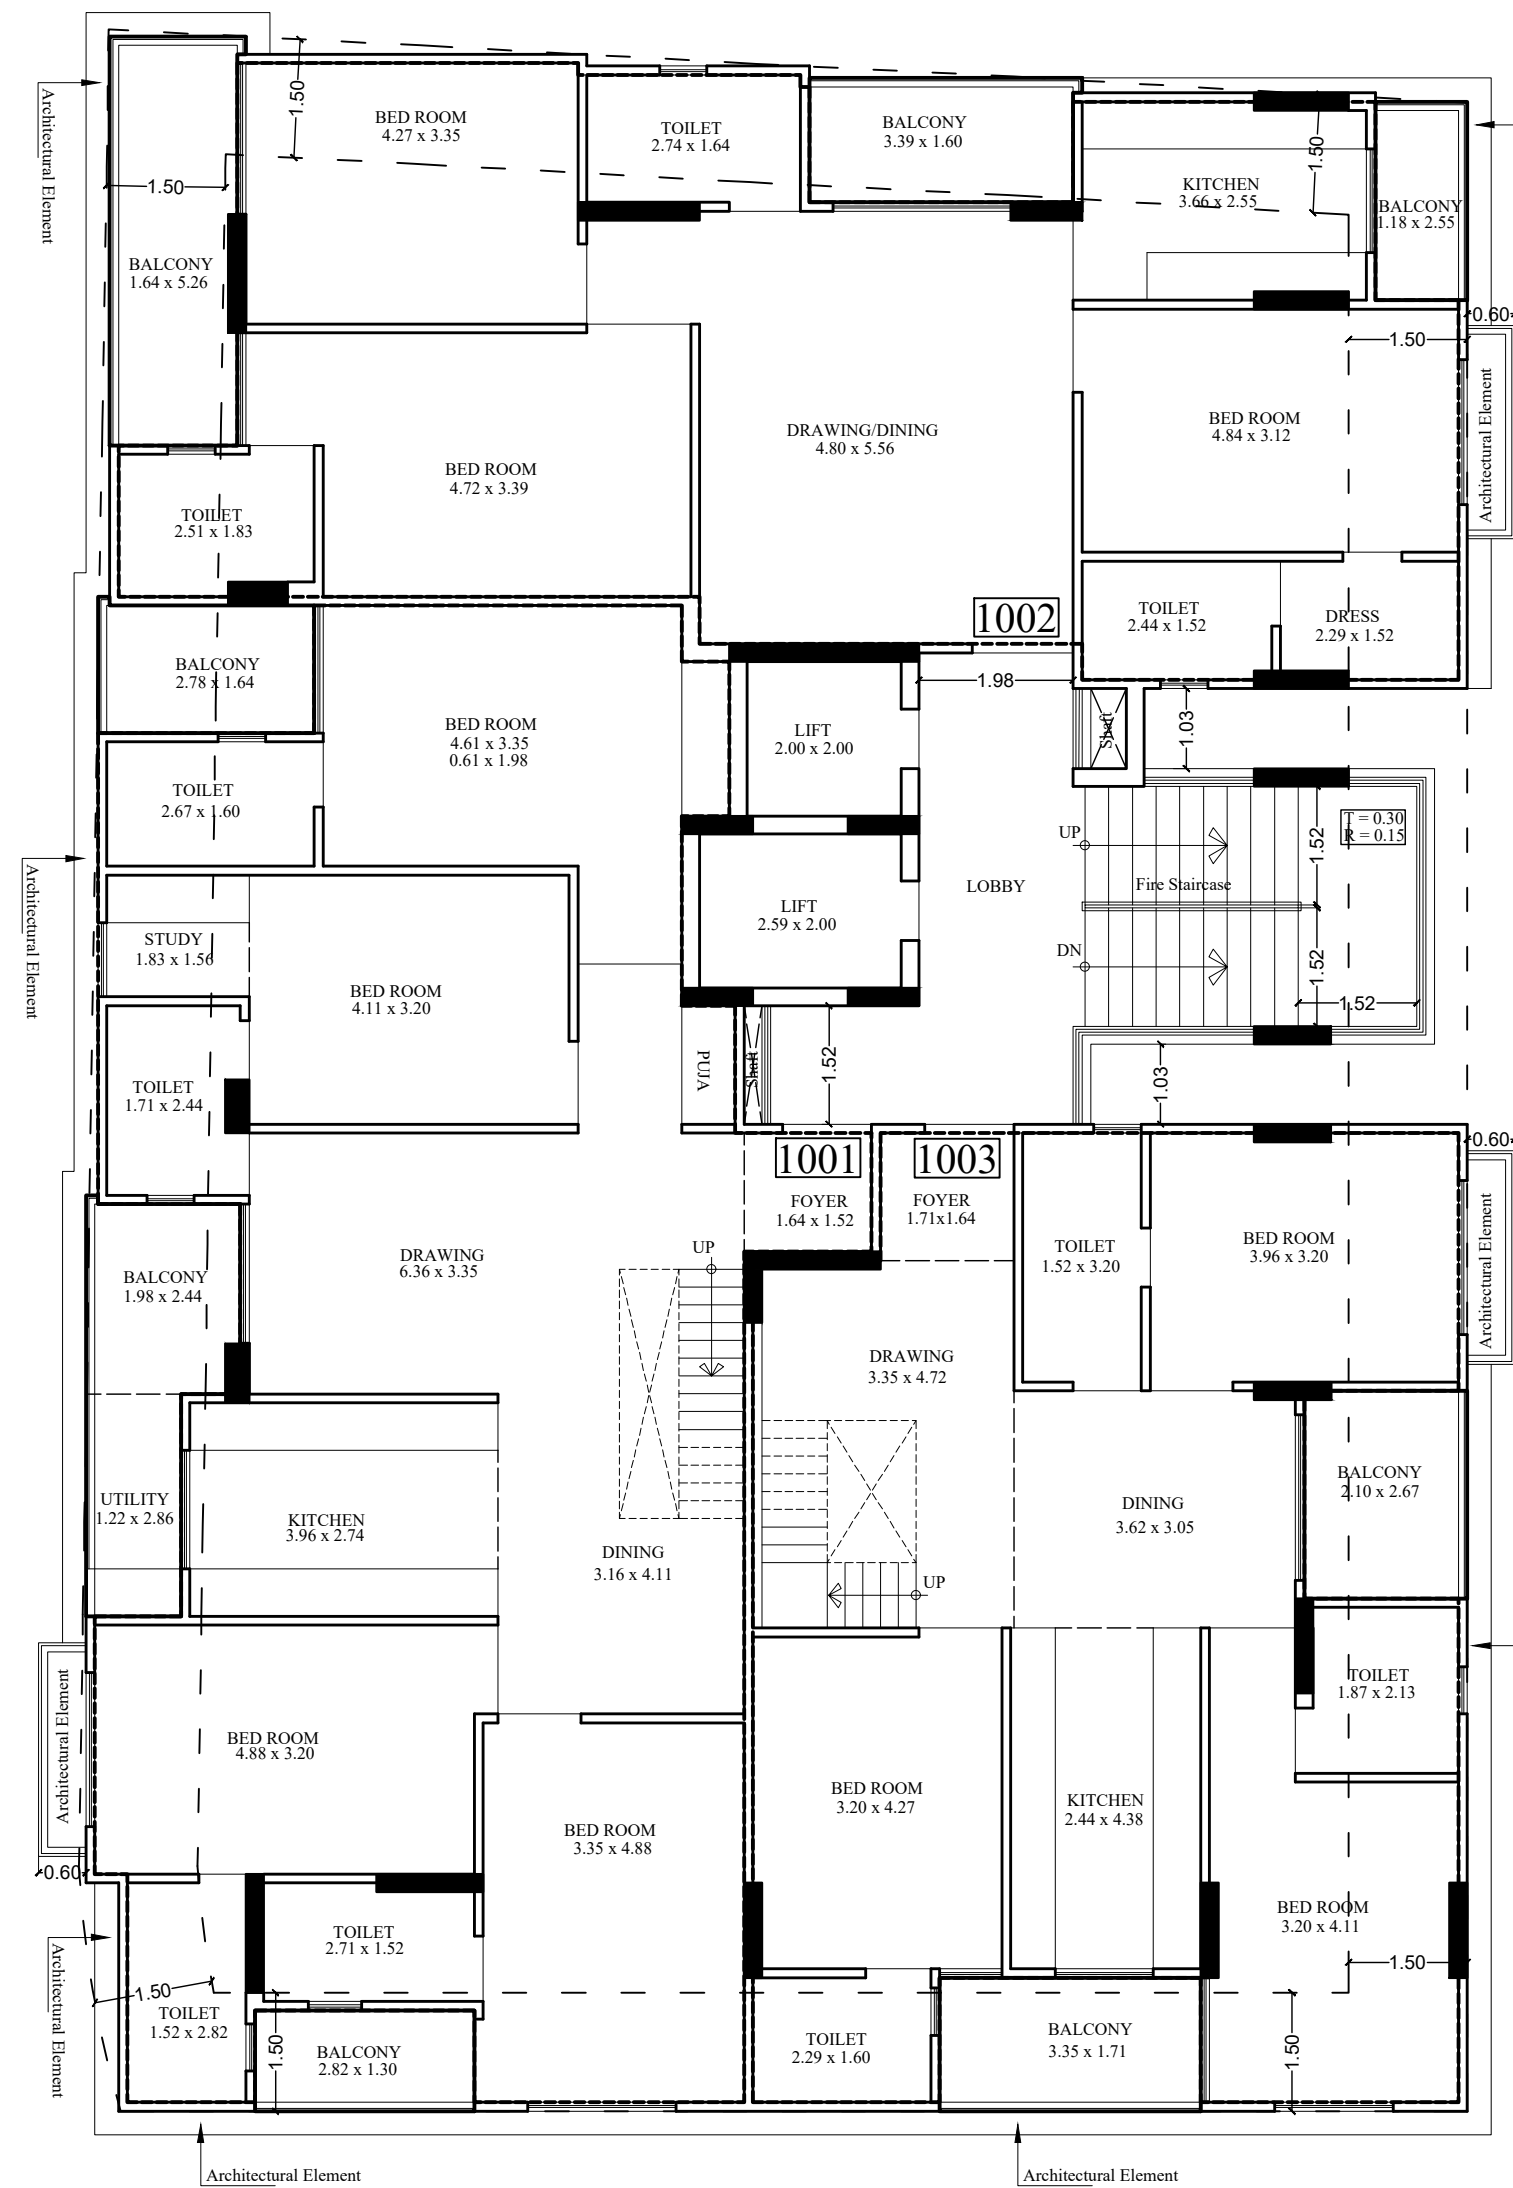

10th Floor Plan

Flat Number	Flat Type	Number of Units	Carpet Area (Sq.Mt.)	Balcony Area (Sq.Mt.)	Private Terrace Built-up Area (Sq.Mt.)
1001	4 BHK	1	142.82	16.56	50.65
1002	3 BHK	1	107.05	17.10	
1003	3 BHK	1	99.64	11.34	65.49

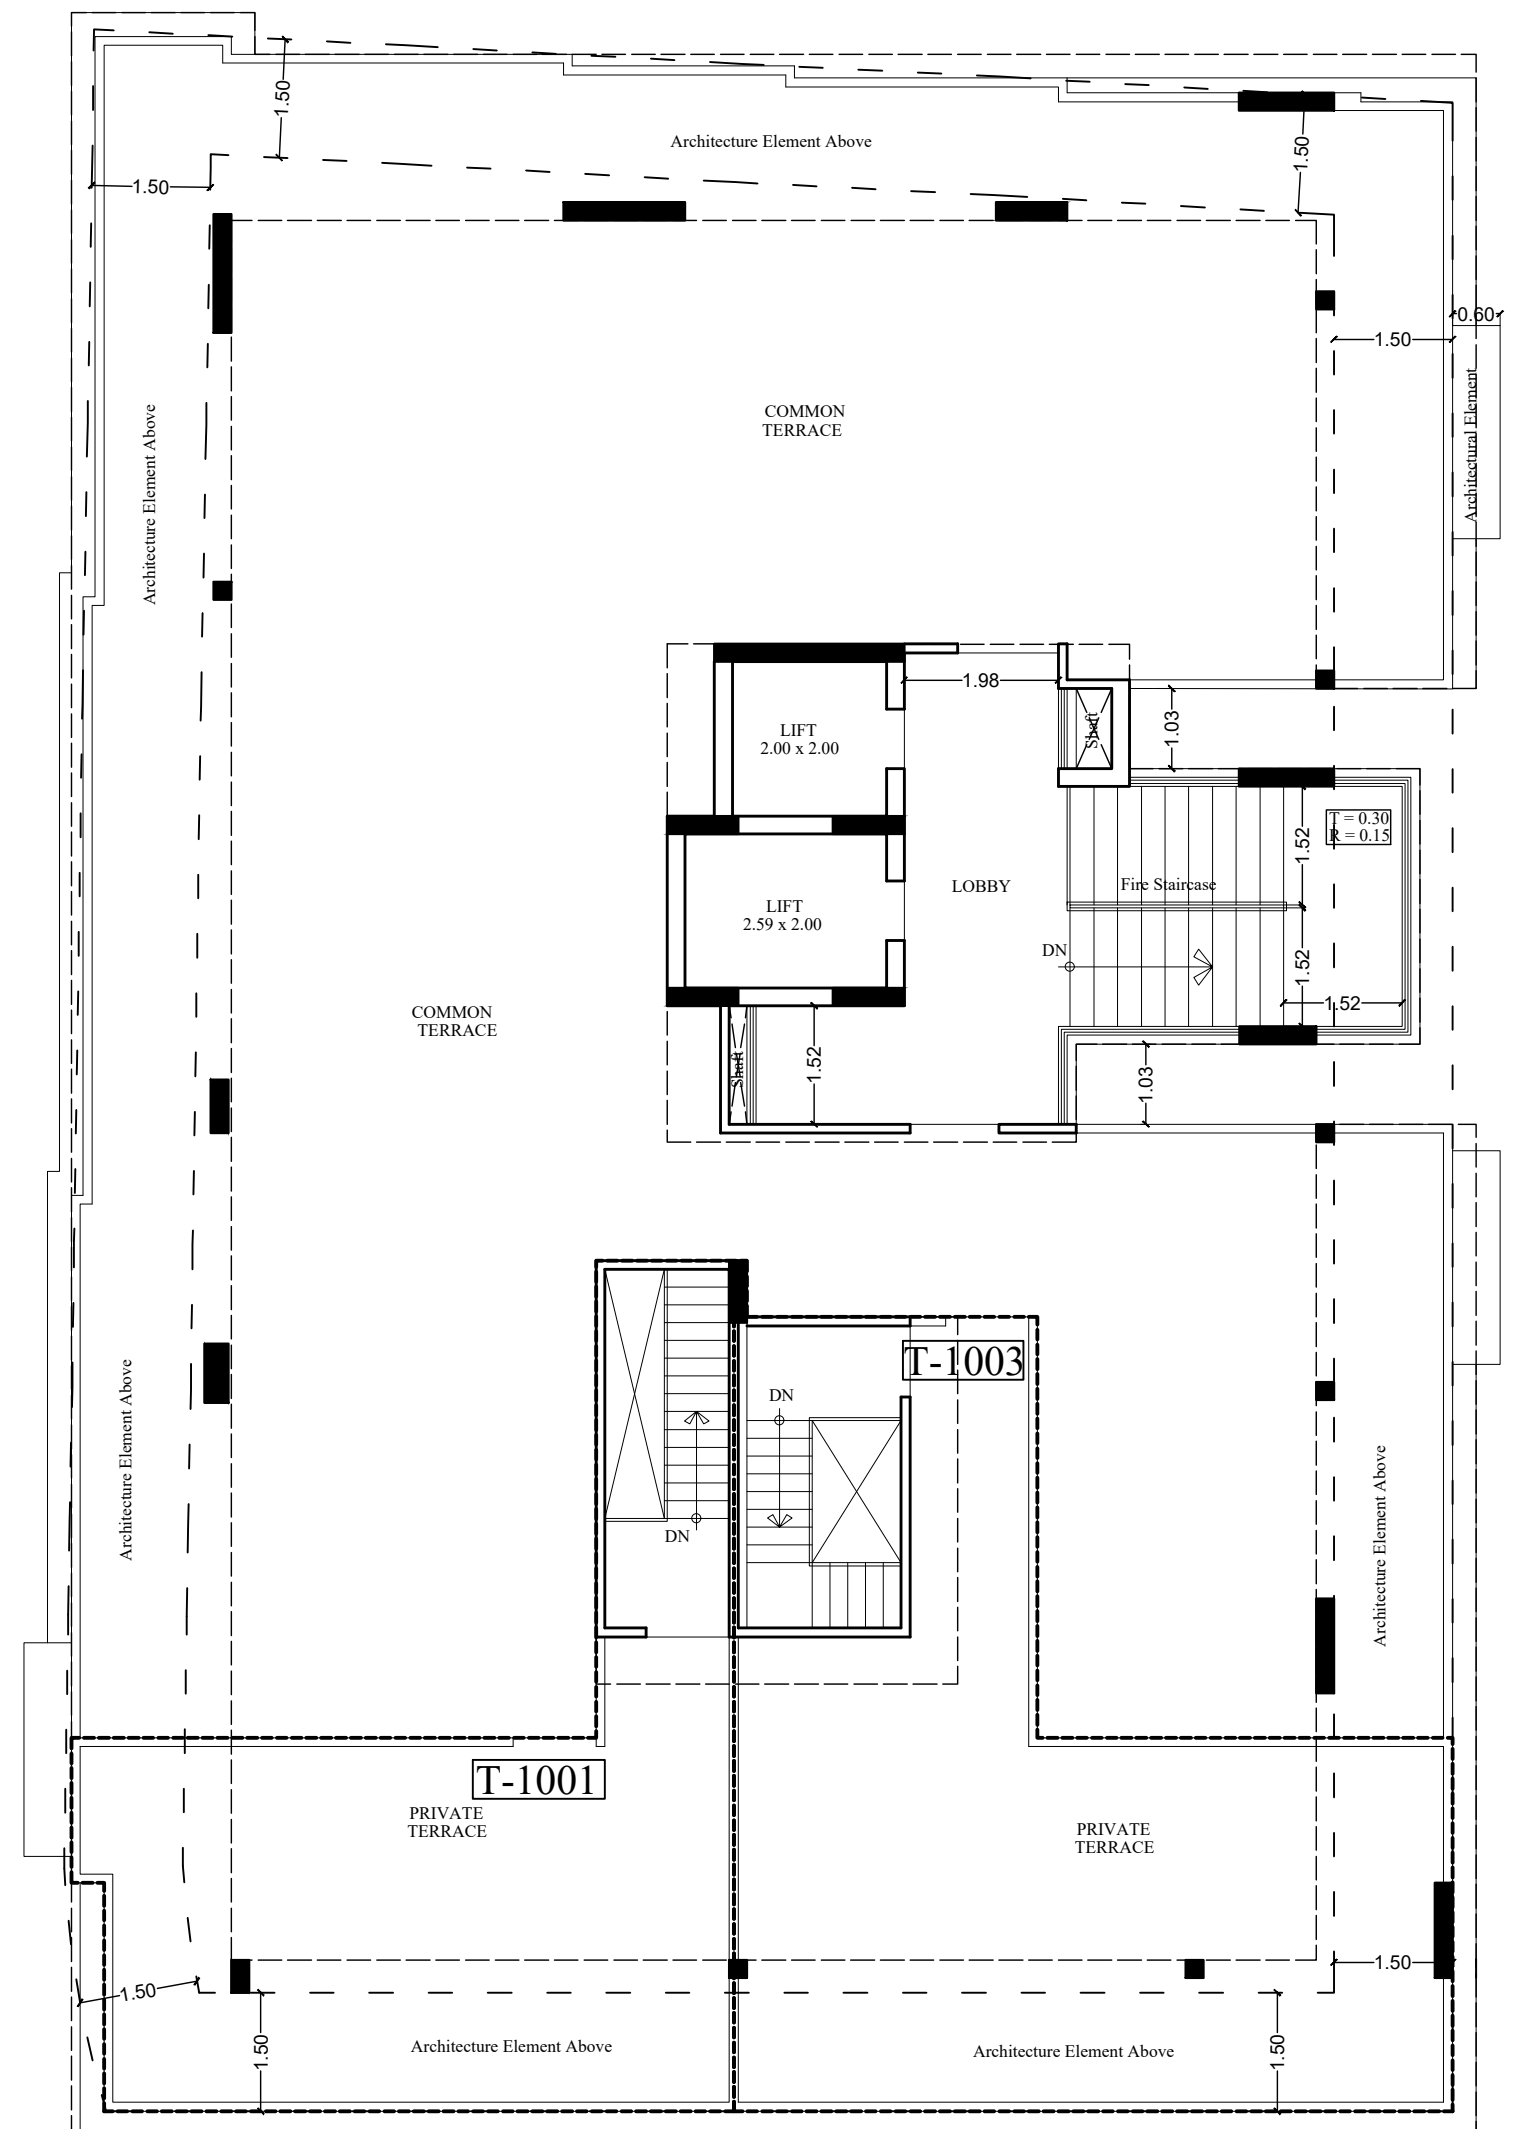


Terrace Plan

M/S SAHIT REALTY

JB P
PARTNER

SHRI KRISHAN
Architect
CA/99/25451

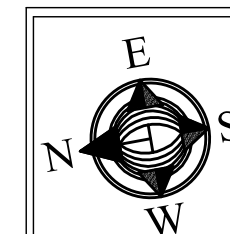

PROJECT :-

PROPOSED RESIDENTIAL BUILDING AT
KHASRA NO. 2643/2624 AT REVENUE
VILLAGE - SIRSI, TEHSIL- JAIPUR , DISTT.
JAIPUR, RAJASTHAN

ARCHITECT :-

SPACE GRID

C-49, VIDYA APARTMENT, PARAS MARG,
BAPU NAGAR, NEAR JANTA STORE CIRCLE,
JAIPUR-302015
PH-09314918766, 0141-4005506 (0)
Email:-info.spacegrid@gmail.com