



**LAYOUT PLAN OF PROPOSED RESIDENTIAL SCHEME SITUATED
ON KHASRA NO. 718/4 REVENUE VILLAGE MANDALI KHURD**

SCALE :- 1" = 40' FEET

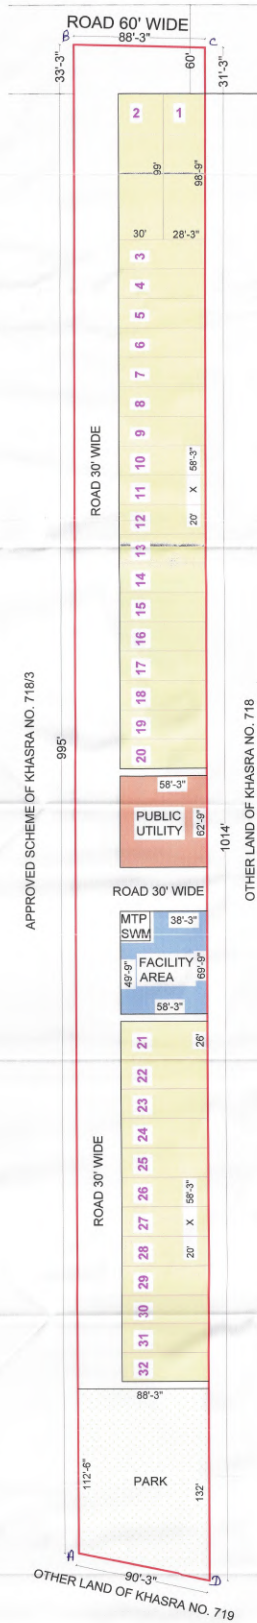

KEY PLAN (NTS)

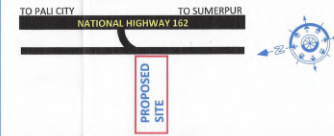

AREA ANALYSIS :-

SR. NO.	DESCRIPTION	AREA SQ. MTR.	PERCENTS
1	RESIDENTIAL	3814.27	44.88
2	ROAD	2966.91	34.91
3	PARK	1000.00	11.77
4	FACILITY AREA	339.86	04.00
5	PUBLIC UTILITY	339.80	04.00
6	MTP, SWM	37.16	00.44
TOTAL		8498.00	100.00

**LAYOUT PLAN IS APPROVED AS PER DECISION
TAKEN IN EMPOWERED COMMITTEE MEETING
DATED 14/10/2025**

[Signature]
मुख्य अधिकारी, पाली

[Signature]
मुख्य अधिकारी, पाली

नोट: ग्राम मंडलीखुर्द के ख.न. 718/4 में उपलब्ध डबल मोडल मानचित्र का सुविभाजन गरीब बिजु A&C द्वारा किया गया।

[Signature]
मुख्य अधिकारी, पाली

[Signature]
मुख्य अधिकारी, पाली

पारसमल कौर