


Apparal Park

At Revenue Village - Chaksu East, Teh.-Chaksu Jaipur(Raj.)

In Khasra No.-1362,1363,1365 TO 1369,1371 TO 1374,1383

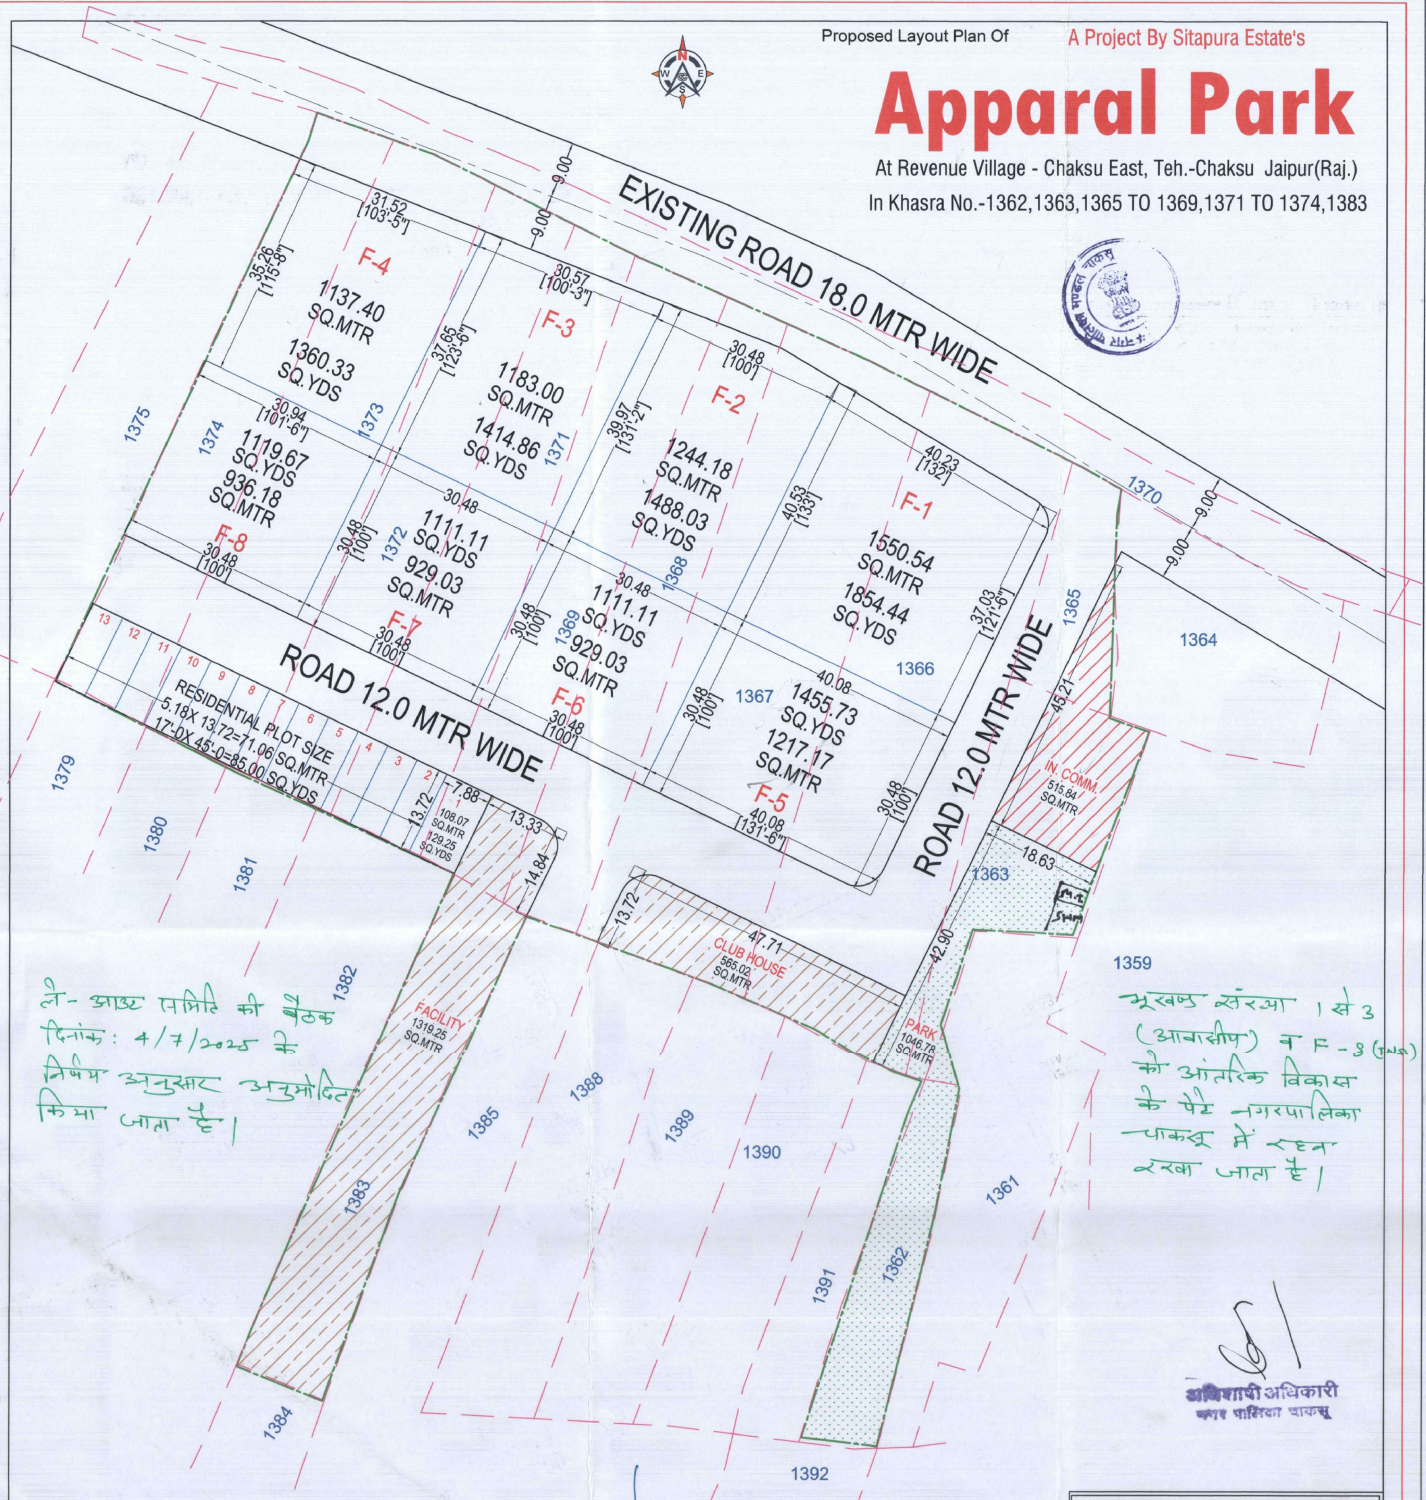


अध्यक्ष
नगर पालिका, चाकसू

नगर पालिका, चाकसू


सहायक अभियन्ता
नगर पालिका चाकसू

अधिकारी
नगर पालिका चाकसू

Khasra Map

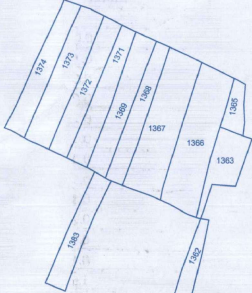

Location Map

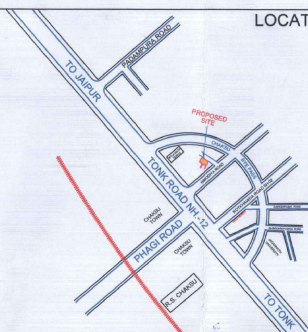

VILL - CHASKU EAST, TH.- CHASKU, JAIPUR

S.NO.	KHASRA NO	RECORD AREA
1	1362	0.07
2	1363	0.13
3	1365	0.05
4	1366	0.29
5	1367	0.29
6	1368	0.14
7	1369	0.16
8	1371	0.16
9	1372	0.16
10	1373	0.22
11	1374	0.17
12	1383	0.13
TOTAL		1.97

क्र.सं.	योजना क्षेत्र का भू-उपयोग	क्षेत्रफल (व.मी.में)	प्रतिशत
1.	INDUSTRIAL PLOT AREA	9126.53	53.13%
2.	RESIDENTIAL PLOT AREA	960.91	05.59%
3.	INFORMAL COMMERCIAL	515.84	03.00%
कुल क्षेत्रफल (1 TO 3)		10603.28	61.72%
4.	PARK AREA	1046.78	06.09%
5.	FACILITY (CLUB HOUSE)	1884.27	10.97%
6.	ROAD AREA	3644.67	21.22%
योजना क्षेत्रफल		17179.00	100.00%
AREA AS PER KHASRA MAP		17179.00	व.मी.
LAND LOSS AREA		2521.00	व.मी.
AREA AS PER RECORD		19700.00	व.मी.
		1.9700 HACT.	

योजना का नाम: ---
PROPOSED LAY OUT PLAN OF
Apparal Park
(At Revenue Village - Chaksu East, Teh.-Chaksu Jaipur(Raj.))

SCHEME BOUNDARY ---
सैमाना ---1:600

NAGAR PALIKA, CHAKSU

Consultant: **CADSIGN CONSULTANCY**
Add: Gunakriya Complex, 1st Floor, Tonk Road, Sangarner, Jaipur
e-mail: cadsignconsultancy@gmail.com
(Mob.: 9782899994, 9667716775)