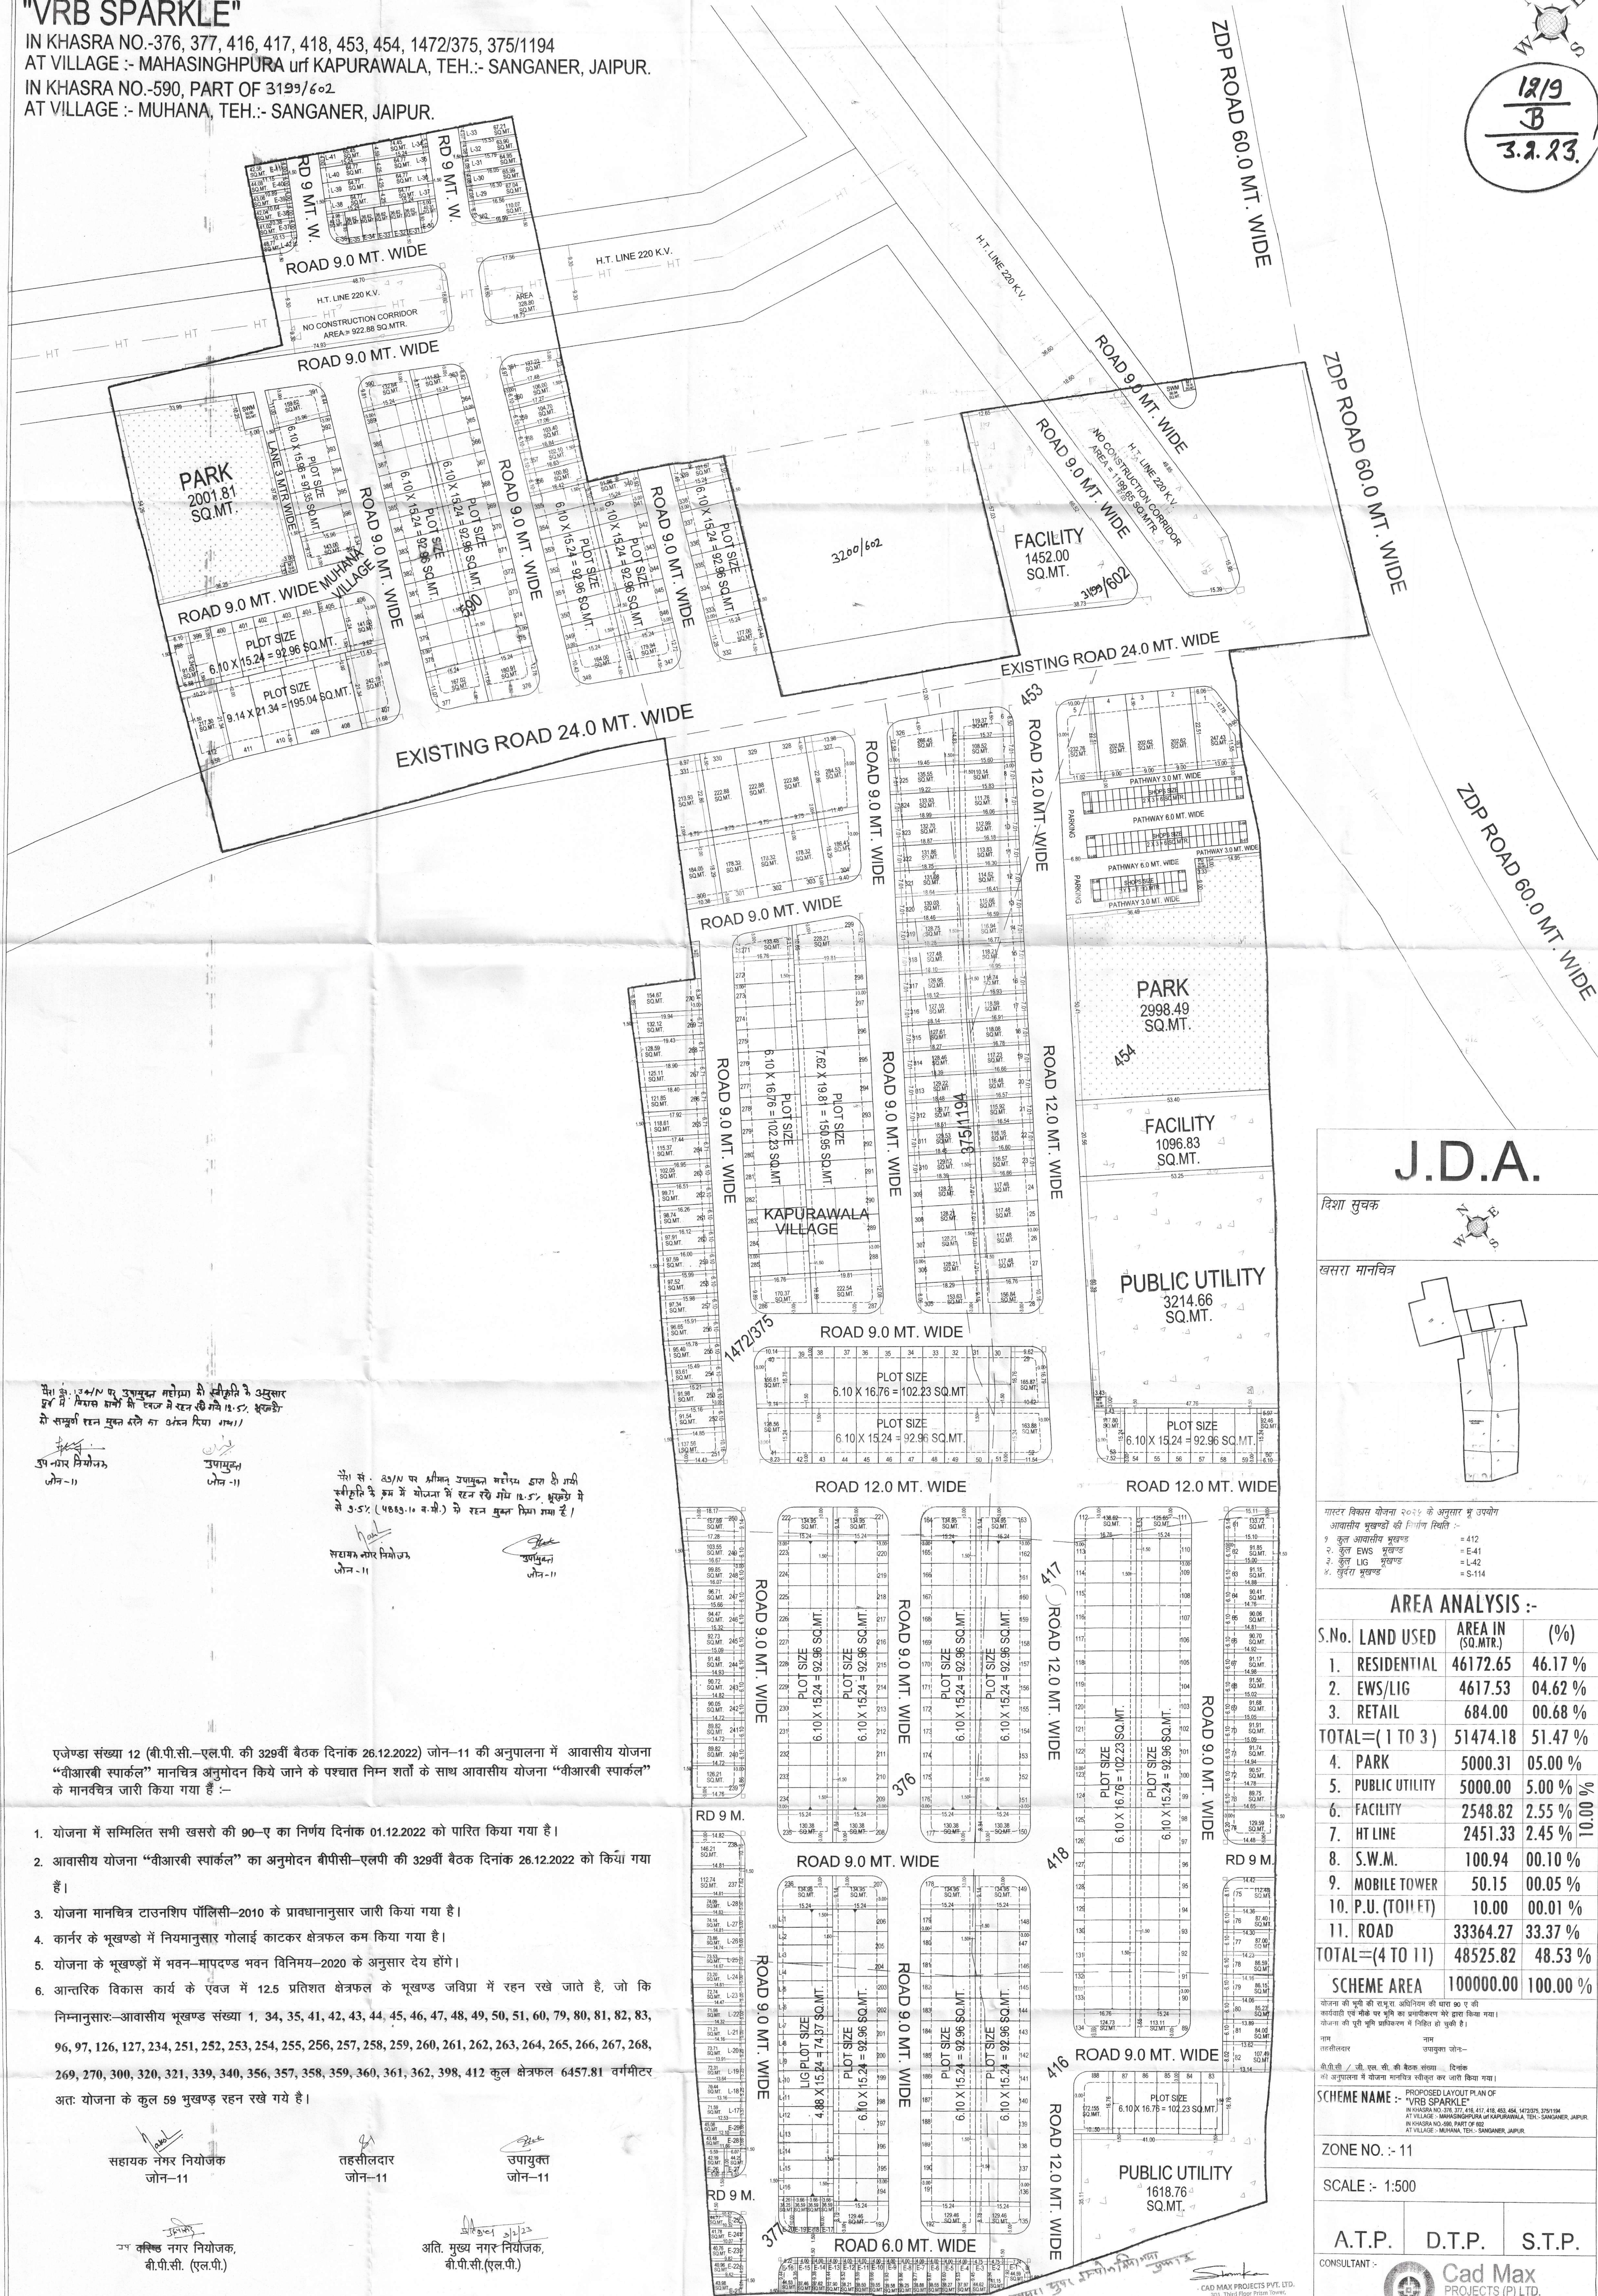


IN KHASRA NO.-376, 377, 416, 417, 418, 453, 454, 1472/375, 375/1194
AT VILLAGE :- MAHASINGHPURA urf KAPURAWALA, TEH.-: SANGANER, JAIPUR.
IN KHASRA NO.-590, PART OF 3199/602
AT VILLAGE :- MUHANA, TEH.-: SANGANER, JAIPUR.


$$\frac{12/9}{B} = 3.223$$

J.D.A.

दिशा सूचक

खसरा मानचित्र

मास्टर विकास योजना २०२५ के अनुसार भू उपयोग
आवासीय भूखण्डों की निर्माण स्थिति :-

१. कुल आवासीय भूखण्ड	= 412
२. कुल EWS भूखण्ड	= E-41
३. कुल LIG भूखण्ड	= L-42
४. खुदरा भूखण्ड	= S-114

AREA ANALYSIS :-

S.No.	LAND USED	AREA IN (SQ.MTR.)	(%)
1.	RESIDENTIAL	46172.65	46.17 %
2.	EWS/LIG	4617.53	04.62 %
3.	RETAIL	684.00	00.68 %
TOTAL=(1 TO 3)		51474.18	51.47 %
4.	PARK	5000.31	05.00 %
5.	PUBLIC UTILITY	5000.00	5.00 %
6.	FACILITY	2548.82	2.55 %
7.	HT LINE	2451.33	2.45 %
8.	S.W.M.	100.94	00.10 %
9.	MOBILE TOWER	50.15	00.05 %
10.	P.U. (TOILET)	10.00	00.01 %
11.	ROAD	33364.27	33.37 %
TOTAL=(4 TO 11)		48525.82	48.53 %

SCHEME AREA	100000.00	100.00 %
-------------	-----------	----------

योजना की भूमि की राश्र्वा अधिनियम की धारा 90 ए की कार्यवाही एवं मौके पर भूमि का प्रमाणीकरण मेरे द्वारा किया गया।

गोजना की पूरी भूमि प्राधिकरण में निहित हो चुकी है।

नाम	नाम
तहसीलदार	उपायुक्त जेन-
डी.पी.जी. / डी.एस. की डी.पी. नं. १०००	डिप्टी

को अनुमोदना में योजना मानचित्र स्वीकृत कर जारी किया गया।

SCHEME NAME :- PROPOSED LAYOUT PLAN OF
"VRB SPARKLE"

IN KHASRA NO. 376, 377, 418, 417, 418, 453, 454, 14/20375, 375/1194
AT VILLAGE :- MAHAGANGAPURU AT KAPURTHALA, TEH.- SANGHER, JAJPUR.

IN KHASRA NO.-580, PART OF 602
AT VILLAGE :- MUKHA, TEH.- SANGHER, JAJPUR.

ZONE NO. :- 11

SCALE :- 1:500

A.T.P.	D.T.P.	S.T.P.
--------	--------	--------

CONSULTANT :-

 **Cad Max**
PROJECTS (P) LTD.
301, Prism Tower, Opp. Police Headquarter,
Lakothi scheme, Tonk Road JAIPUR (RAJ.) 302015
PH: 0141-4113111, Mob: +91-9829045031
Website: www.cadmaxpro.com, e-mail: info@cadmaxpro.com